



5m 1:100 0 5m 1:50 0

0 5m 1:50 0 5m 1:100 SCALE WITH CAUTION use both scale bars to check for reduction or distortion

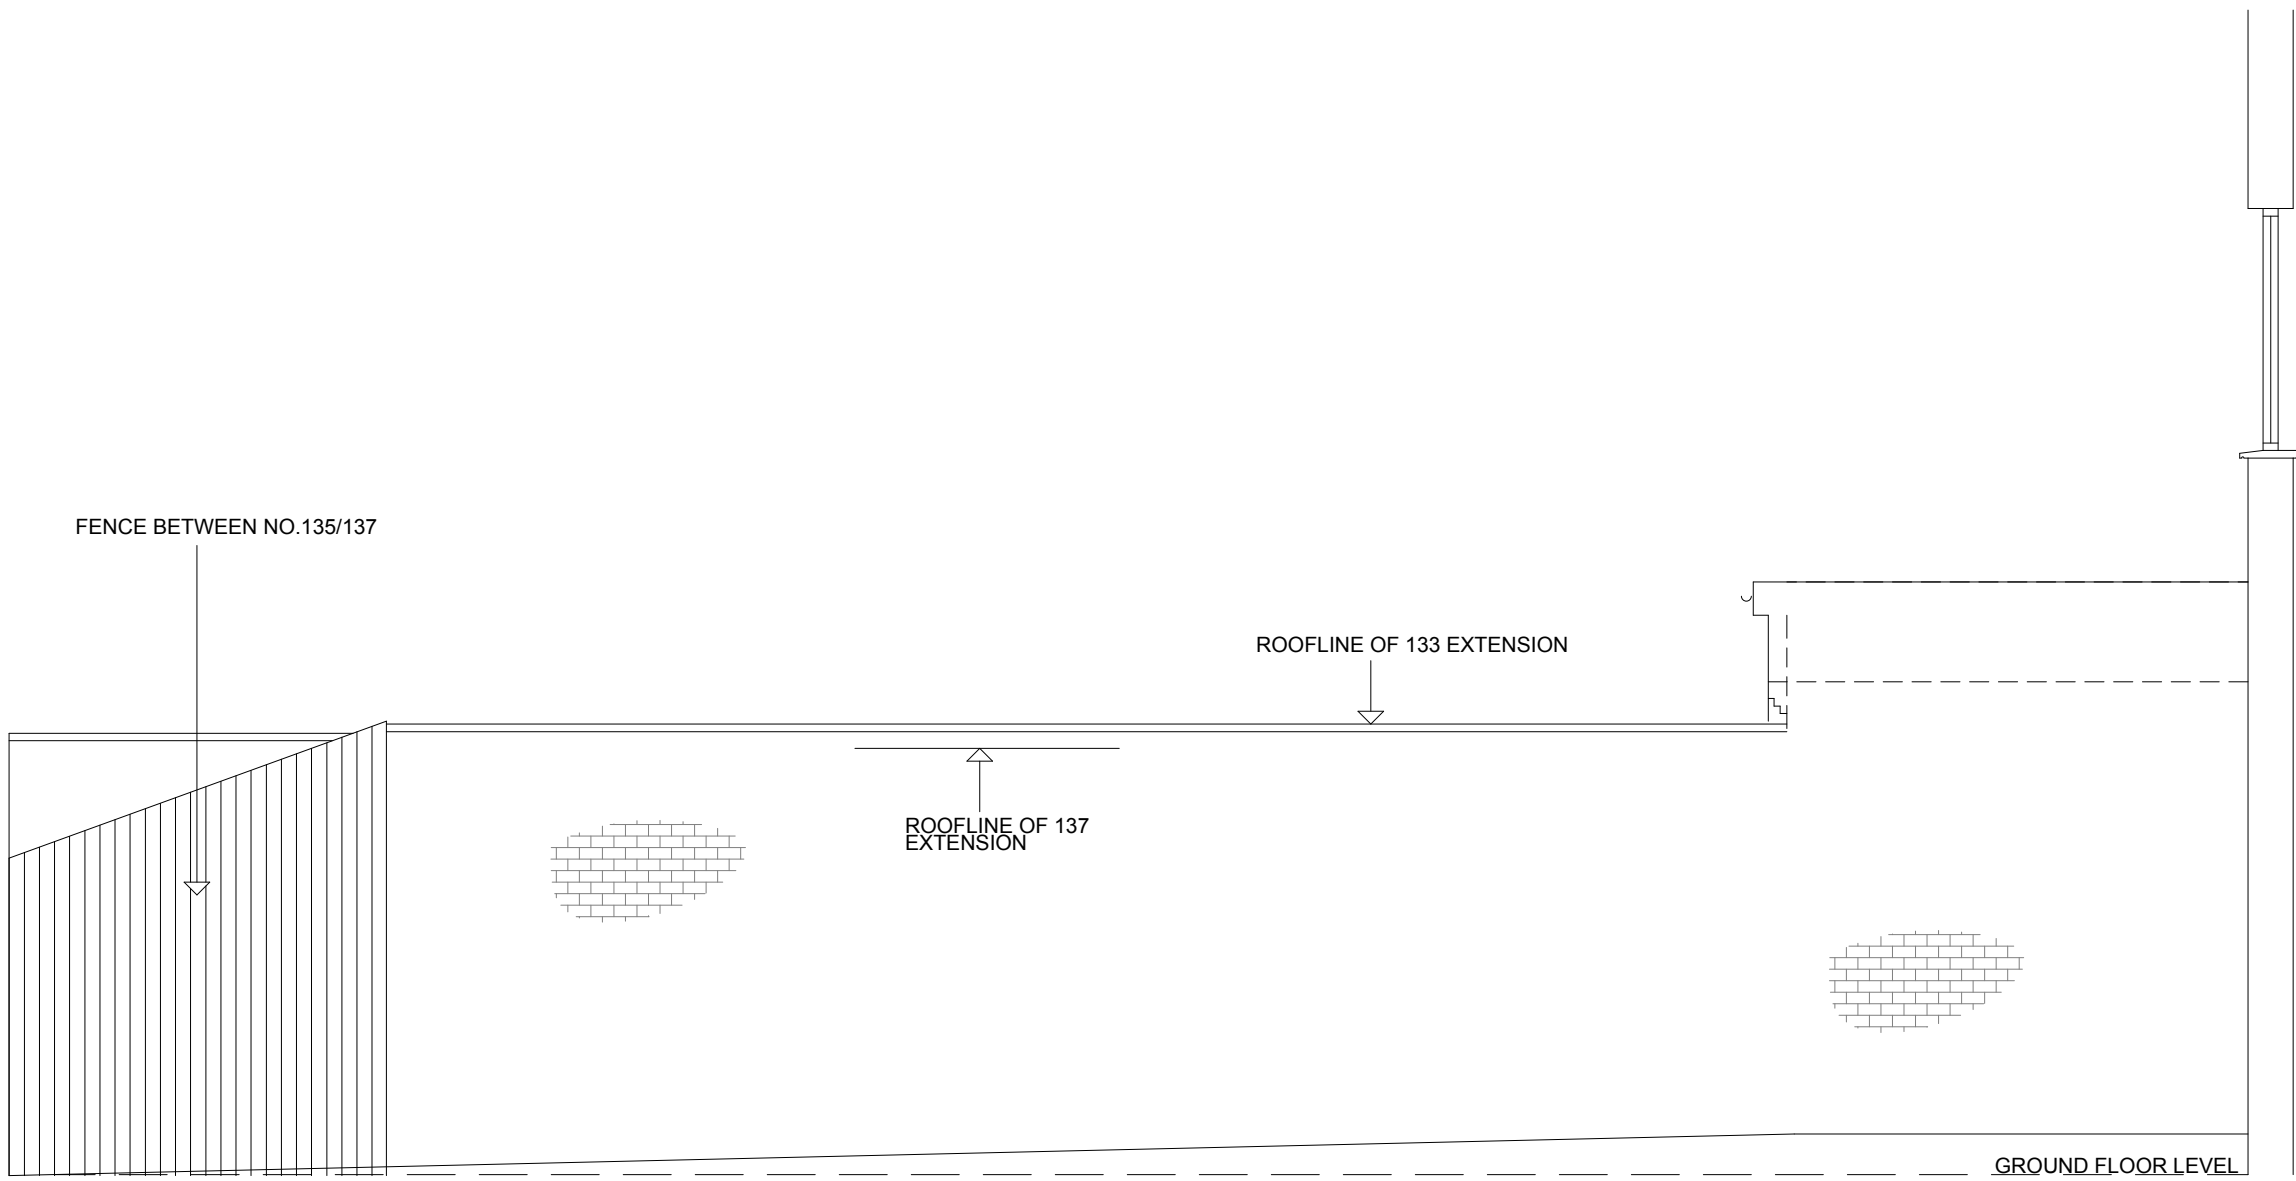


PROPOSED SIDE ELEVATION

SCALE 1:50

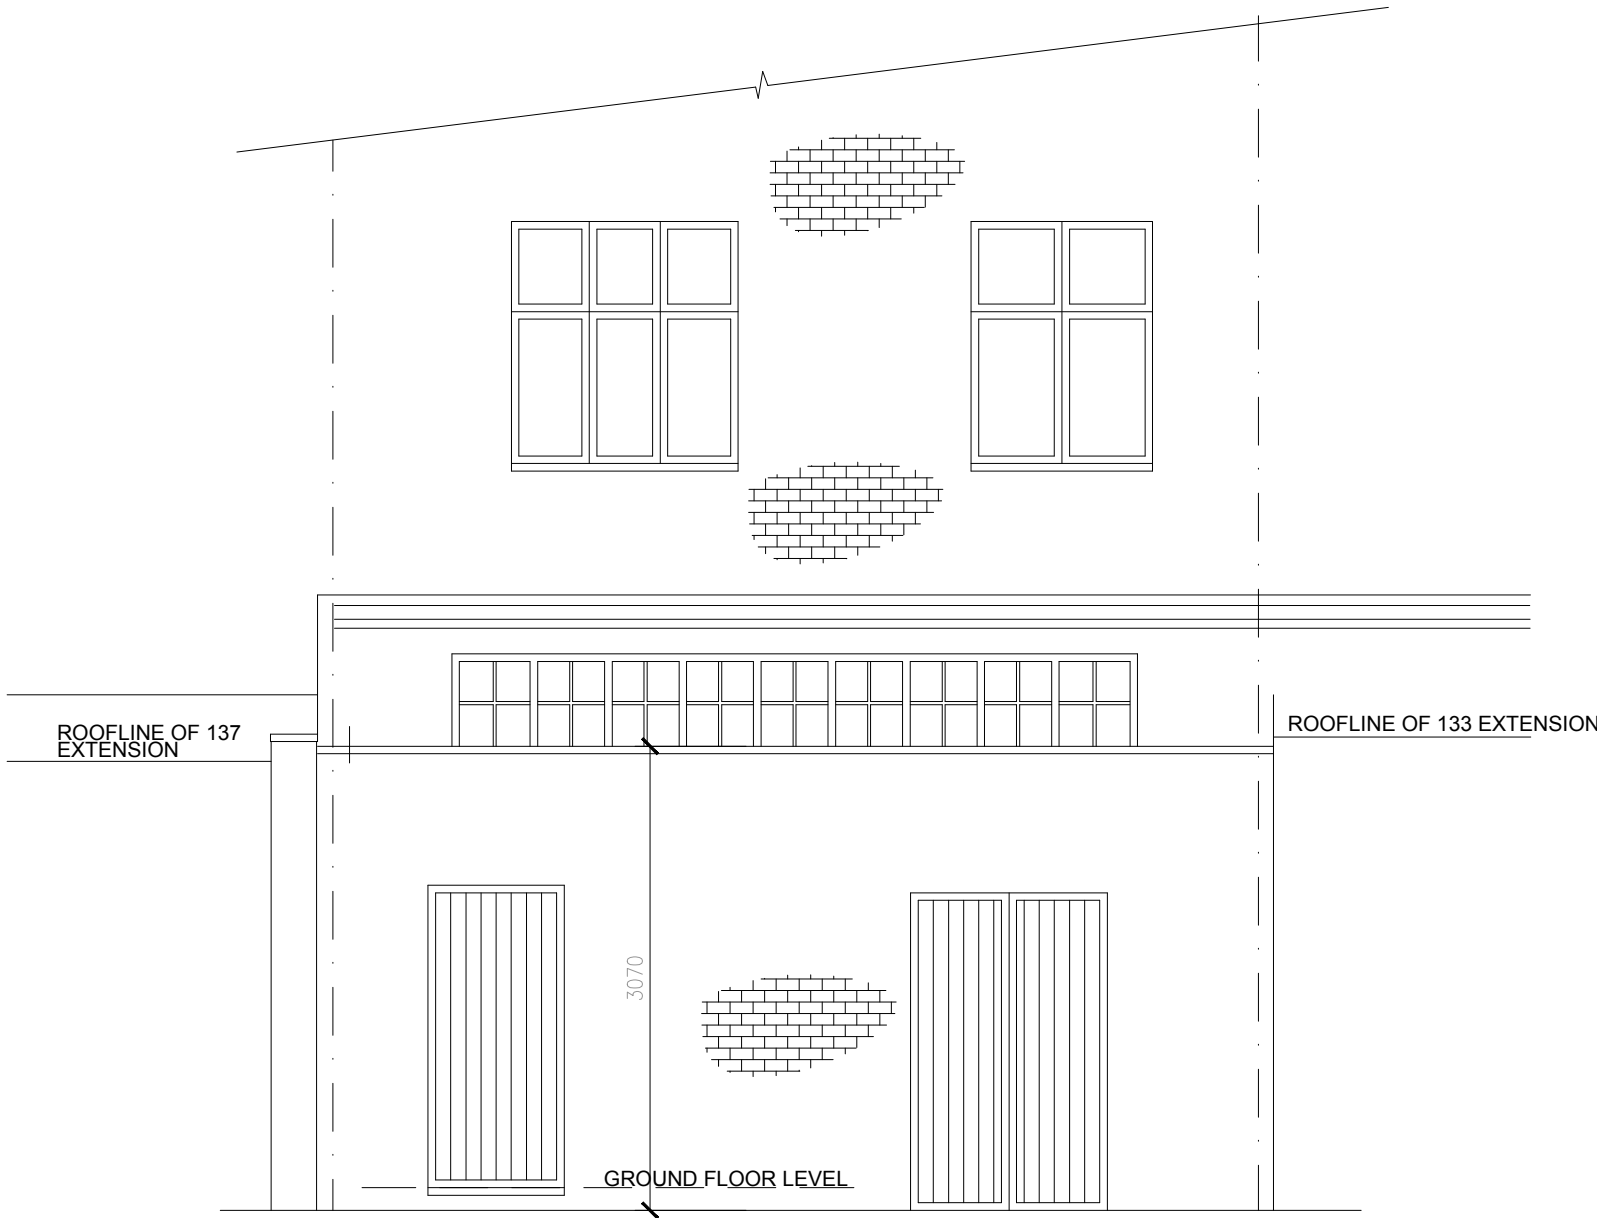


PROPOSED REAR ELEVATION

SCALE 1:50

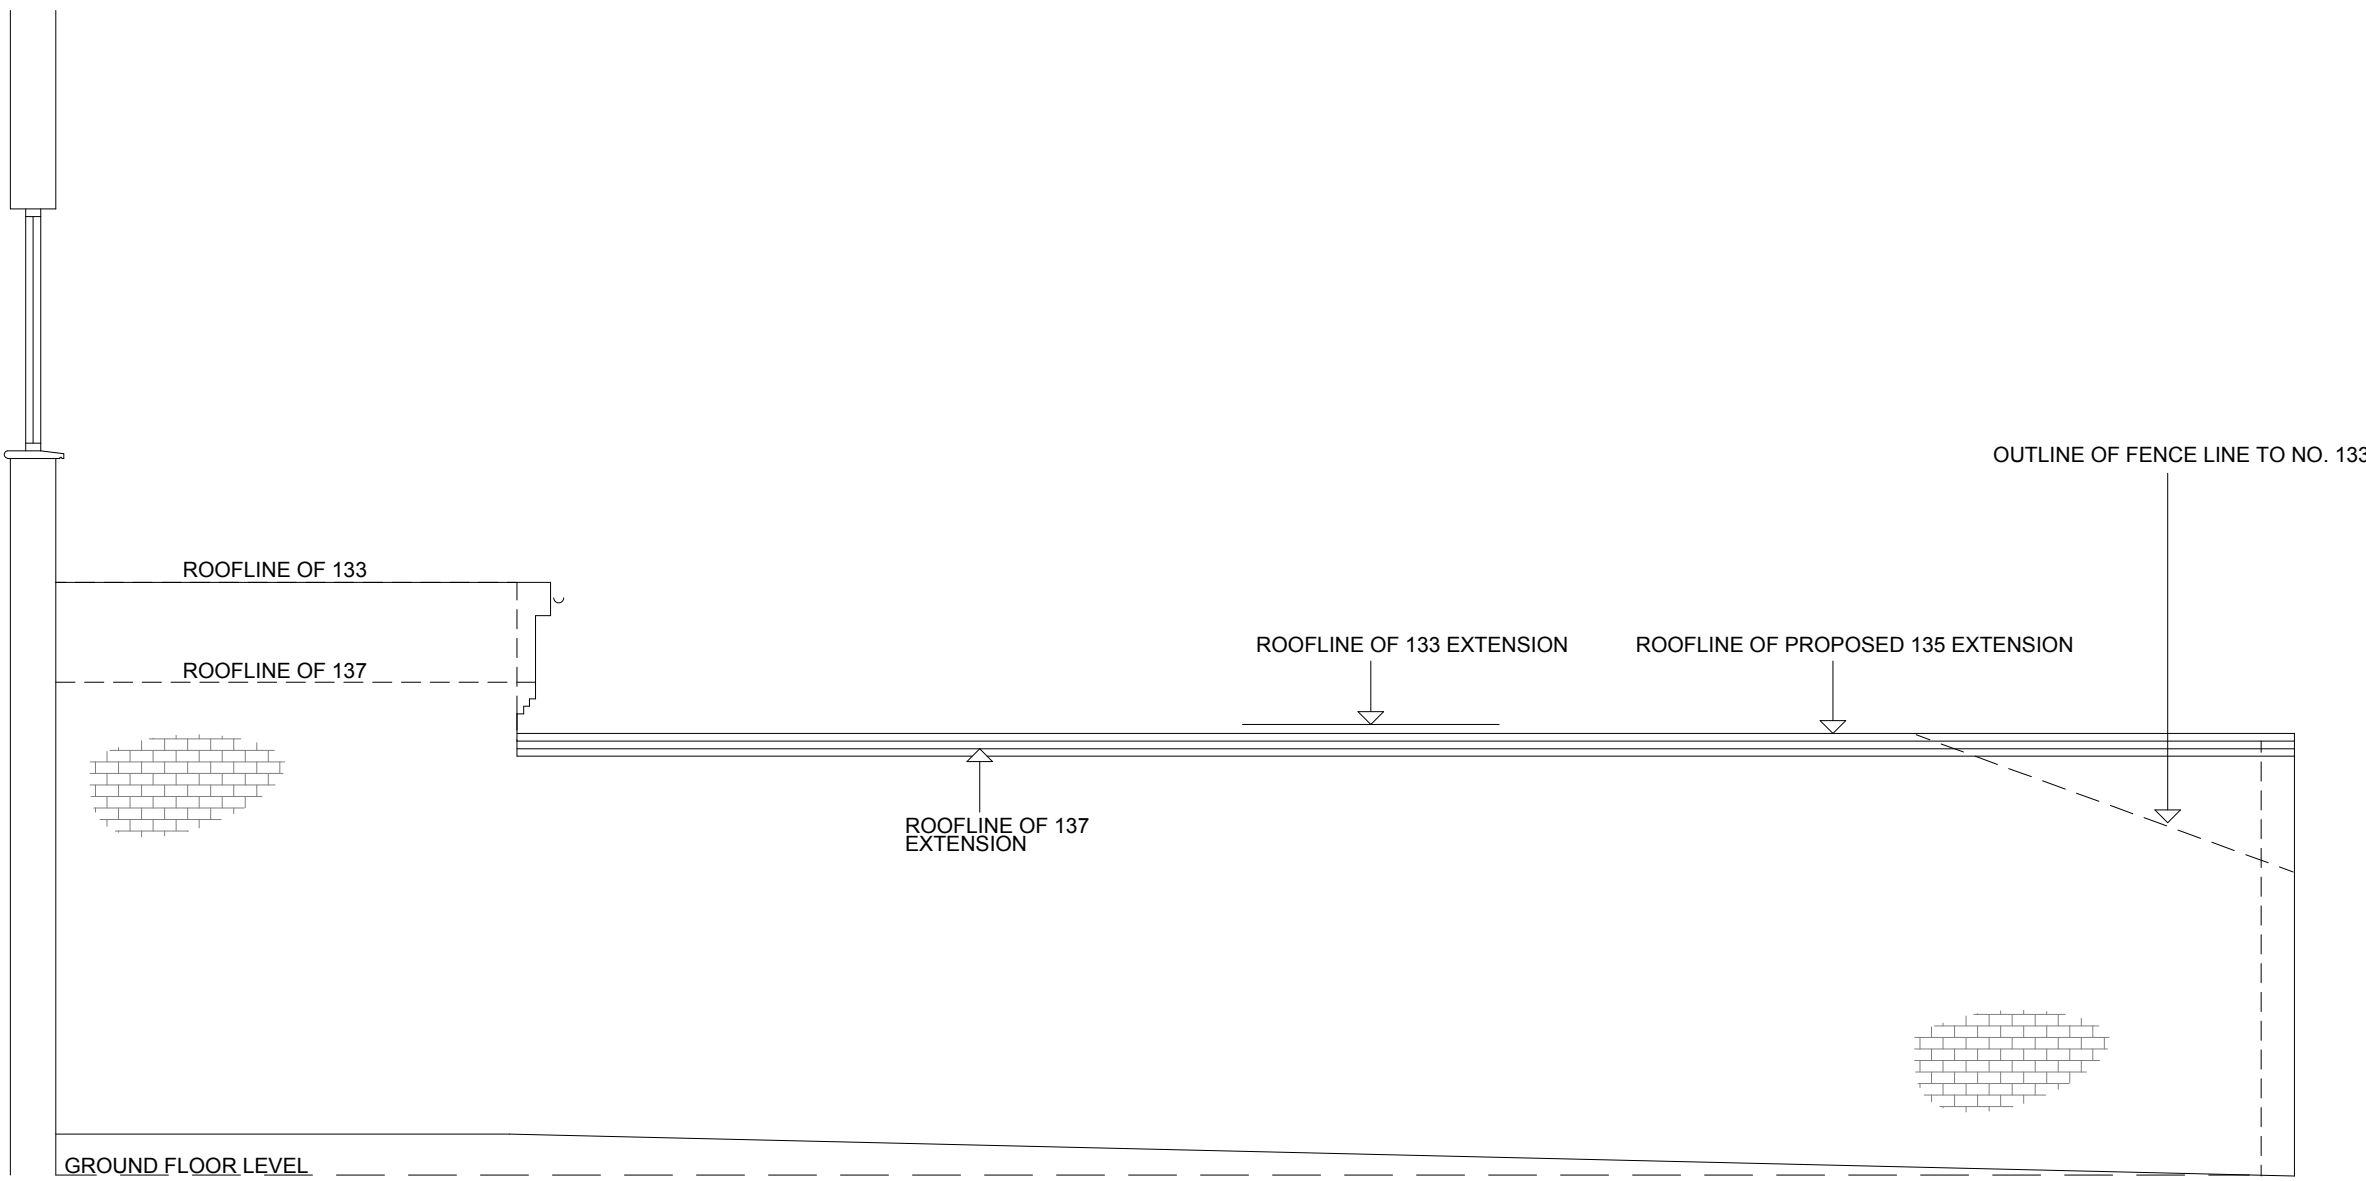


PROPOSED SIDE ELEVATION

SCALE 1:50

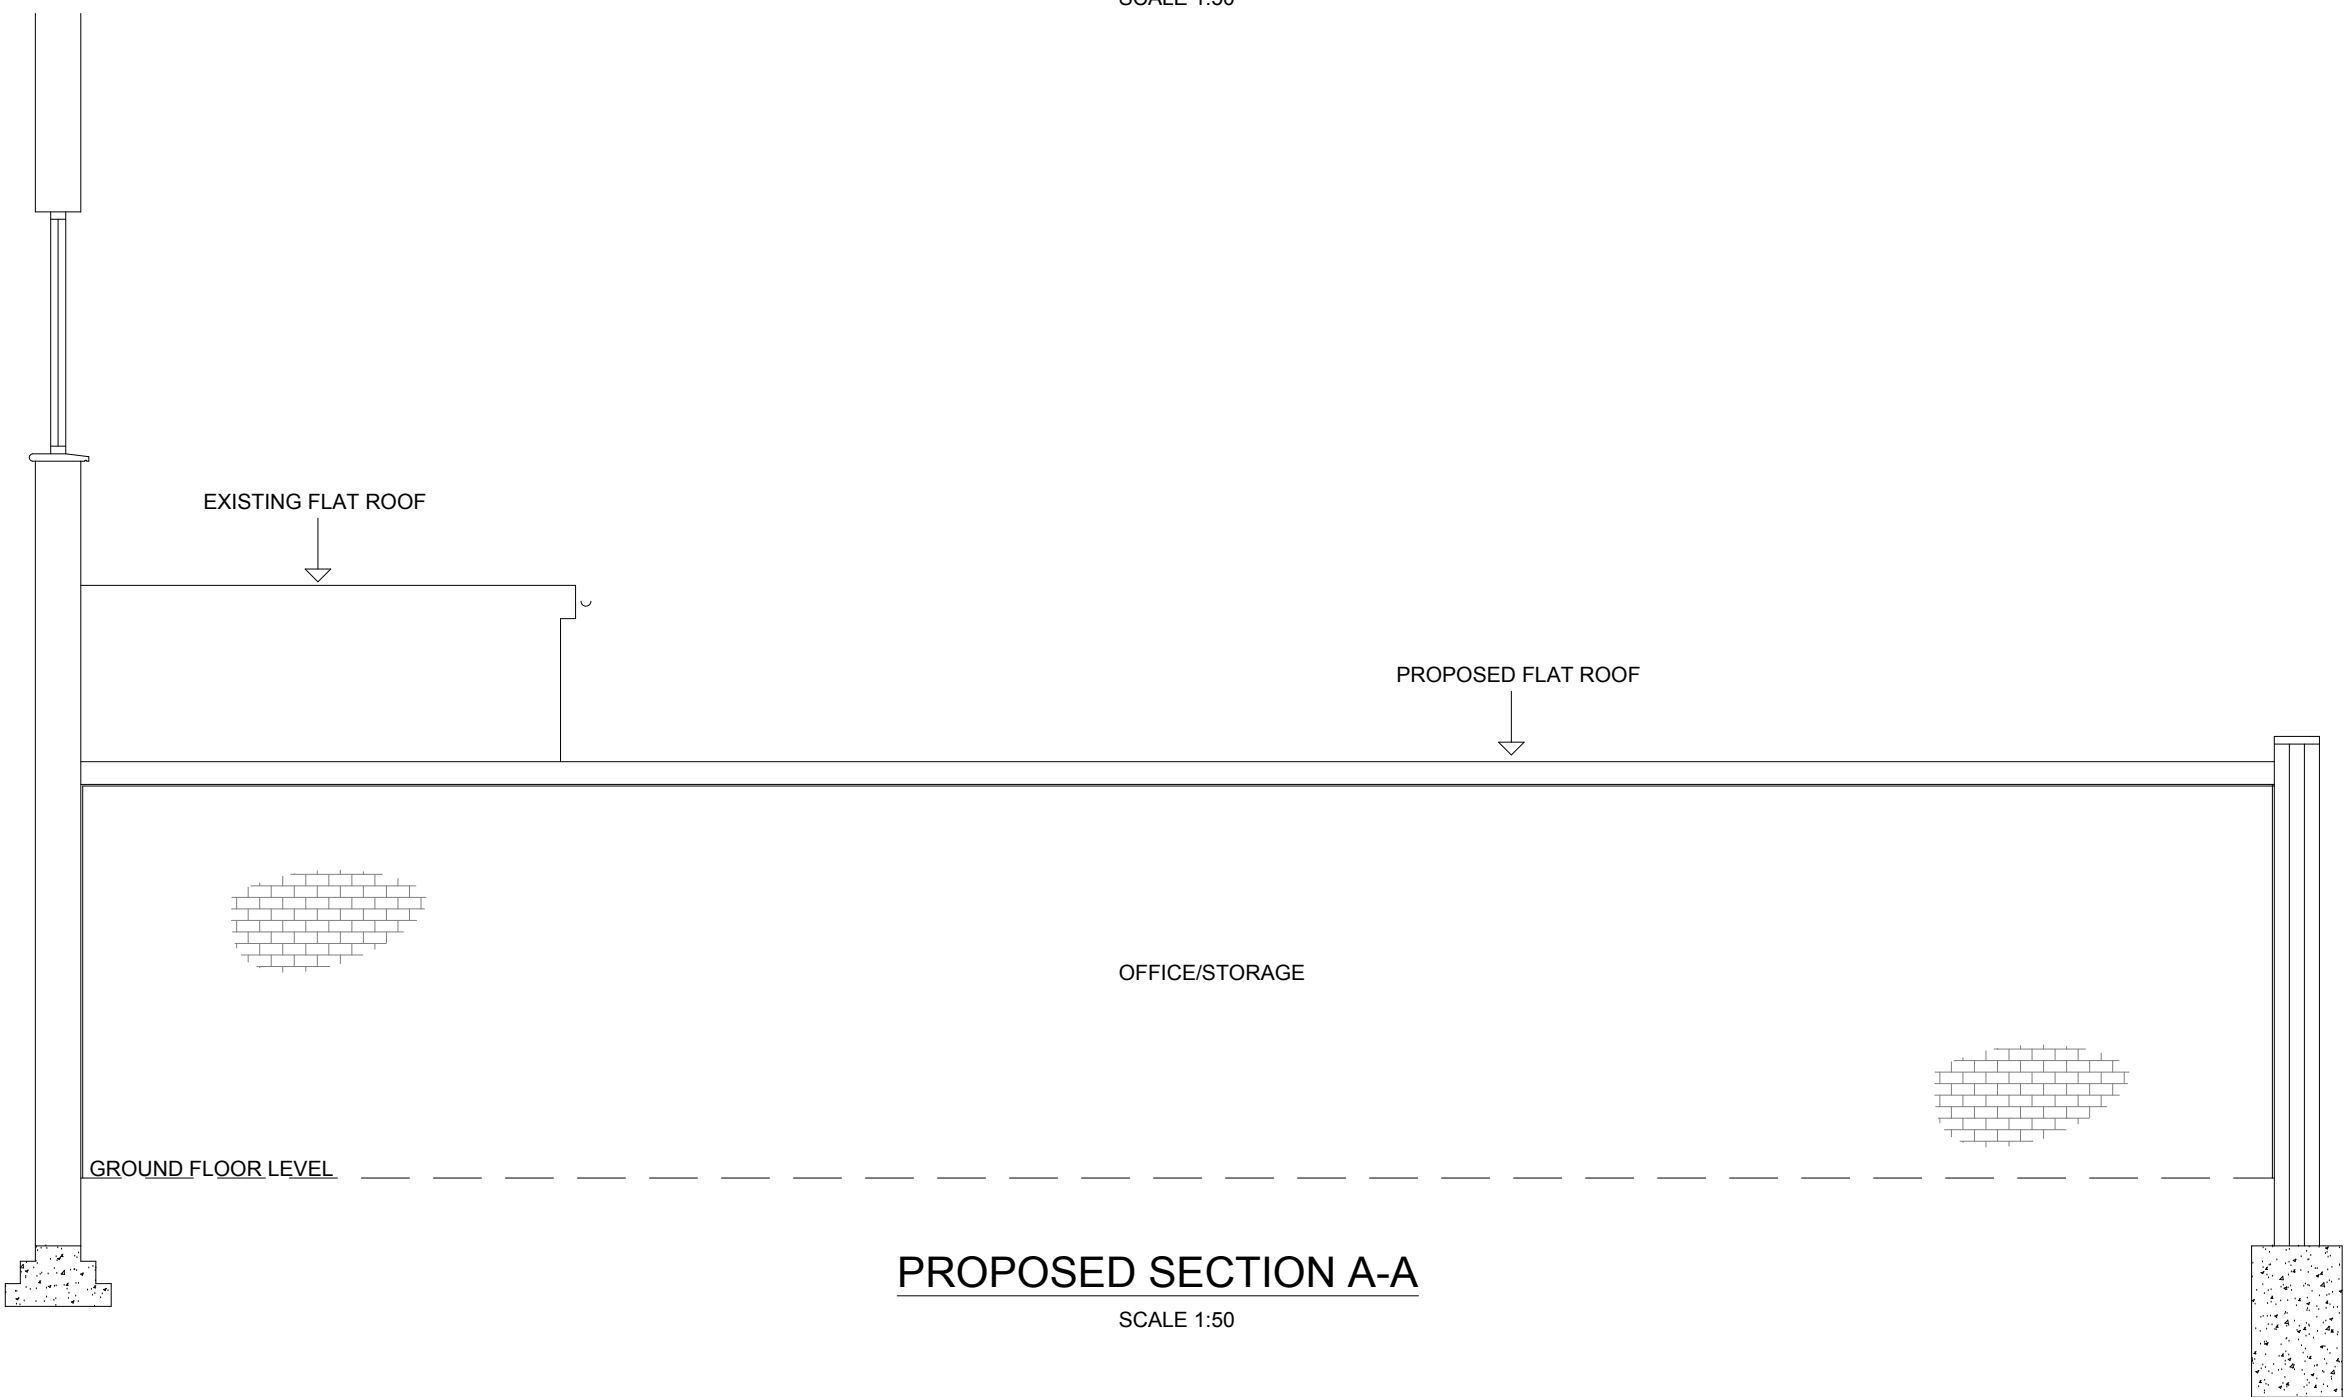

PROPOSED SECTION A-A

SCALE 1:50

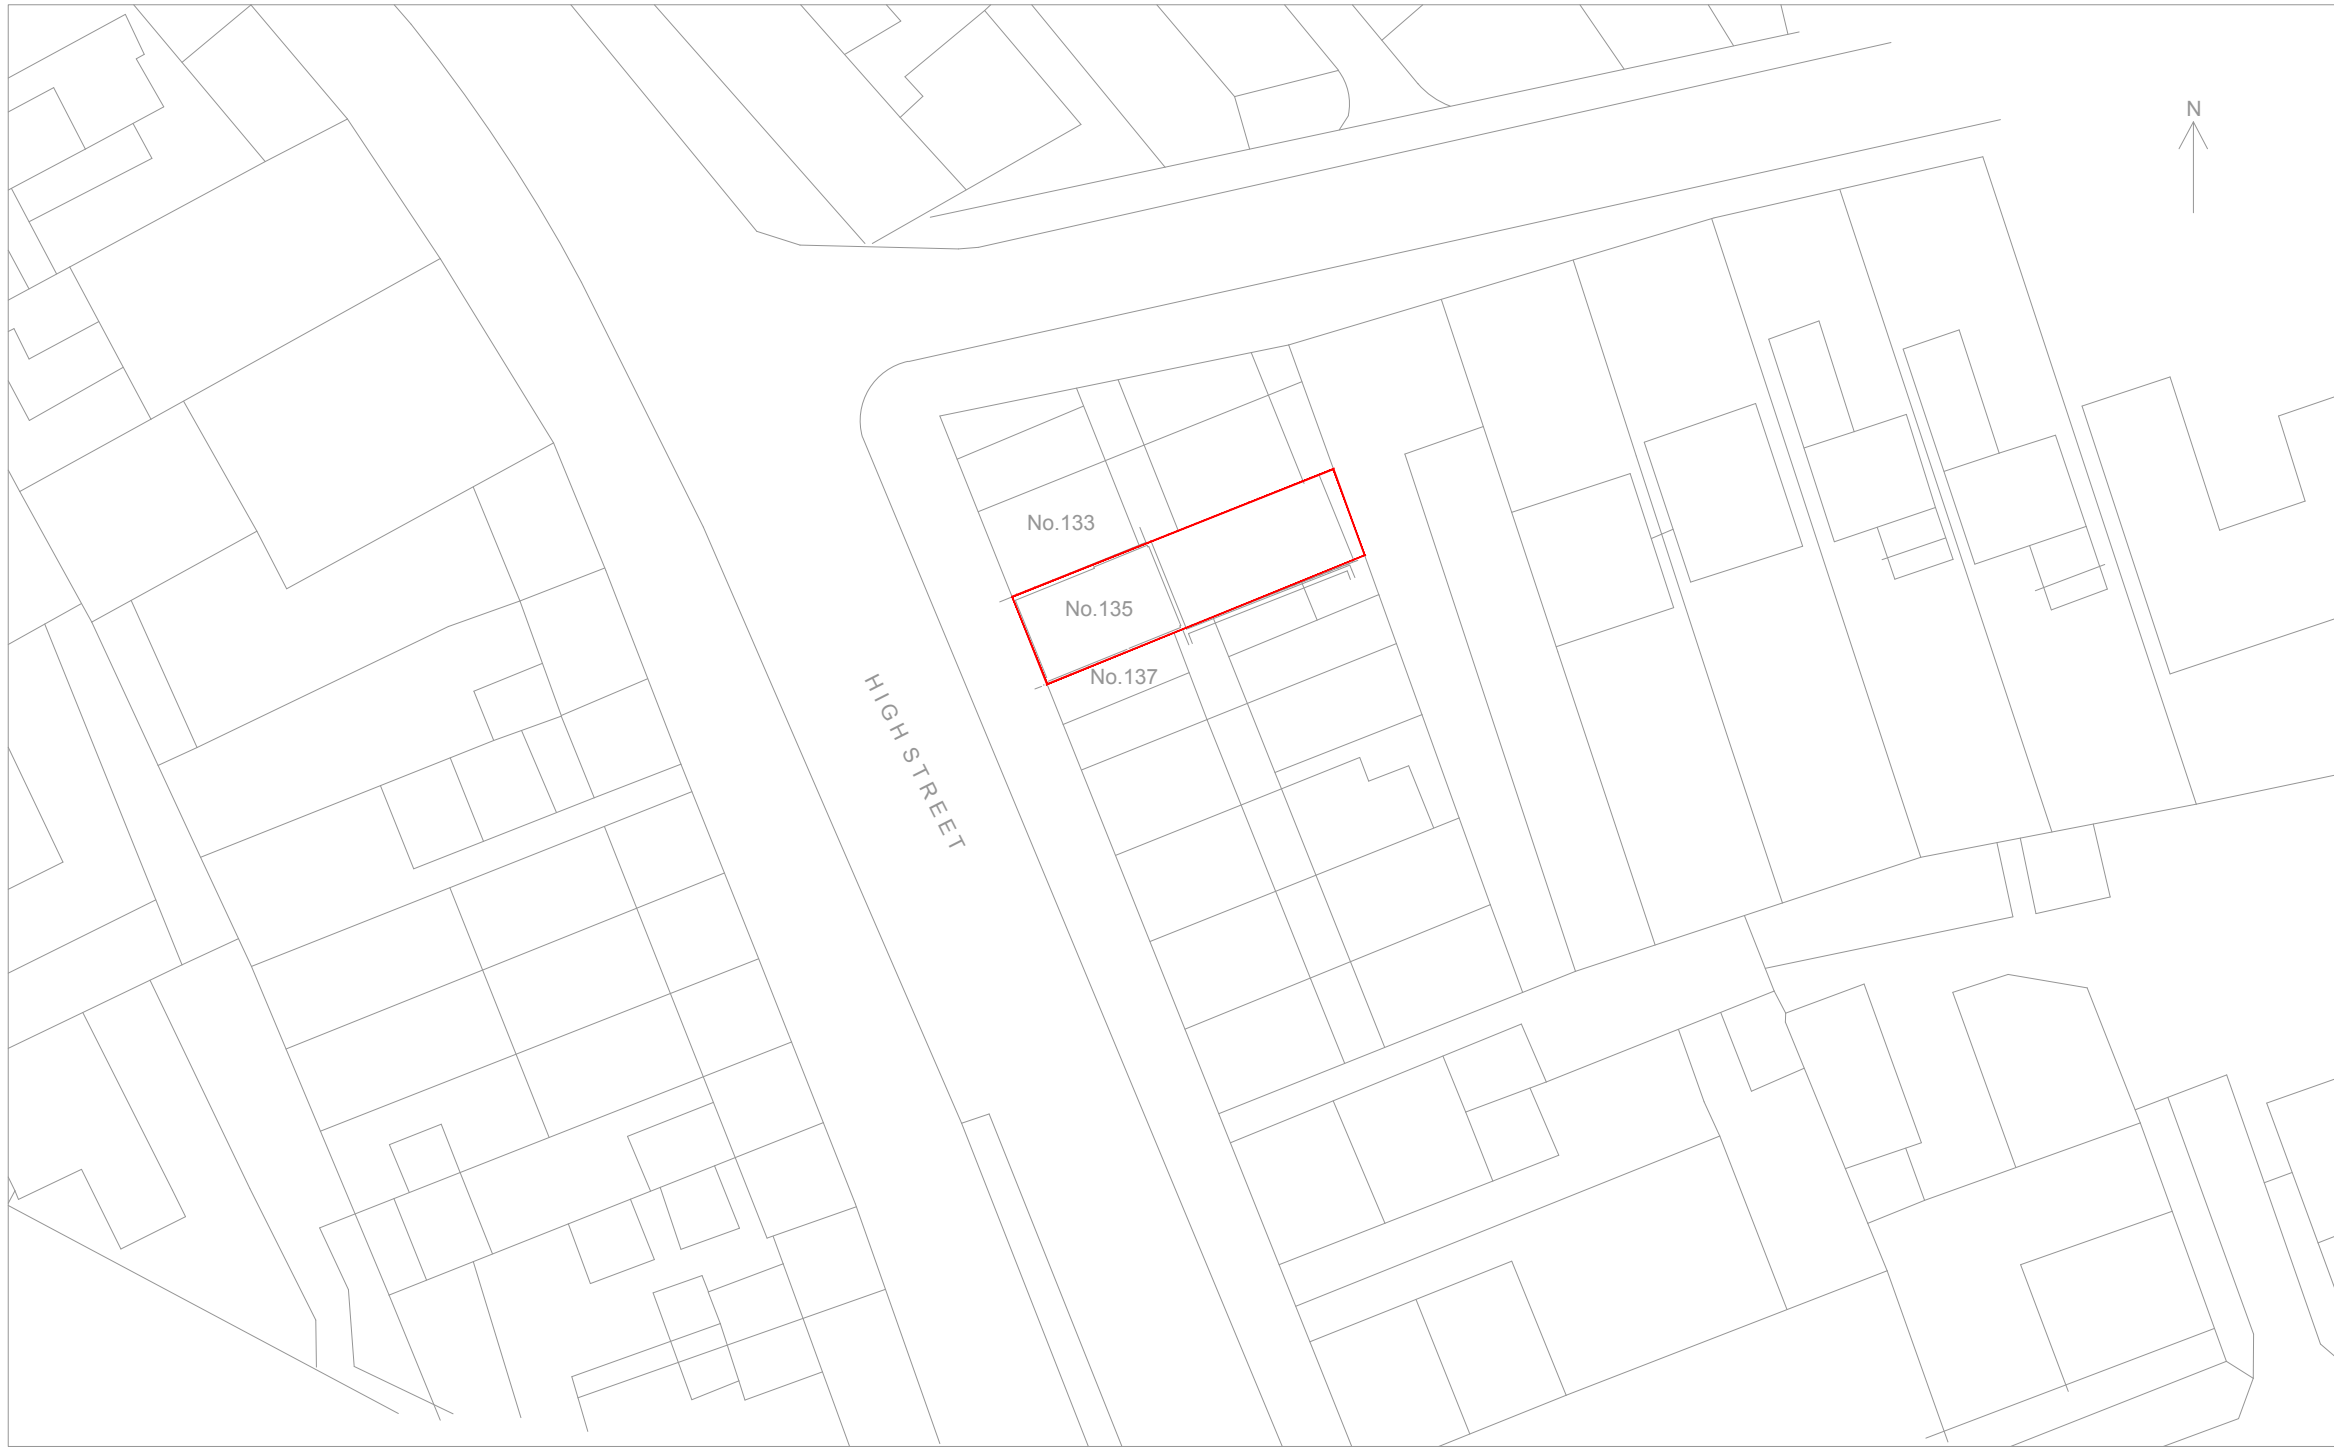

PROPOSED BLOCK PLAN

SCALE 1:500

Notes

All dimensions must be checked on site and not scaled from this drawing. Any dimensional discrepancies discovered must be reported to the Surveyor before proceeding. This drawing is to be read in conjunction with all relevant documents.

This drawing is copyright © and may not be reproduced without permission

Revisions

- REV A Changes made to planning application to e-mail dated 21/07/11.
- REV B Changes made to planning application to e-mail dated 29/09/11.
- REV C Render shown as red brick.

CLIENT

C S BEDFORD JEWELLERS

JOB DESCRIPTION

135 HIGH STREET  
RUISLIP  
LONDON  
HA4 8JY

DRAWING TITLE

EXISTING/PROPOSED  
PLANS AND ELEVATIONS  
\*PLANNING PERMISSION\*

| Scale    | Date   | Drawn | Checked |
|----------|--------|-------|---------|
| AS SHOWN | JUL 11 | BJLC  | SCC     |



Cubic Building Surveying Limited  
Prospect House, 191-199 London Road, Isleworth,  
Middlesex, TW7 5XD  
T: 020 8587 1003 · F: 020 8587 1002  
www.cubicbs.co.uk  
info@cubicbs.co.uk

Drawing Number

C12774-101 REV C