



SCALE BAR 1:100



SCALE BAR 1:200

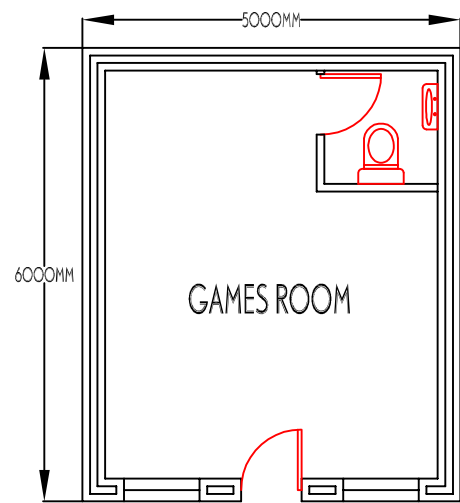


PROPOSED GROUND FLOOR PLAN 1:100

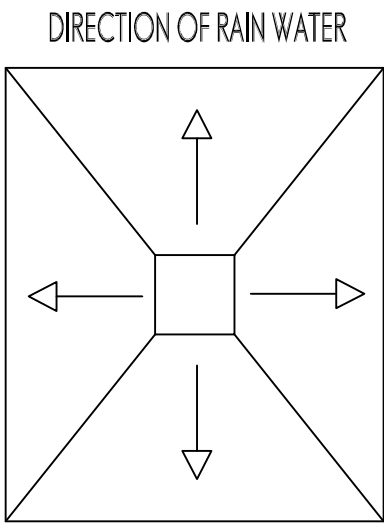


PROPOSED ROOF PLAN 1:100



SITE PLAN 1:500

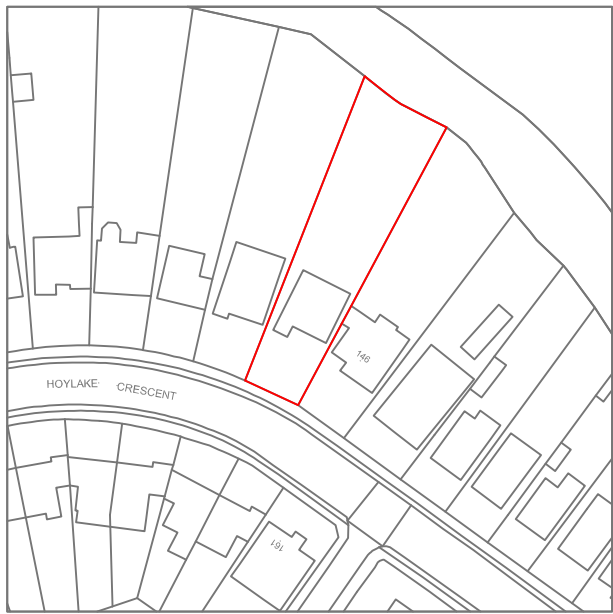

LOCATION PLAN 1:1250

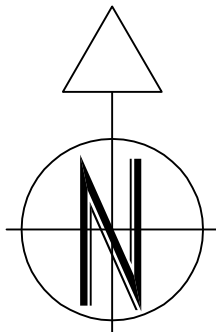

LANDMARK
DESIGNS

THE PILLARS
SLADE OAK LANE,
GERRARDS CROSS
BUCKINGHAMSHIRE, SL9 0QE
TEL : 01895 832 560
FAX : 01895 832360
EMAIL : INFO@LANDMARK-GROUP.CO.UK



CLIENT / JOB ADDRESS
148 HOYLAKES CRESCENT
HILLINGDON

DRAWING TITLE / DESCRIPTION
OUTHOUSE TO REAR OF THE GARDEN

SUBMISSION / REF
PLANNING

DRAWING NO.
MS/SB/143/15

SCALE : 1:100 / 500 / 1250

DRAWN BY : SB

DATE /23/06/2015

CHECKED BY : HM


REVISION	DESCRIPTION	DRAWN BY	DATE

NOTE : All measurements to be checked on site and not scaled from this drawing. Any discrepancies to be reported to Landmark Designs Ltd. Party wall (etc) act 1996 to be agreed with adjoining neighbours prior to all work to the satisfaction of local authority inspector. No deviation from these drawing what so ever unless agreed in writing with Landmark Designs Ltd


DISCLAIMER:
THESE ARE THE PLANNING DRAWINGS AND SHOULD NOT BE USED FOR STRUCTURAL CALCULATIONS OR ANY ENGINEERING PURPOSE.

IMPORTANT NOTE:
ALL GUTTERS, FOUNDATIONS AND DOWNPIPES TO REMAIN WITHIN THE BOUNDARY LINES OF THE SUBJECT PROPERTY
ALL PLANS ARE SUBJECT TO FULL PLANS APPROVAL BY BUILDING CONTROL, NOT BUILDING NOTICE.


SCALE BAR 1:500

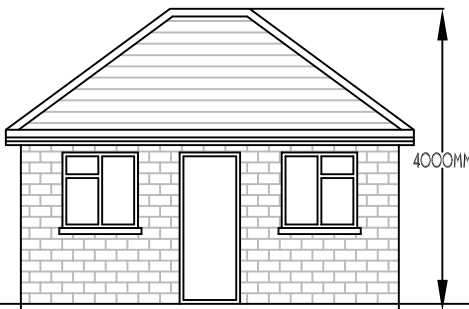


PROPOSED FRONT ELEVATION 1:100

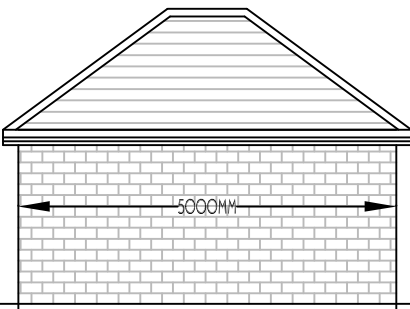

PROPOSED REAR ELEVATION 1:100

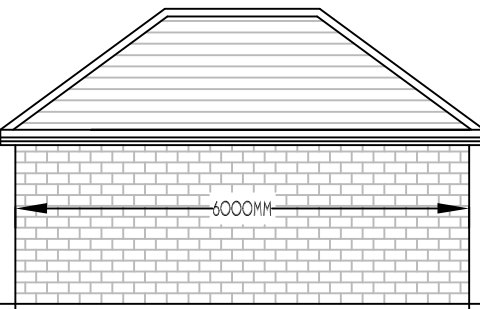

PROPOSED SIDE ELEVATION 1:100

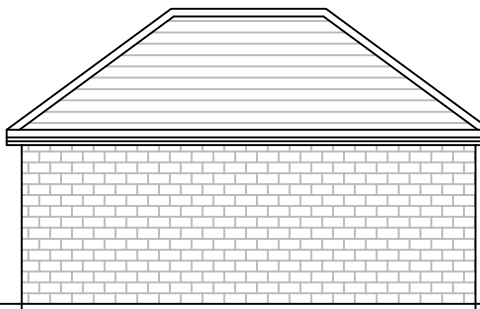

PROPOSED SIDE ELEVATION 1:100