

Contact:
Email: info@bluearchdesign.co.uk Cell: 044 + 078 3293 8374
Web site: www.bluearchdesign.co.uk

Notes:
© 2019 Blue Architecture Limited
All rights reserved.
All drawings are for the purpose of gaining
Planning Permission approval only.
All written dimensions to be taken in
preferences to scaled dimensions.

Gr Carpet Area : 34.54 Sq
FF Carpet Area : 25.50 Sq

Rev.	Description	By	Ckd	Date

Rev.	Description	By	Ckd	Date

Client:
Mr/s. Pushkar Patel.


Project:
Part single part Double storey side/rear extension, External Alteration And Demolish of single storey rear extension.

Location:
5 Crossway, Hayes, Middlesex,
UB3 3JG, London.

Status:
PLANNING


Title:
Existing and Proposed floor plans.

Drawn by:	Str. Er.	Checked by:	
L.p	--	R.k	
Project no:		Sheet Size	
BAL-1341		A3	
Date:		Scale:	
16/10/2019		1:100	

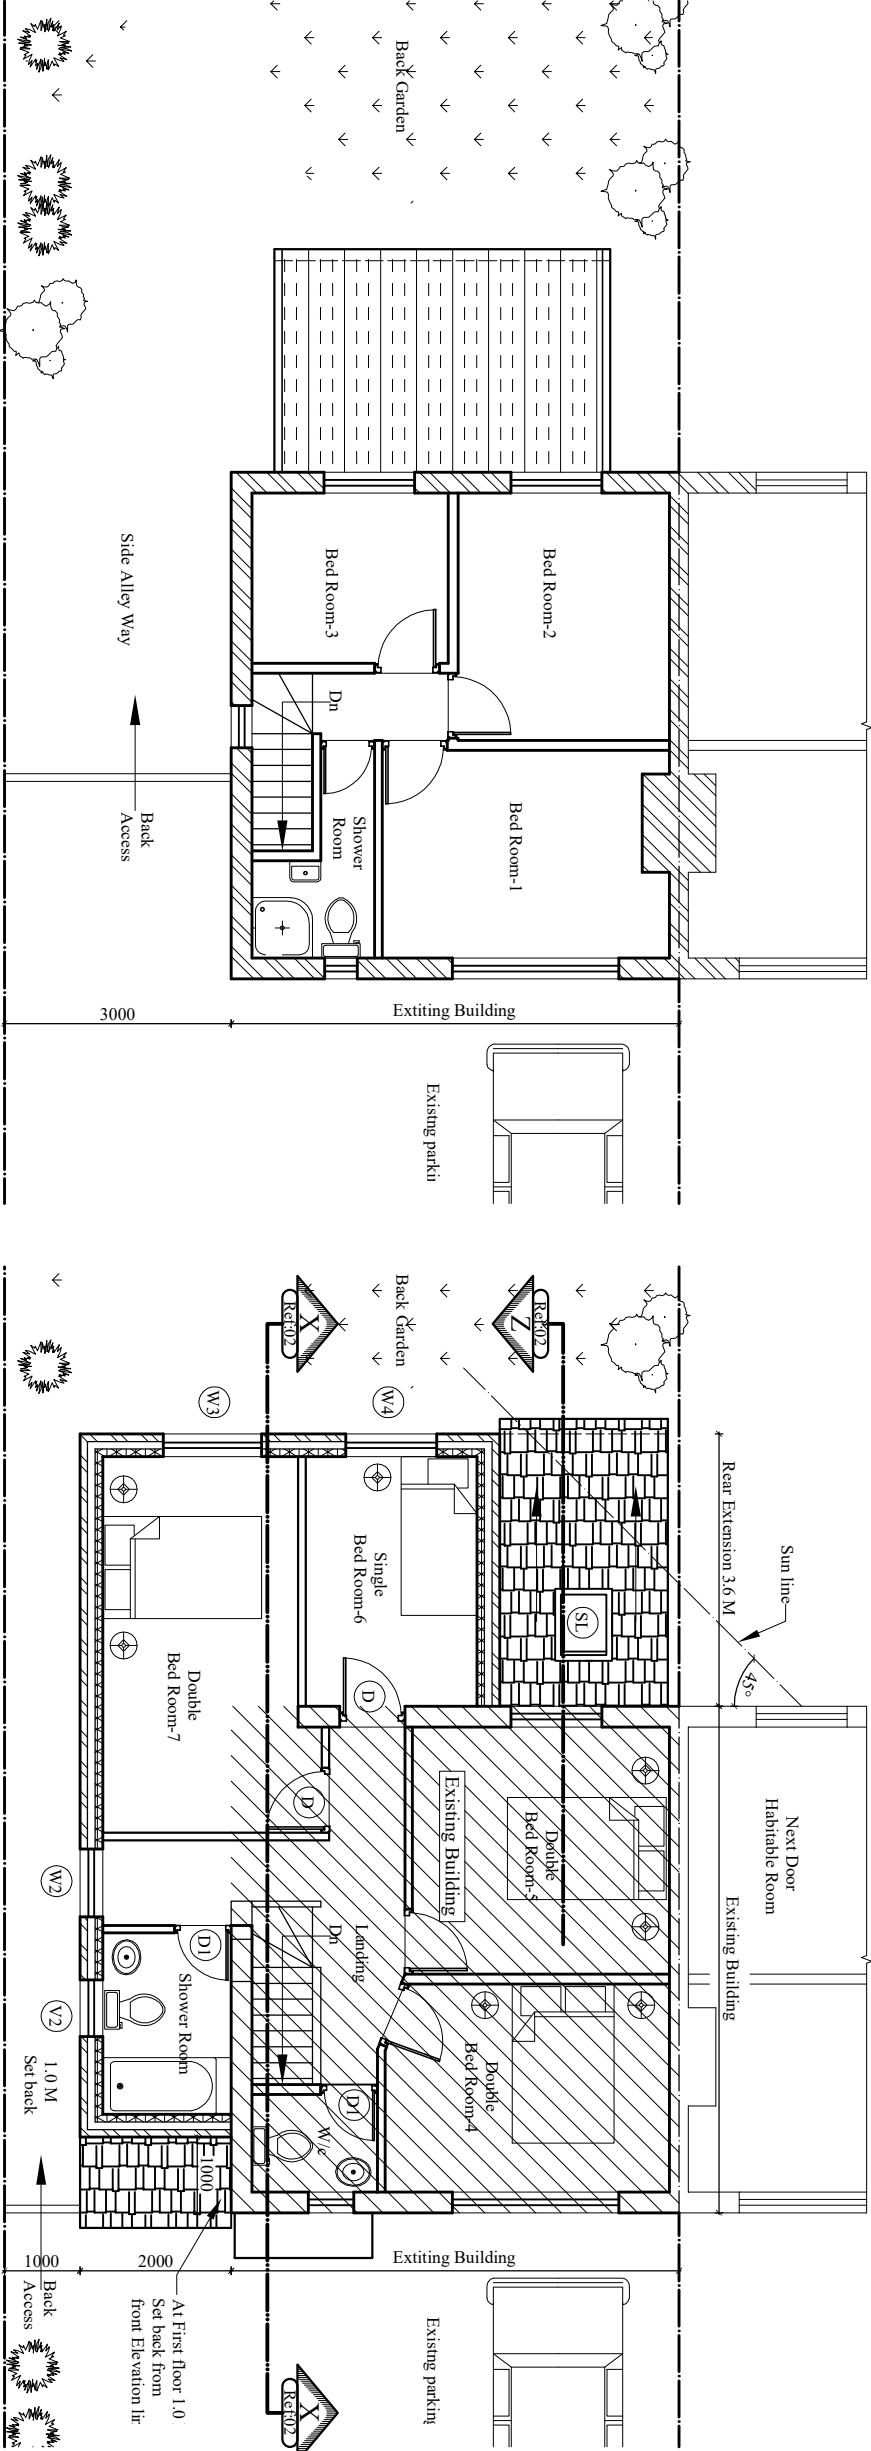


Existing First Floor Plan

Scale:1:100

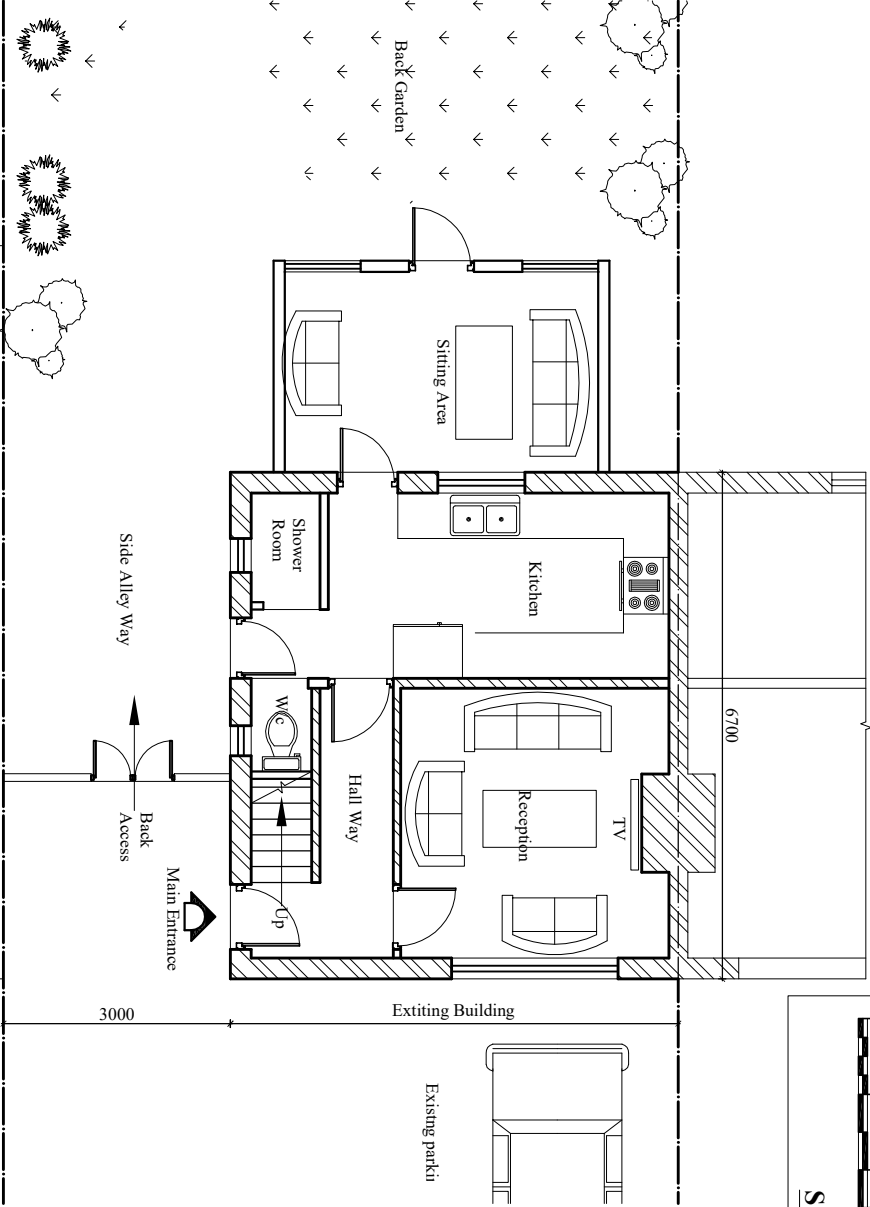

Existing Ground Floor Plan

Scale:1:100

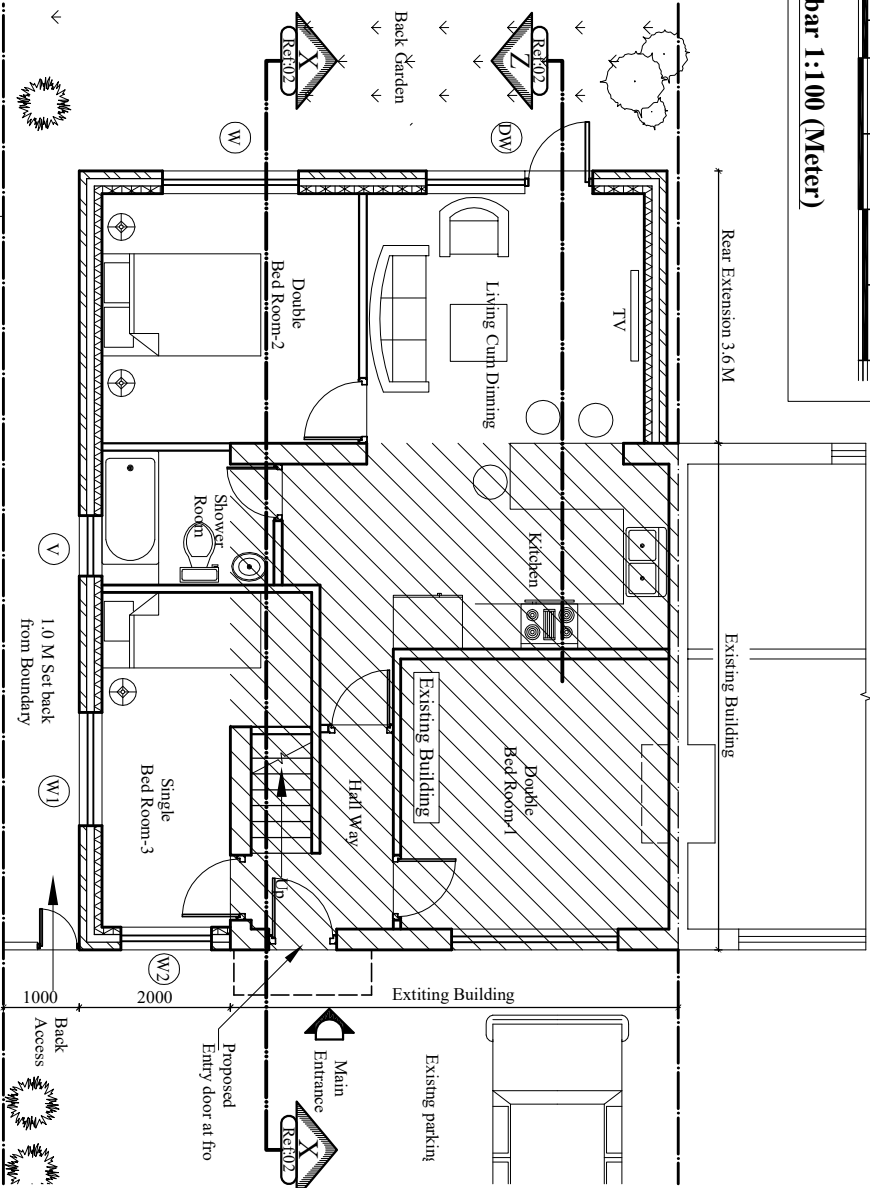

Proposed Ground Floor Plan

Scale:1:100