


Contact:
Email: info@bluearchdesign.co.uk Cell: 044 + 078 3293 8374
Web site: www.bluearchdesign.co.uk

Notes:
© 2019 Blue Architecture Limited
All rights reserved.
All drawings are for the purpose of gaining
Planning Permission approval only.
All written dimensions to be taken in
preferences to scaled dimensions.

GF Carpet Area : **34.54** Sq
FF Carpet Area : **25.50** Sq



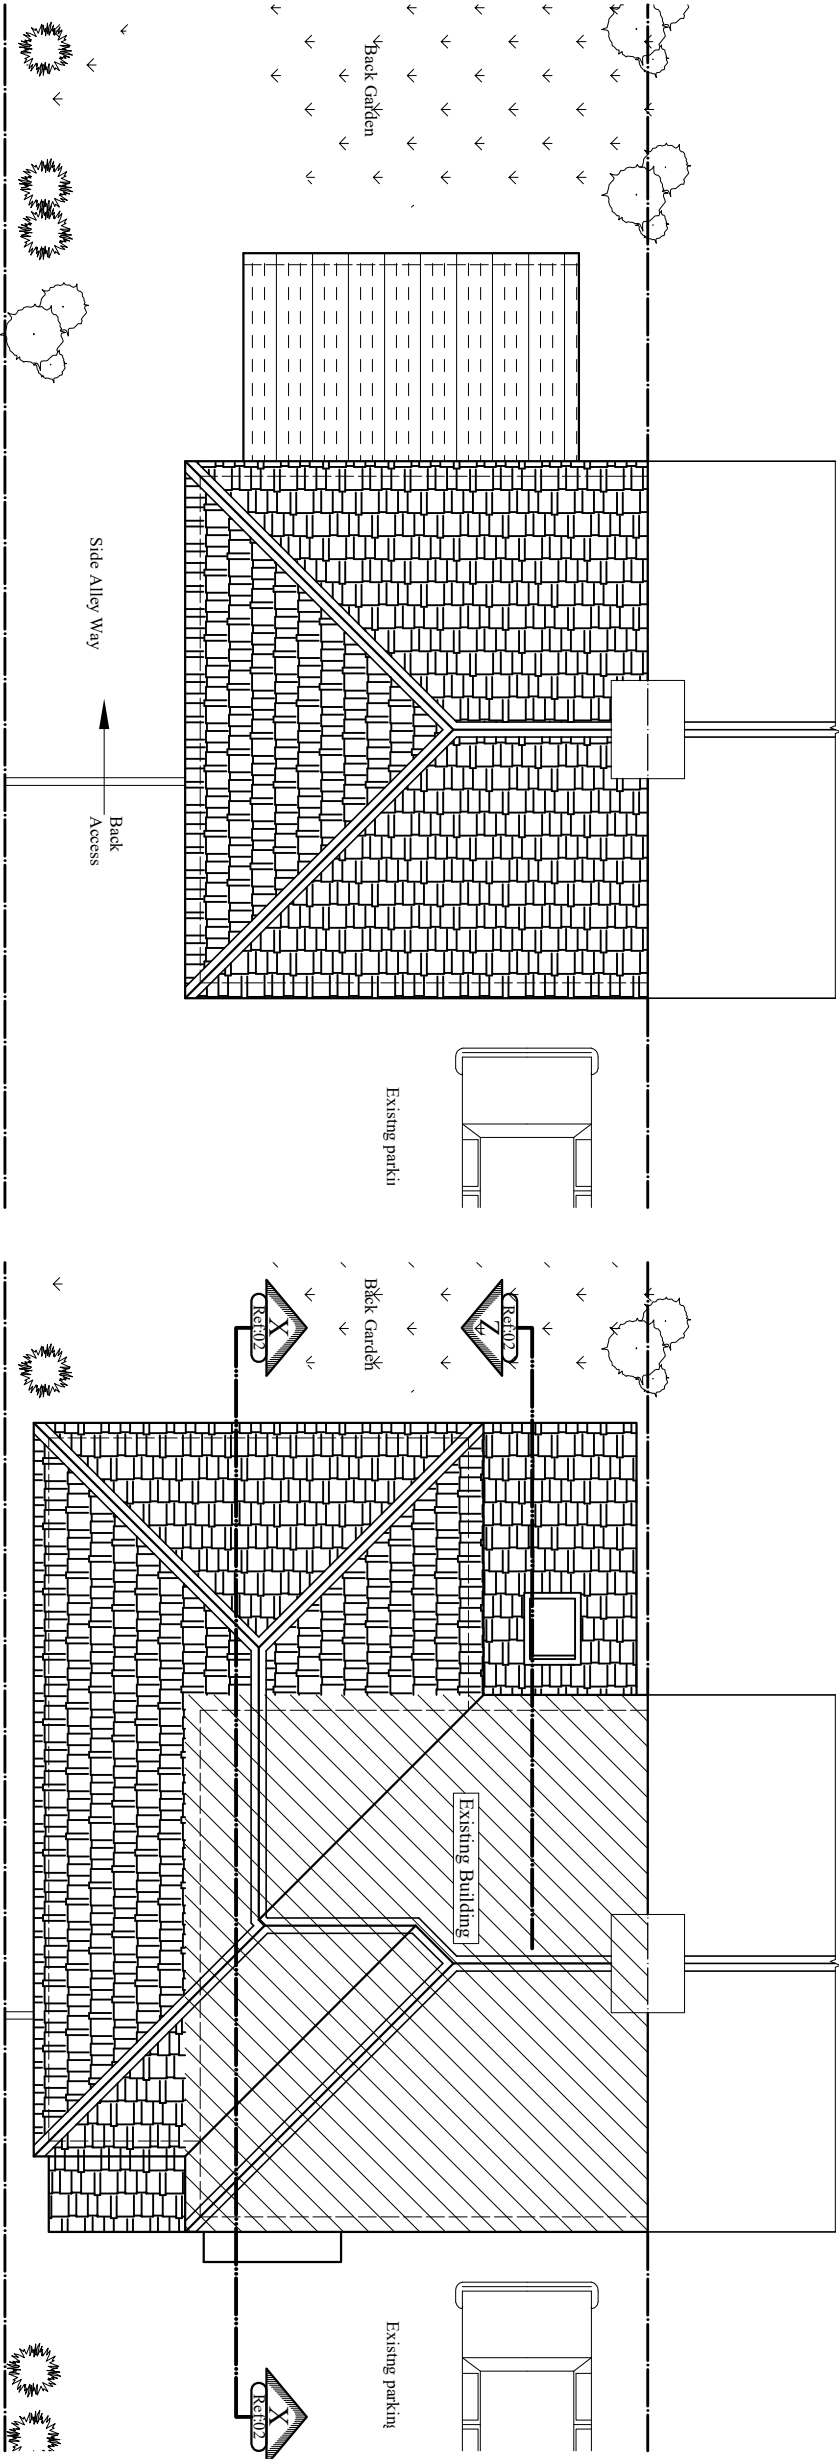


Existing Roof Plan

Scale:1:100

Proposed Roof Plan

Scale:1:100

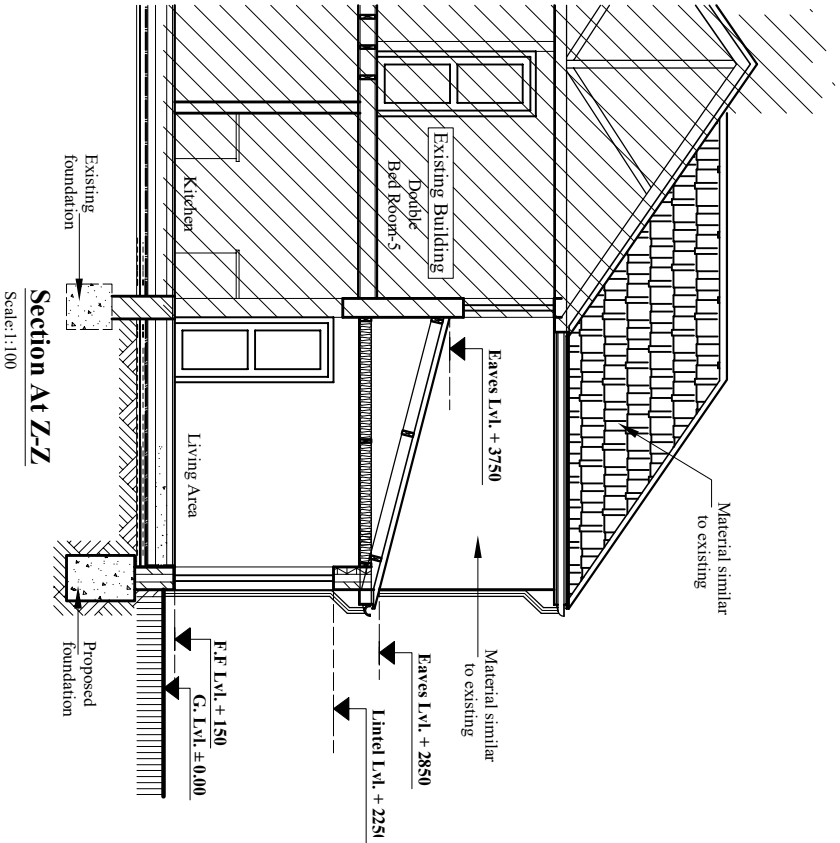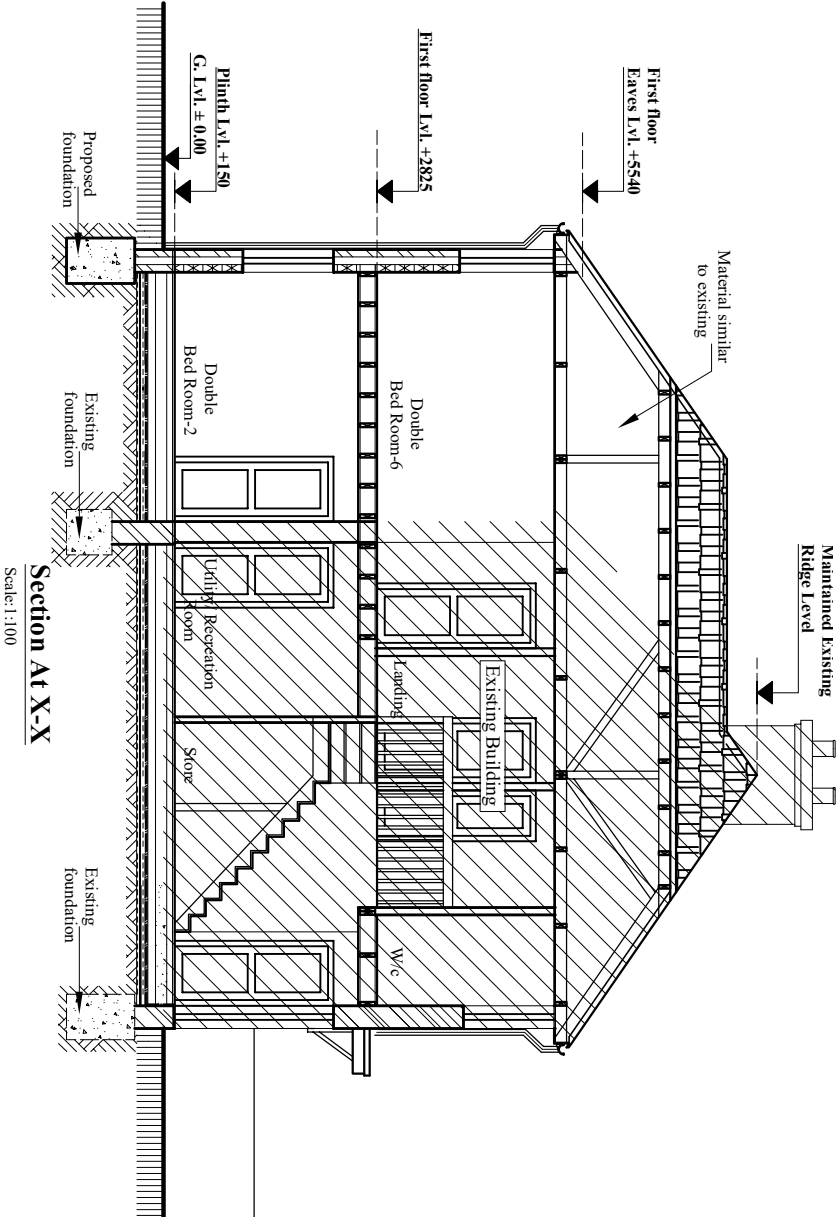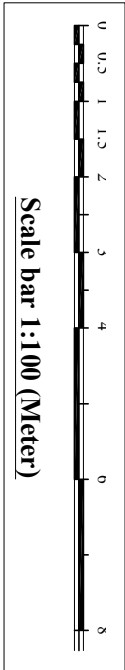

Rev.	Description	By	Ckd	Date

Client:
Mr/s. Pushkar Patel.

Project:
Part single part Double storey side/rear extension, External Alteration And Demolish of single storey rear extension.

Location:
5 Crossway, Hayes, Middlesex,
UB3 3JG, London.

Status:
PLANNING

Title:
Existing and Proposed Roof plans.

Drawn by:	Str. Er.	Checked by:
L.p	--	R.k
Project no: BAL-1341	Sheet Size A3	Sheet no.
Date: 16/10/2019	Scale: 1:100	02