


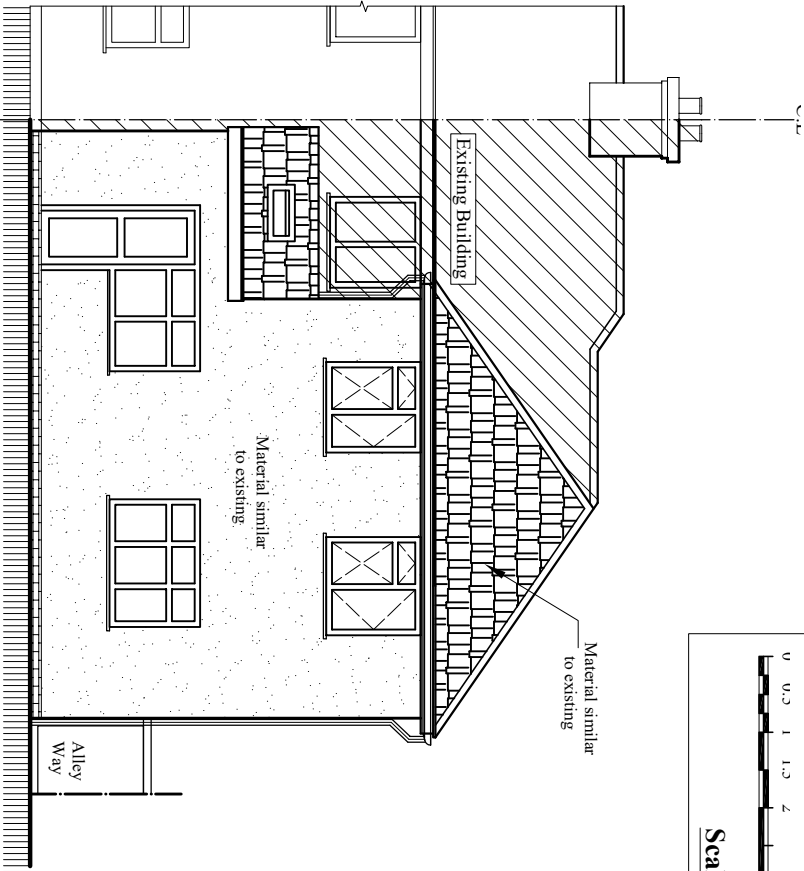


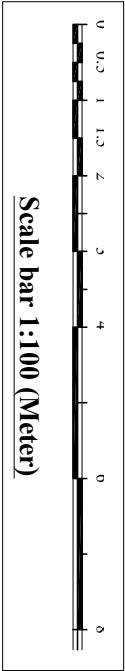


Proposed West Elevation
Scale:1:100

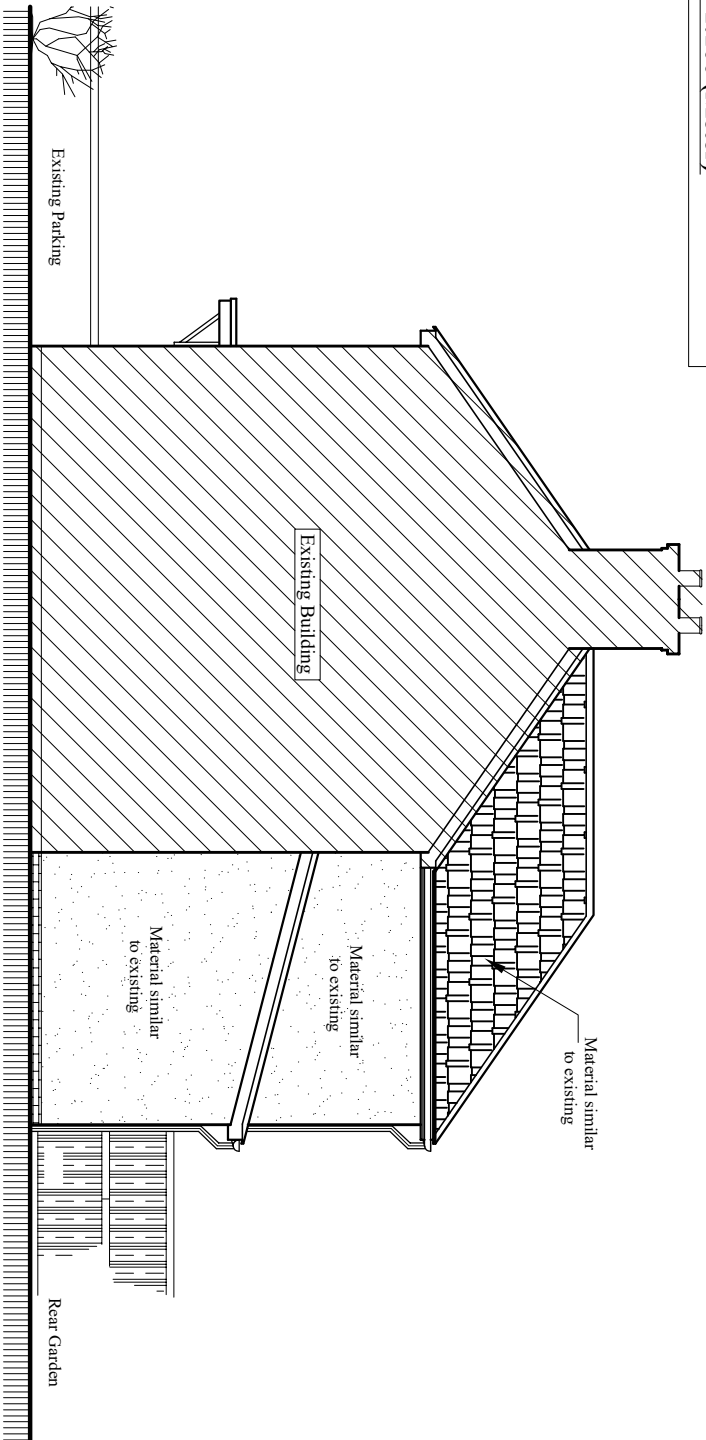

Proposed North Elevation
Scale:1:100

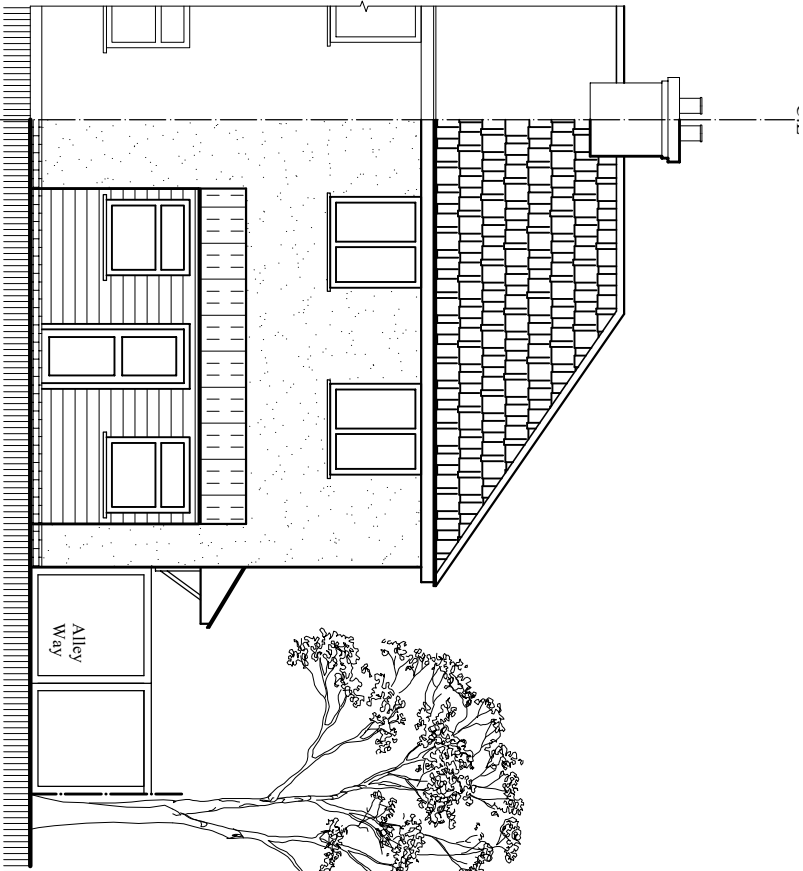

Existing West Elevation
Scale:1:100

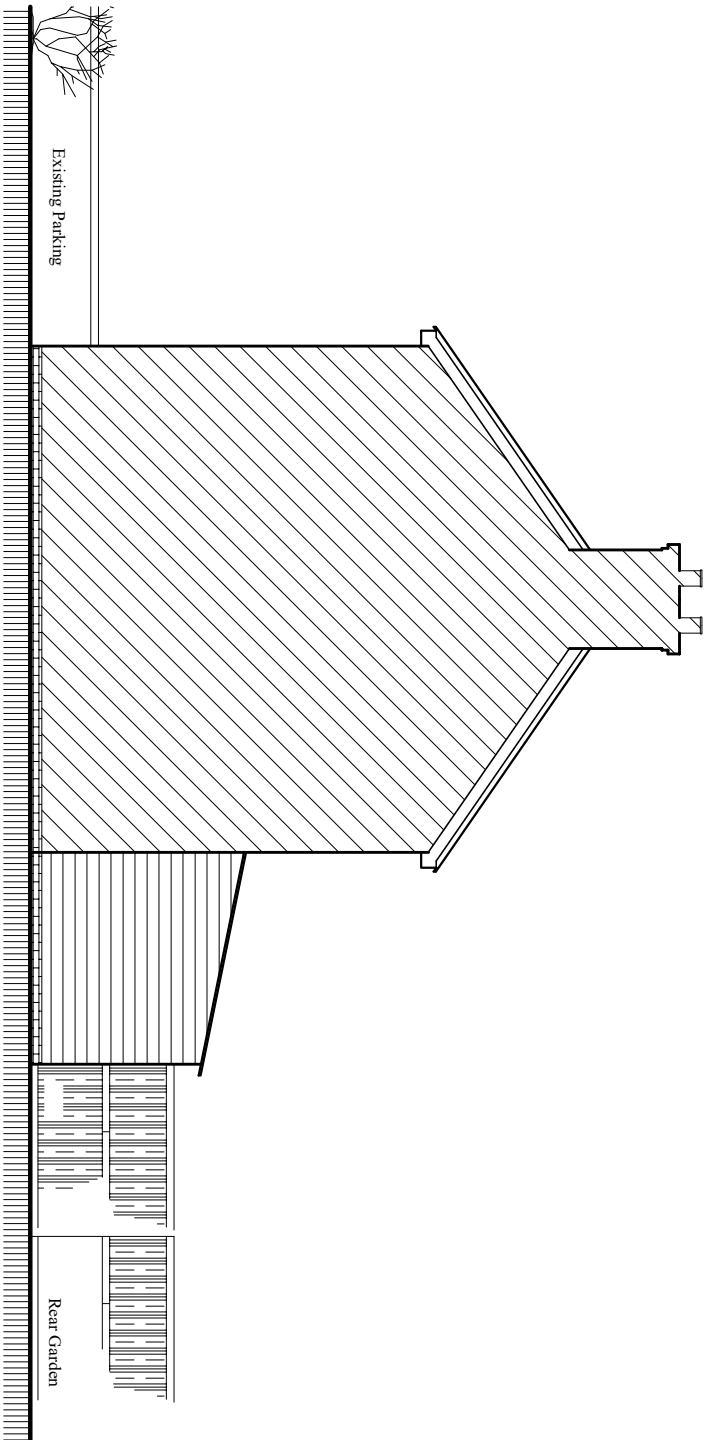

Existing North Elevation
Scale:1:100



BLUE ARCHITECTURE LIMITED
Consulting Architects, Engineers and Interiors.
102 Dorchester Way, Hayes, Middlesex,
UB4 0HY, London.

Contact:
Email: info@bluearcdesign.co.uk, Cell: 044 + 078 3293 8374
Web site: www.bluearcdesign.co.uk

Notes:
© 2019 Blue Architecture Limited
All rights reserved.
All drawings are for the purpose of gaining
Planning Permission approval only.
All written dimensions to be taken in
preferences to scaled dimensions.

Gr Carpet Area : **34.54** Sq
FF Carpet Area : **25.50** Sq

Rev.	Description	By	Ckd	Date

Client:
Mr/s. Pushkar Patel.

Project:
Part single part Double storey side/rear extension, External Alteration And Demolish of single storey rear extension.

Location:
5 Crossway, Hayes, Middlesex,
UB3 3JG, London.

Status:
PLANNING

Title:
Existing and Proposed Elevations-2.

Drawn by:	Str. Fr.	Checked by:
L.p	--	R.k
Project no:	Sheet Size	Sheet no.
BAL-1341	A3	
Date:	Scale:	
16/10/2019	1:100	

04