

Contact:
Email: info@bluearchdesign.co.uk Cell: 044 + 078 3293 8374
Web site: www.bluearchdesign.co.uk

Notes:
© 2020 Blue Architecture Limited.
All rights reserved.
All drawings are for the purpose of gaining
Planning Permission approval only.
All written dimensions to be taken in
preferences to scaled dimensions.

Side/Rear Extension : 32.84 Sq
GF Carpet Area : 25.50 Sq

Rev.	Description	By	Ckd	Date

Rev.	Description	By	Ckd	Date

Client:
Mr/s. Pushkar Patel.

Project:
Part single part Double storey side/rear extension, External Alteration And Demolish of single storey rear extension.

Location:
5 Crossway, Hayes, Middlesex,
UB3 3JG, London.


Status:
PLANNING

Title:
Existing and Proposed floor plans.

Drawn by: **L.p** Str. Er. **R.k** Checked by:


Project no: **BAL-5C** Sheet Size **A3**

Date: 12/01/2020 Scale: 1:100

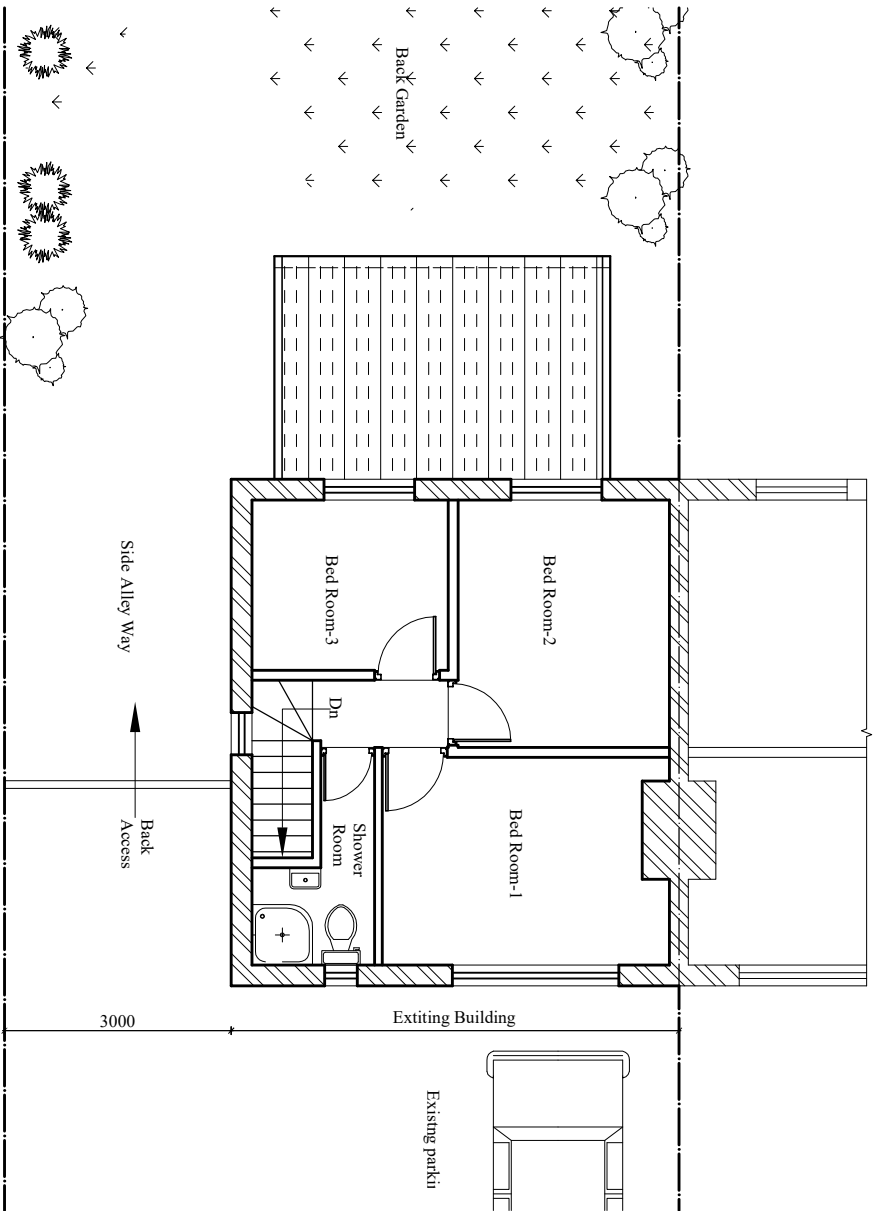


Existing First Floor Plan

Scale:1:100

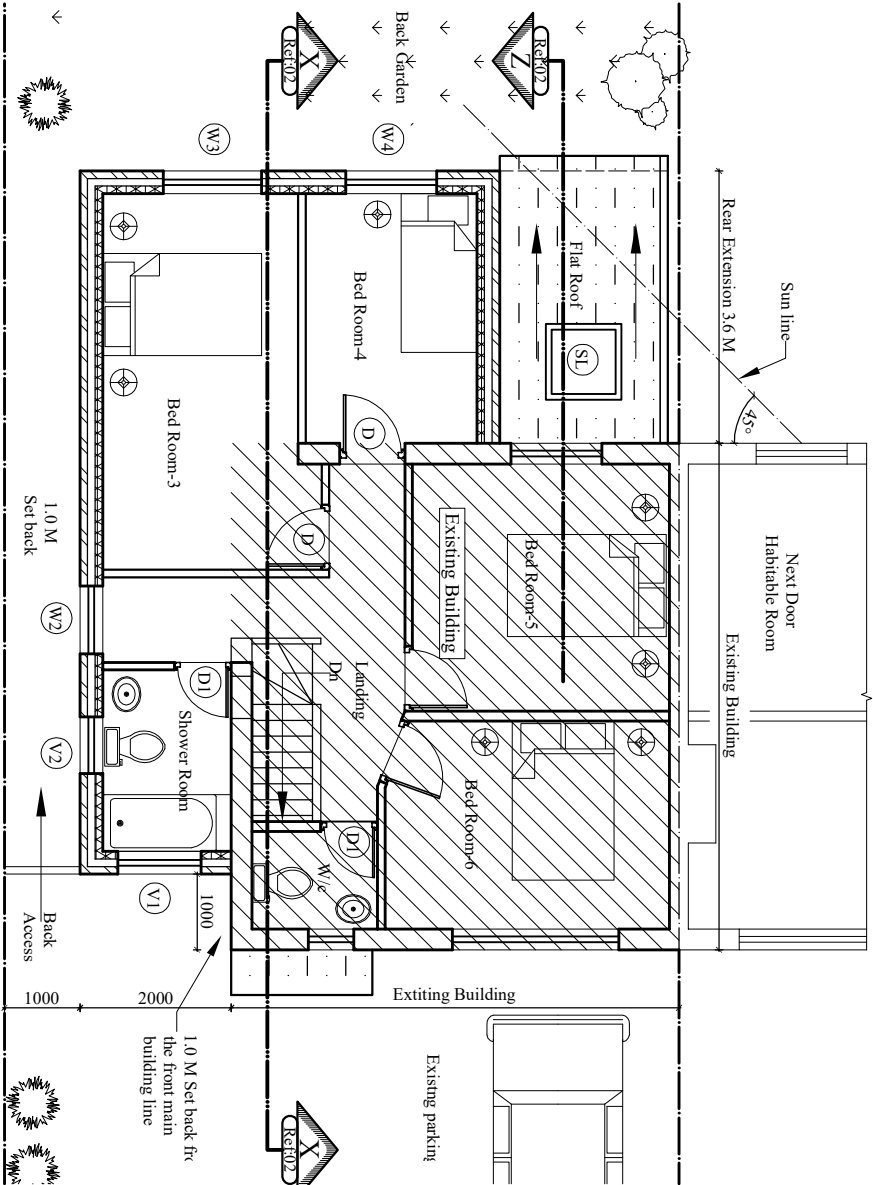


Proposed First Floor Plan

Scale:1:100

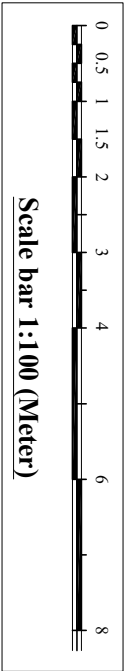


Scale bar 1:100 (Meter)

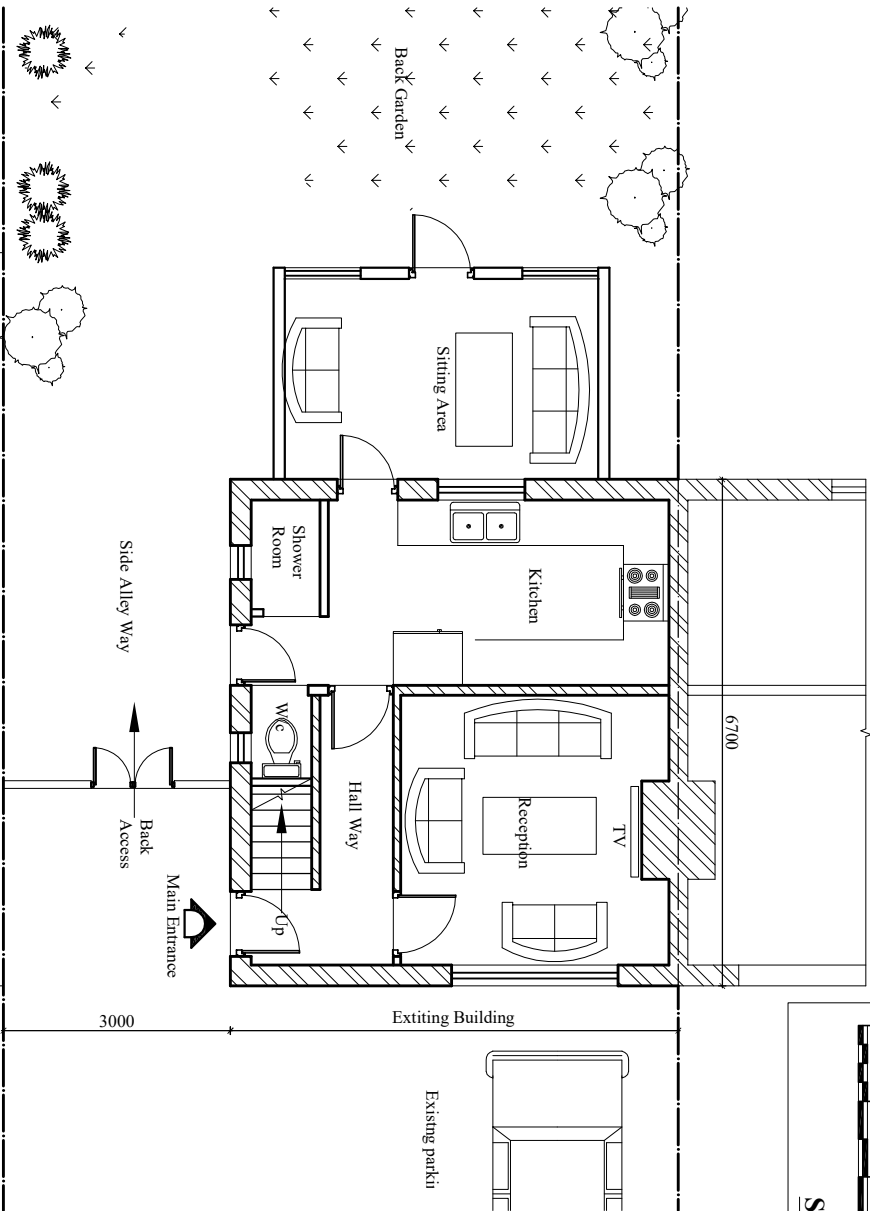

Existing Ground Floor Plan

Scale:1:100

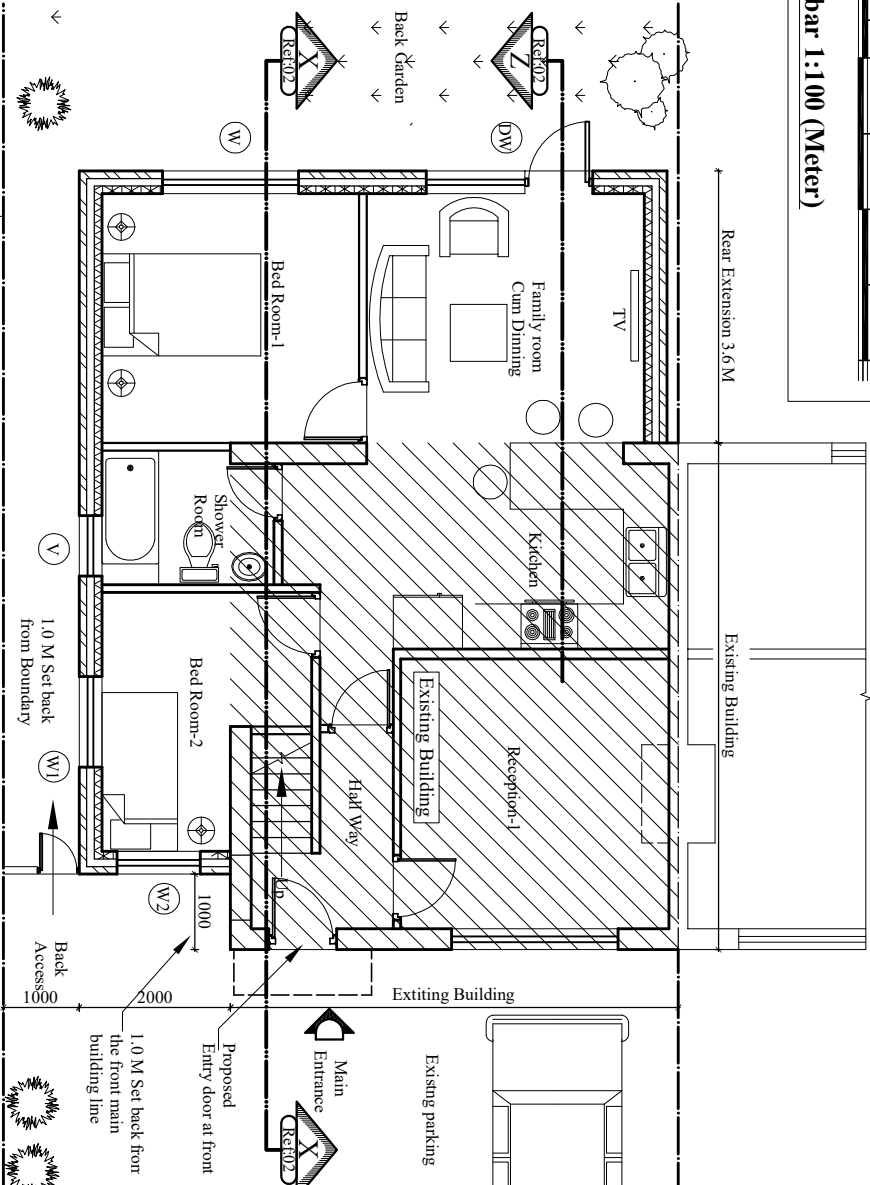

Proposed Ground Floor Plan

Scale:1:100