

Contact:
Email: info@bluearcdesign.co.uk, Cell: 044 + 078 3293 8374
Web site: www.bluearcdesign.co.uk

Notes:
© 2020 Blue Architecture Limited
All rights reserved.
All drawings are for the purpose of gaining
Planning Permission approval only.
All written dimensions to be taken in
preferences to scaled dimensions.

Side/Rear Extension :
GF Carpet Area : **32.84** Sq
FF Carpet Area : **25.50** Sq

Rev.	Description	By	Ckd	Date

Client:
Mr/s. Pushkar Patel.

Project:
Part single part Double storey side/rear extension, External Alteration And Demolish of single storey rear extension.

Location:
5 Crossway, Hayes, Middlesex,
UB3 3JG, London.


Status:
PLANNING

Title:
Existing and Proposed Elevations-1.

Drawn by:	Str. Fr.	Checked by:
L.p	--	R.k
Project no:	Sheet Size	Sheet no.
BAL-5C	A3	
Date:	Scale:	
12/01/2020	1:100	




Scale bar 1:100 (Meter)

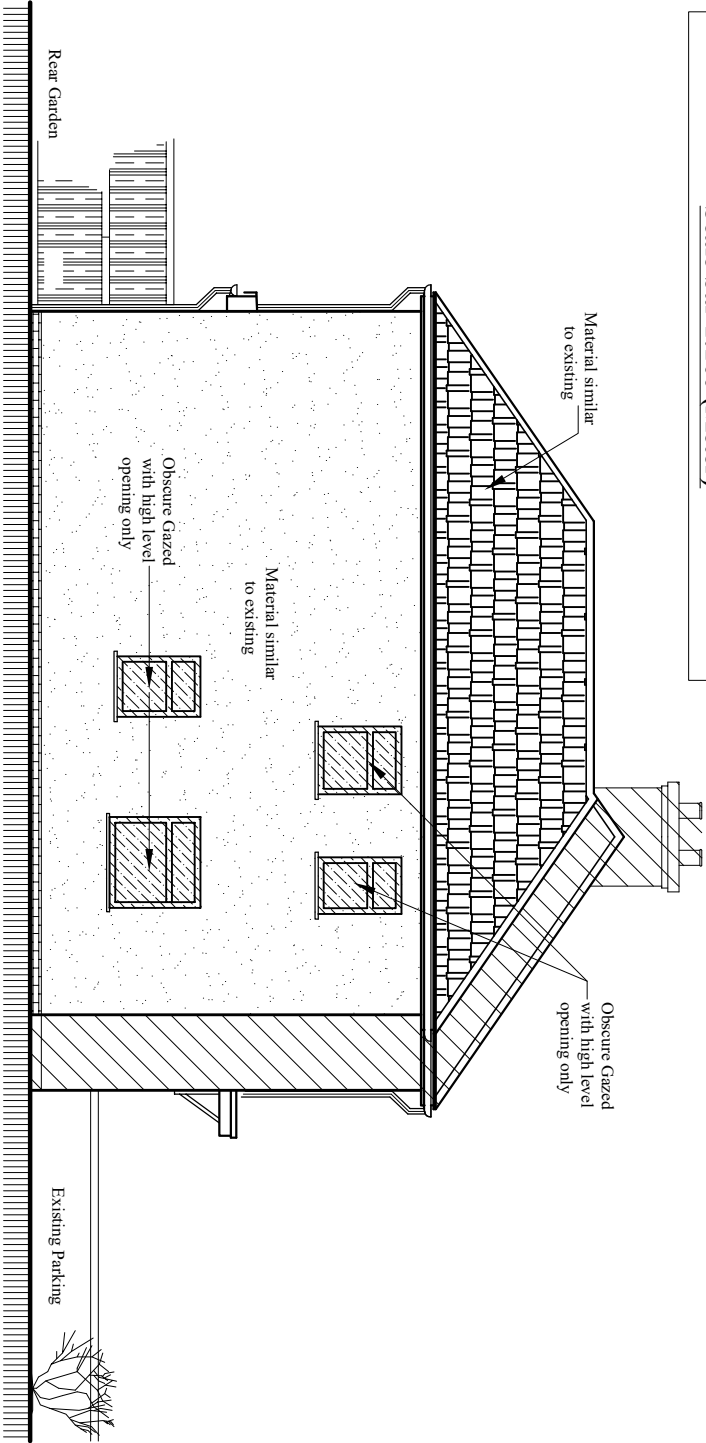


Proposed South Elevation

Scale:1:100

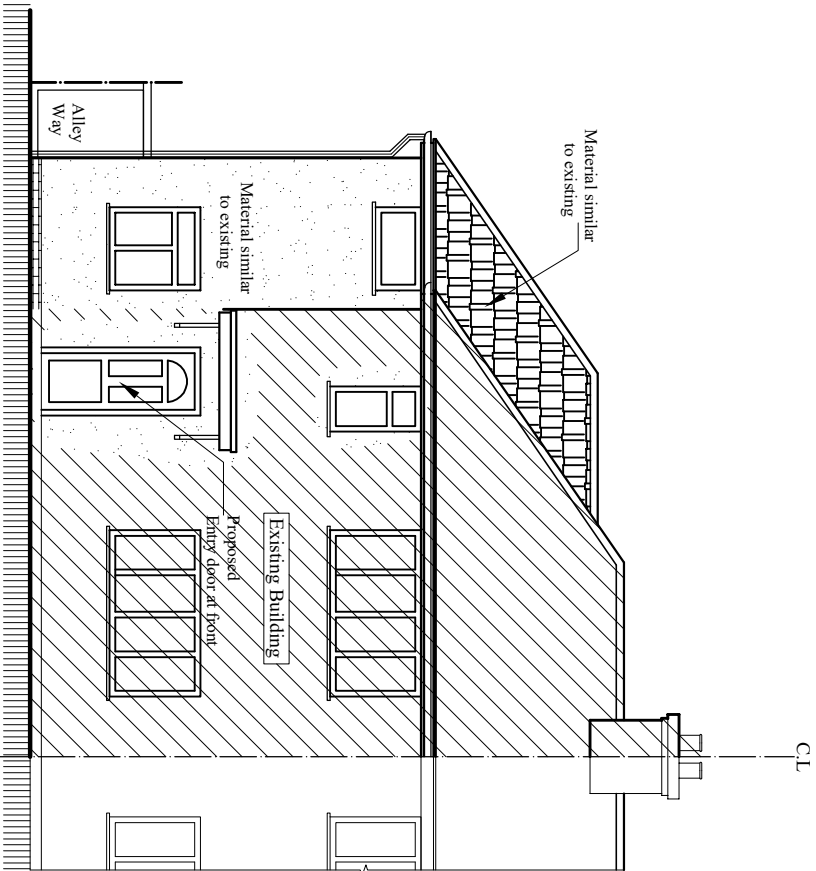


Proposed East Elevation

Scale:1:100

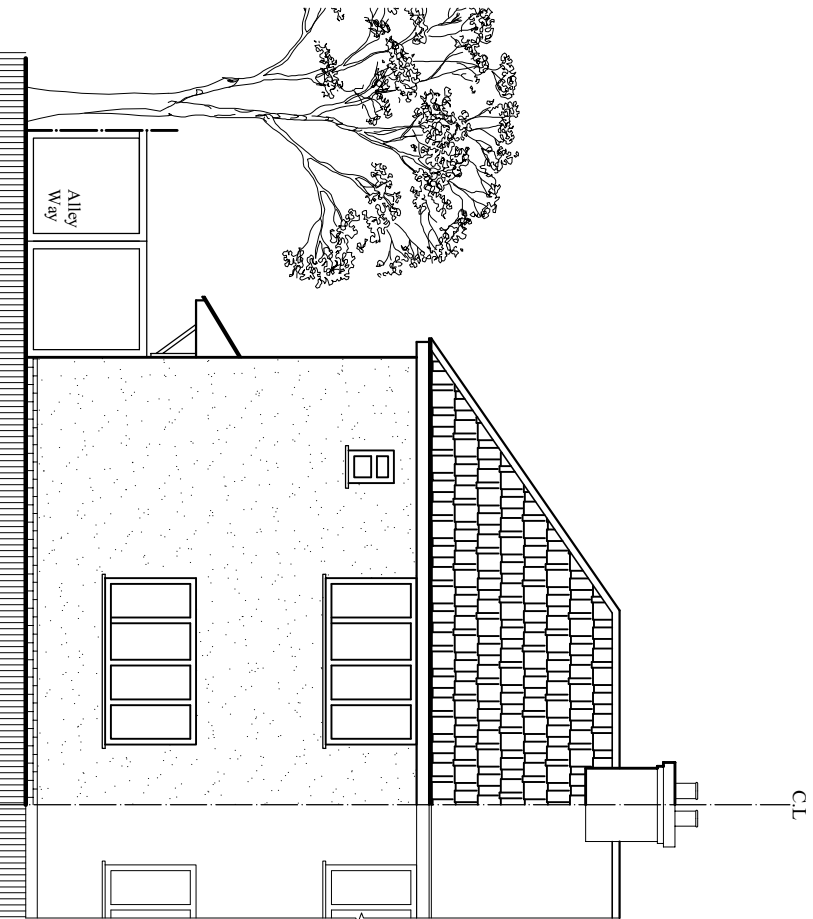

Existing East Elevation

Scale:1:100

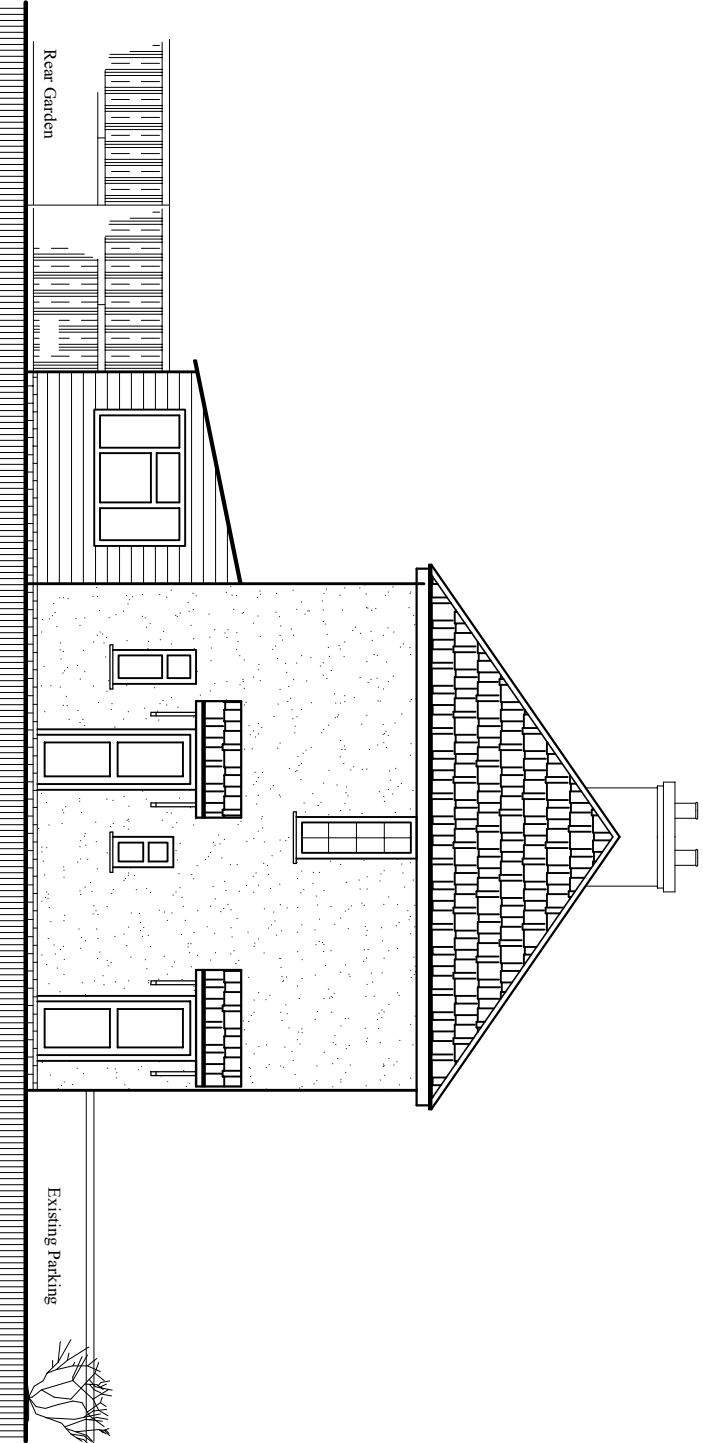

Existing South Elevation

Scale:1:100