



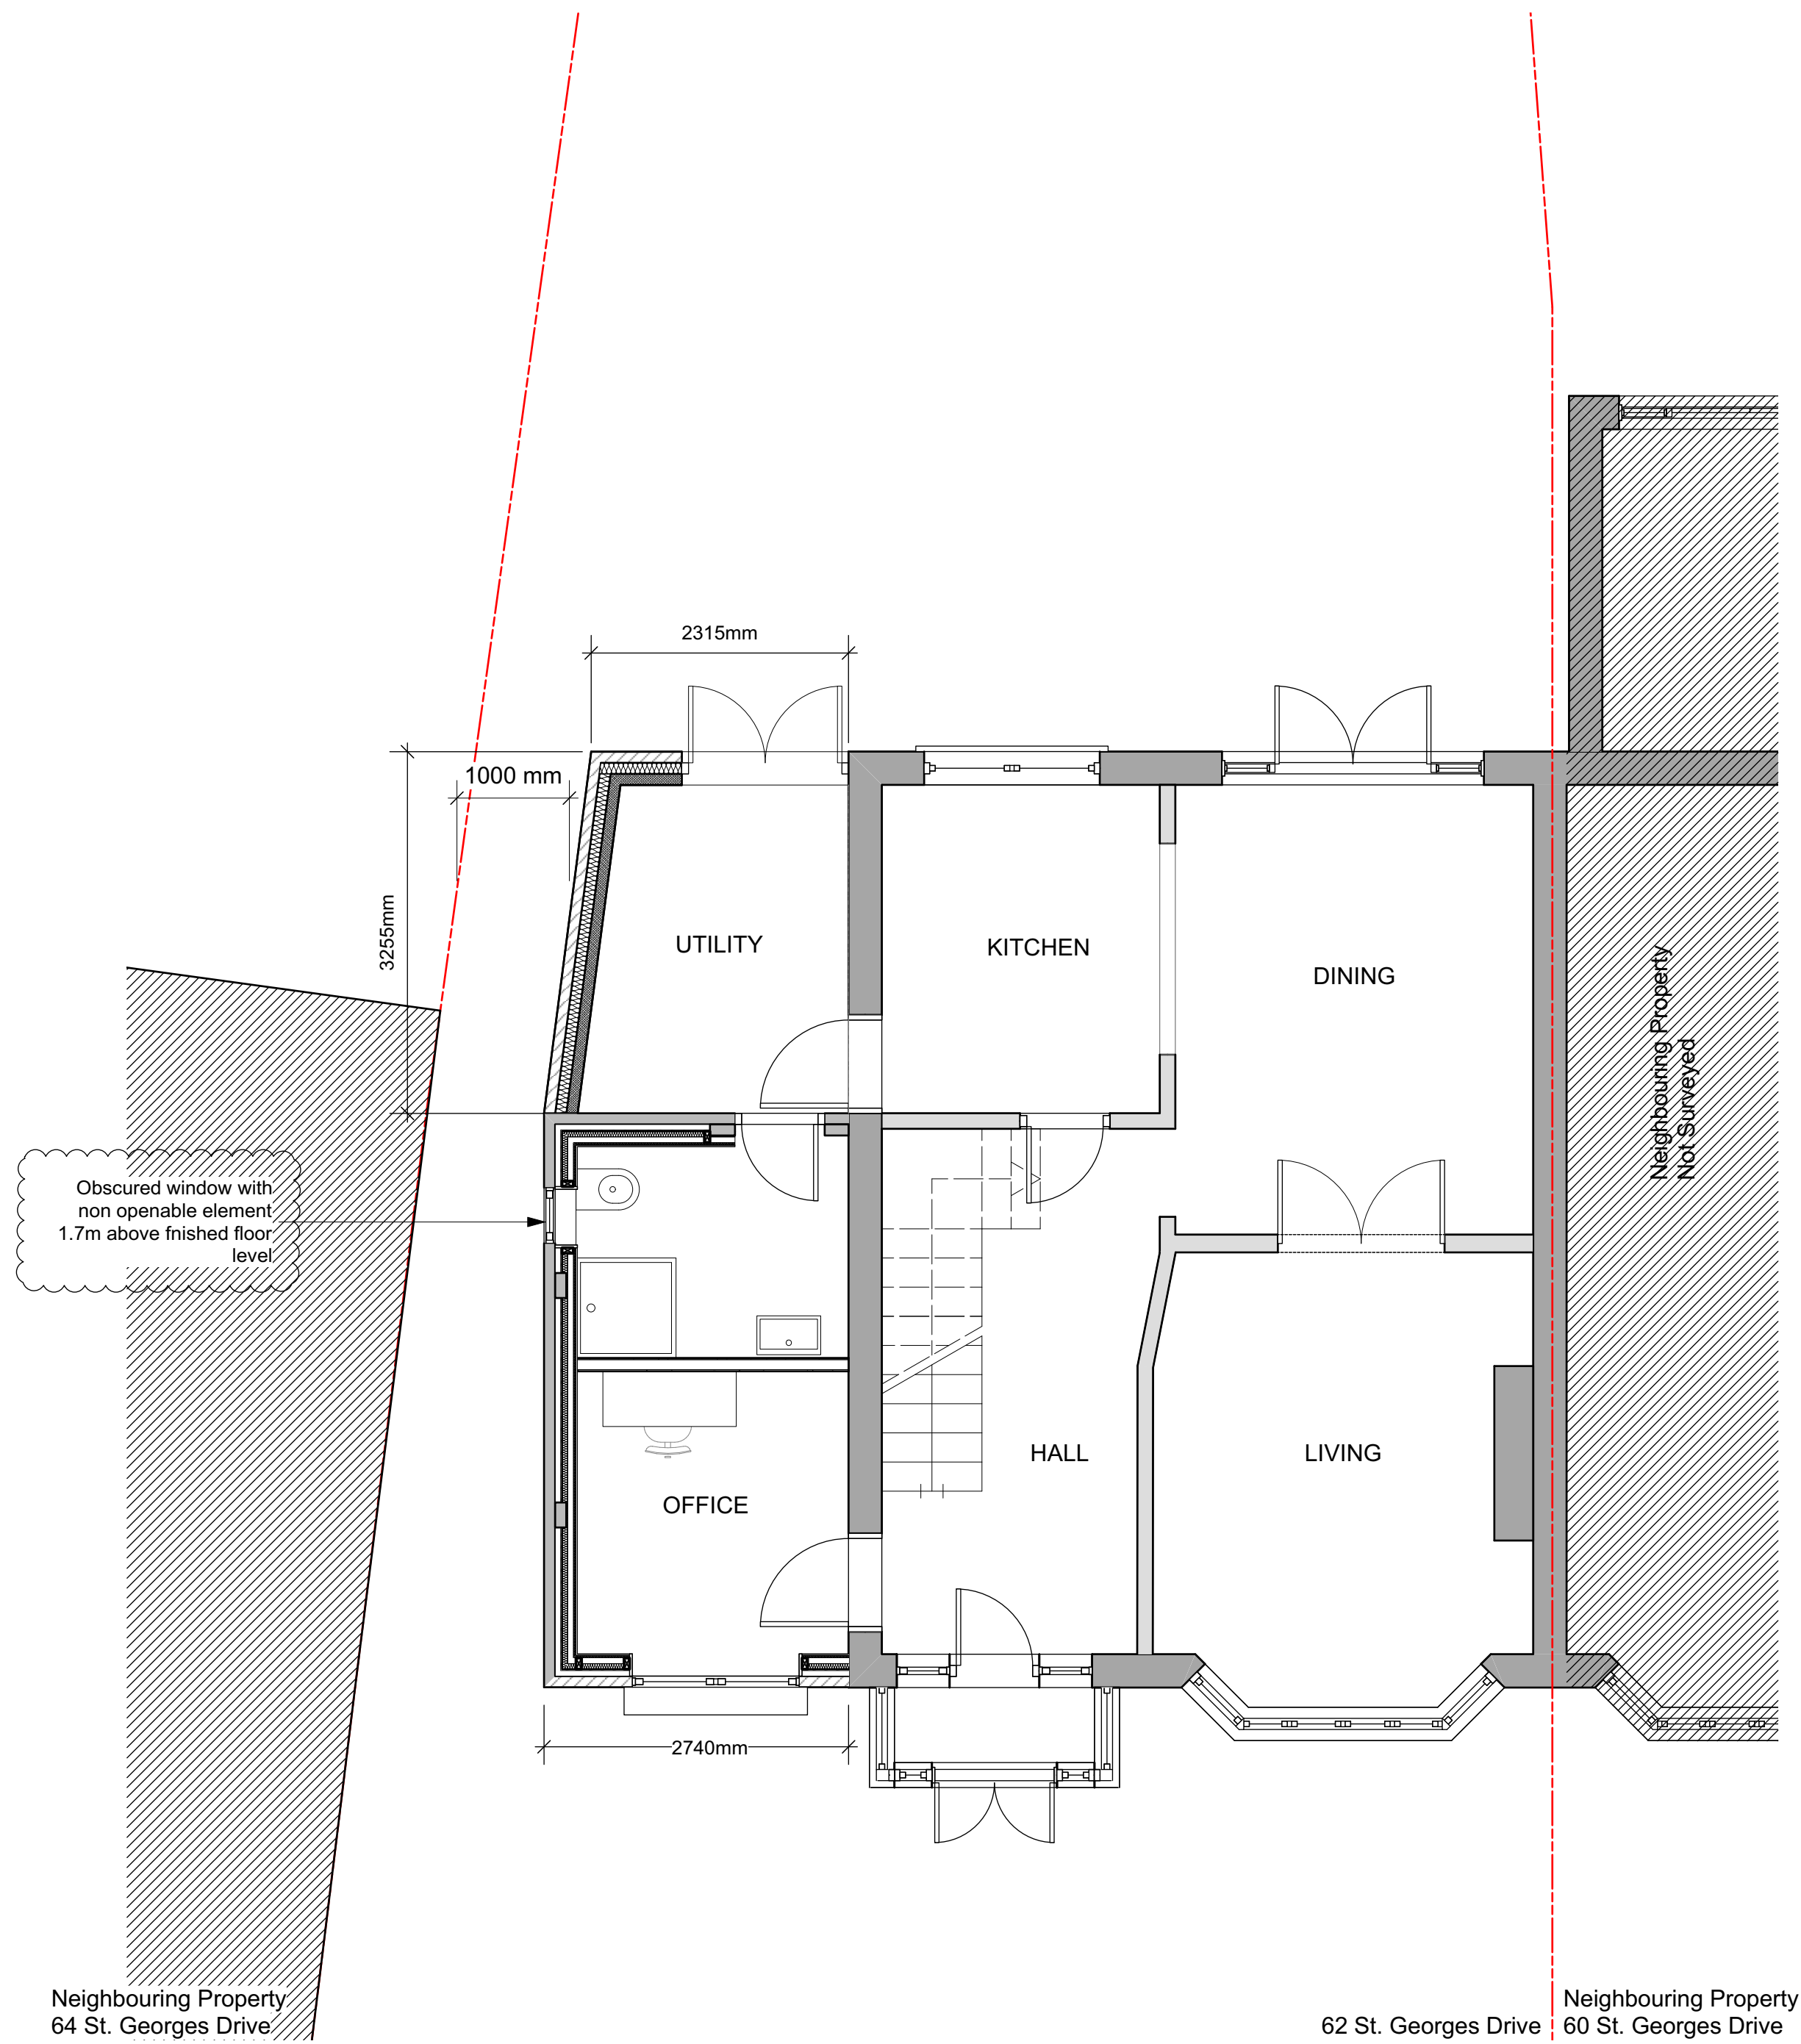

1 Ground Floor Plan - Proposed  
Scale: 1:50

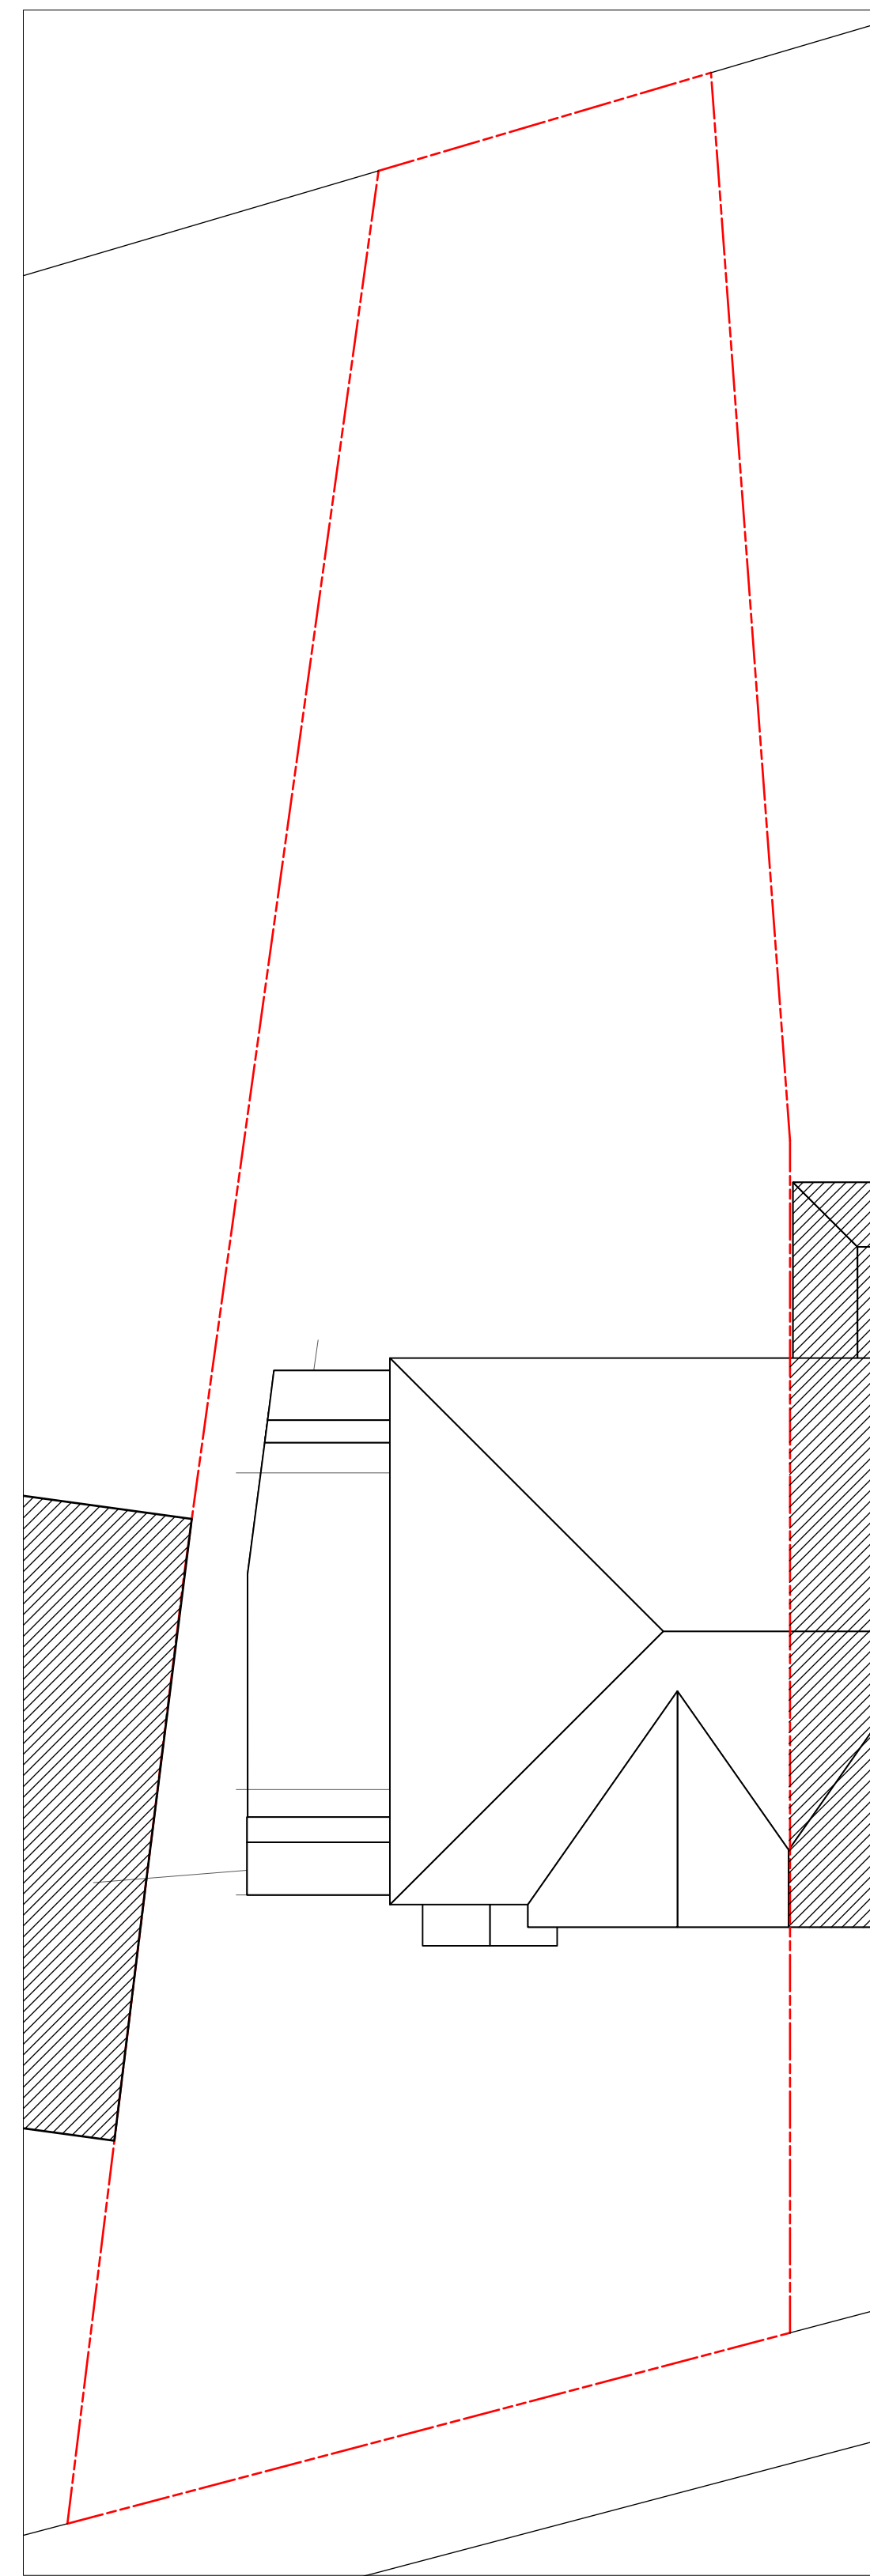

3 Site Plan - Proposed  
Scale: 1:100



- Notes:**
- Use figure dimensions only
  - Do not scale from this drawing
  - Issued for purpose indicated only
  - All dimensions to be checked on site
  - Architect to be notified of any discrepancies before construction commences
  - Structural and services information is indicative only
  - Refer to consultants' drawings and specification for details and setting out
  - All work and materials to be in accordance with current applicable statutory legislation and to comply with all relevant codes of practice and British and European Standards
  - Information gained from this drawing is the sole copyright of Livewell Architecture and should not be copied or reproduced without prior permission

| No. | Date       | Revision Notes       |
|-----|------------|----------------------|
| B   | 09/03/2021 | REVISED SCHEME       |
| C   | 23/03/2021 | ISSUED FOR LDC       |
| D   | 22/04/2021 | WC window note added |

|                 |                                            |  |
|-----------------|--------------------------------------------|--|
| Architect       | Livewell Architecture                      |  |
|                 | info@livewellarchitecture.co.uk            |  |
|                 | 07915 906393                               |  |
| Client          | -                                          |  |
| Project Address | 62 St. Georges Drive<br>Ickenham, UB10 8HP |  |

| Sheet Title |         |                | Proposed Plans |
|-------------|---------|----------------|----------------|
| Drawn By    | KN      | Status         | PLANNING       |
| Scale @ A1  | 1:50    | Date           | 30/01/2021     |
| Project Ref | 2020.10 | Drawing Number | 1002           |
|             |         | Revision       | D              |