

Neighbouring Property
64 St. Georges Drive

62 St. Georges Drive

Neighbouring Property
60 St. Georges Drive


Neighbouring Property
60 St. Georges Drive

62 St. Georges Drive


Neighbouring Property
64 St. Georges Drive




1 Front Elevation
Scale: 1:50

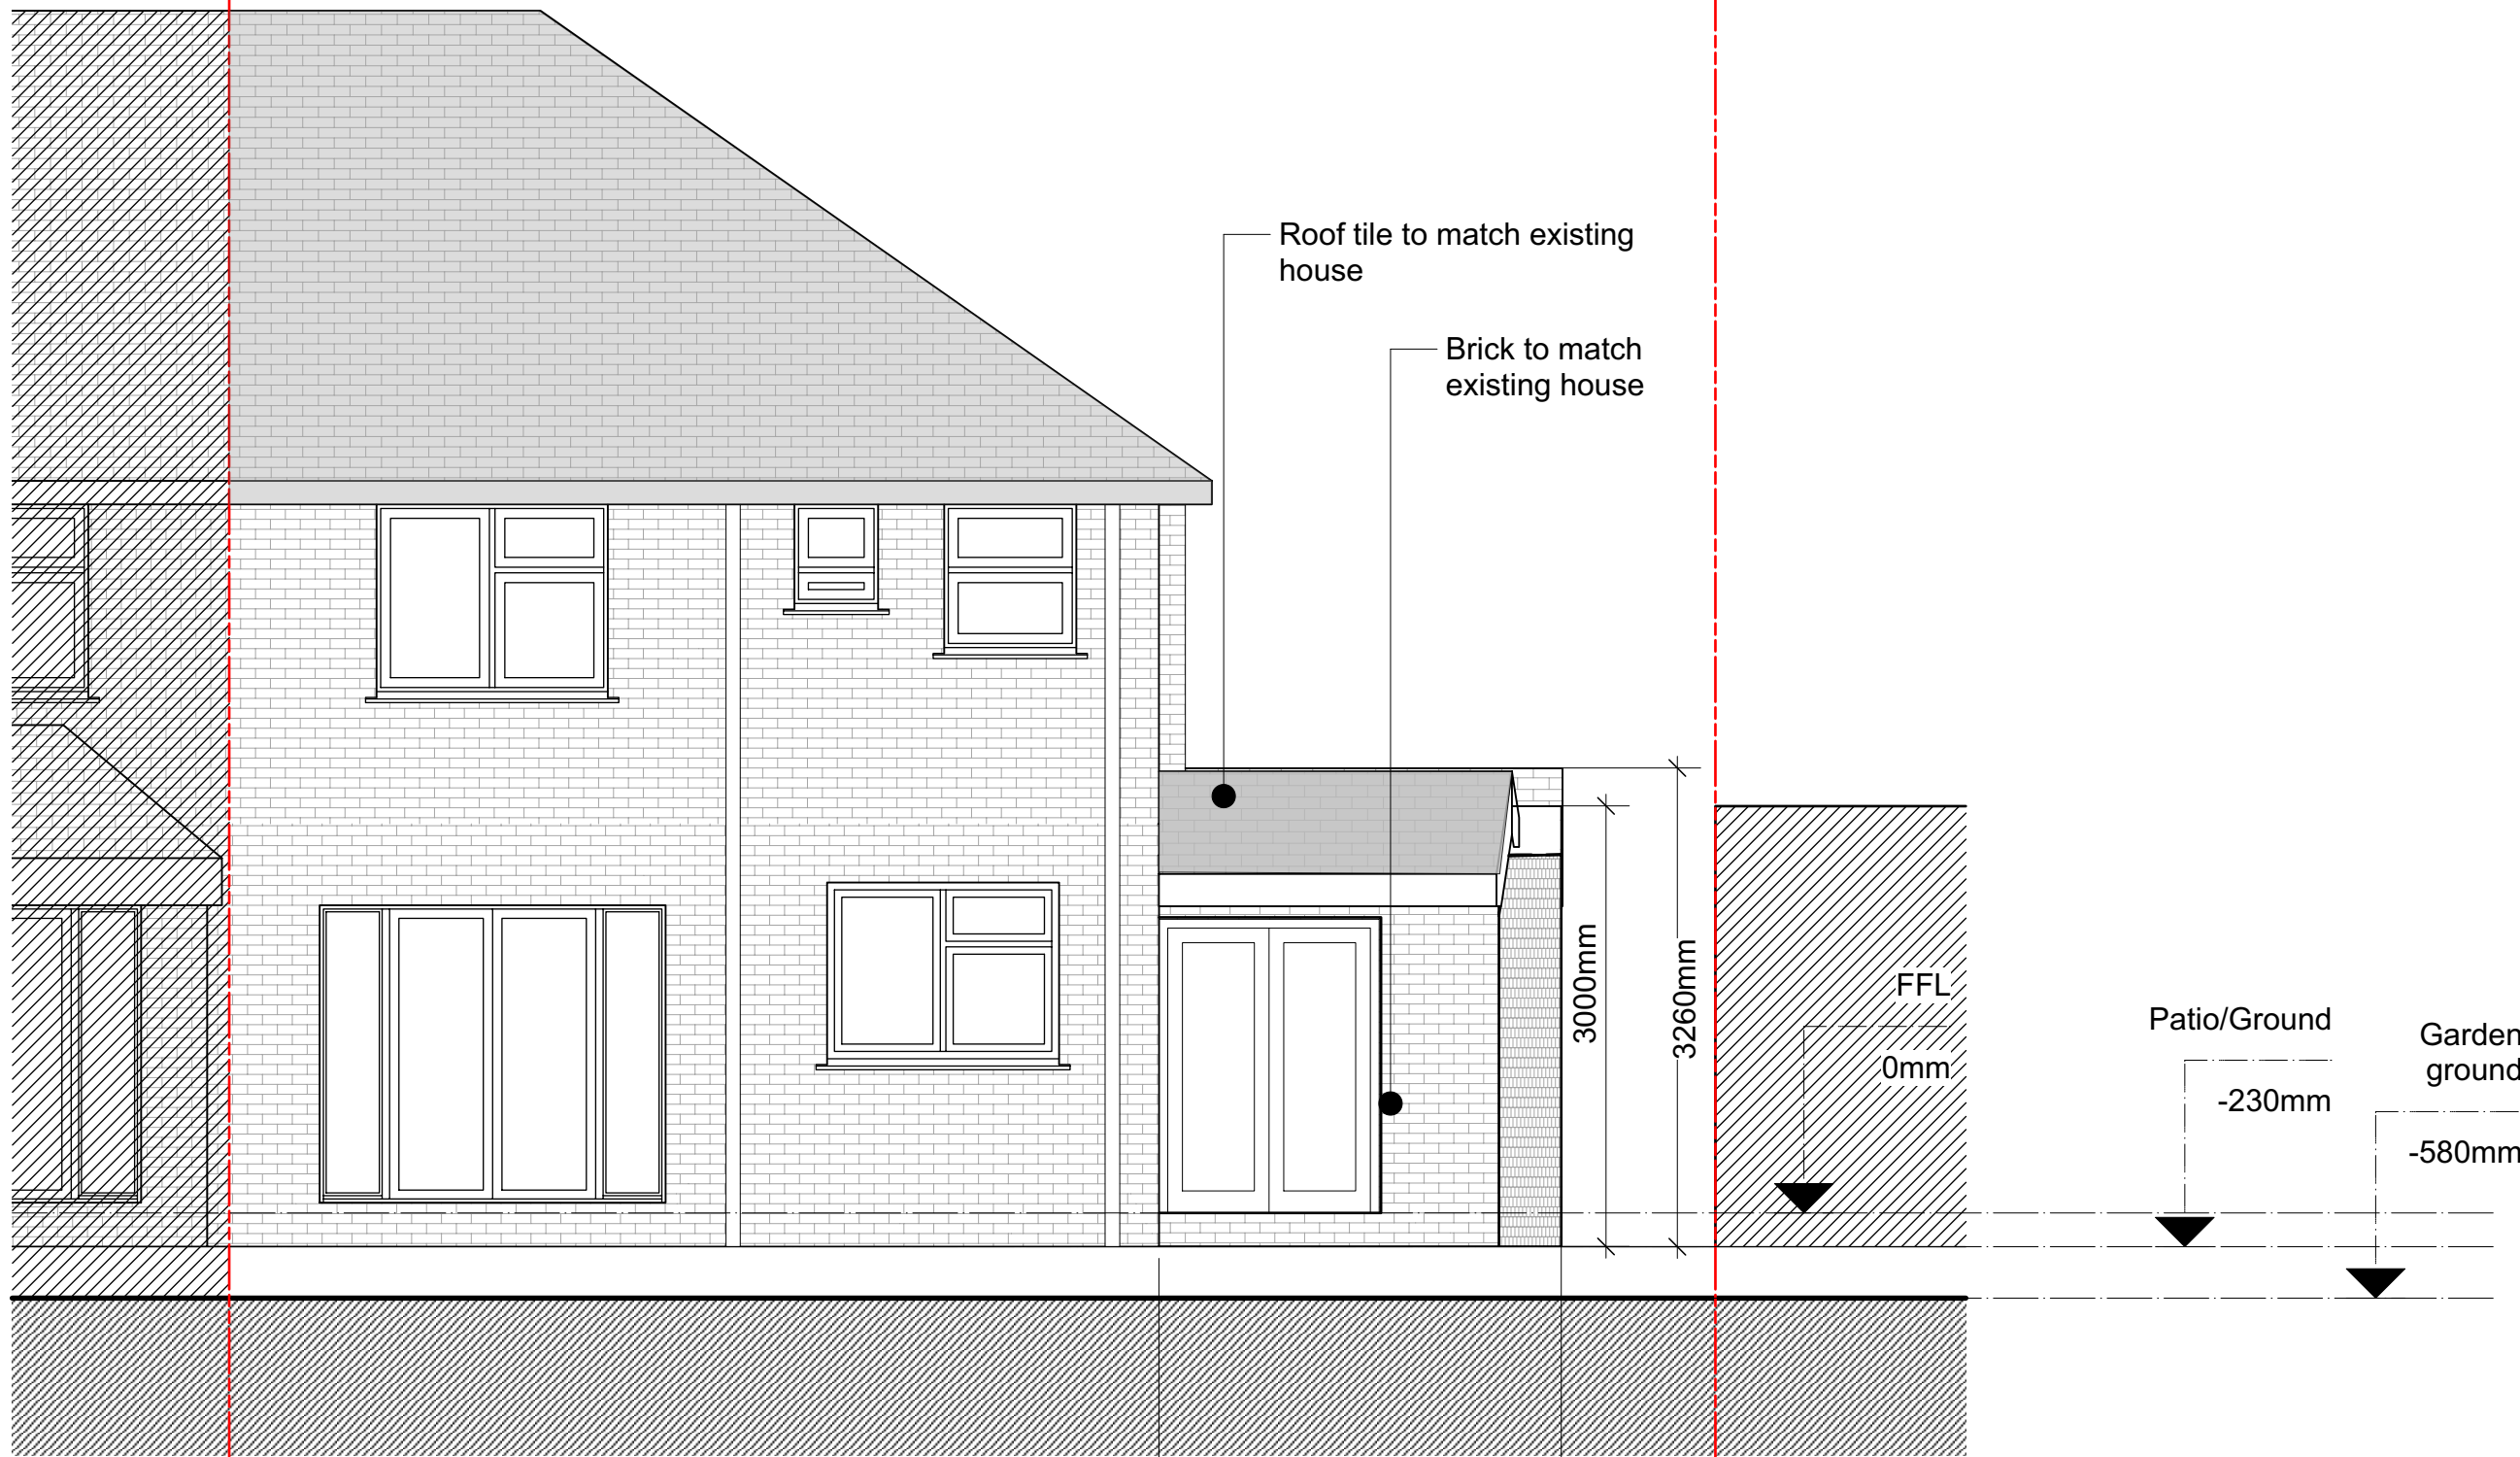


2 Rear Elevation
Scale: 1:50

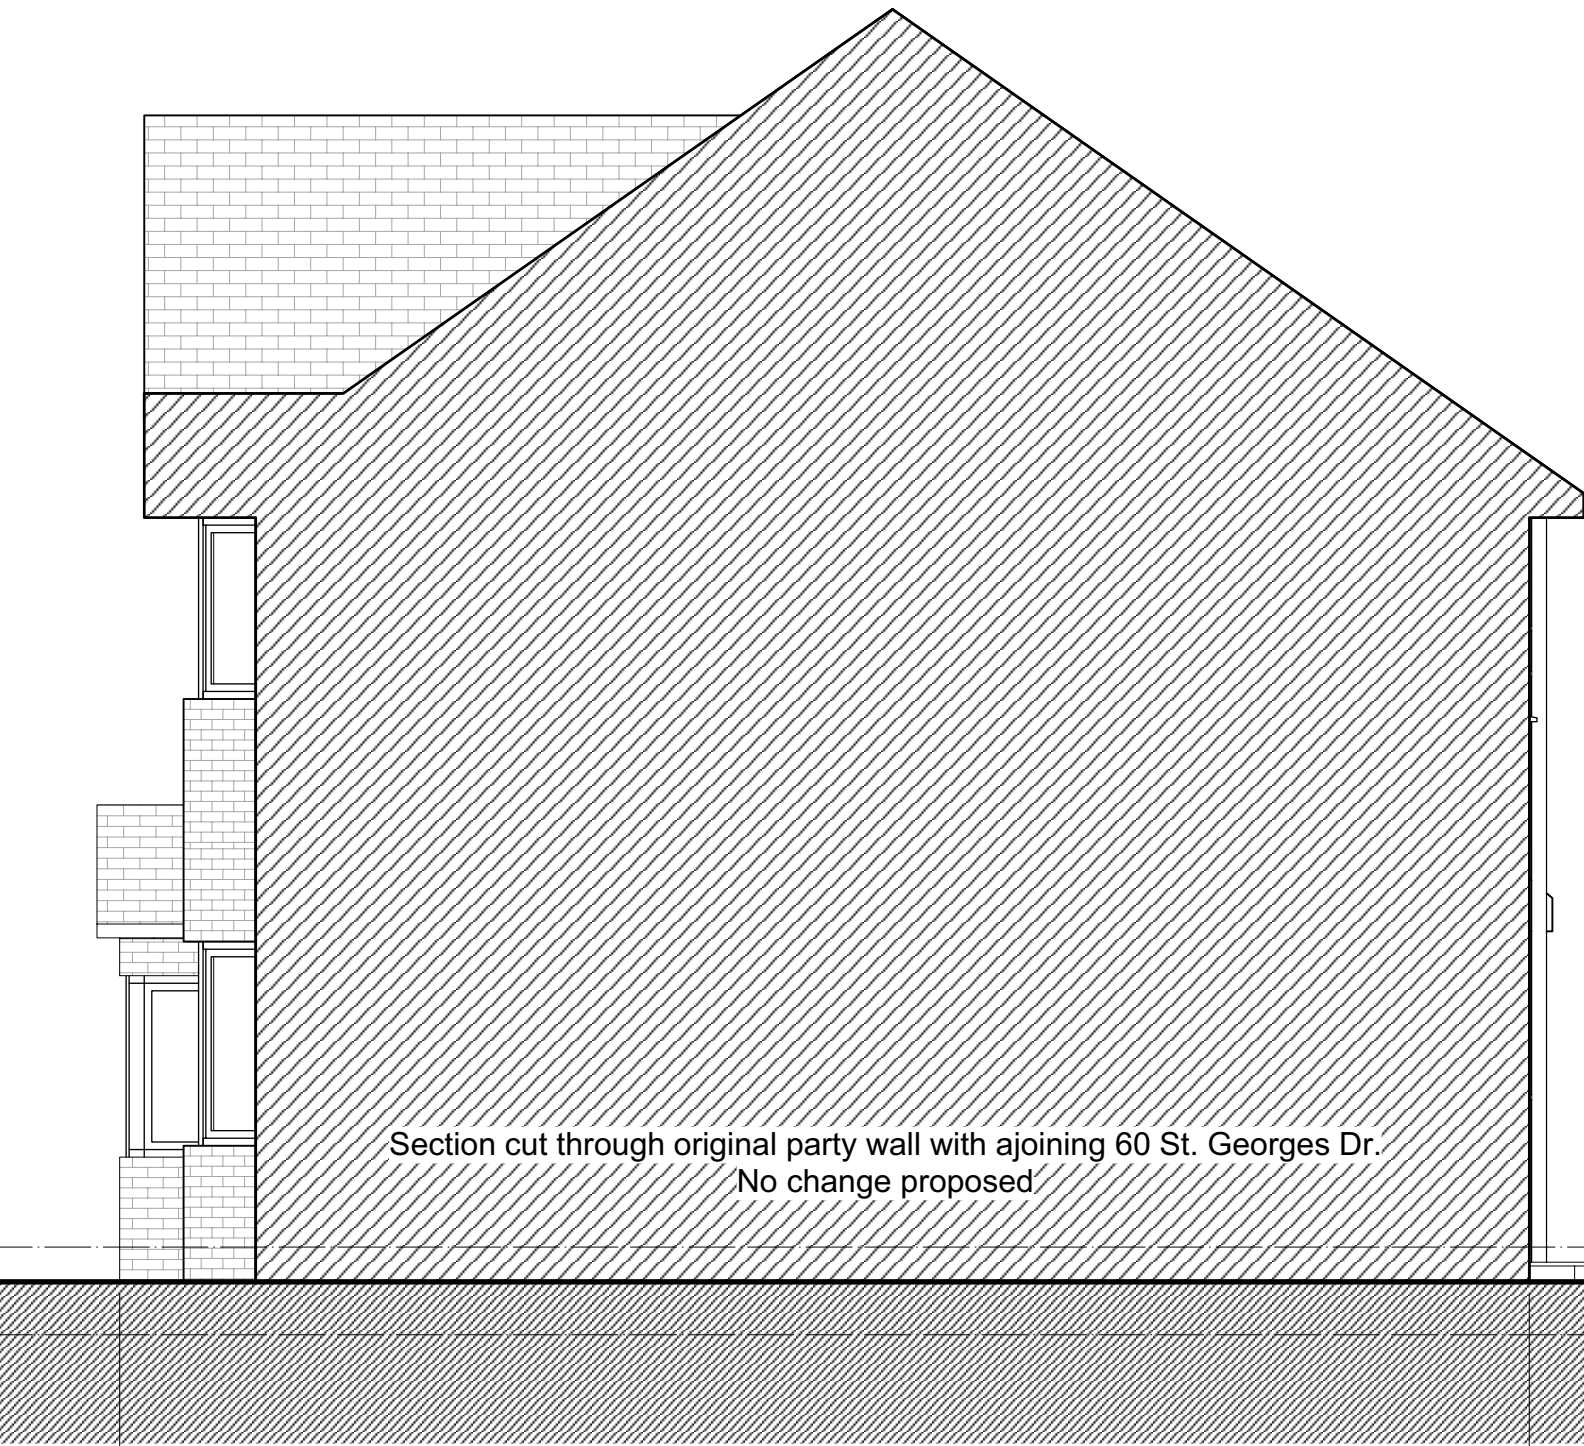

3 Side Elevation (no change)
Scale: 1:50

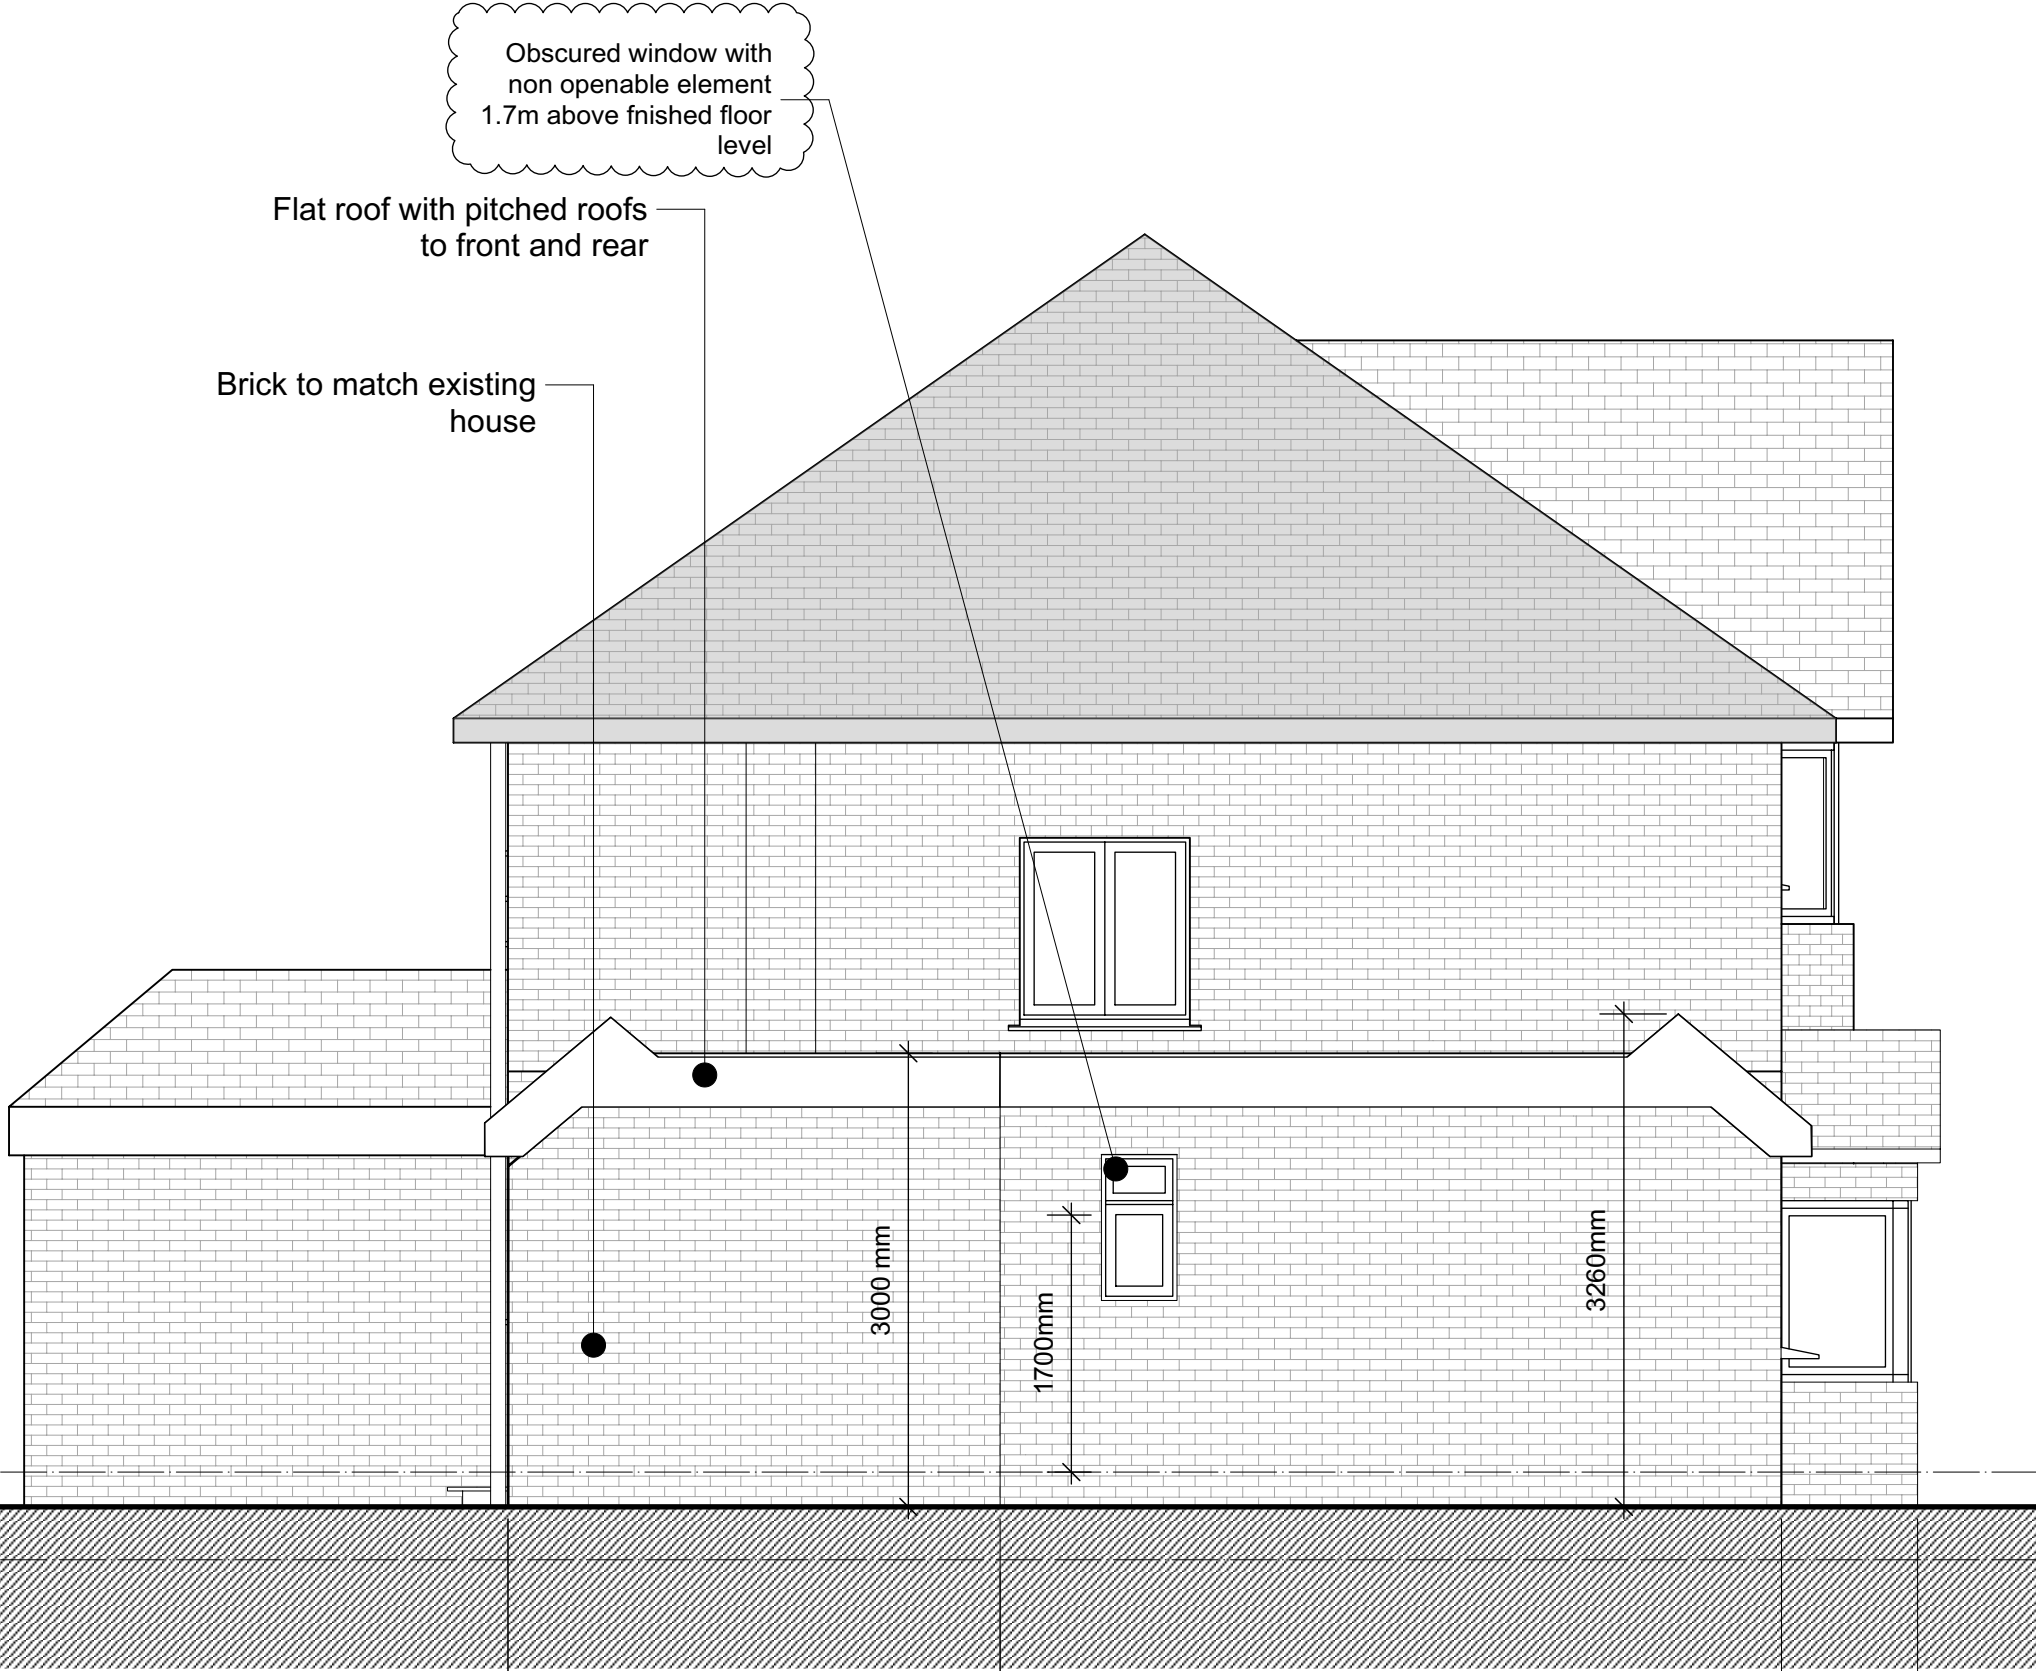

4 Side Elevation
Scale: 1:50

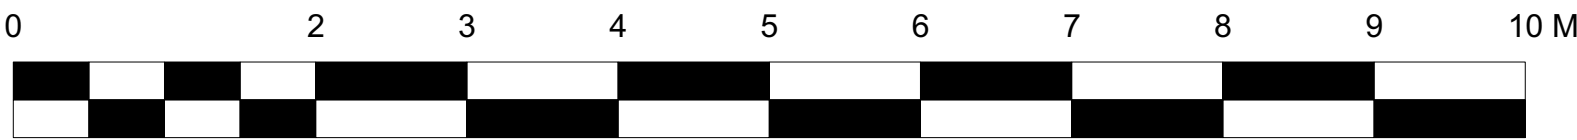

- Notes:
- Use figure dimensions only
 - Do not scale from this drawing
 - Issued for purpose indicated only
 - All dimensions to be checked on site
 - Architect to be notified of any discrepancies before construction commences
 - Structural and services information is indicative only
 - Refer to consultants' drawings and specification for details and setting out
 - All work and materials to be in accordance with current applicable statutory legislation and to comply with all relevant codes of practice and British and European Standards
 - Information gained from this drawing is the sole copyright of Livewell Architecture and should not be copied or reproduced without prior permission

No.	Date	Revision Notes
A	10/03/2021	Revised Scheme
B	23/03/2021	Issued for LDC
C	22/04/2021	Notes added to WC window

Architect	Livewell Architecture	
	info@livewellarchitecture.co.uk	
	07915 906393	
Client	-	
Project Address	62 St. Georges Drive Ickenham, UB10 8HP	
Sheet Title	Proposed Elevations	

Drawn By CL	Status PLANNING
Scale @ A1 1:50	Date 03/03/2021
Project Ref 2020.10	Drawing Number 2002
	Revision C