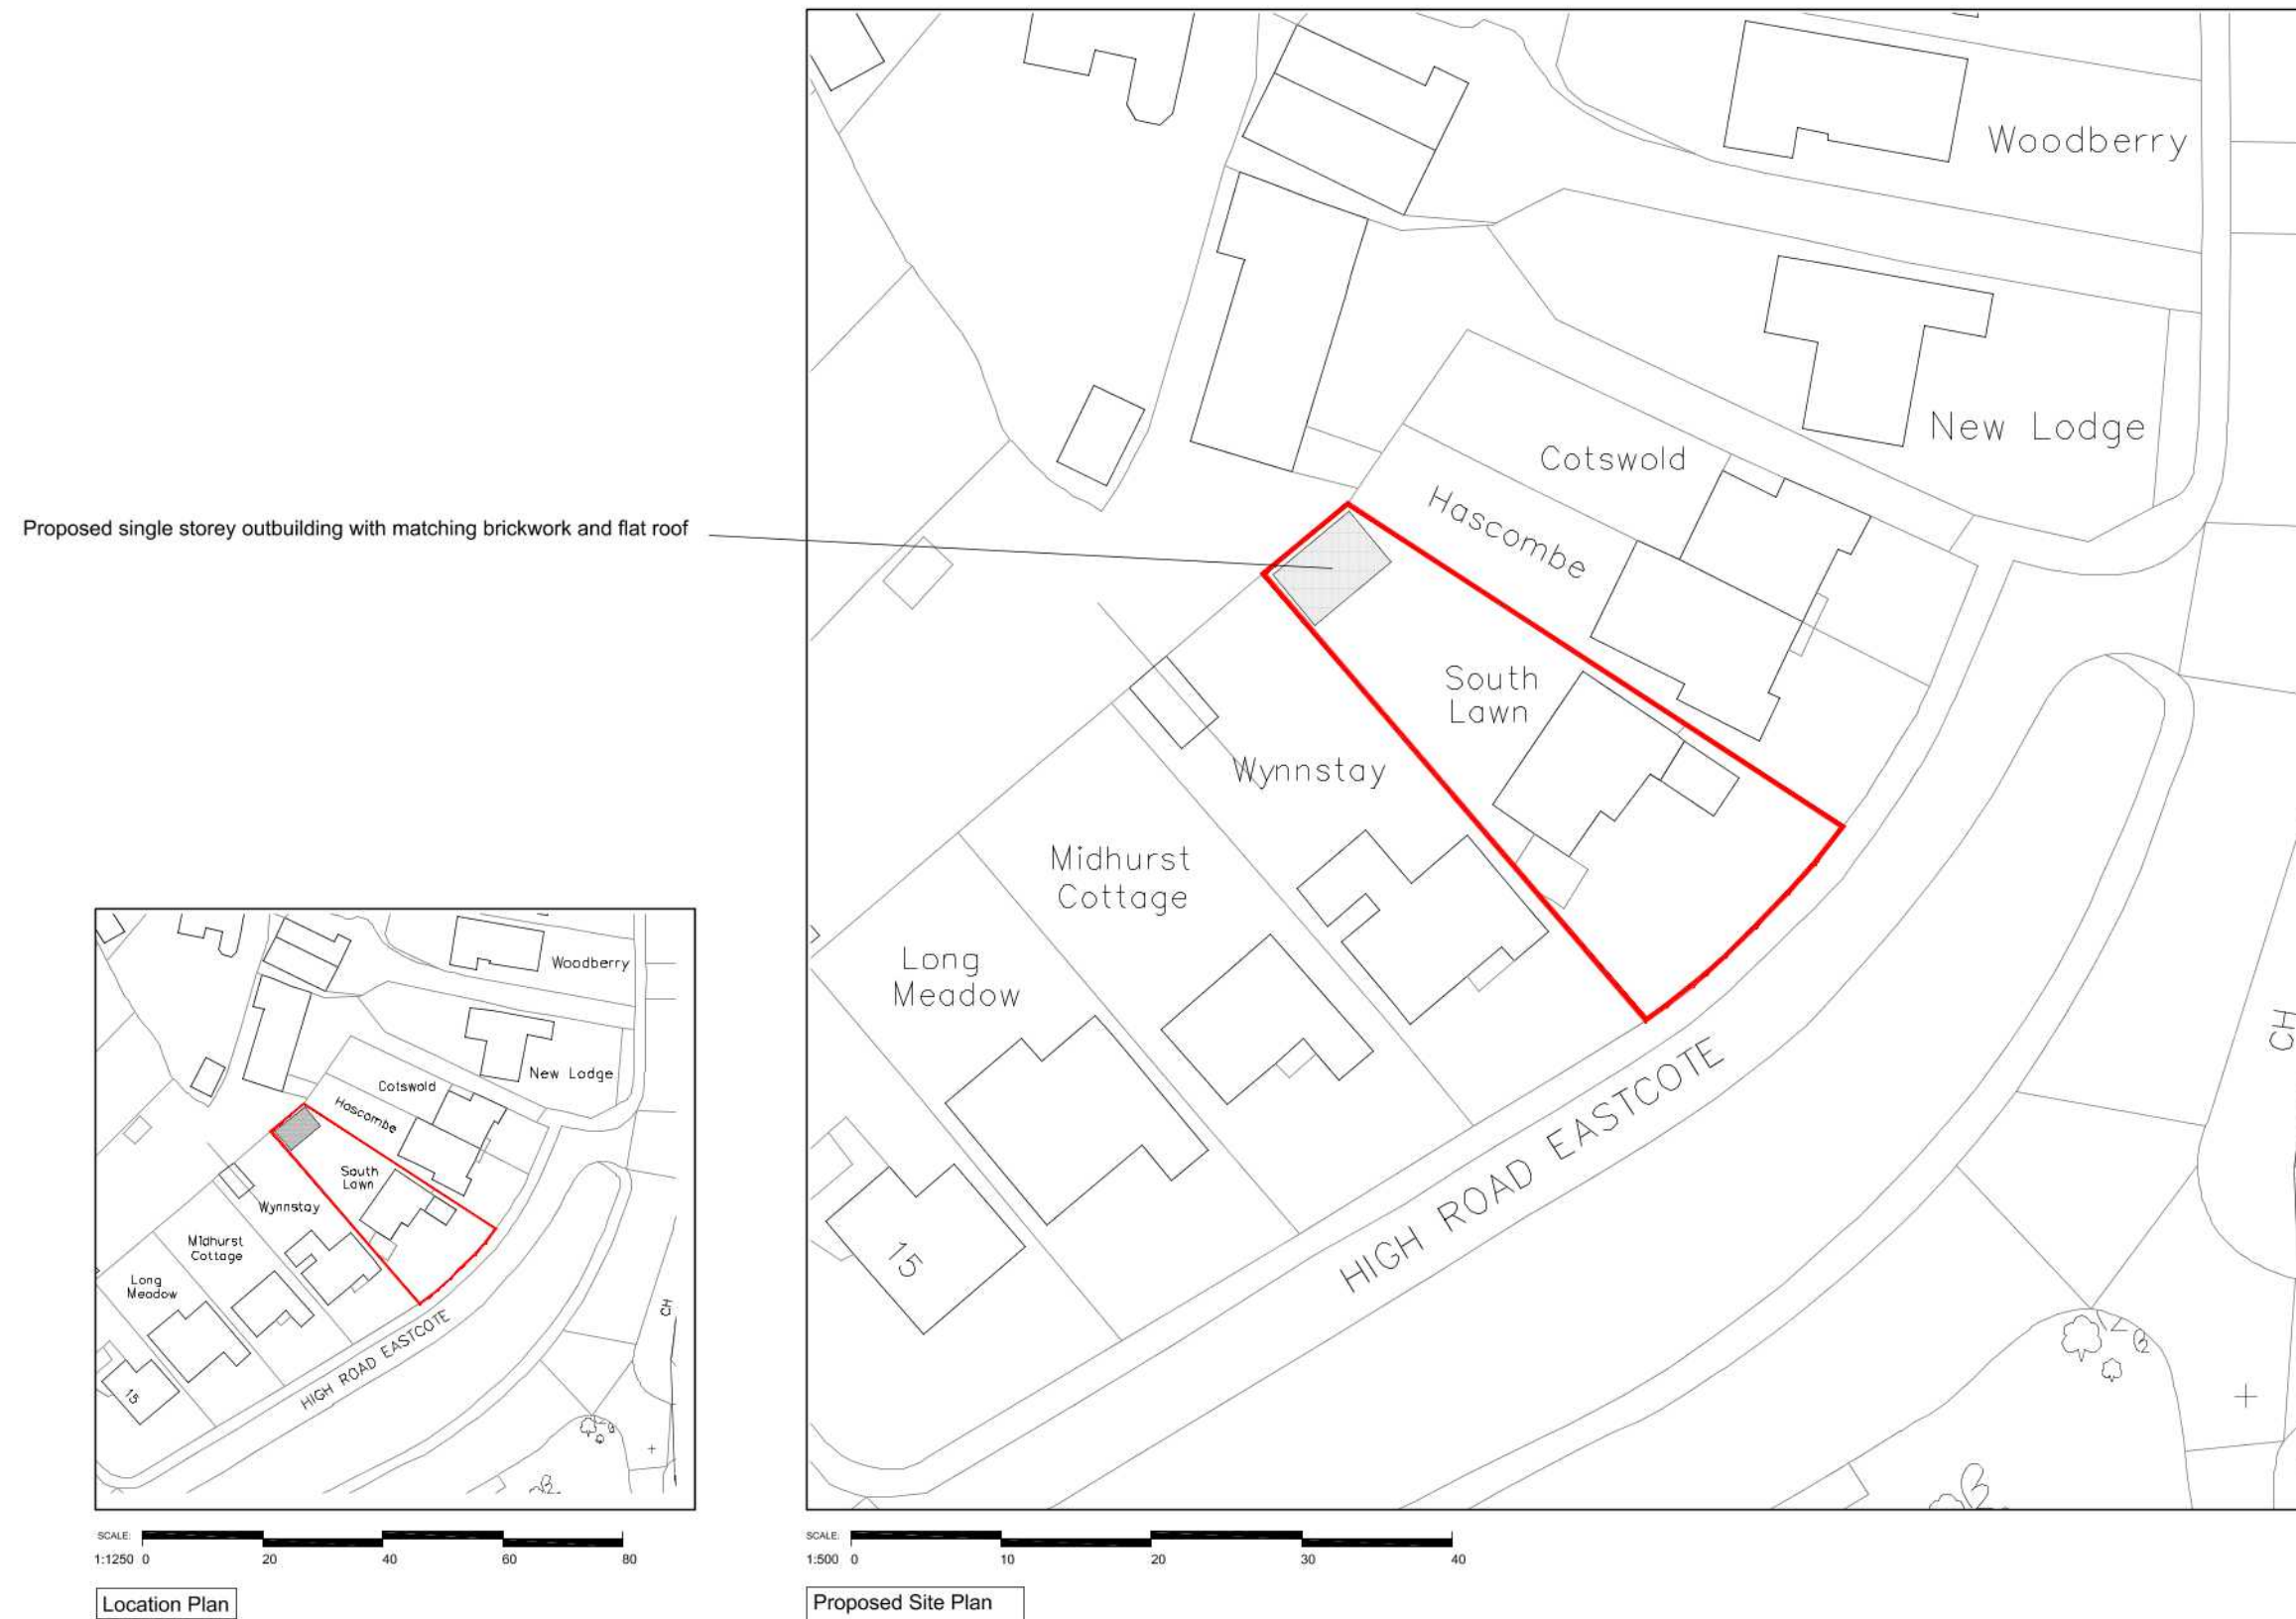


[illegible]

PLANNING REFERENCE
Planning Application for South Lawn
(20698/APP/2020/1513)

Client

Mrs J Shah

Job	Outbuilding
-----	-------------

Location
South Lawn
High Rd, Eastcote
HA5 2HJ

Drawing
Outbuilding
Location & Proposed Site Plan

Date	28.05.20
Scale	
Drawn	
Checked	
Drawing No	

Drawing No	
------------	--

416110-1A



Technical drawing of a wall with a door and two windows. The wall is 6600 units wide and 2500 units high. The door is 1000 units wide and 2000 units high. The windows are 1000 units wide and 1000 units high. The wall is made of bricks.

--

SCALE: 1:100 0m 1 2 3 4

4 1 6 1 0 2 - 2 A

PROPOSED OUTBUILDING : PLANS & ELEVATIONS