



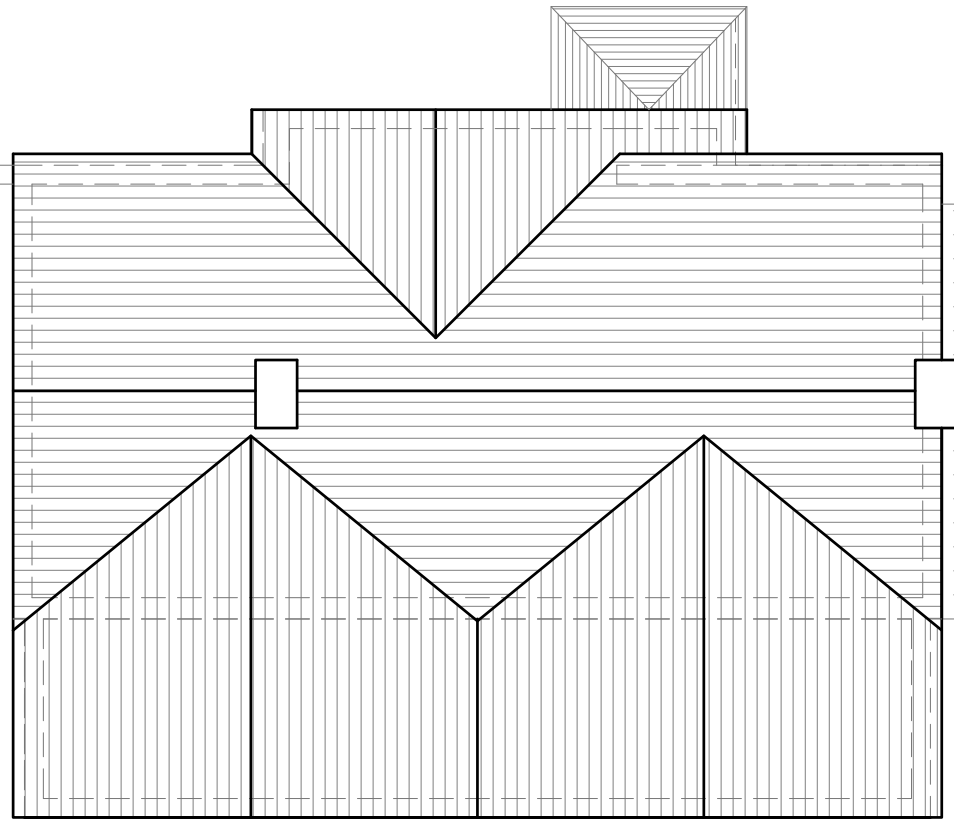


Existing Roof Plan
Scale 1:100

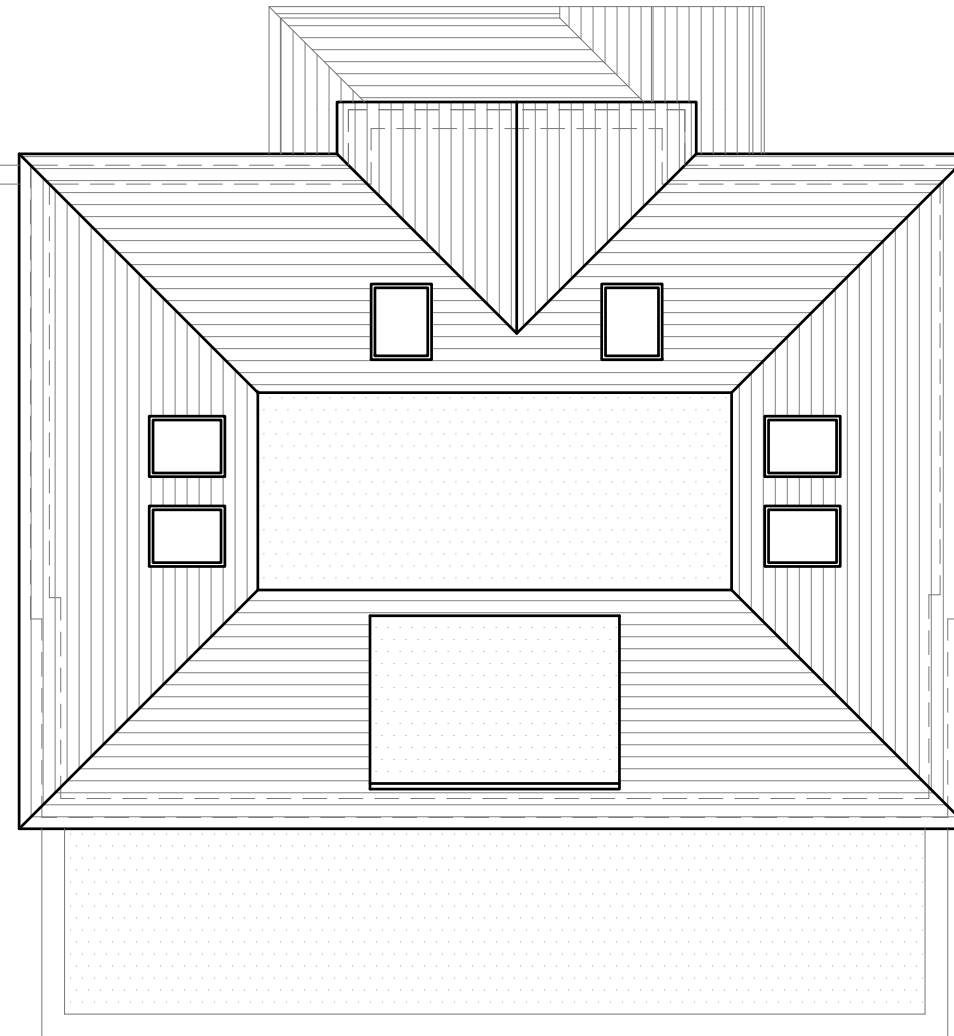

Proposed Roof Plan
Scale 1:100



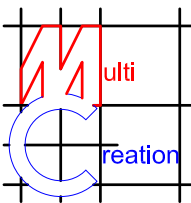	Project:	Title:	Scale: 1:100 @ A3
	76 Vine Lane, Uxbridge, UB10 0BE	Existing Roof Plan	Date: 09-08-2021
		Proposed Roof Plan	Drawing No.: 3489 - 08/DP
			Revision
239 Western Road, Southall, Middx, UB2 5HS Tel: 020 8571 1369 info@multicreation.co.uk			