




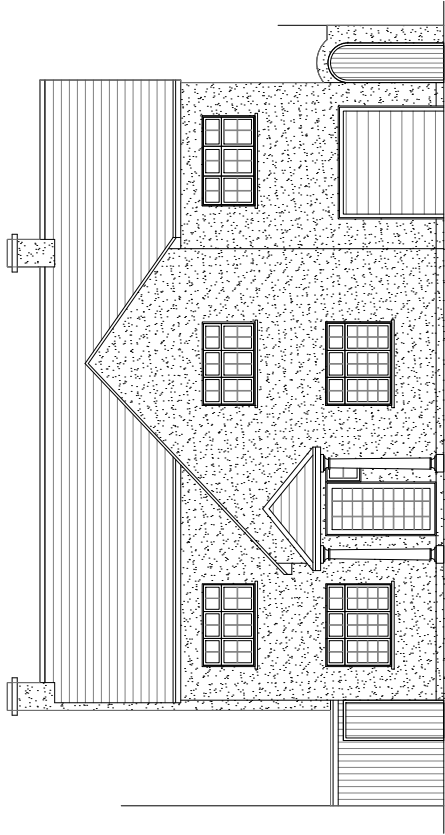


Existing Front Elevation
Scale 1:100

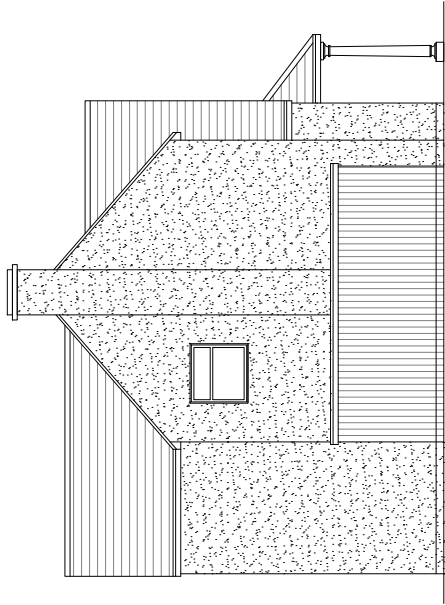

Existing Side Elevation
Scale 1:100

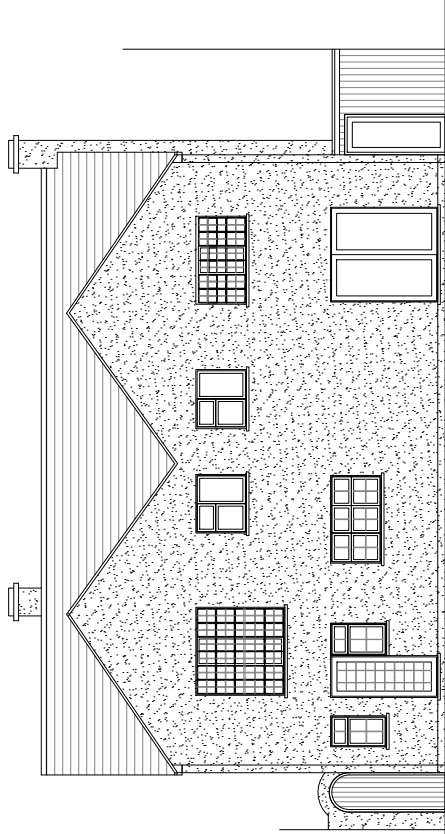

Existing Rear Elevation
Scale 1:100

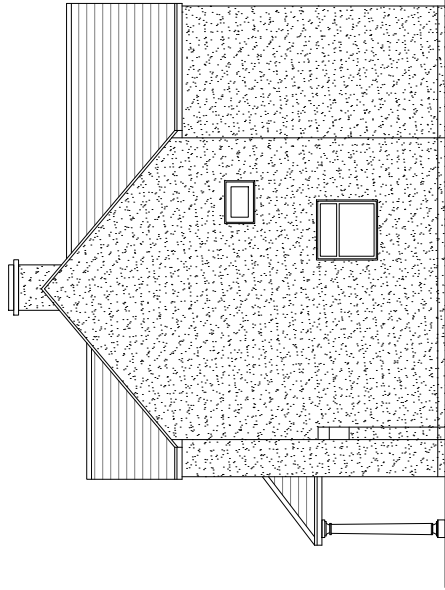

Existing Side Elevation
Scale 1:100



	Project: 76 Vine Lane, Uxbridge, UB10 0BE	Title: Existing Elevations	Scale: 1:100 @ A3	
			Date: 28-04-2021	
			Drawing No.: 3489 - 02/DP	
			Revision	
			</	