



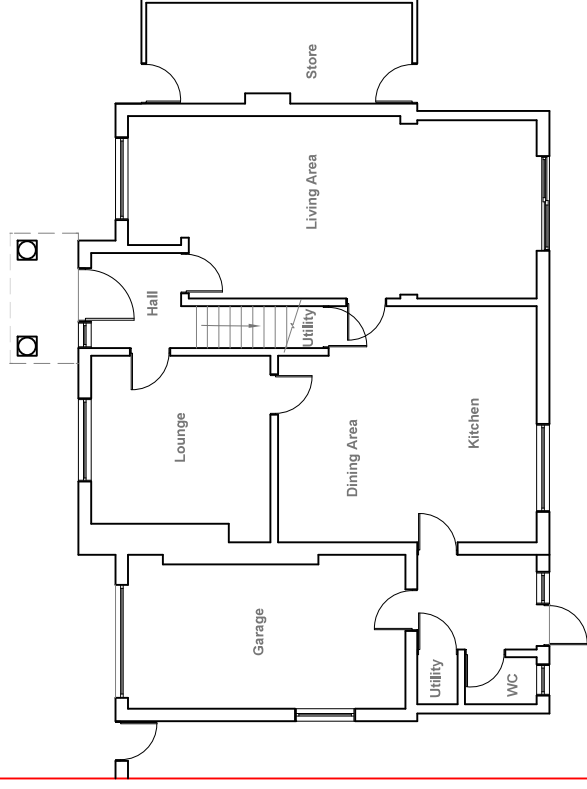

Existing Ground Floor Plan

Scale 1:100

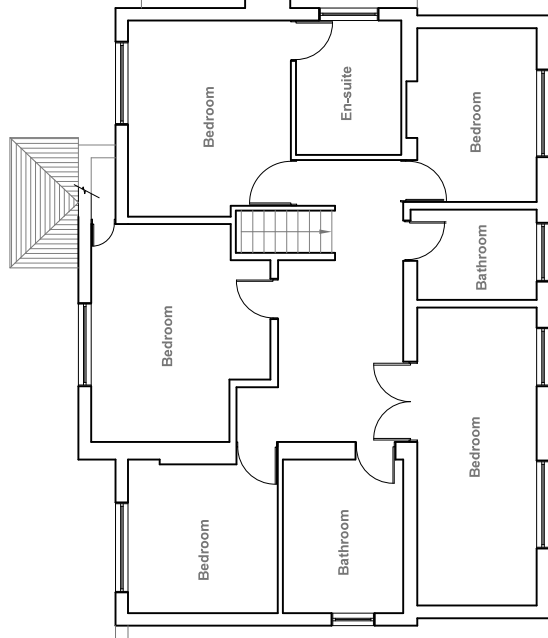

Existing First Floor Plan
Scale 1:100



	Project: 78 Vine Lane, Uxbridge, UB10 0BE	Title: Existing Floor Plans	Scale: 1:100 @ A3
			Date: 25-04-2021 Drawing No.: 3489 - 01/DP Revision
239 Western Road, Southall, Middx, UB2 5HS Tel: 020 8571 1369 info@mullicreation.co.uk			