




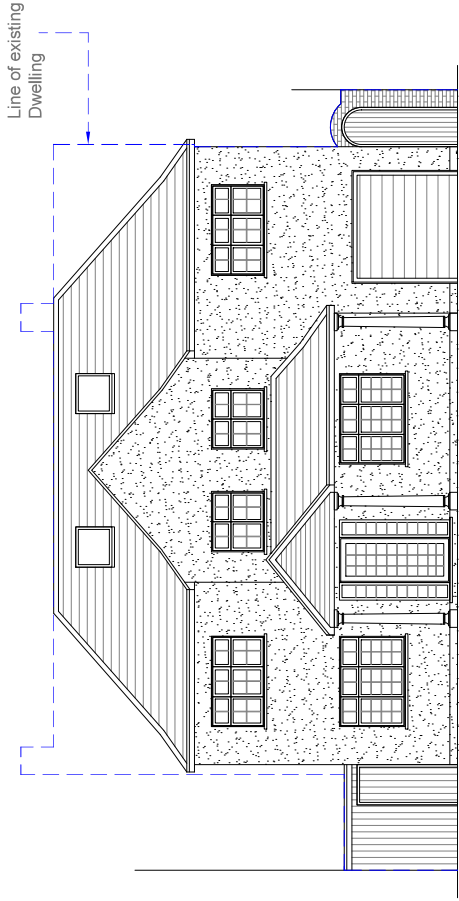


Proposed Front Elevation
Scale 1:100

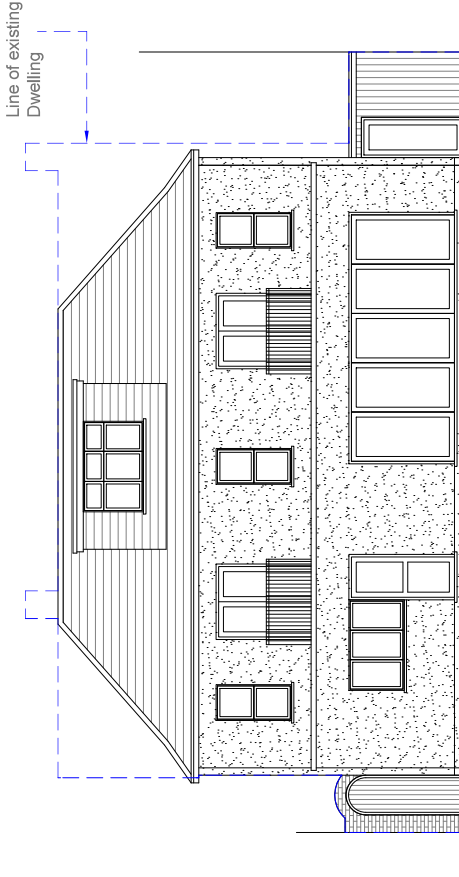

Proposed Rear Elevation
Scale 1:100

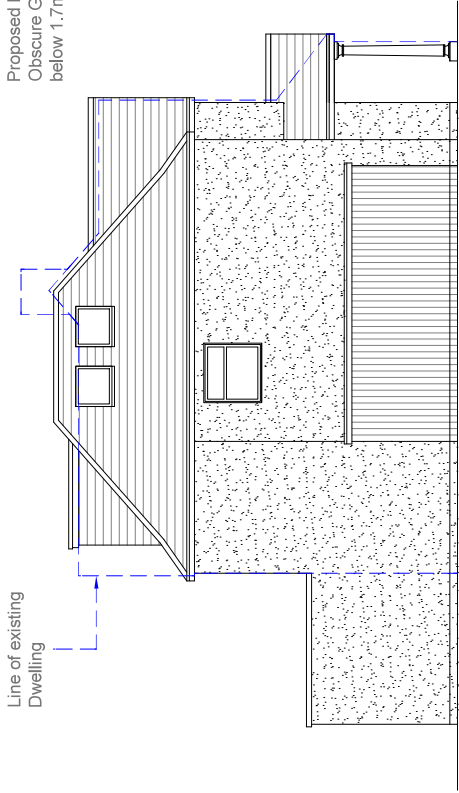

Proposed Side Elevation
Scale 1:100

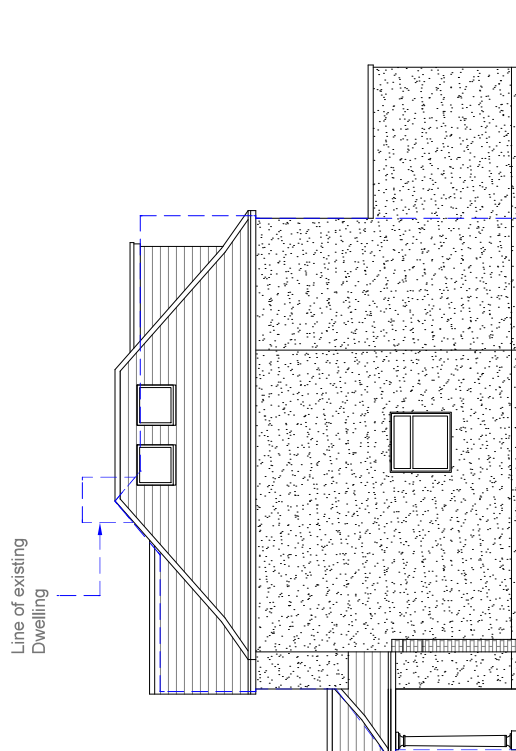

Proposed Side Elevation
Scale 1:100

Proposed External Finish
Materials to Match Existing
External Finish Materials

Proposed Flank Wall Window to be
Obscure Glazed and Non Opening
below 1.7m from FFL



	Project:	Title:		Scale: 1:100 @ A3
	76 Vine Lane, Uxbridge, UB10 0BE	Proposed Elevations		Date: 28-04-2021
				Drawing No.: 3489 - 06/DP
				Revision
239 Western Road, Southall, Middx, UB2 5HS Tel: 020 8571 1369 info@multicreation.co.uk				