



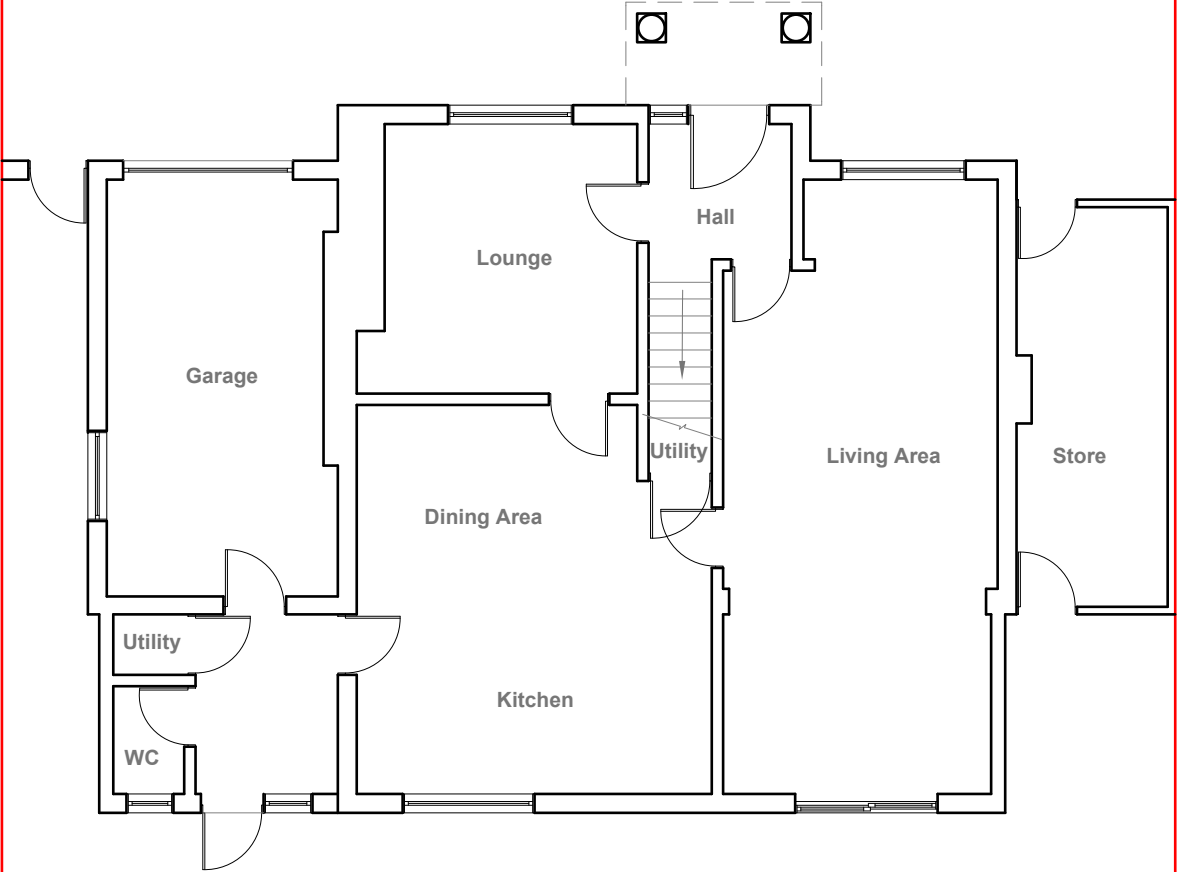


Existing Ground Floor Plan
Scale 1:100

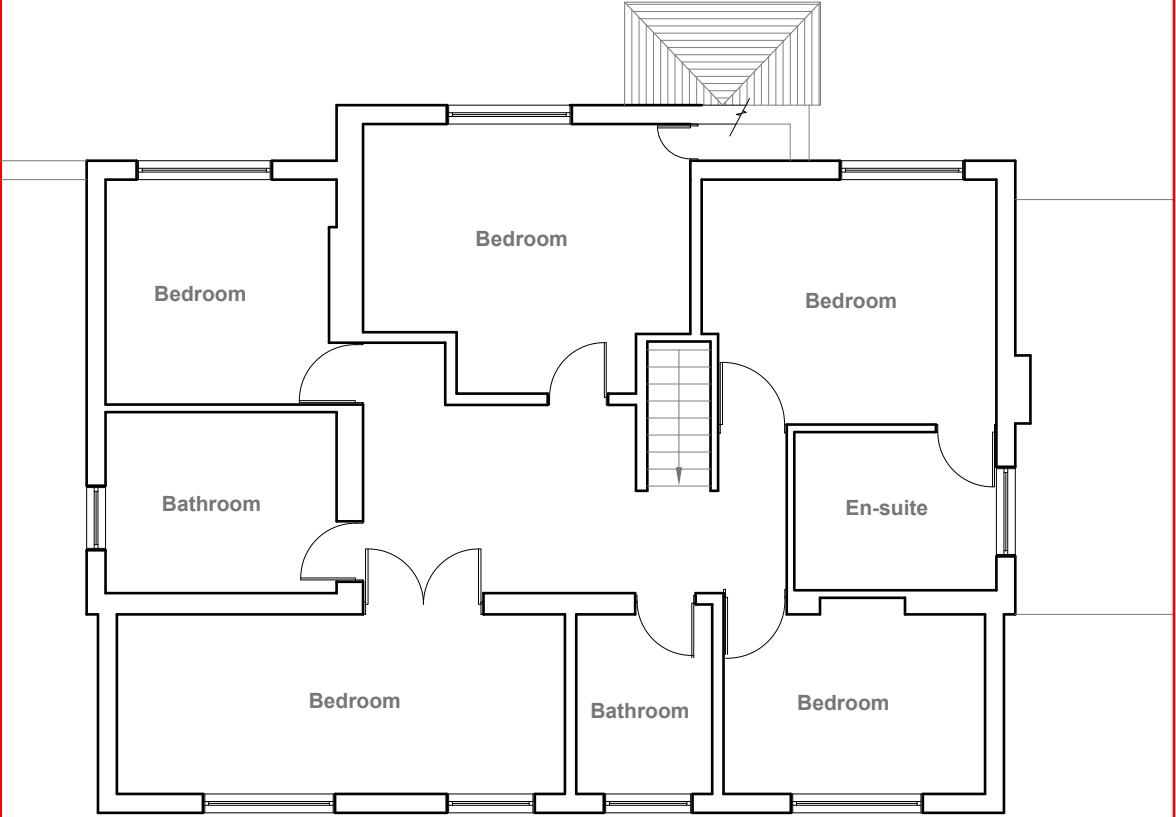

Existing First Floor Plan
Scale 1:100



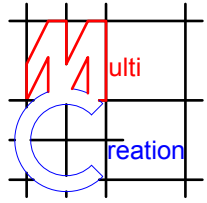	Project:	Title:	Scale: 1:100 @ A3
	76 Vine Lane, Uxbridge, UB10 0BE	Existing Floor Plans	Date: 28-04-2021
			Drawing No.: 3489 - 01/DP
			Revision
239 Western Road, Southall, Middx, UB2 5HS Tel: 020 8571 1369 info@multicreation.co.uk			



Existing Front Elevation
Scale 1:100



Existing Side Elevation
Scale 1:100




Existing Rear Elevation
Scale 1:100




Existing Side Elevation
Scale 1:100




	Project:	Title:	Scale: 1:100 @ A3
	76 Vine Lane, Uxbridge, UB10 0BE	Existing Elevations	Date: 28-04-2021
			Drawing No.: 3489 - 02/DP
			Revision
239 Western Road, Southall, Middx, UB2 5HS Tel: 020 8571 1369 info@multicreation.co.uk			

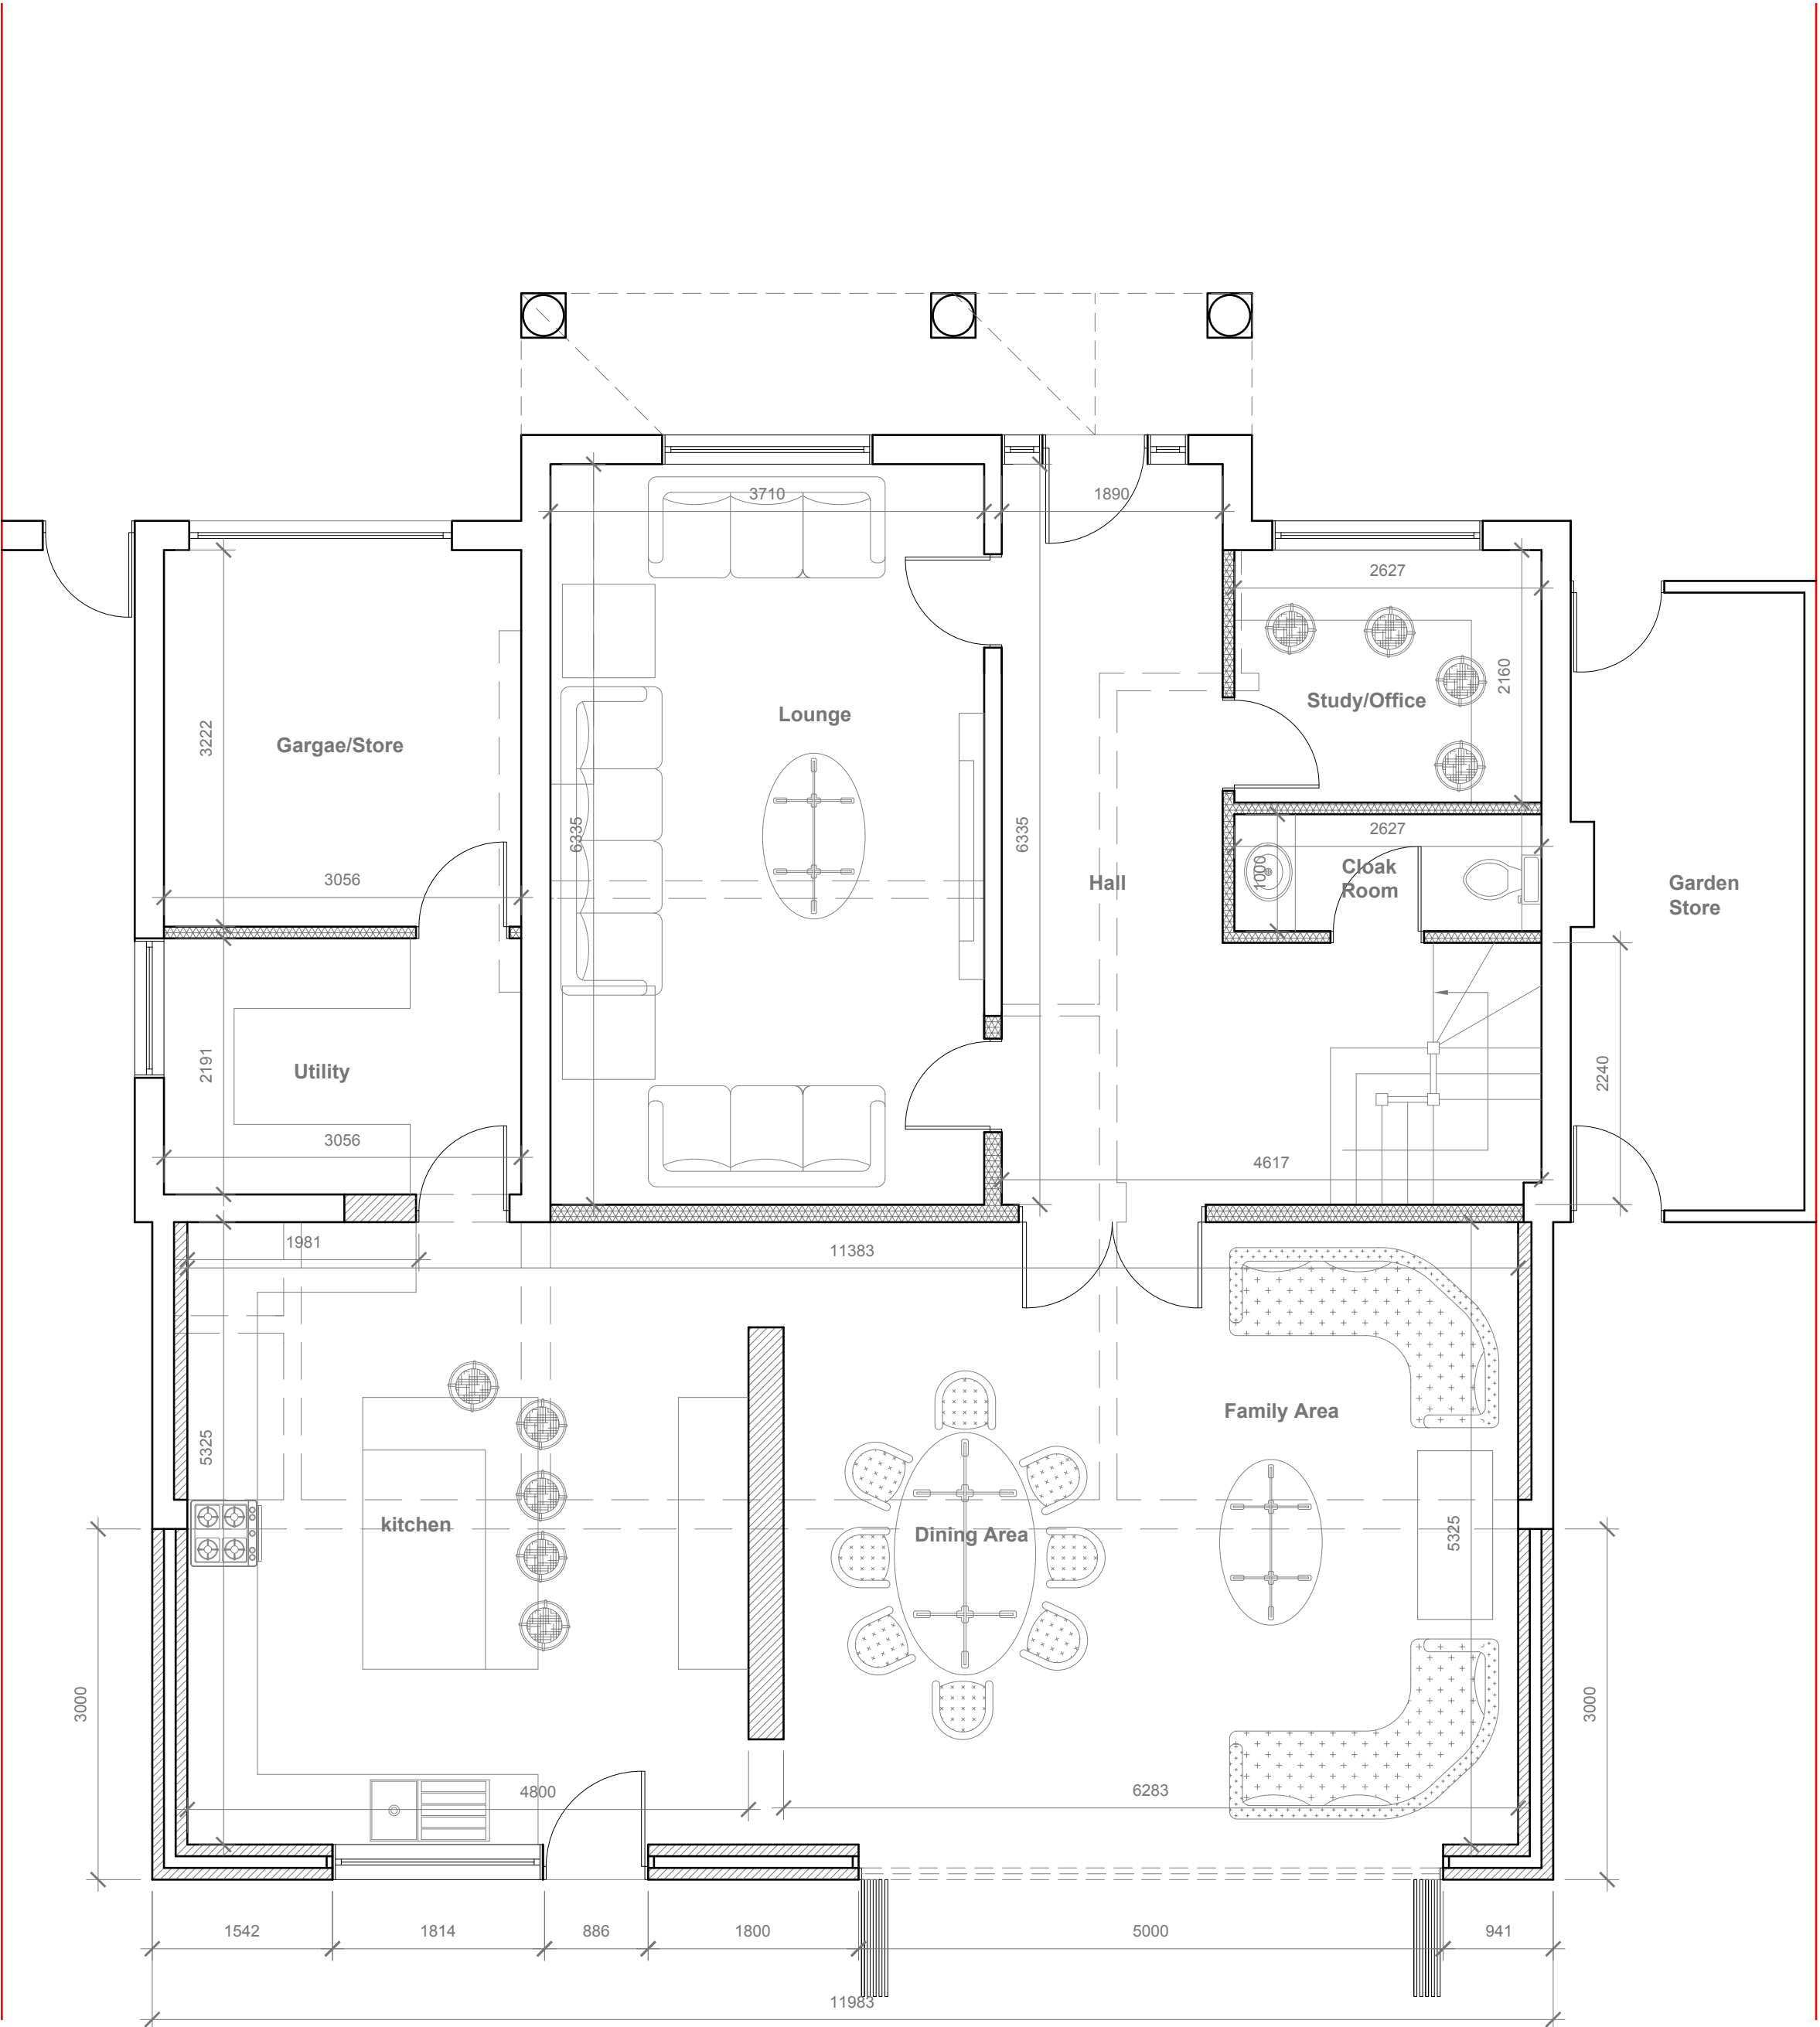



Proposed Ground Floor Plan
Scale 1:50

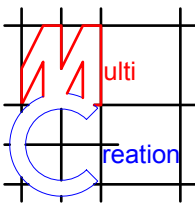
	Project:	Title:	Scale: 1:50 @ A2
	76 Vine Lane, Uxbridge, UB10 0BE	Proposed Ground Floor Plan	Date: 28-04-2021
			Drawing No.: 3489 - 03/DP
			Revision
239 Western Road, Southall, Middx, UB2 5HS Tel: 020 8571 1369 info@multicreation.co.uk			

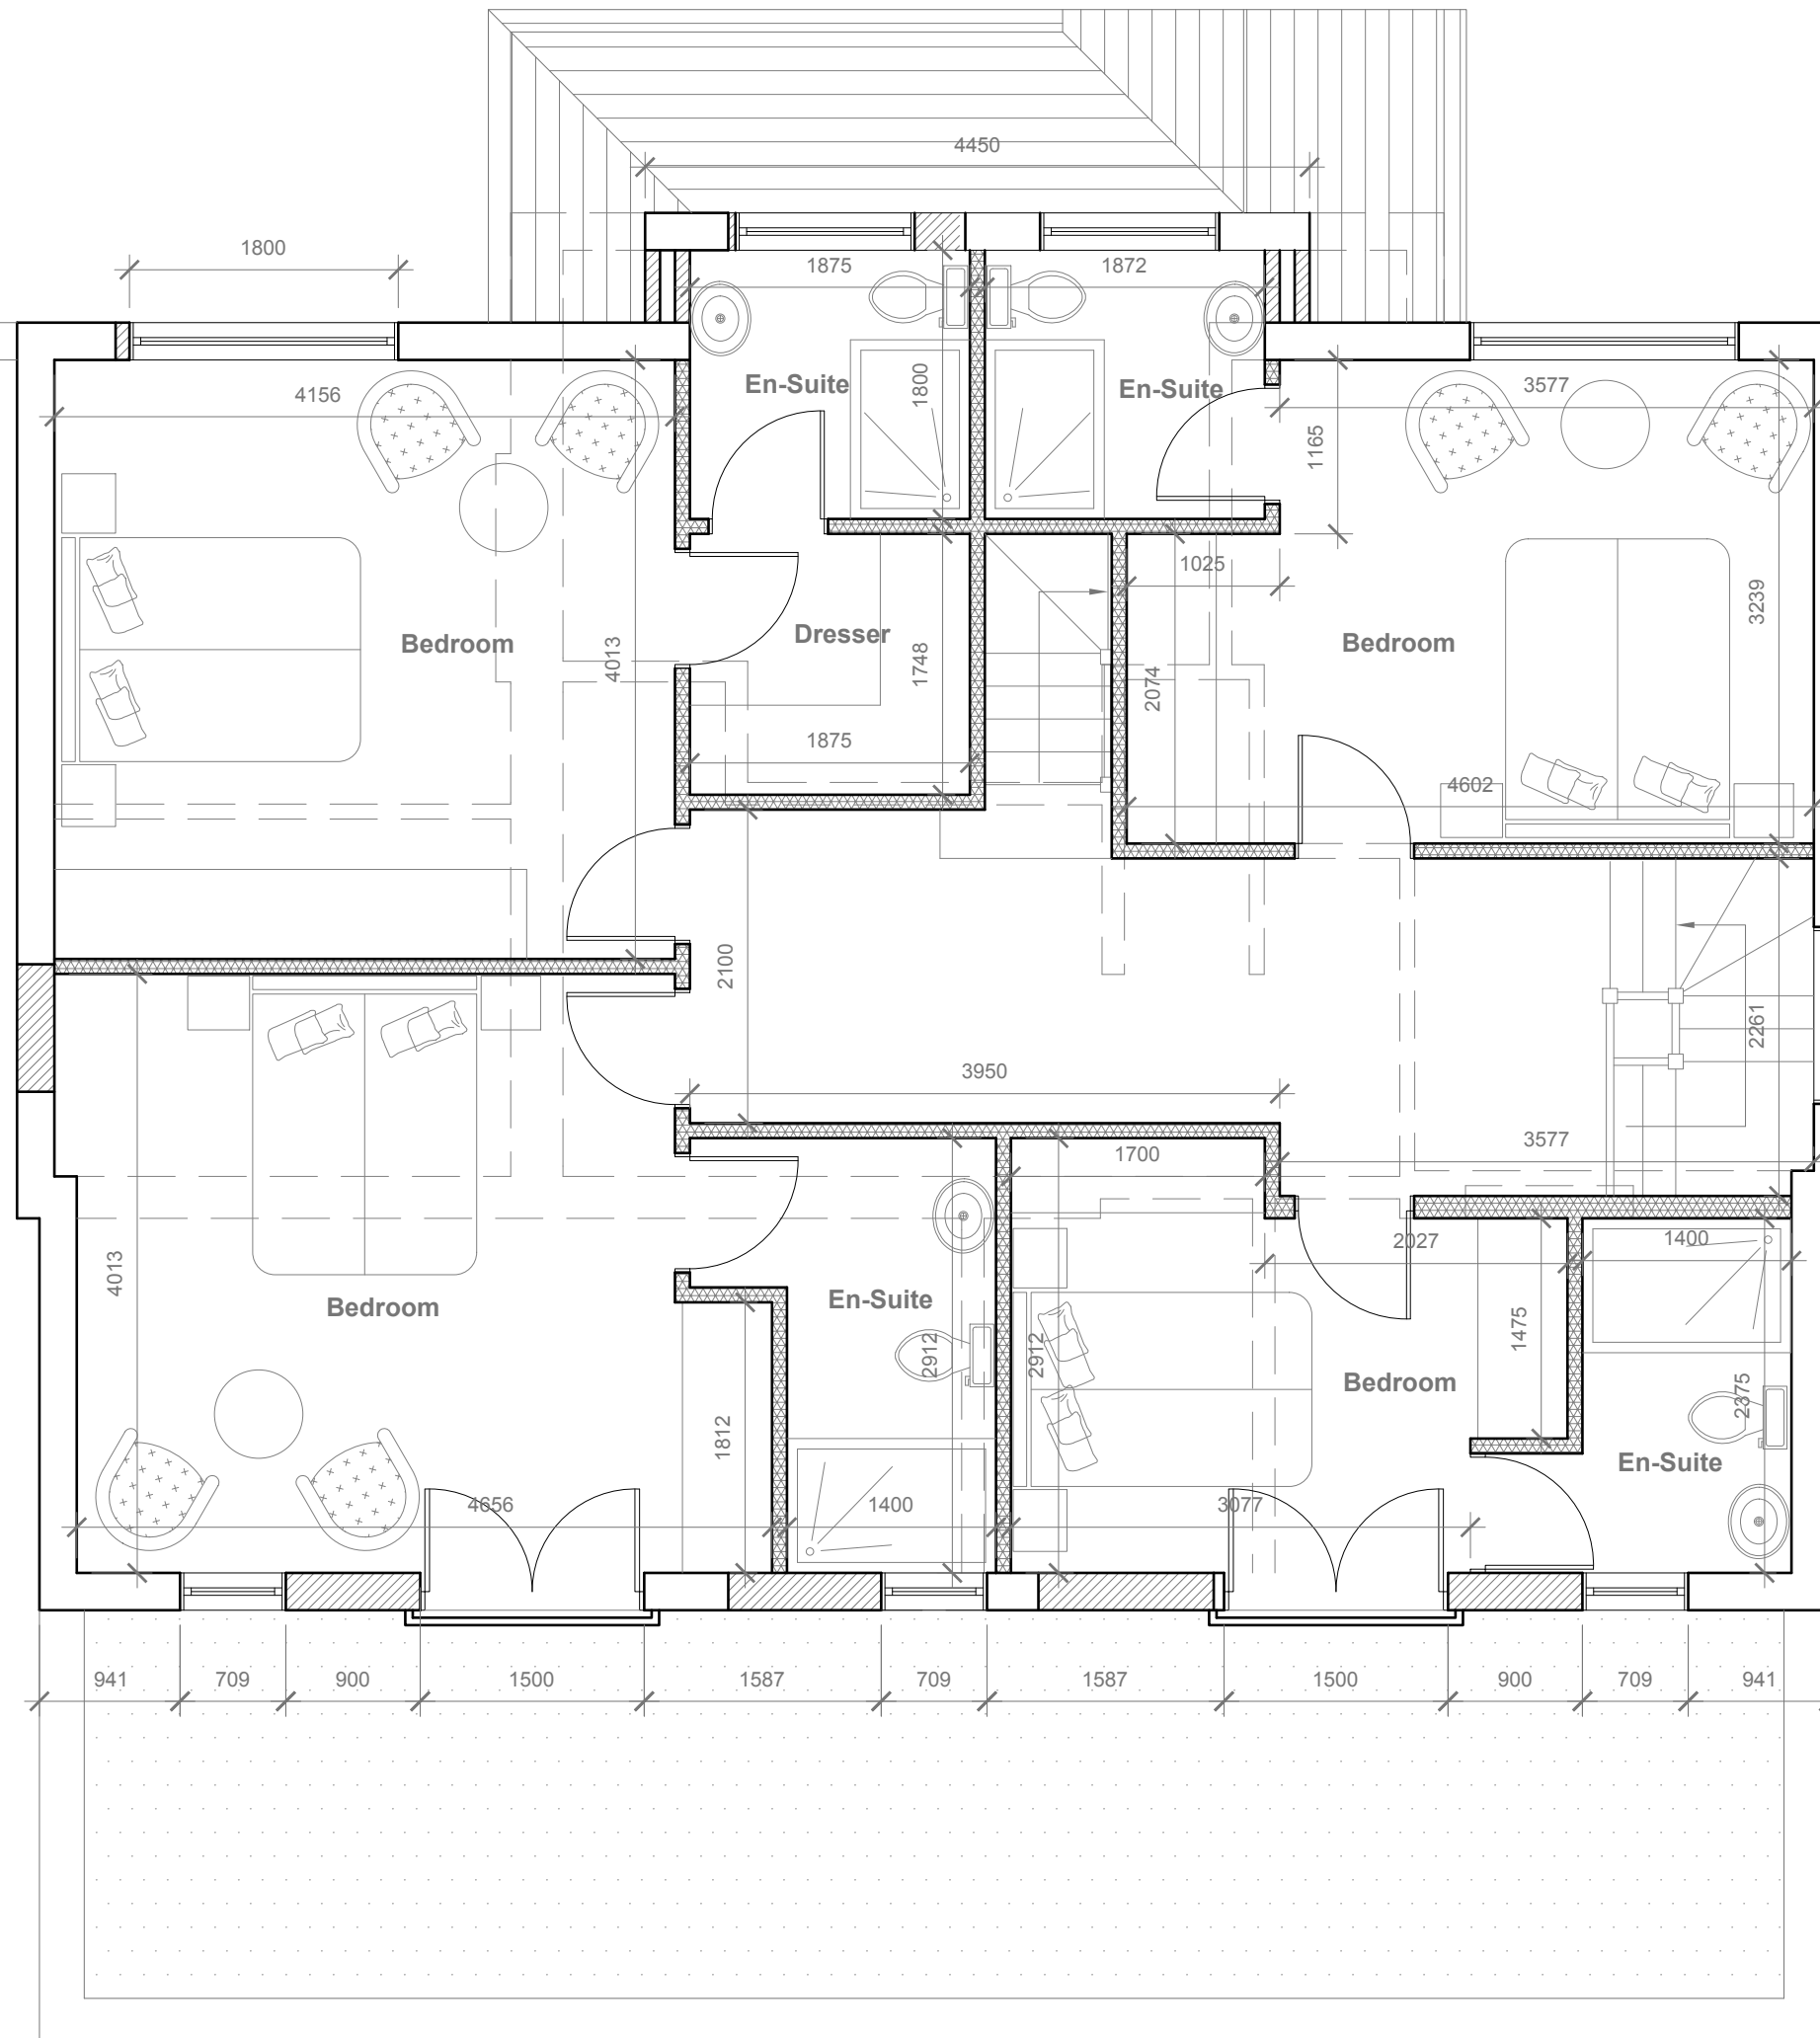

Proposed First Floor Plan
Scale 1:50

 


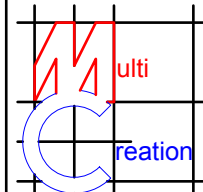	Project:	Title:	Scale: 1:50 @ A2
	76 Vine Lane, Uxbridge, UB10 0BE	Proposed First Floor Plan	Date: 28-04-2021
			Drawing No.: 3489 - 04/DP
			Revision
239 Western Road, Southall, Middx, UB2 5HS Tel: 020 8571 1369 info@multicreation.co.uk			

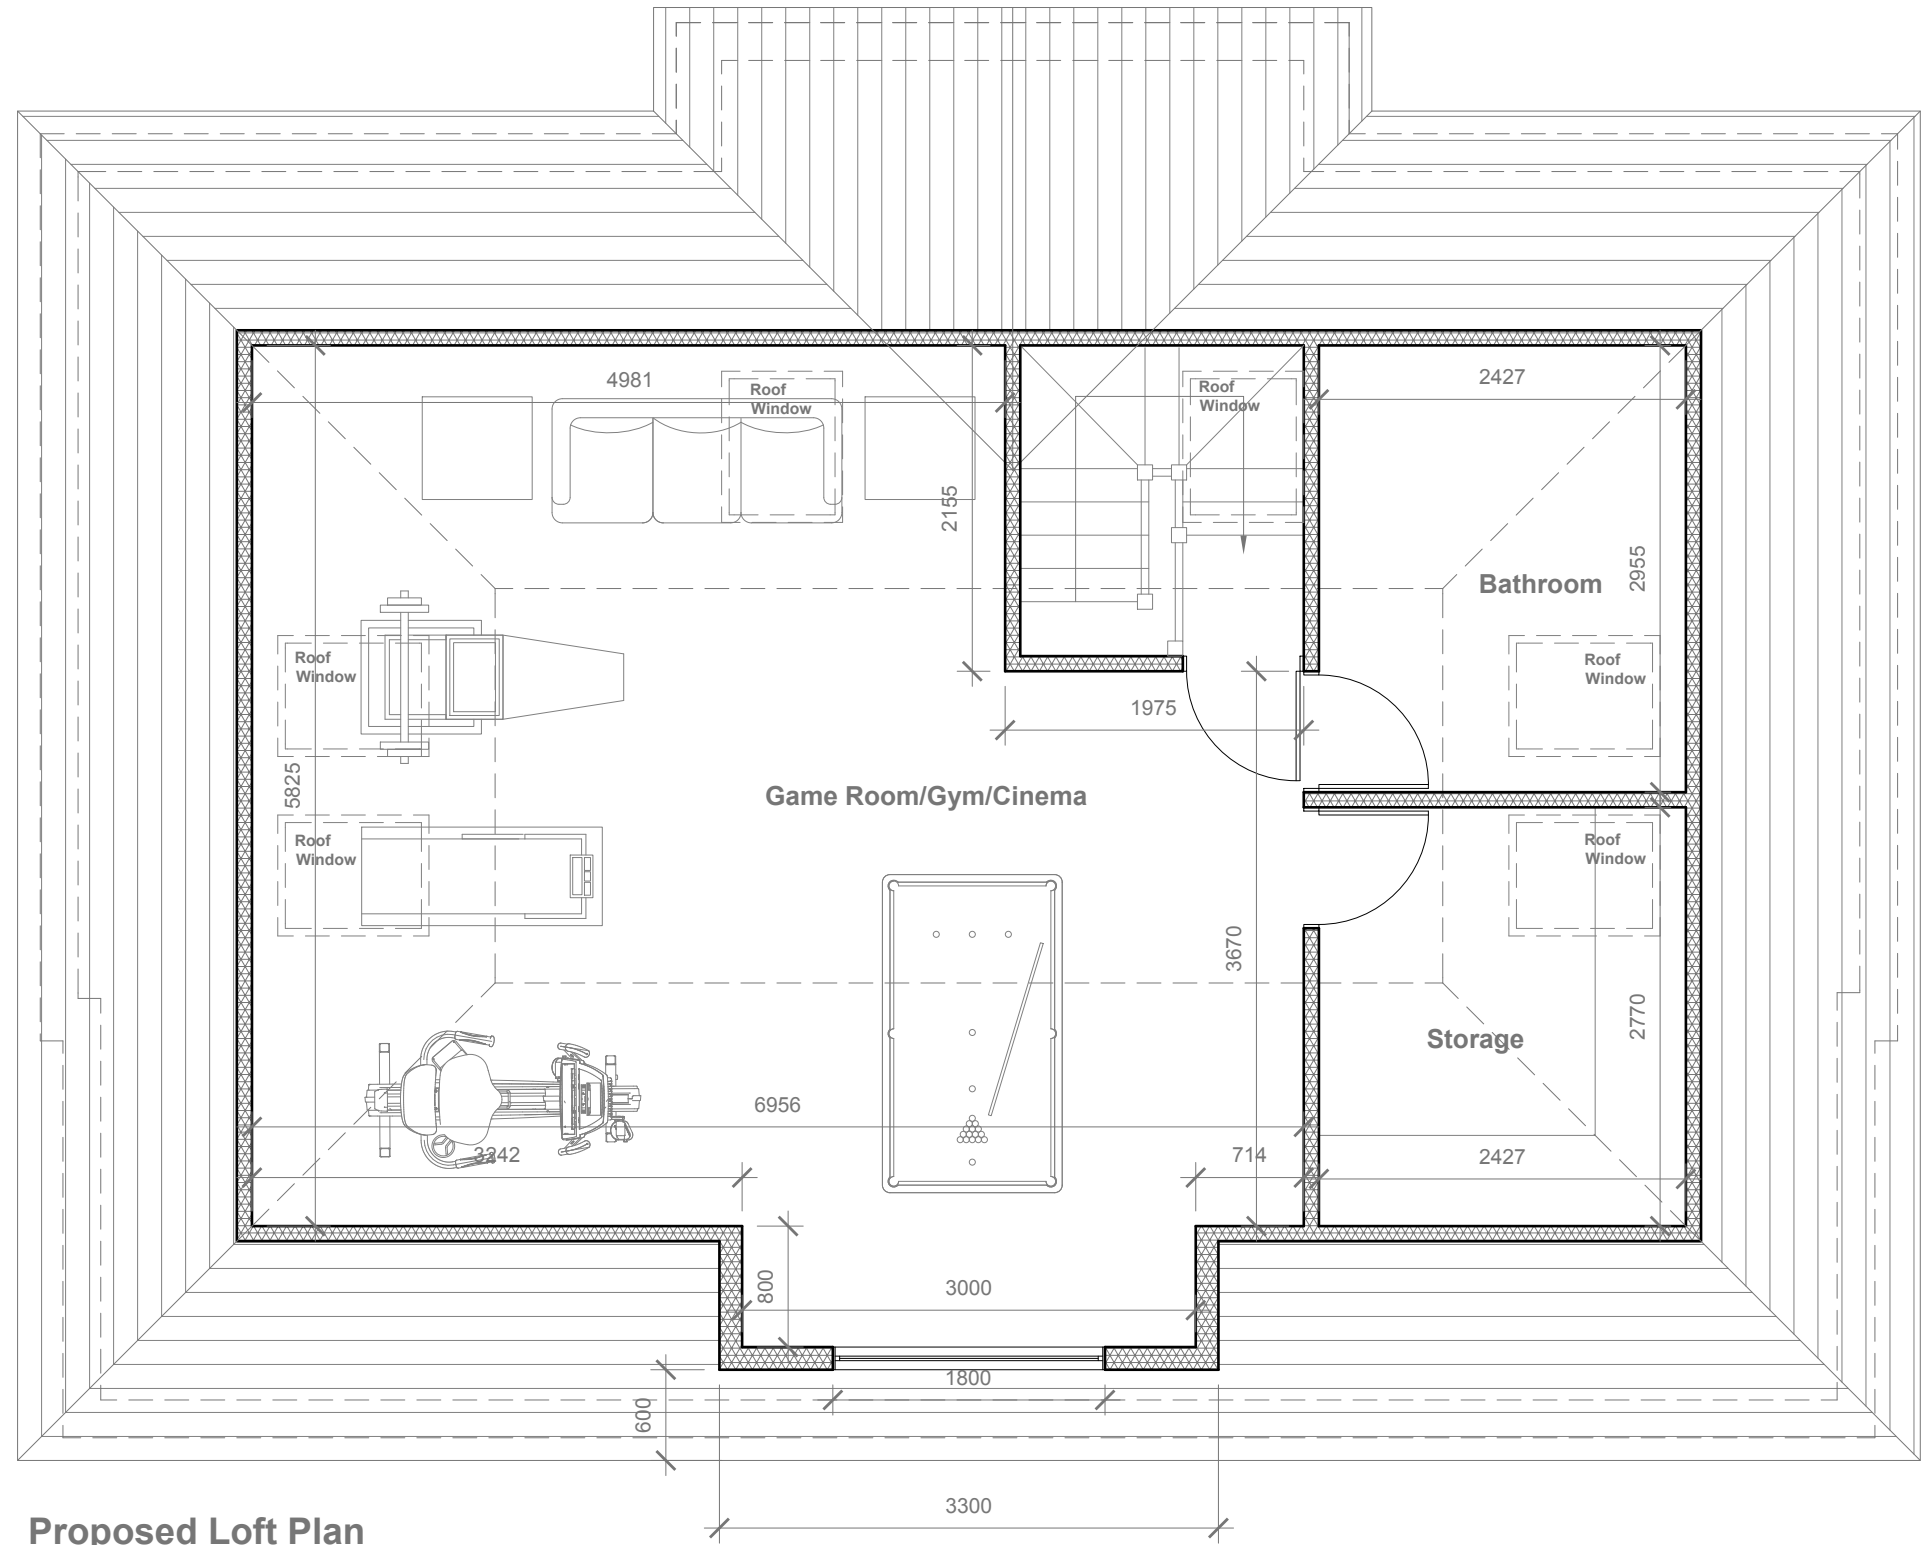


Proposed Loft Plan
Scale 1:50

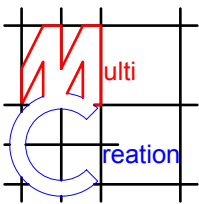

	Project:	Title:	Scale: 1:50 @ A2
	76 Vine Lane, Uxbridge, UB10 0BE	Proposed Loft Floor Plan	Date: 28-04-2021
			Drawing No.: 3489 - 05/DP
			Revision
239 Western Road, Southall, Middx, UB2 5HS Tel: 020 8571 1369 info@multicreation.co.uk			




Proposed Front Elevation
Scale 1:100

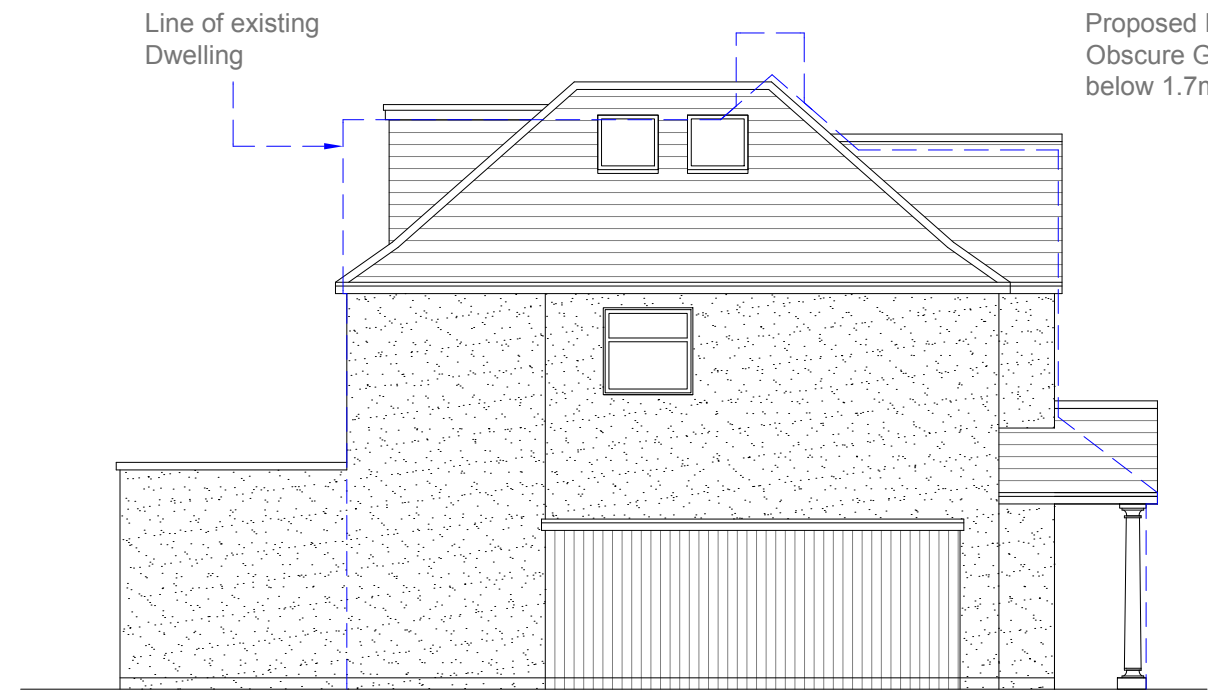

Proposed Side Elevation
Scale 1:100



Proposed Rear Elevation
Scale 1:100

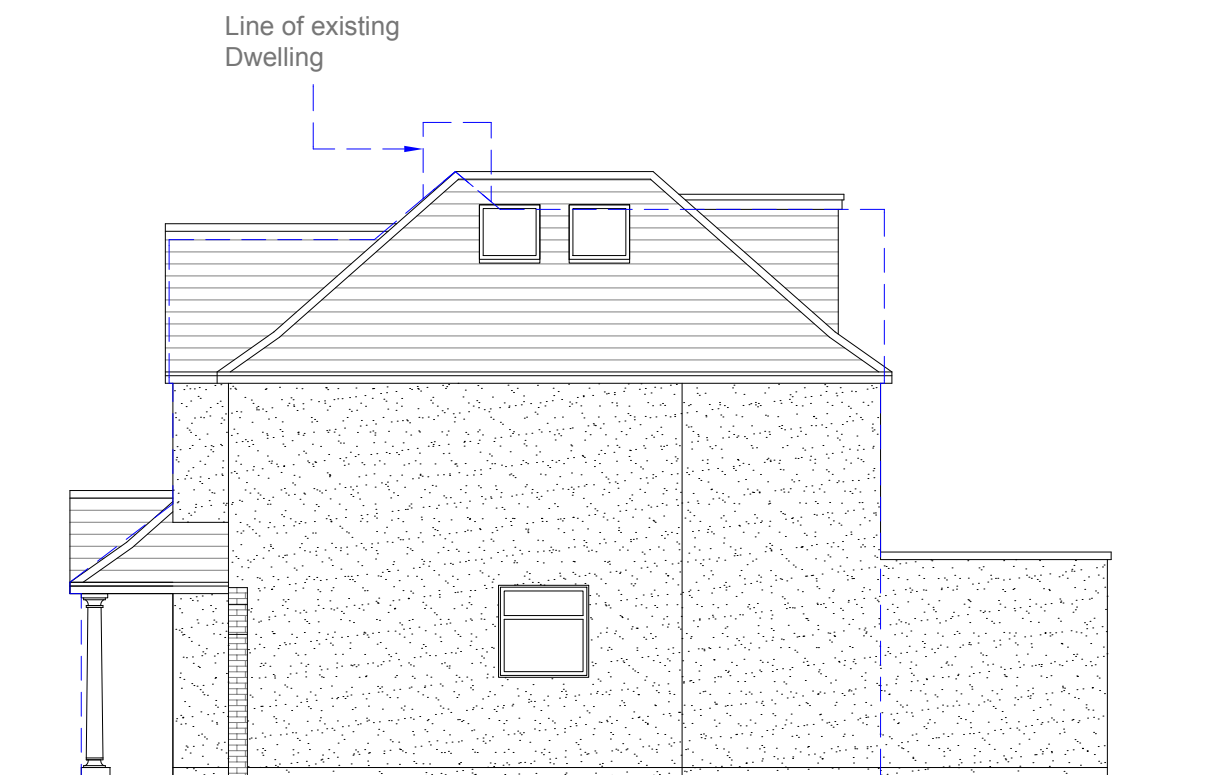



Proposed Side Elevation
Scale 1:100

Proposed External Finish
Materials to Match Existing
External Finish Materials

Proposed Flank Wall Window to be
Obscure Glazed and Non Opening
below 1.7m from FFL

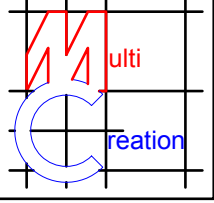



	Project:	Title:	Scale: 1:100 @ A3
	76 Vine Lane, Uxbridge, UB10 0BE	Proposed Elevations	Date: 28-04-2021
			Drawing No.: 3489 - 06/DP
			Revision
239 Western Road, Southall, Middx, UB2 5HS Tel: 020 8571 1369 info@multicreation.co.uk			

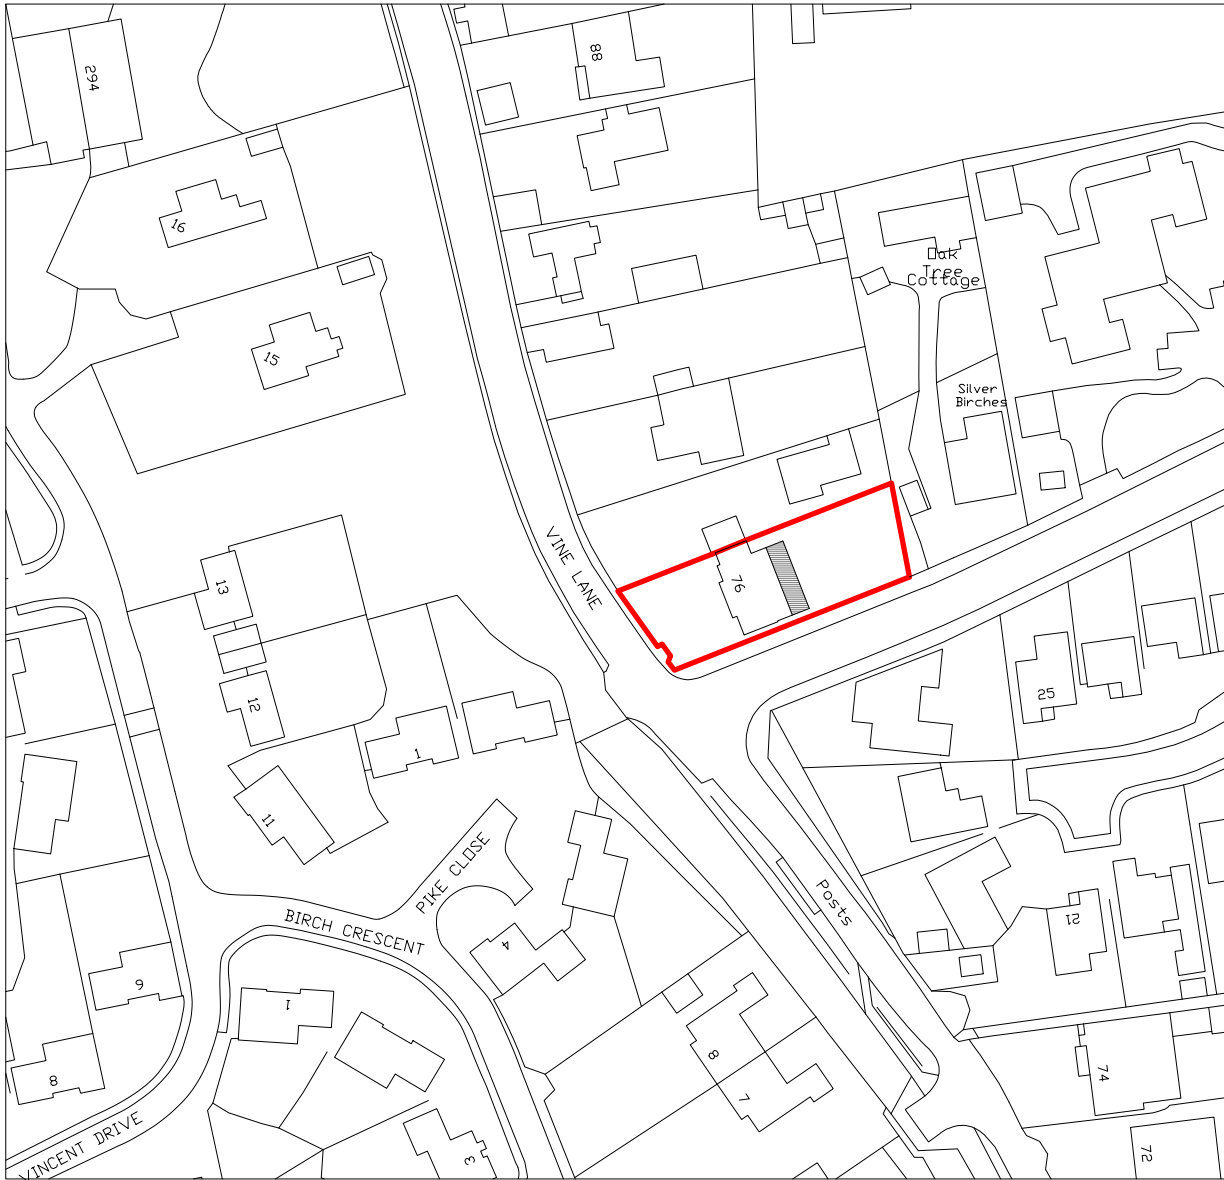


Location Plan
Scale 1:1250



Block Plan
Scale 1:500

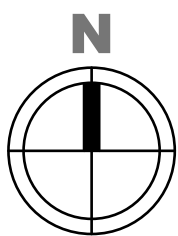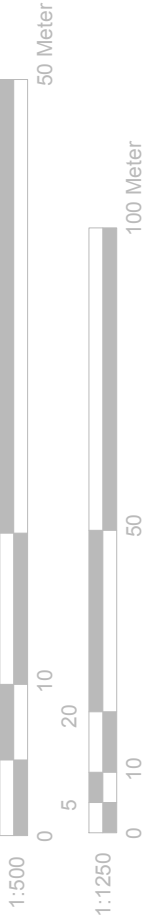

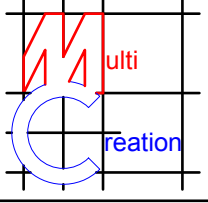	Project:	Title:	Scale: 1:1250/500@A3
	76 Vine Lane, Uxbridge, UB10 0BE	Location Plan	Date: 28-04-2021
		Block Plan	Drawing No.: 3489 - 07/DP
			Revision
239 Western Road, Southall, Middx, UB2 5HS Tel: 020 8571 1369 info@multicreation.co.uk			