



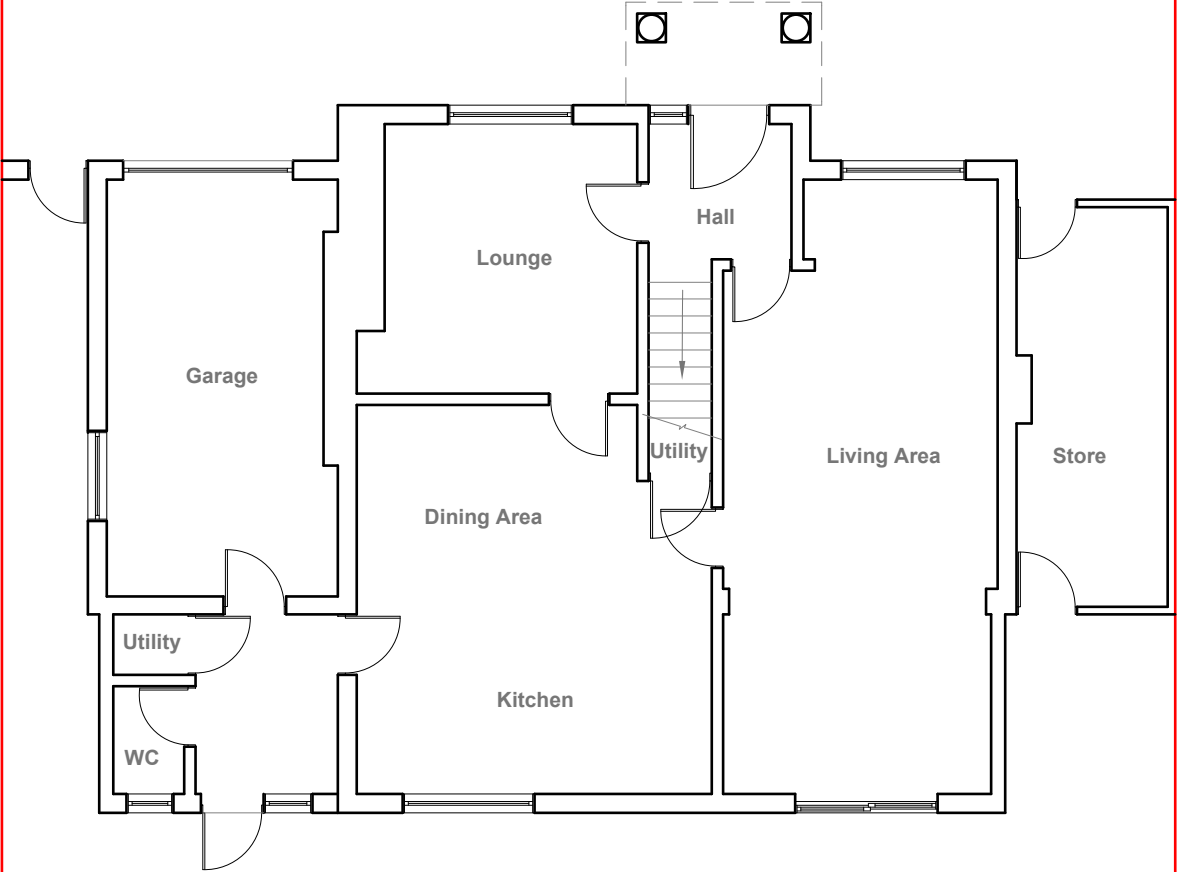


Existing Ground Floor Plan
Scale 1:100

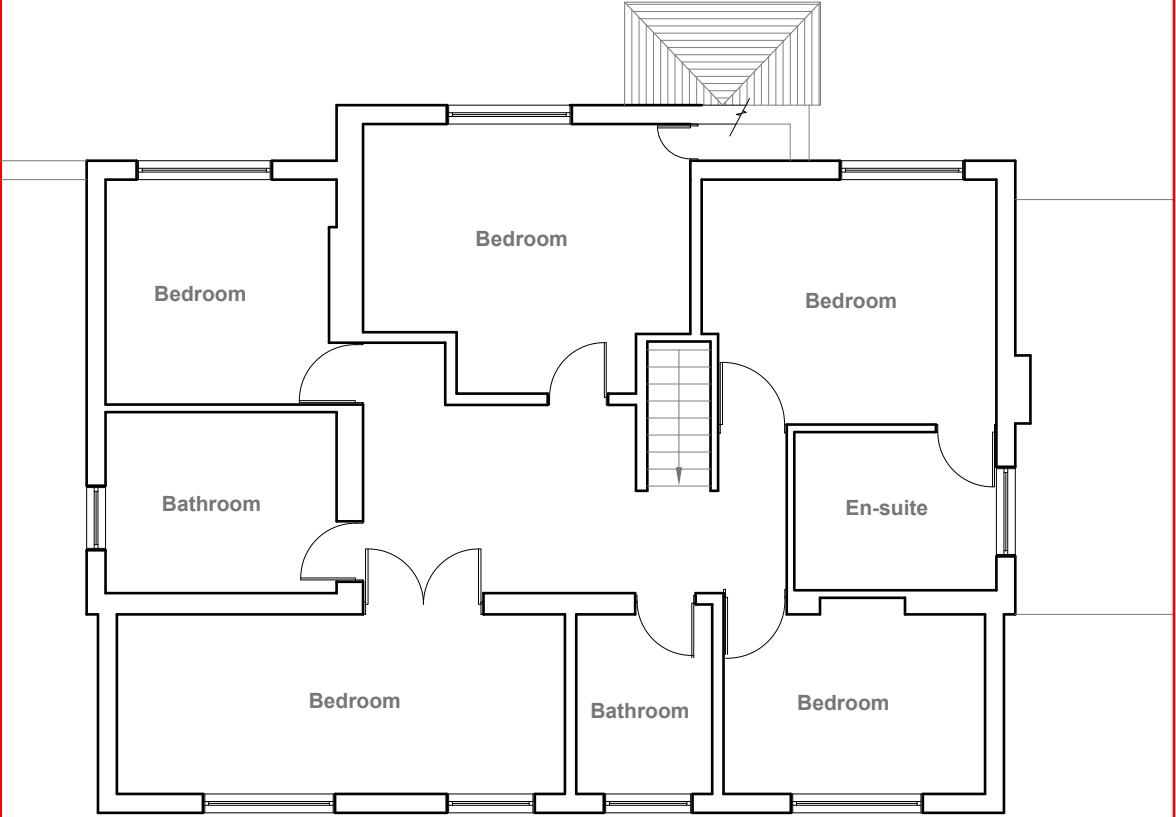

Existing First Floor Plan
Scale 1:100



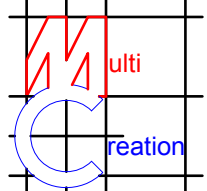	Project:	Title:	Scale: 1:100 @ A3
	76 Vine Lane, Uxbridge, UB10 0BE	Existing Floor Plans	Date: 28-04-2021
			Drawing No.: 3489 - 01/DP
			Revision
239 Western Road, Southall, Middx, UB2 5HS Tel: 020 8571 1369 info@multicreation.co.uk			



Existing Front Elevation
Scale 1:100



Existing Side Elevation
Scale 1:100




Existing Rear Elevation
Scale 1:100




Existing Side Elevation
Scale 1:100




	Project:	Title:	Scale: 1:100 @ A3
	76 Vine Lane, Uxbridge, UB10 0BE	Existing Elevations	Date: 28-04-2021
			Drawing No.: 3489 - 02/DP
			Revision
239 Western Road, Southall, Middx, UB2 5HS Tel: 020 8571 1369 info@multicreation.co.uk			

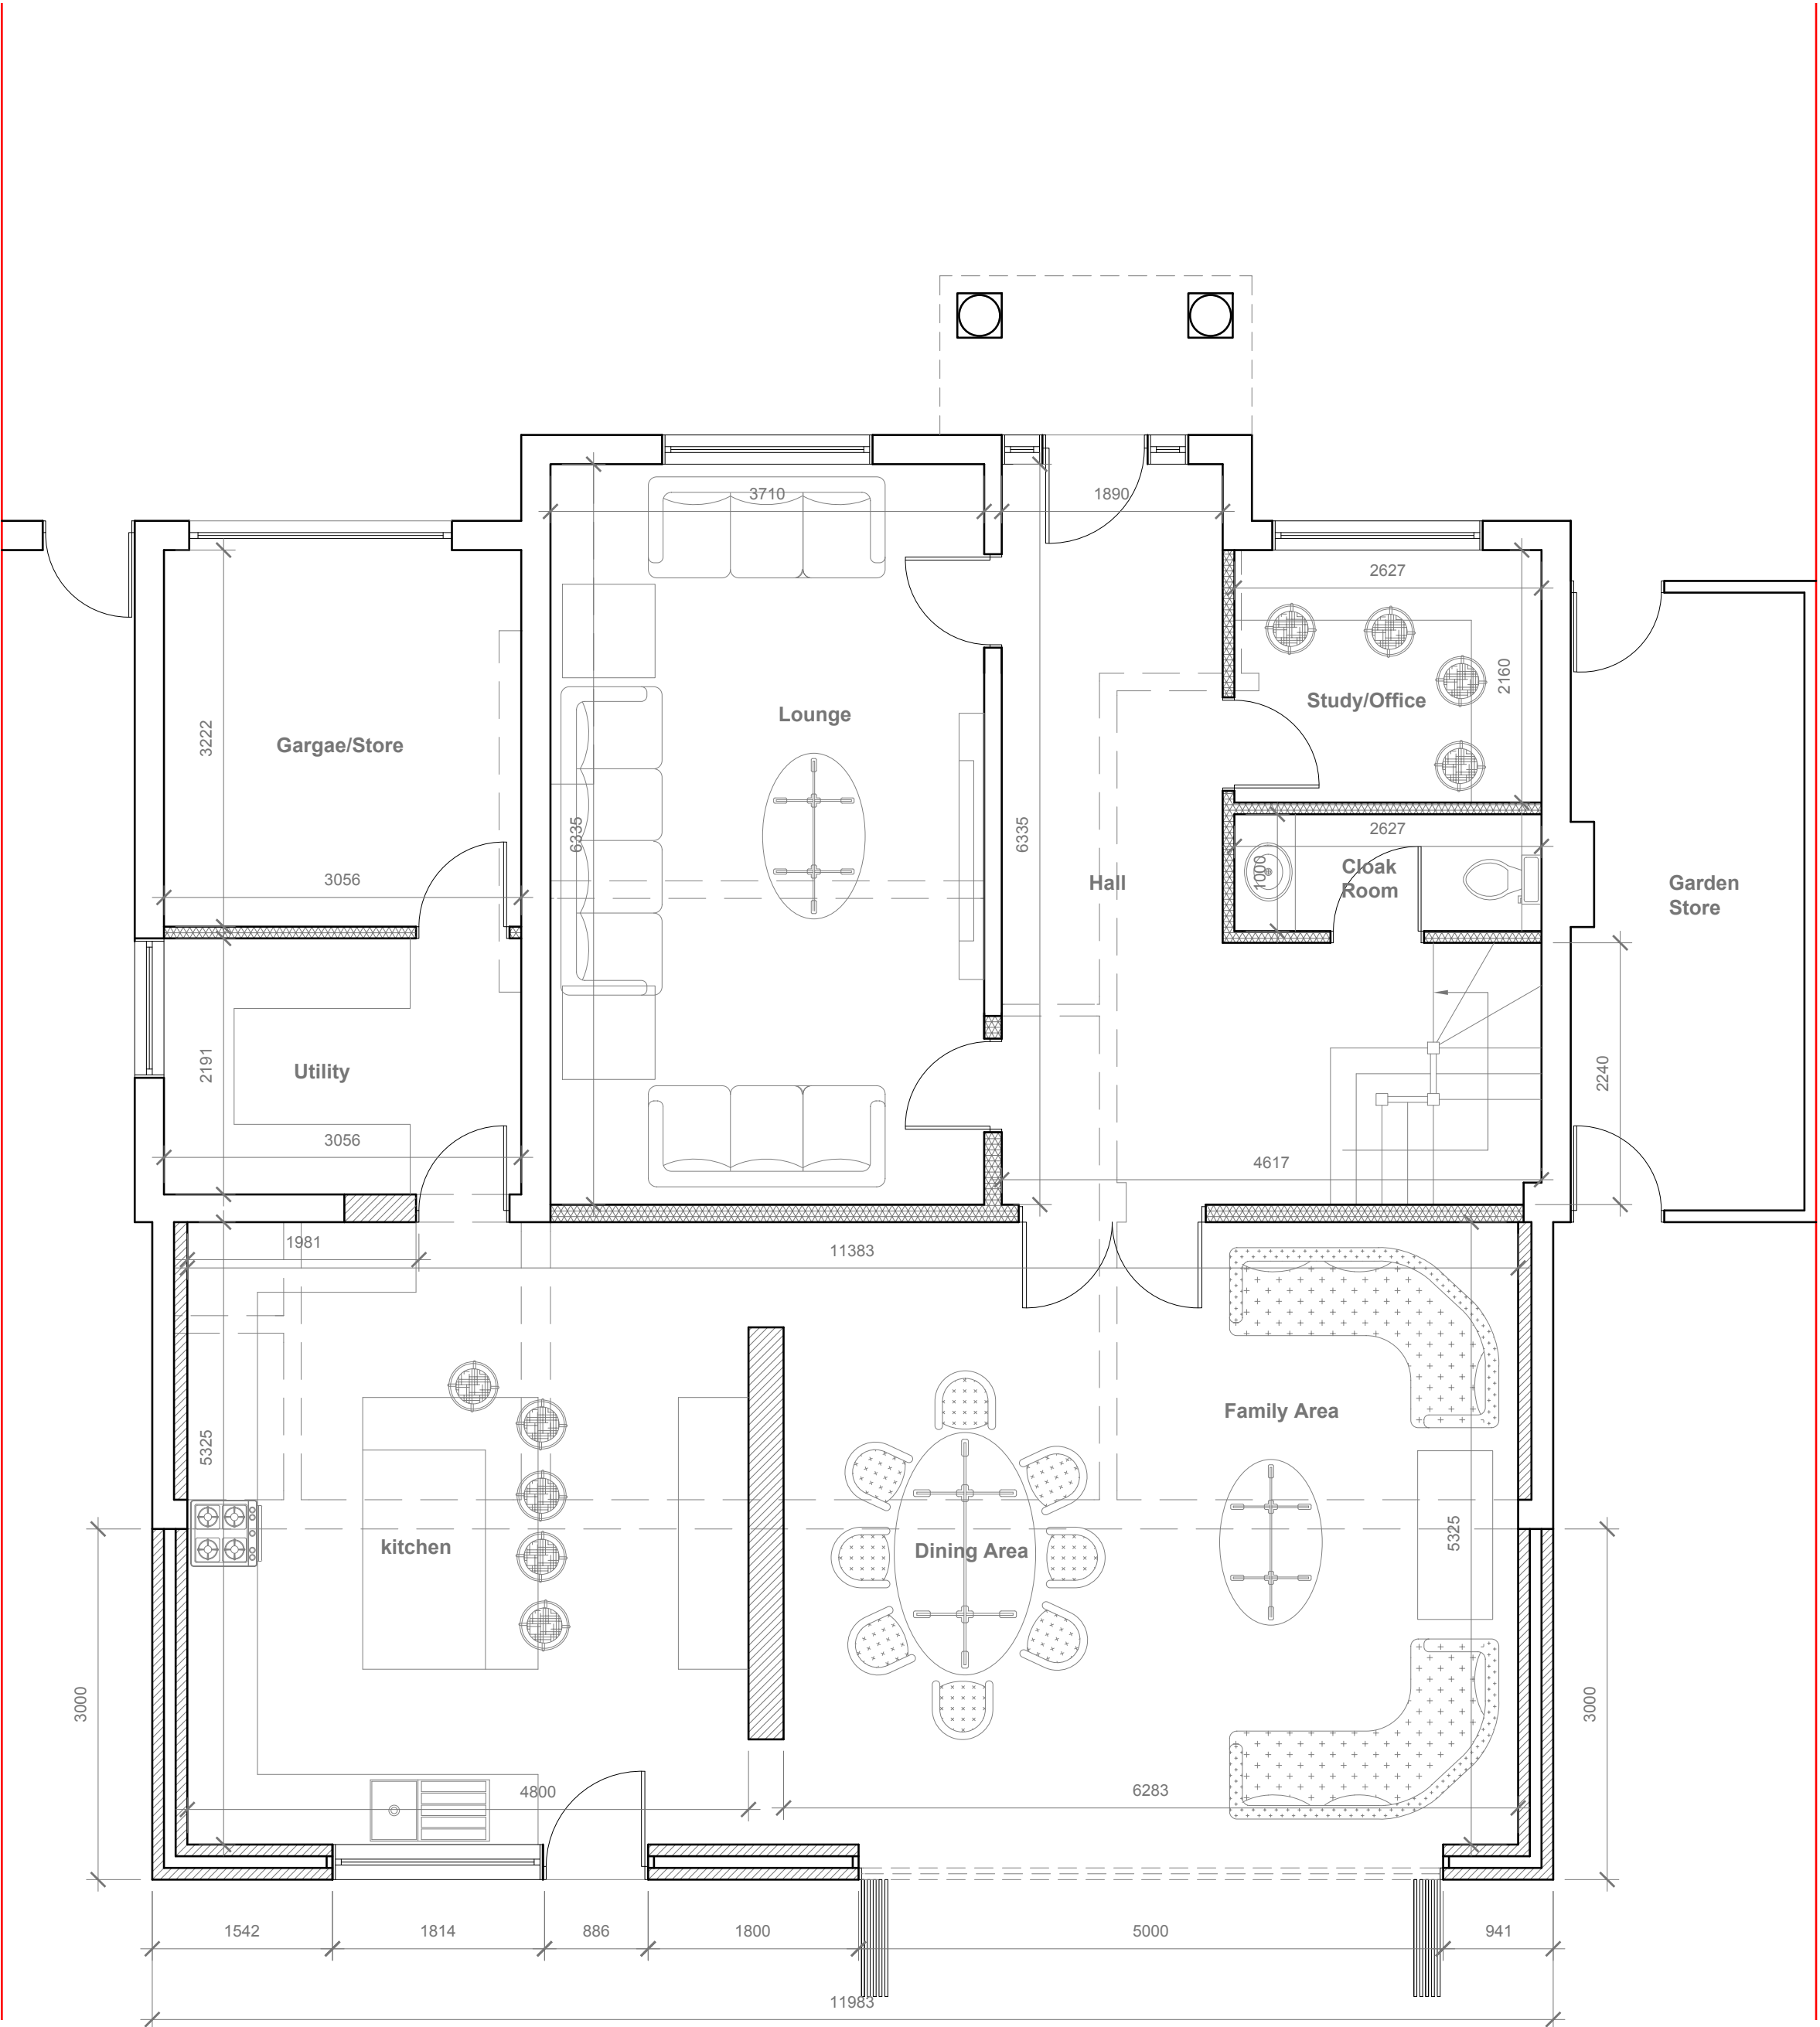


Proposed Ground Floor Plan
Scale 1:50

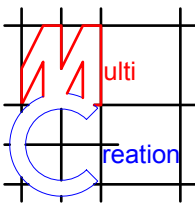
	Project:	Title:	Scale: 1:50 @ A2
	76 Vine Lane, Uxbridge, UB10 0BE	Proposed Ground Floor Plan	Date: 28-04-2021
			Drawing No.: 3489 - 03/DP
			Revision
239 Western Road, Southall, Middx, UB2 5HS Tel: 020 8571 1369 info@multicreation.co.uk			

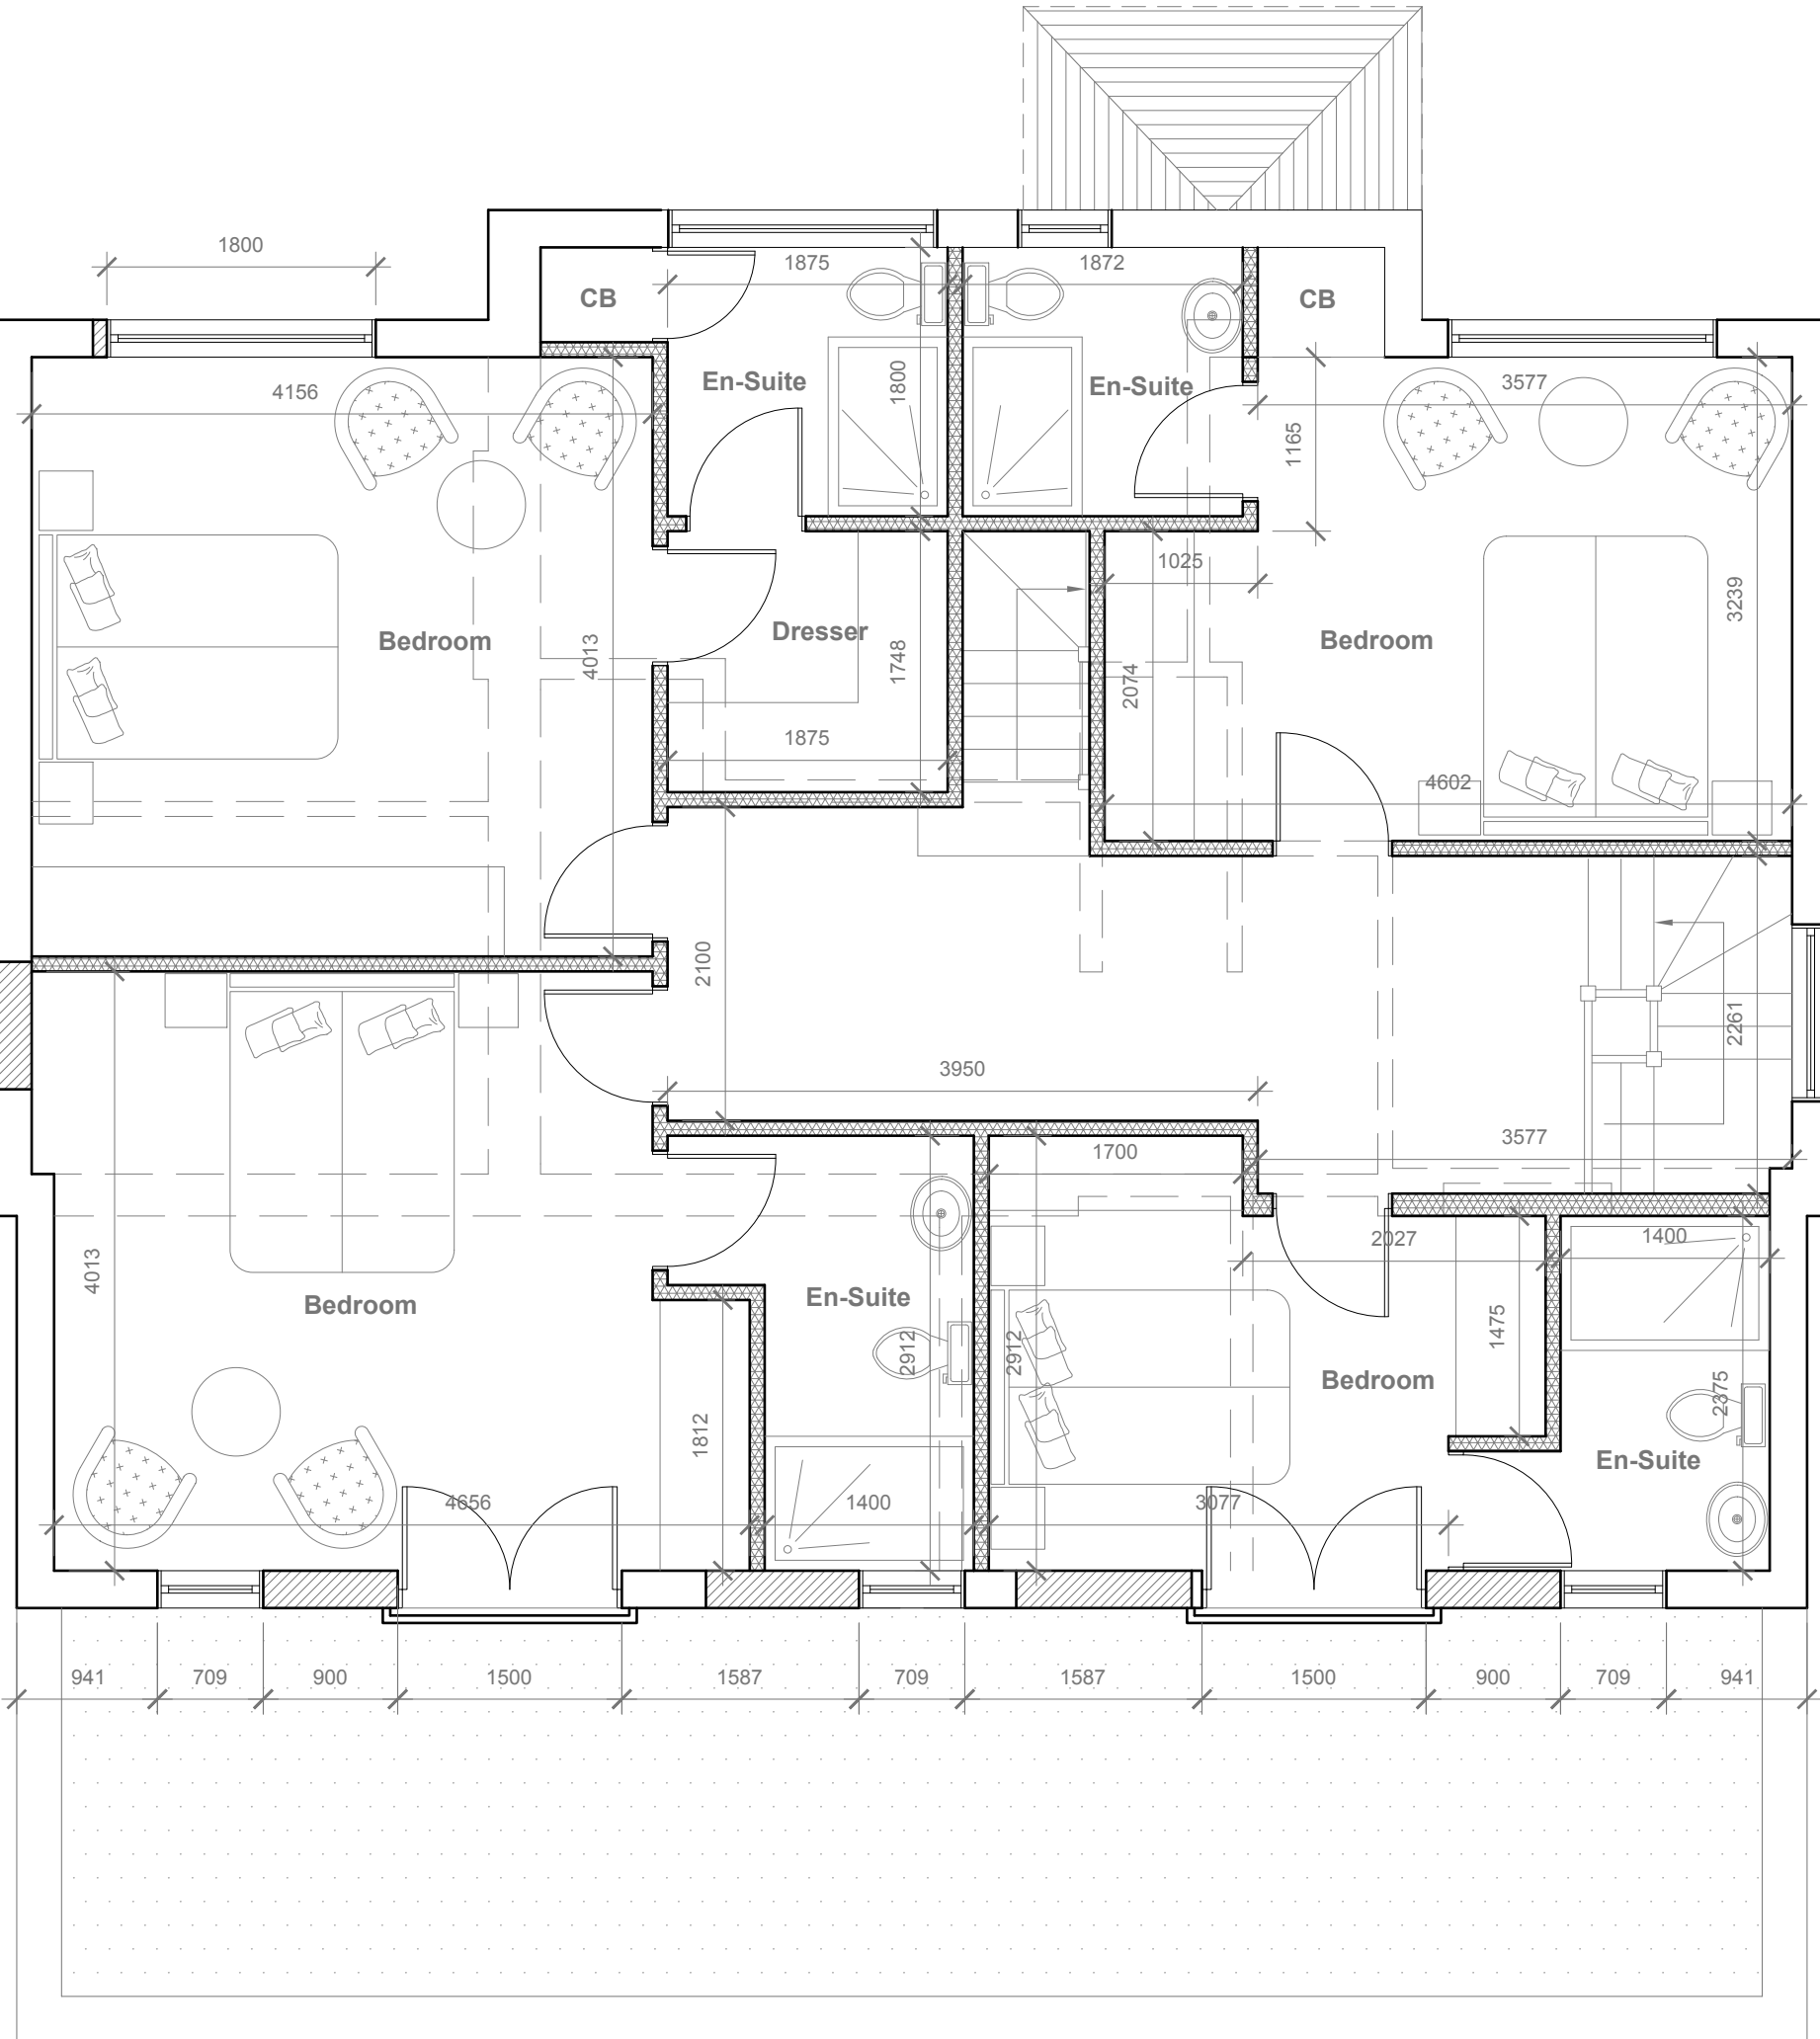


Proposed First Floor Plan
Scale 1:50

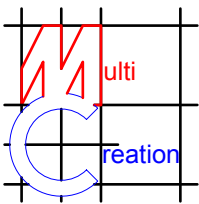

	Project:	Title:	Scale: 1:50 @ A2
	76 Vine Lane, Uxbridge, UB10 0BE	Proposed First Floor Plan	Date: 28-04-2021
			Drawing No.: 3489 - 04/DP
			Revision
			A 0/21
239 Western Road, Southall, Middx, UB2 5HS Tel: 020 8571 1369 info@multicreation.co.uk			

 

 
	Project: 76 Vine Lane, Uxbridge, UB10 0BE	Title: Proposed Loft Floor Plan	Scale: 1:50 @ A2 Date: 28-04-2021 Drawing No.: 3489 - 05/DP							
			Revision							
			<table border="1"> <tr> <td>A</td> <td></td> <td></td> <td></td> </tr> <tr> <td>3/2</td> <td></td> <td></td> <td></td> </tr> </table>	A				3/2		
A										
3/2										

239 Western Road, Southall, Middx, UB2 5HS Tel: 020 8571 1369 info@multicreation.co.uk

Proposed Flank Wall Window to be
Obscure Glazed and Non Opening
below 1.7m from FFL





	Project:	Title:	Scale: 1:100 @ A3								
	76 Vine Lane, Uxbridge, UB10 0BE	Proposed Elevations	Date: 28-04-2021								
			Drawing No.: 3489 - 06/DP								
			Revision								
			<table border="1"> <tr> <td>A</td> <td></td> <td></td> <td></td> </tr> <tr> <td>13/10/21</td> <td></td> <td></td> <td></td> </tr> </table>	A				13/10/21			
A											
13/10/21											

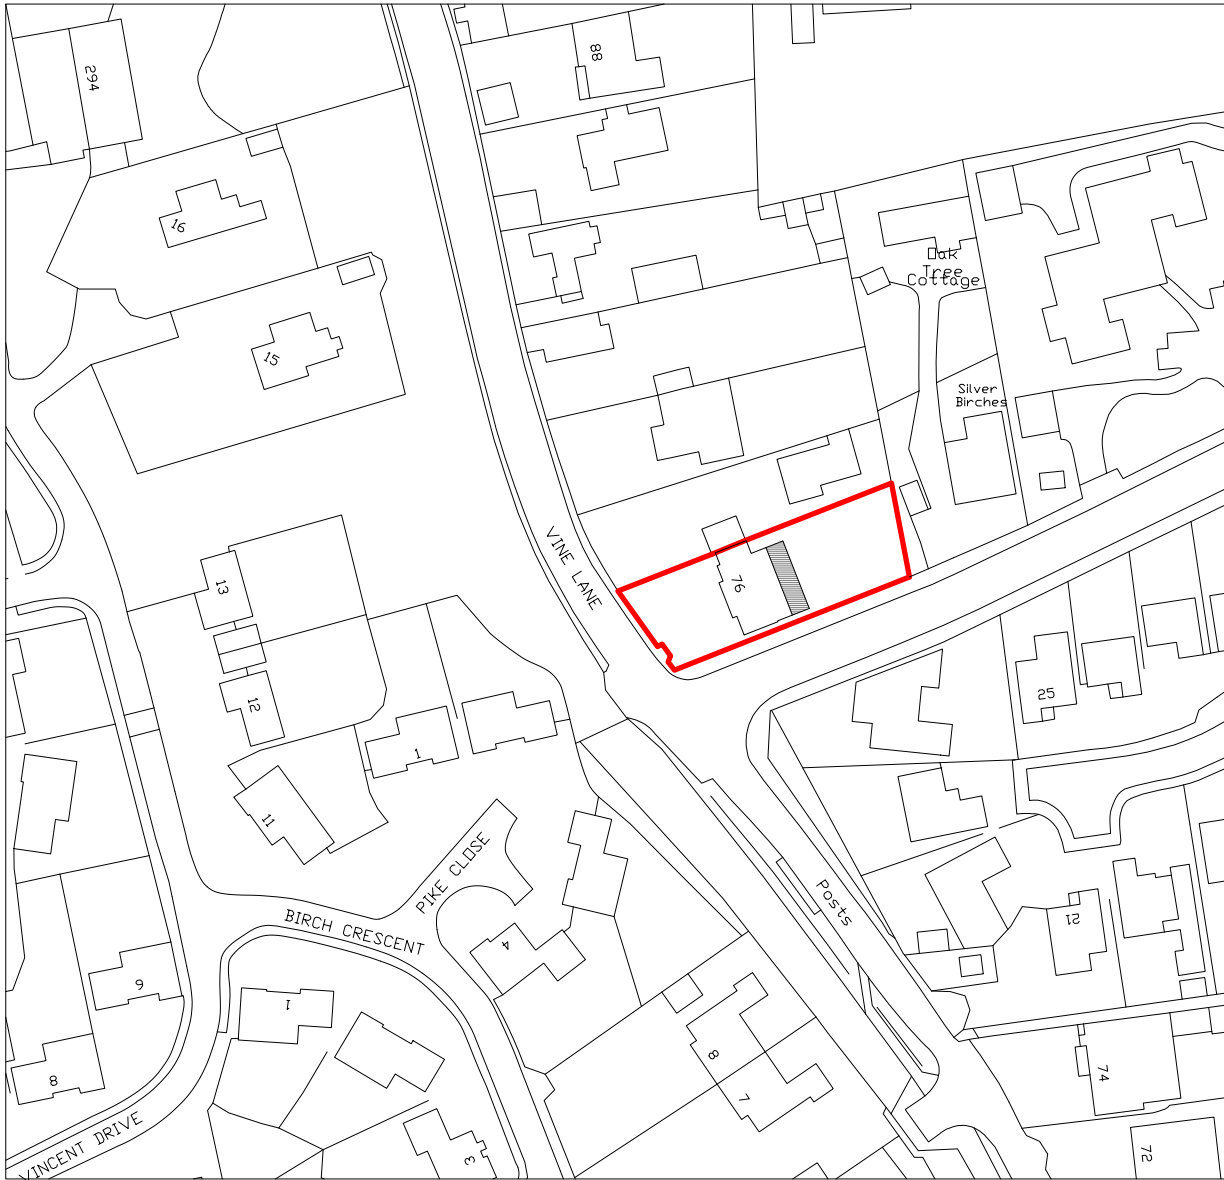



Location Plan
Scale 1:1250



Block Plan
Scale 1:500

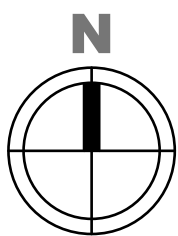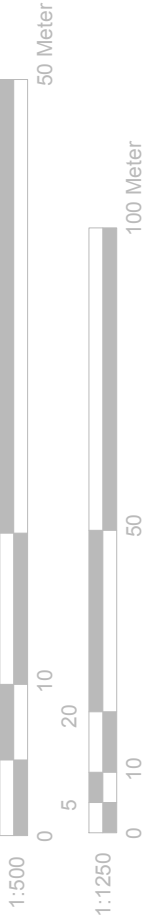


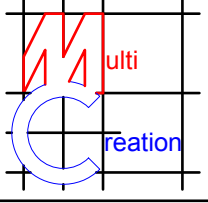	Project:	Title:	Scale: 1:1250/500@A3
	76 Vine Lane, Uxbridge, UB10 0BE	Location Plan	Date: 28-04-2021
		Block Plan	Drawing No.: 3489 - 07/DP
			Revision
239 Western Road, Southall, Middx, UB2 5HS Tel: 020 8571 1369 info@multicreation.co.uk			

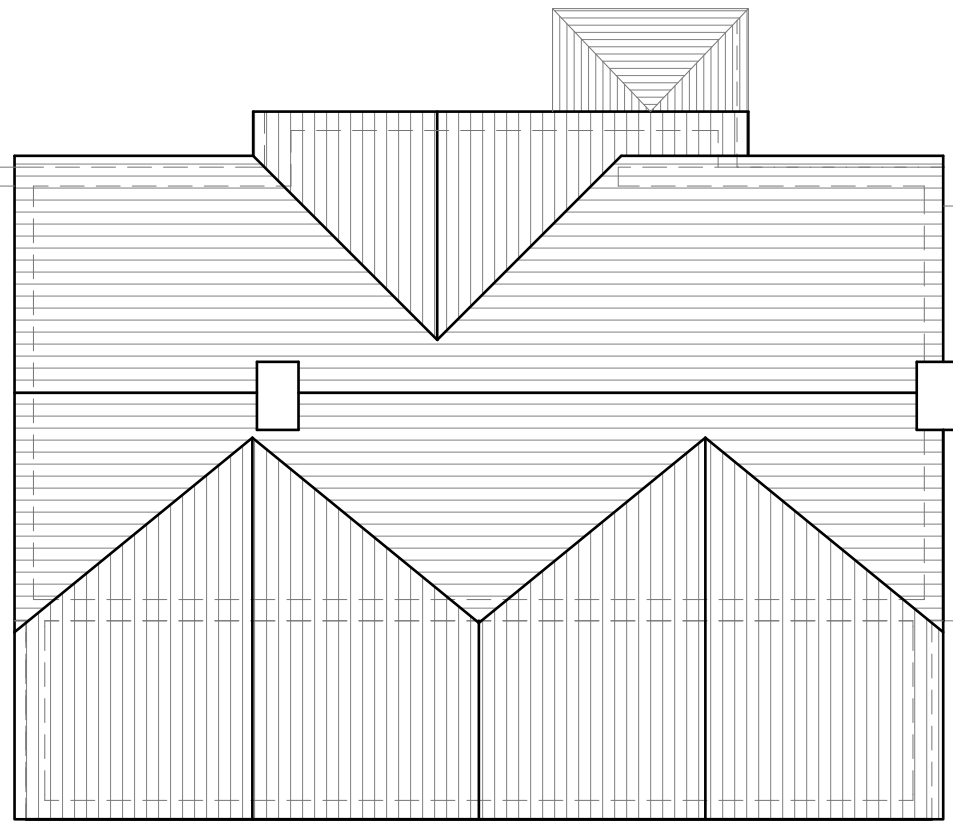

Existing Roof Plan

Scale 1:100

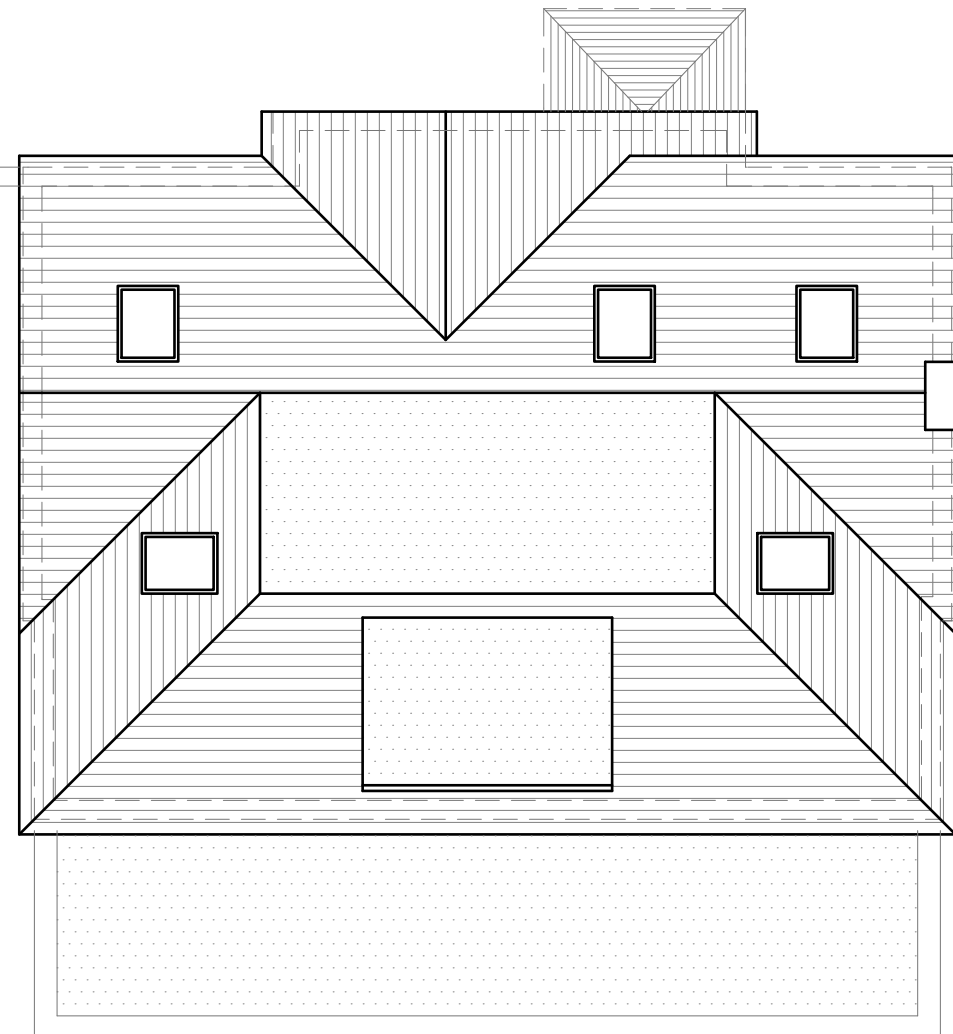

Proposed Roof Plan

Scale 1:100



	Project:	Title:	Scale: 1:100 @ A3									
	76 Vine Lane, Uxbridge, UB10 0BE	Existing Roof Plan	Date: 09-08-2021									
		Proposed Roof Plan	Drawing No.: 3489 - 08/DP									
			Revision									
			<table border="1"> <tr> <td>A</td> <td></td> <td></td> <td></td> <td></td> </tr> <tr> <td>15/10/21</td> <td></td> <td></td> <td></td> <td></td> </tr> </table>	A					15/10/21			
A												
15/10/21												

239 Western Road, Southall, Middx, UB2 5HS	Tel: 020 8571 1369	info@multicreation.co.uk
--	--------------------	--------------------------