


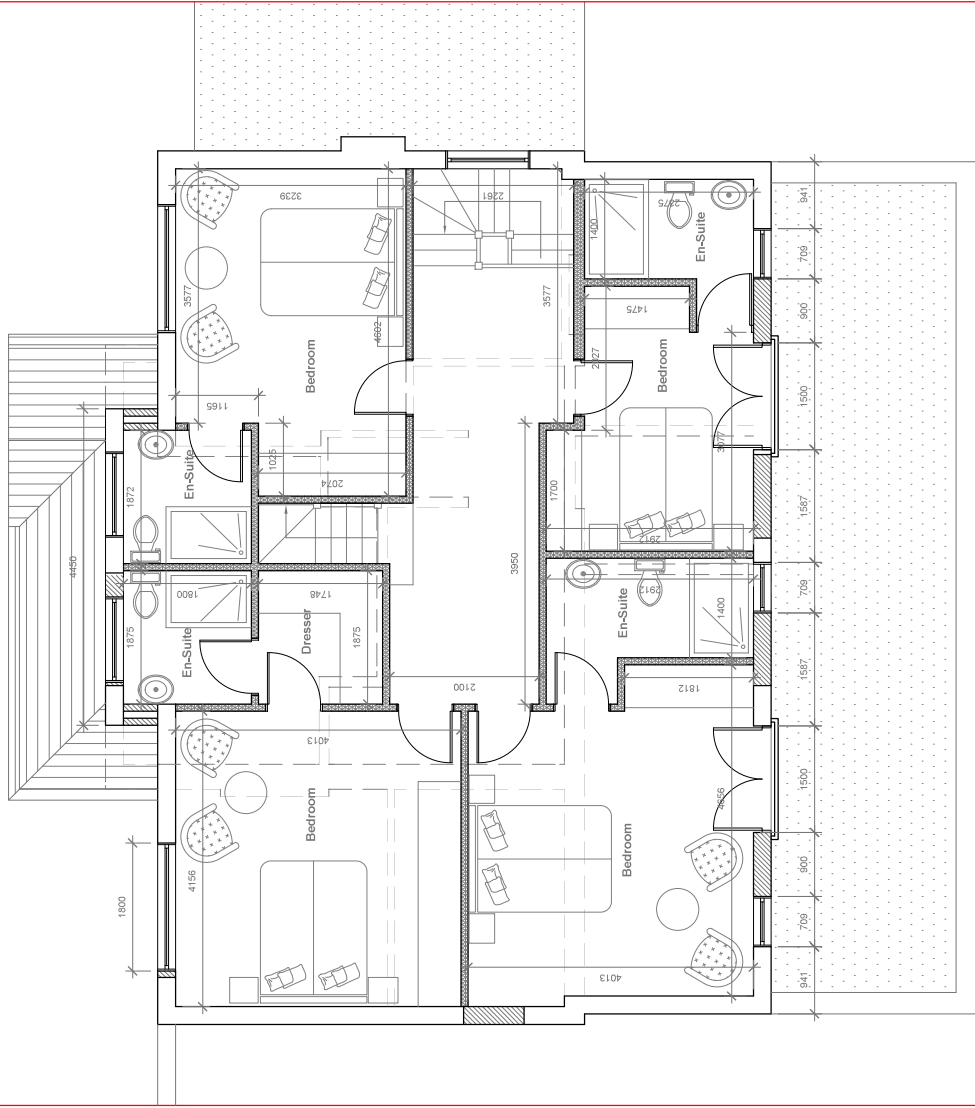

Proposed First Floor Plan
Scale 1:50

0 1 2 3 4 5 Meter

	Project:	6 Vireo Lake Muller Baur Muller Baur, US 10 DE
	Title:	Proposed First Floor Plan
	Scale:	1:50 @ A2
	Date:	25-04-2021
	Drawn by:	3482-14DP
	Reviewed:	
239 Western Road, Sutherland, NSW, 1585 14 023 8571 1399 info@mullerbaur.com.au		