
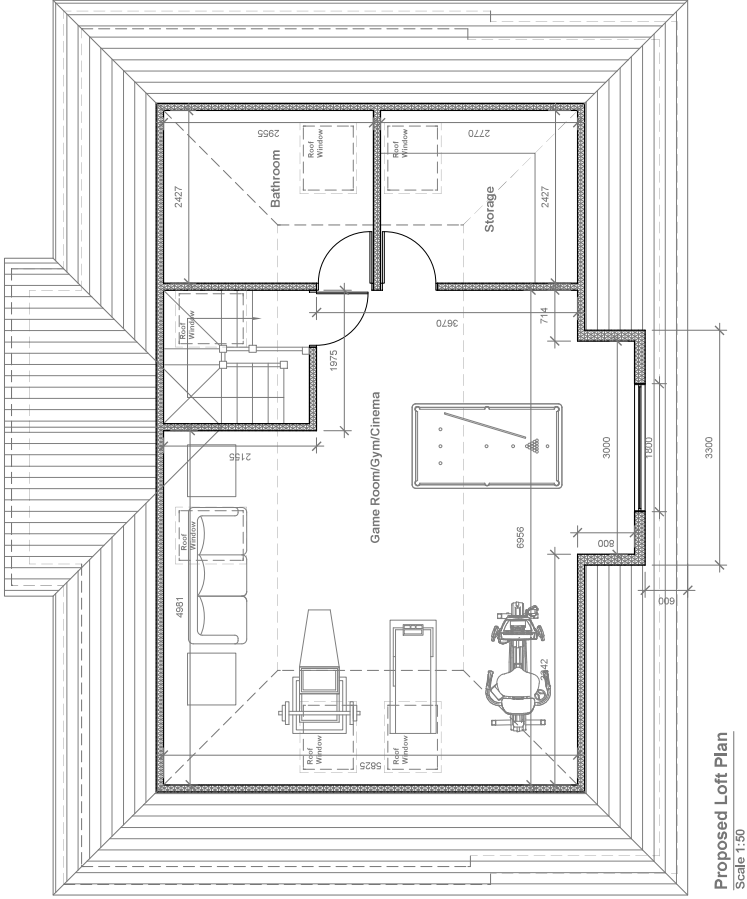


 

	Project: 6 Vire Mews 14, 009 8571 1369 239 Western Road, Sushall Mills, Leeds LS4S	Title: Proposed Loft Floor Plan	Scale: 1:50 @ A2 Date: 25-04-2021 Drawn by: 3483-155DP Reviewed by:
--	--	---	--