


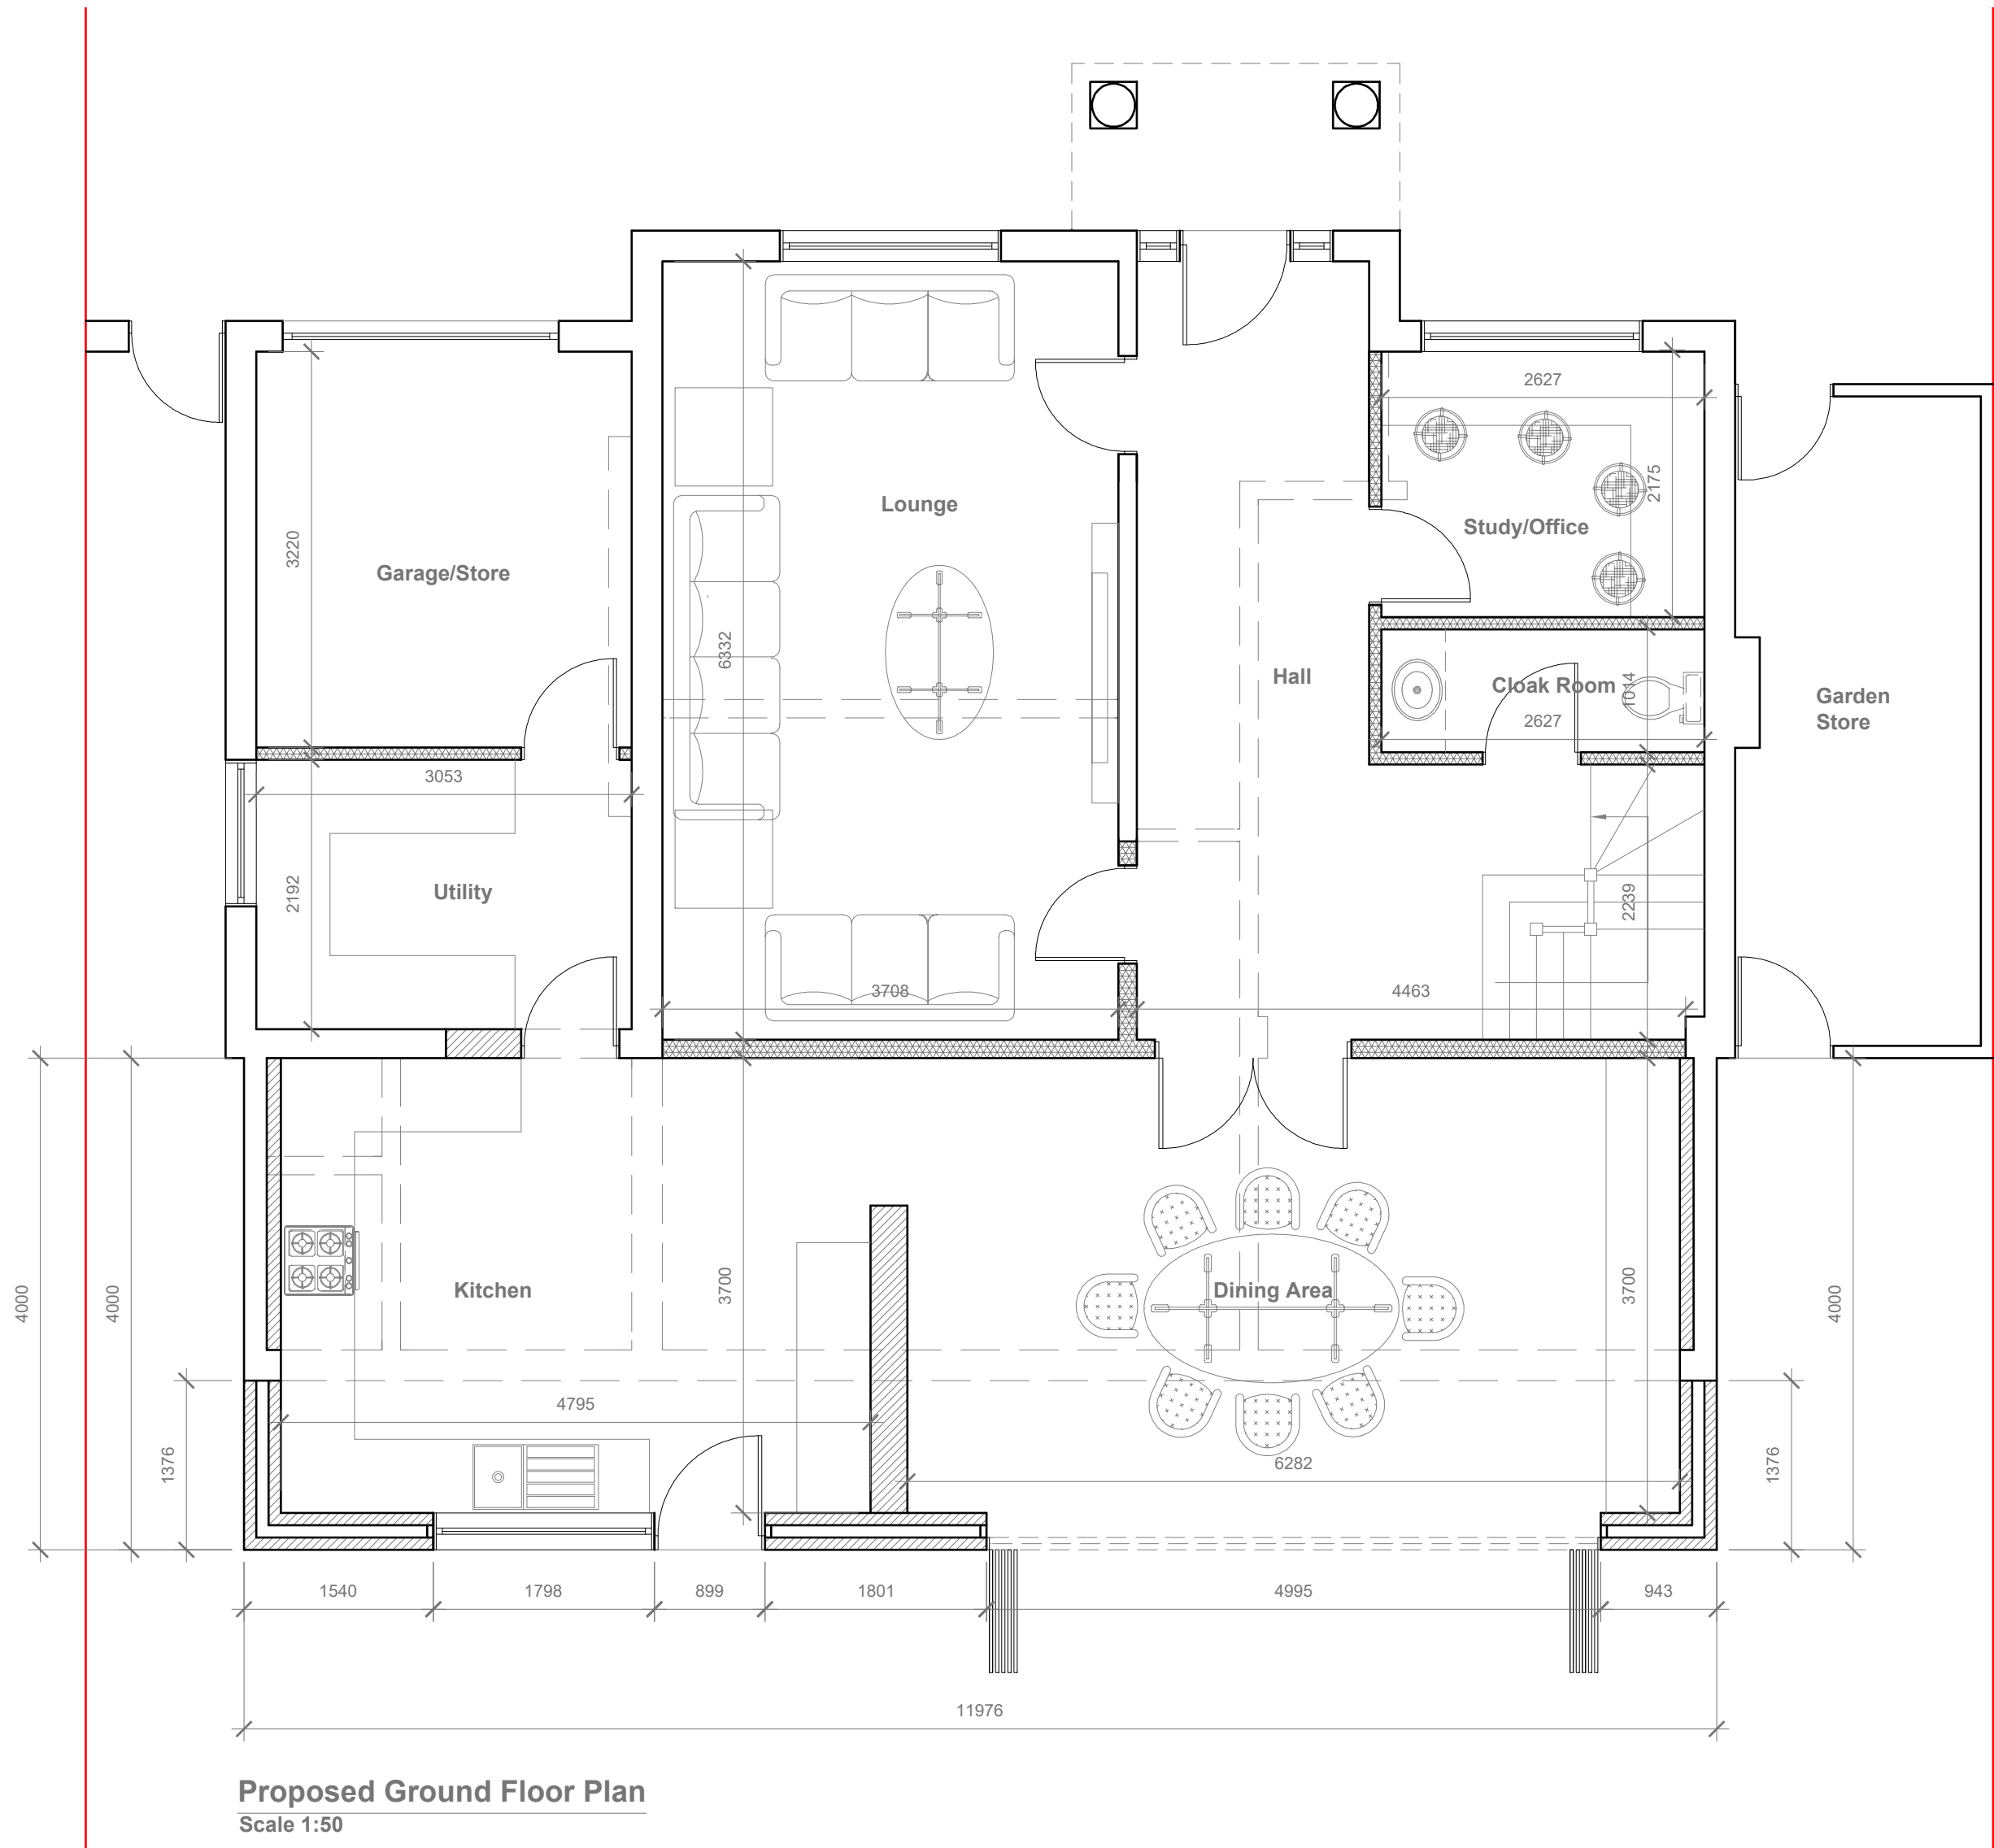


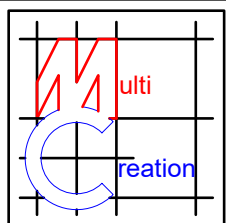



	Project:	Title:	Scale: 1:50 @ A2
	76 Vine Lane	Proposed Ground	Date: 28-04-2021
	Uxbridge, UB10 0BE	Floor Plan	Drawing No.: 3489 - 03/DP
			Revision
239 Western Road, Southall, Middx, UB2 5HS Tel: 020 8571 1369 info@multicreation.co.uk			

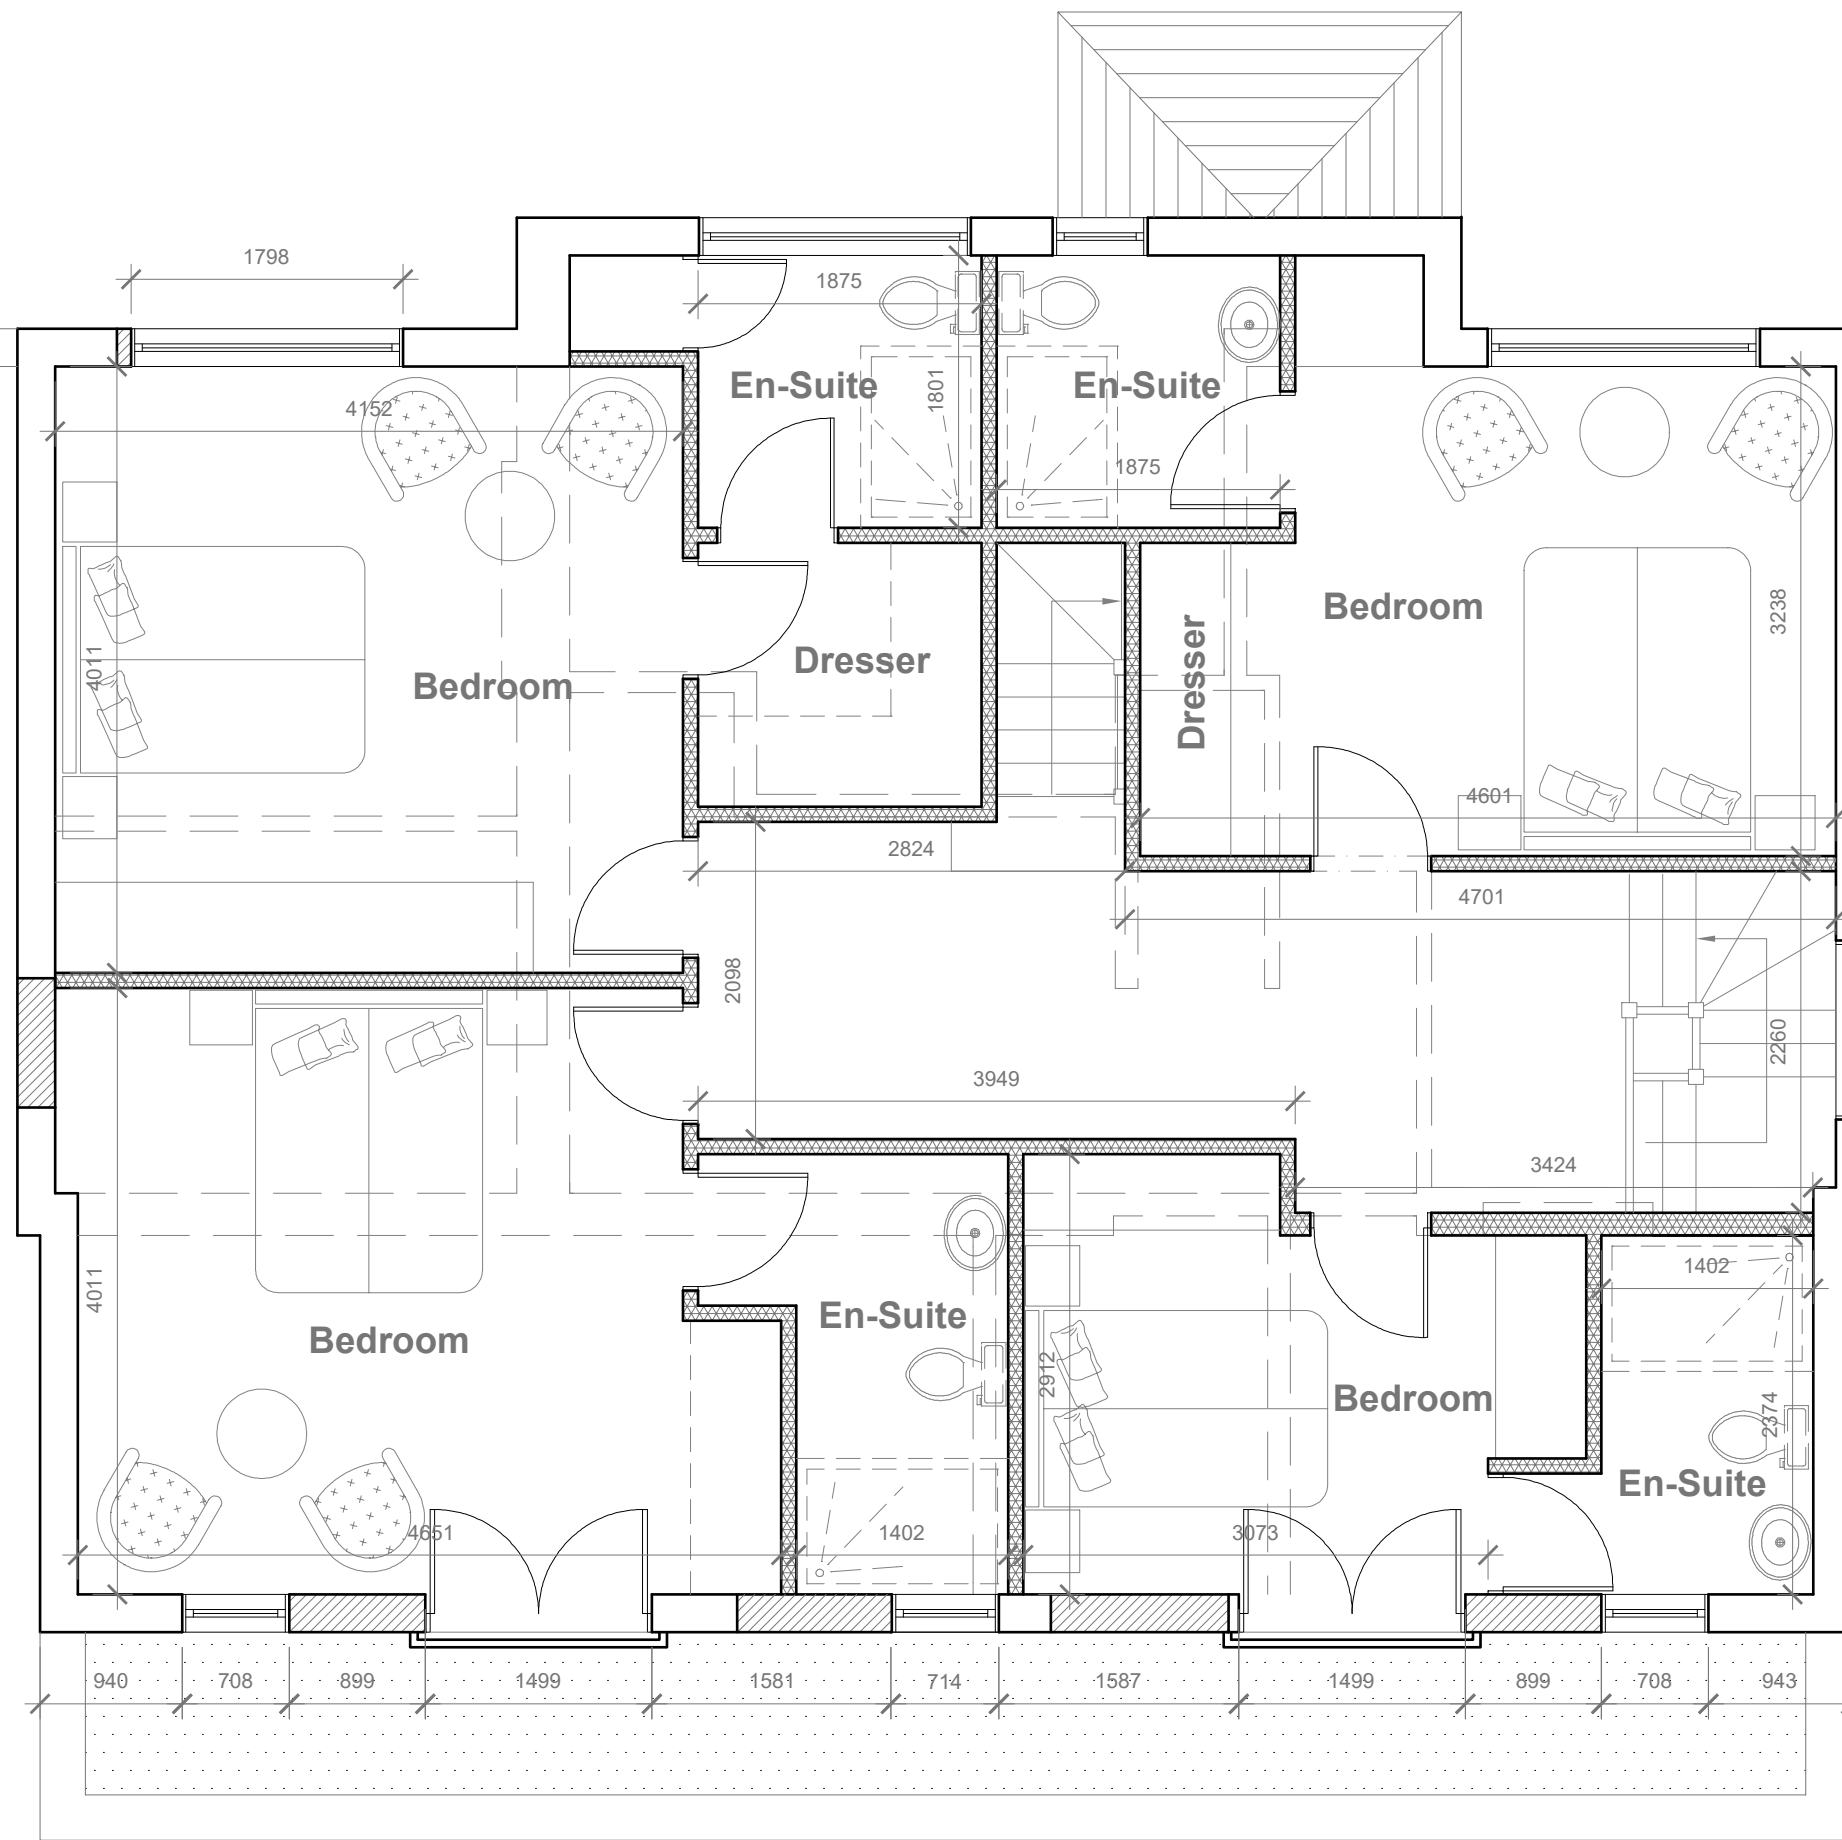

Proposed First Floor Plan
Scale 1:50

 

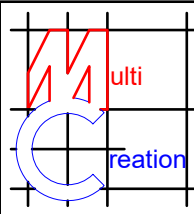	Project: 76 Vine Lane Uxbridge, UB10 0BE	Title: Proposed First Floor Plan	Scale: 1:50 @ A2
			Date: 28-04-2021
			Drawing No.: 3489 - 04/DP
			Revision
239 Western Road, Southall, Middx, UB2 5HS Tel: 020 8571 1369 info@multicreation.co.uk			

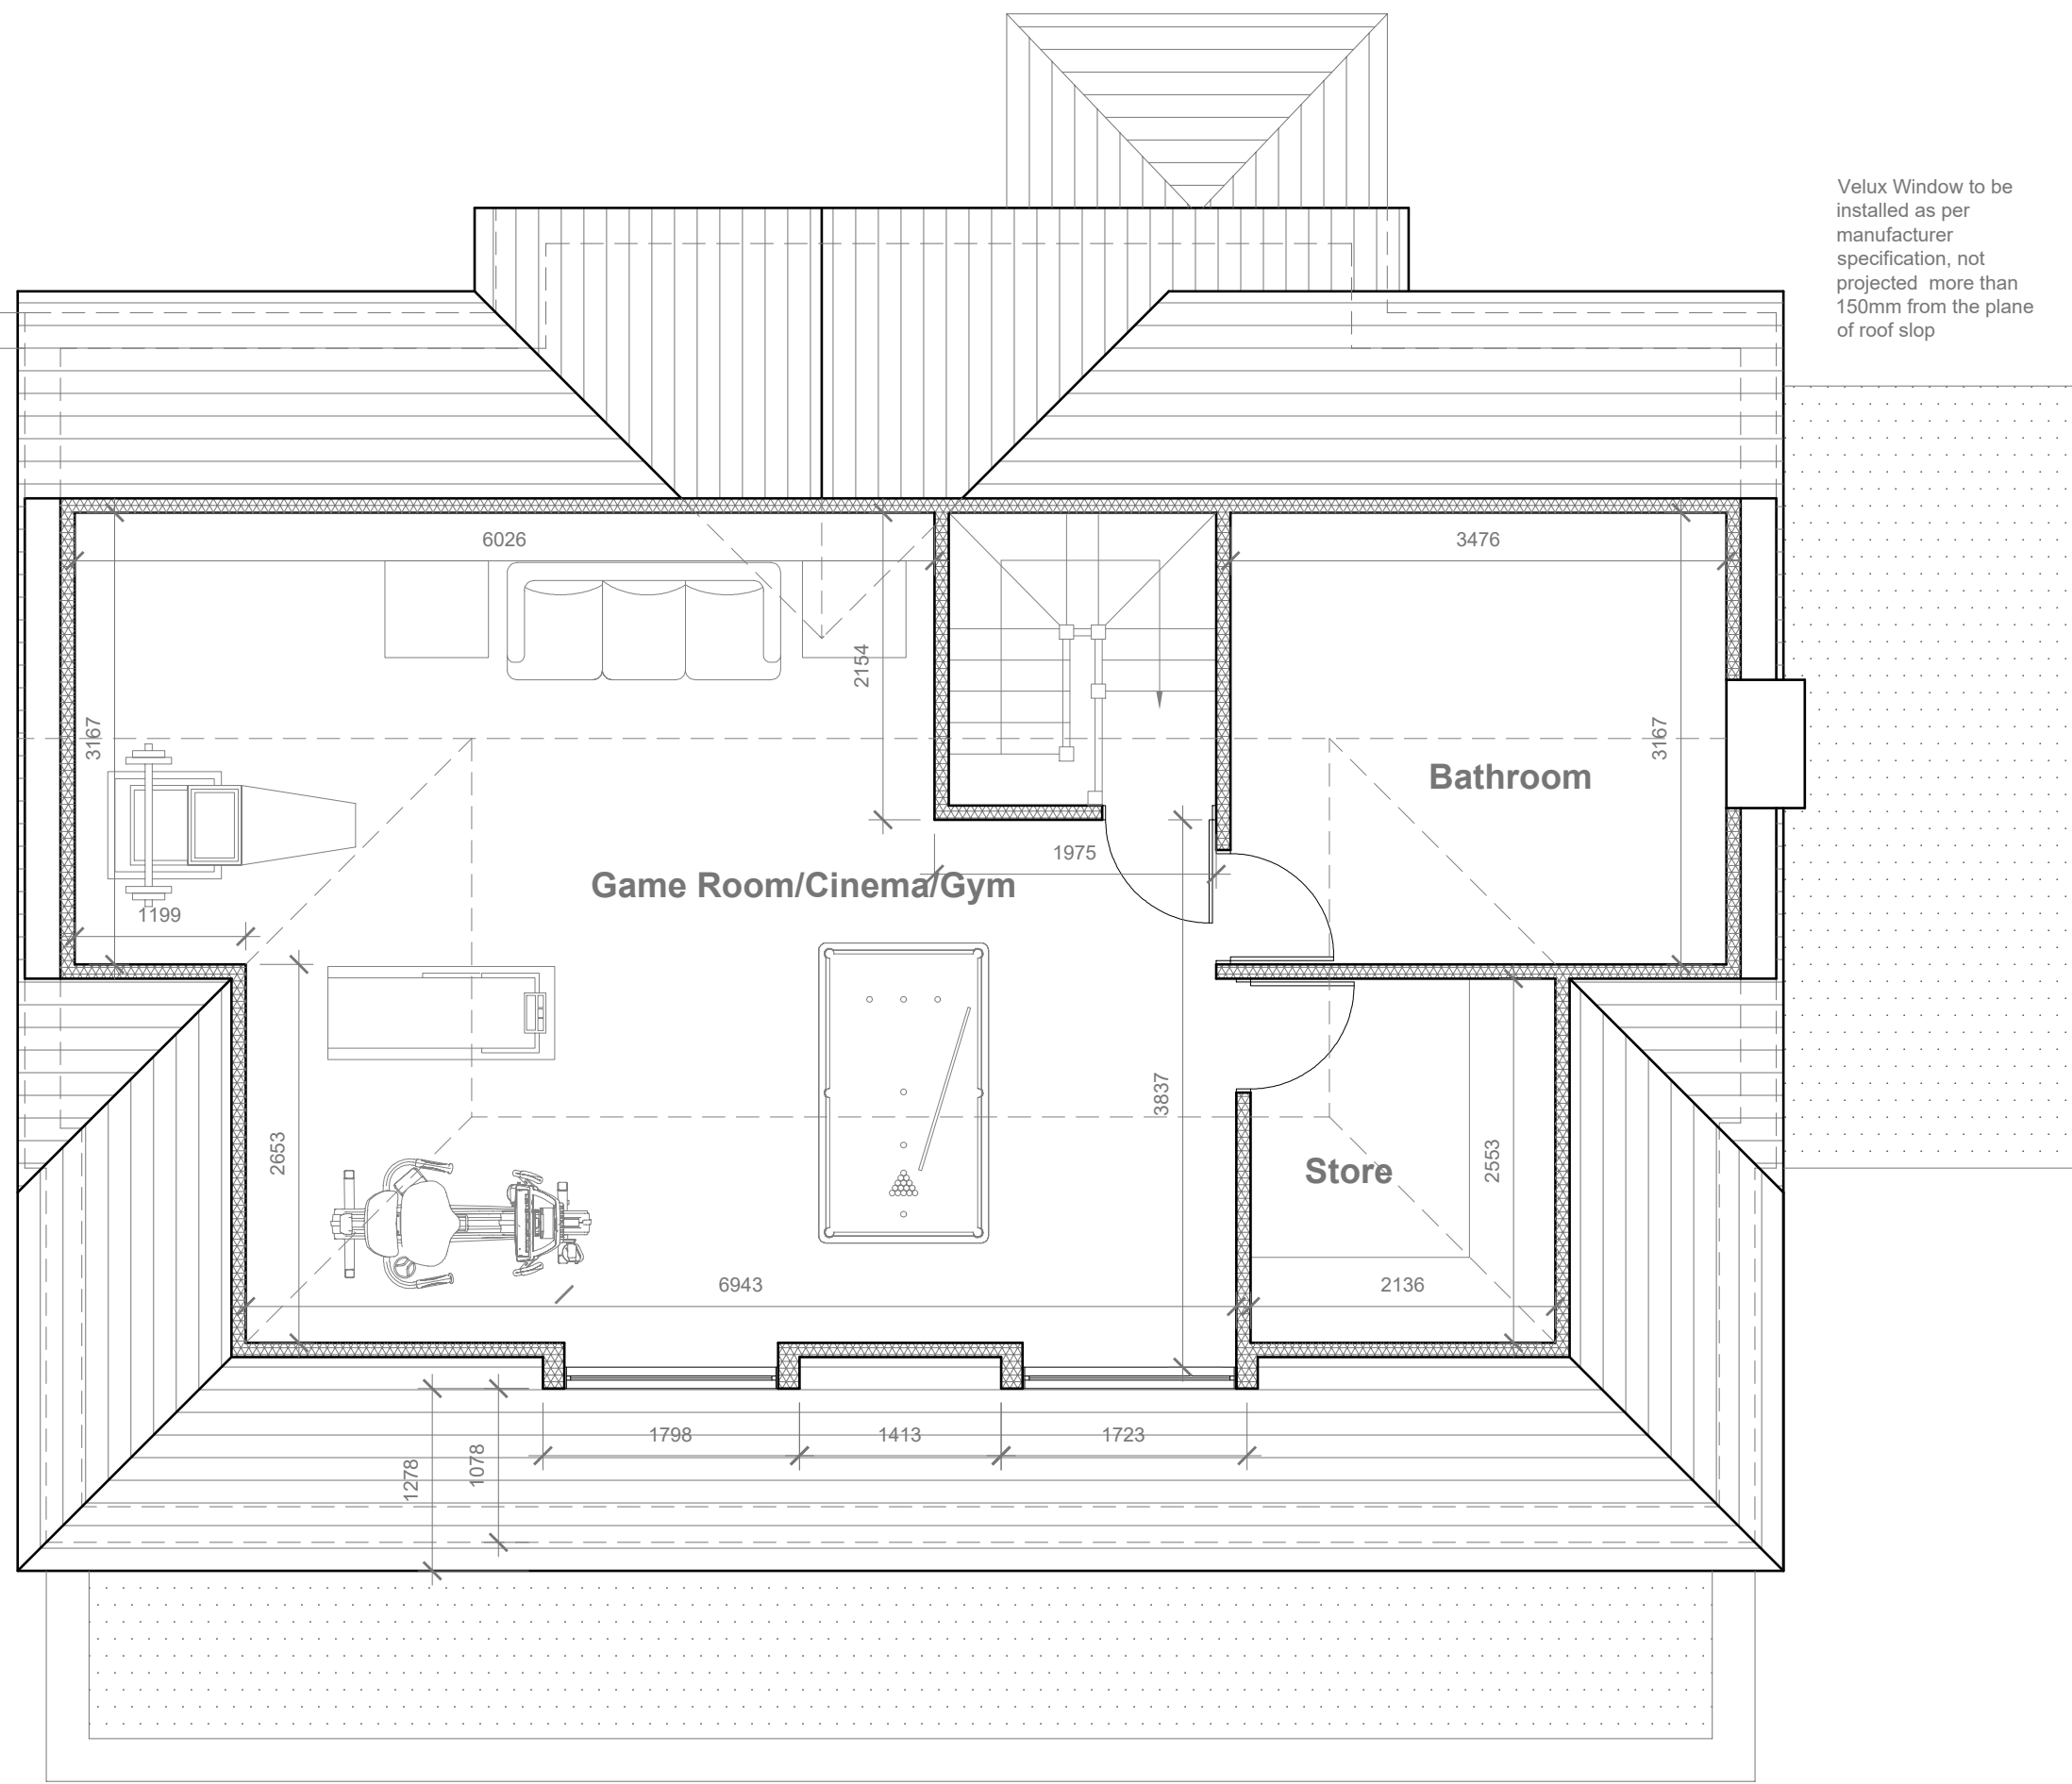


Proposed Loft Plan
Scale 1:50




	Project:	Title:	Scale: 1:50 @ A2
	76 Vine Lane	Proposed Loft Floor Plan	Date: 28-04-2021
	Uxbridge, UB10 0BE		Drawing No.: 3489 - 05/DP
			Revision
239 Western Road, Southall, Middx, UB2 5HS Tel: 020 8571 1369 info@multicreation.co.uk			

Proposed External Finish
Materials to Match Existing
External Finish Materials

Proposed Flank Wall
Window to be Obscure
Glazed and Non
Opening below 1.7m
from FFL

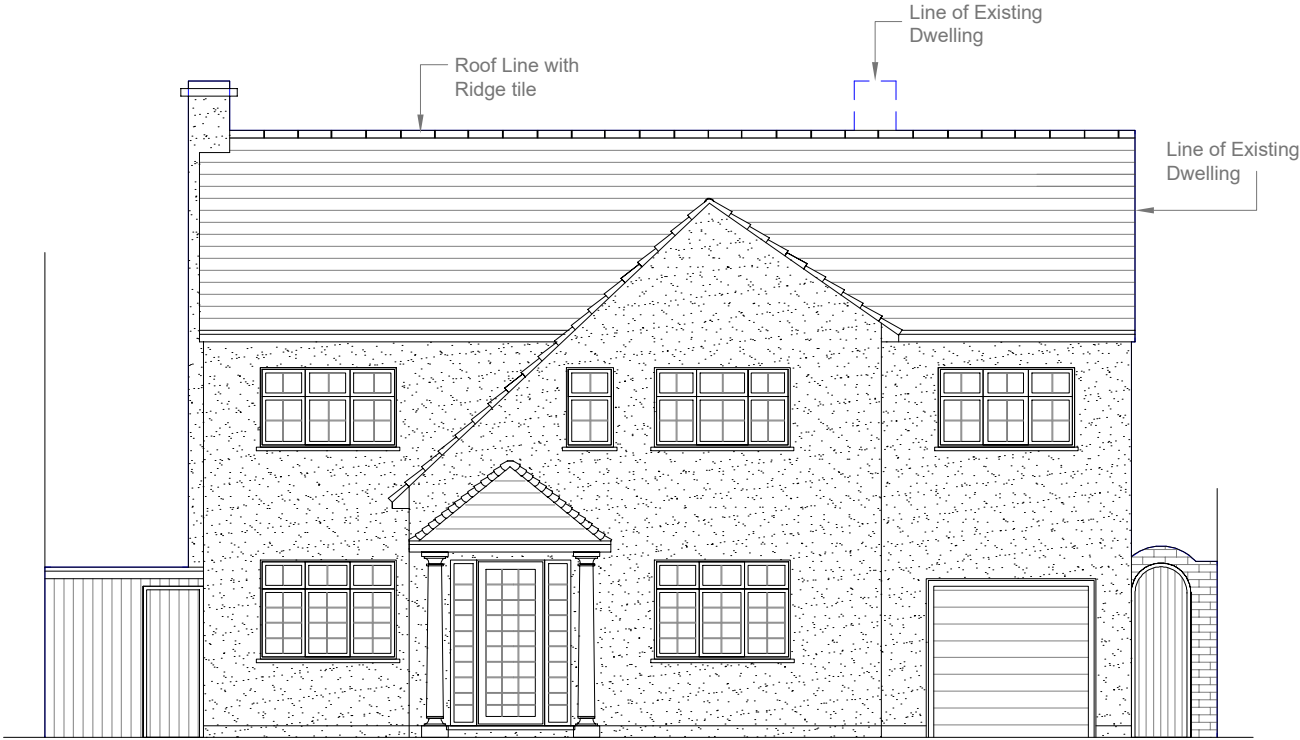


Proposed Front Elevation
Scale 1:100

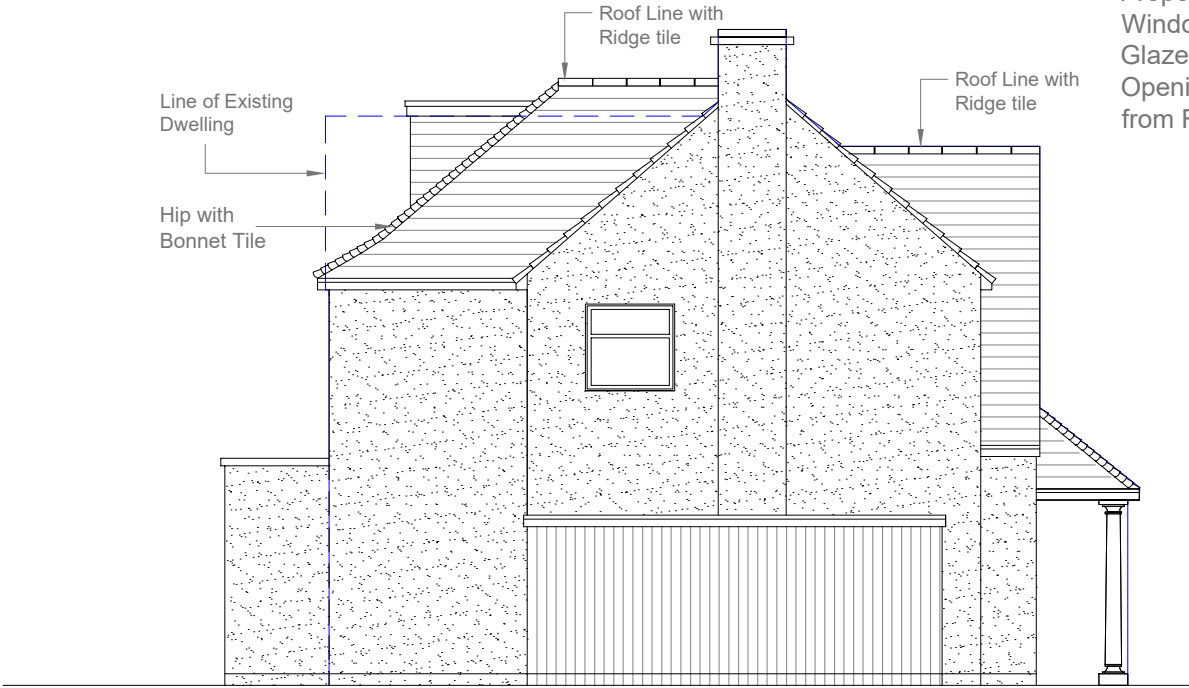

Proposed Side Elevation
Scale 1:100





Proposed Rear Elevation
Scale 1:100

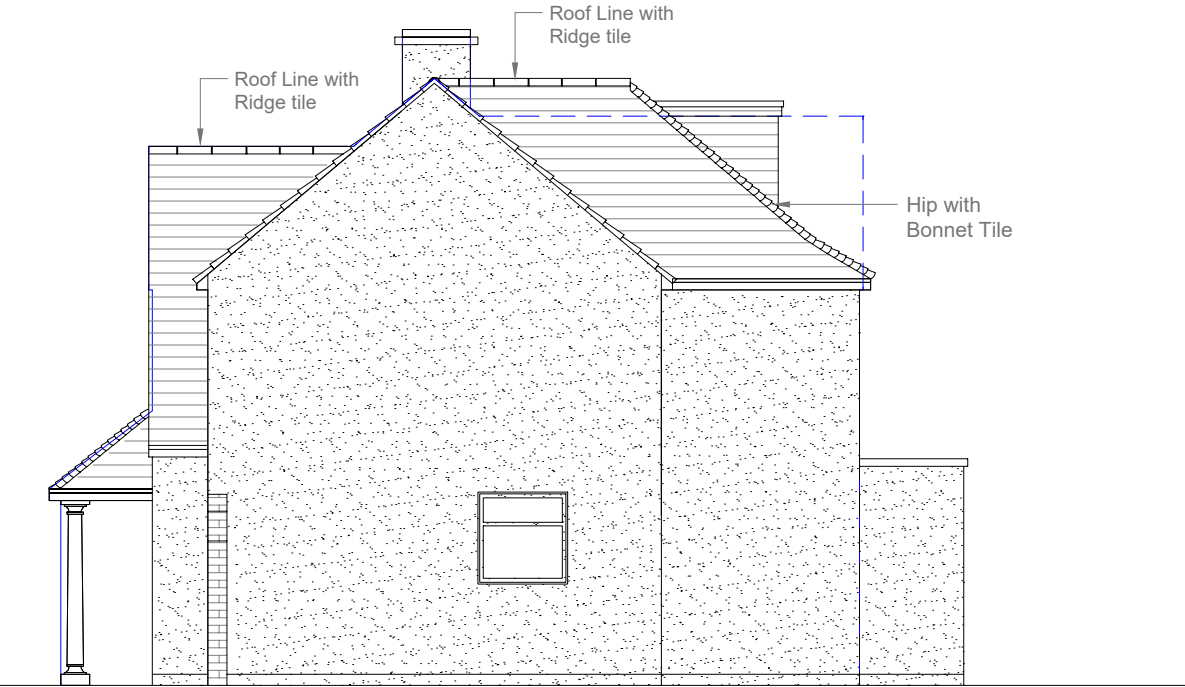


Proposed Side Elevation
Scale 1:100

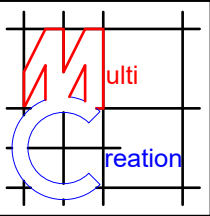

	Project:	Title:	Scale: 1:100 @ A3
	76 Vine Lane	Proposed Elevations	Date: 28-04-2021
	Uxbridge, UB10 0BE		Drawing No.: 3489 - 06/DP
			Revision
239 Western Road, Southall, Middx, UB2 5HS Tel: 020 8571 1369 info@multicreation.co.uk			

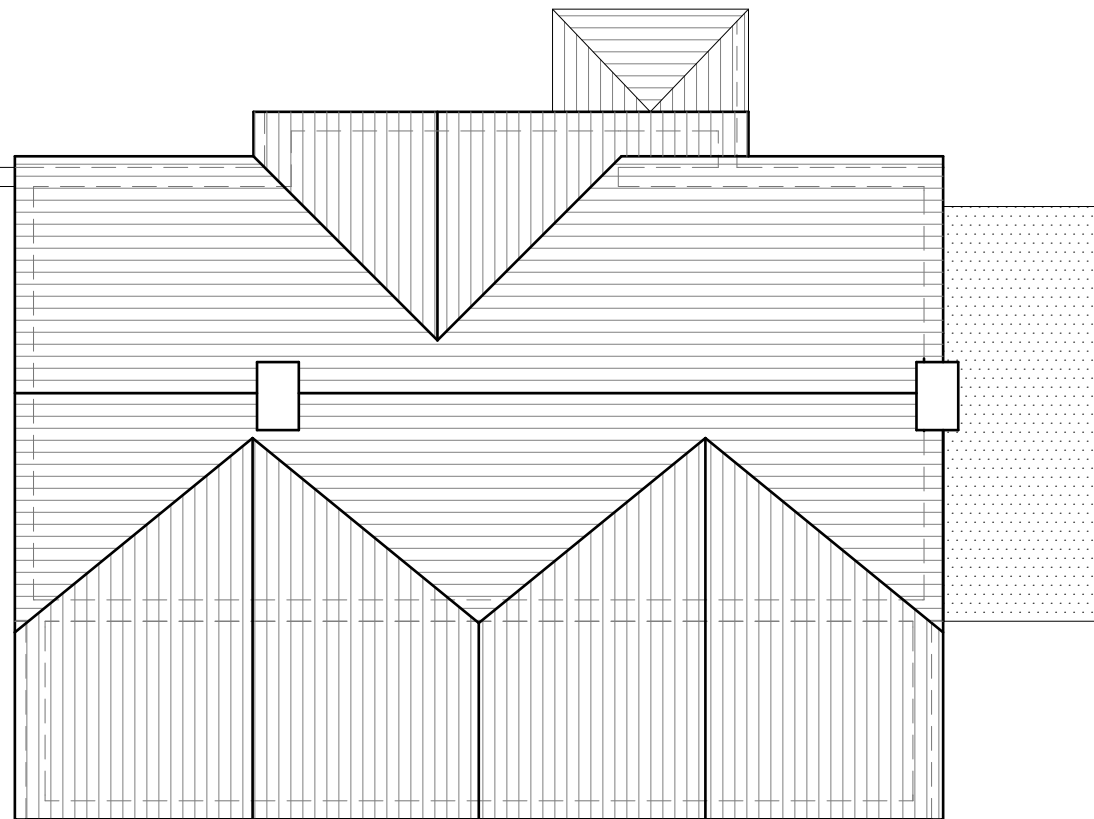



Existing Roof Plan
Scale 1:100

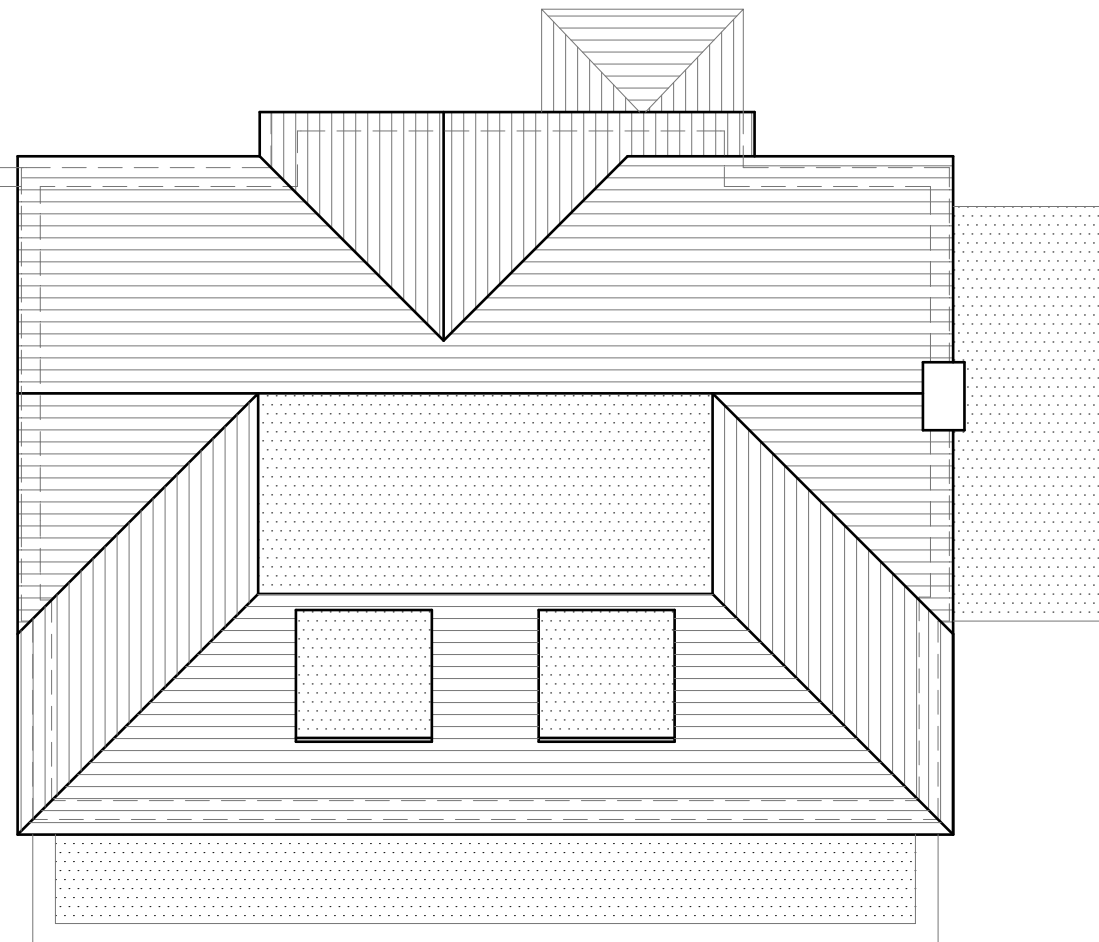


Proposed Roof Plan
Scale 1:100

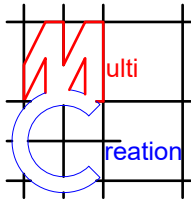


	Project:	Title:	Scale: 1:100 @ A3
	76 Vine Lane	Existing & Proposed Roof Plans	Date: 28-04-2021
	Uxbridge, UB10 0BE		Drawing No.: 3489 - 07/DP
			Revision
239 Western Road, Southall, Middx, UB2 5HS Tel: 020 8571 1369 info@multicreation.co.uk			

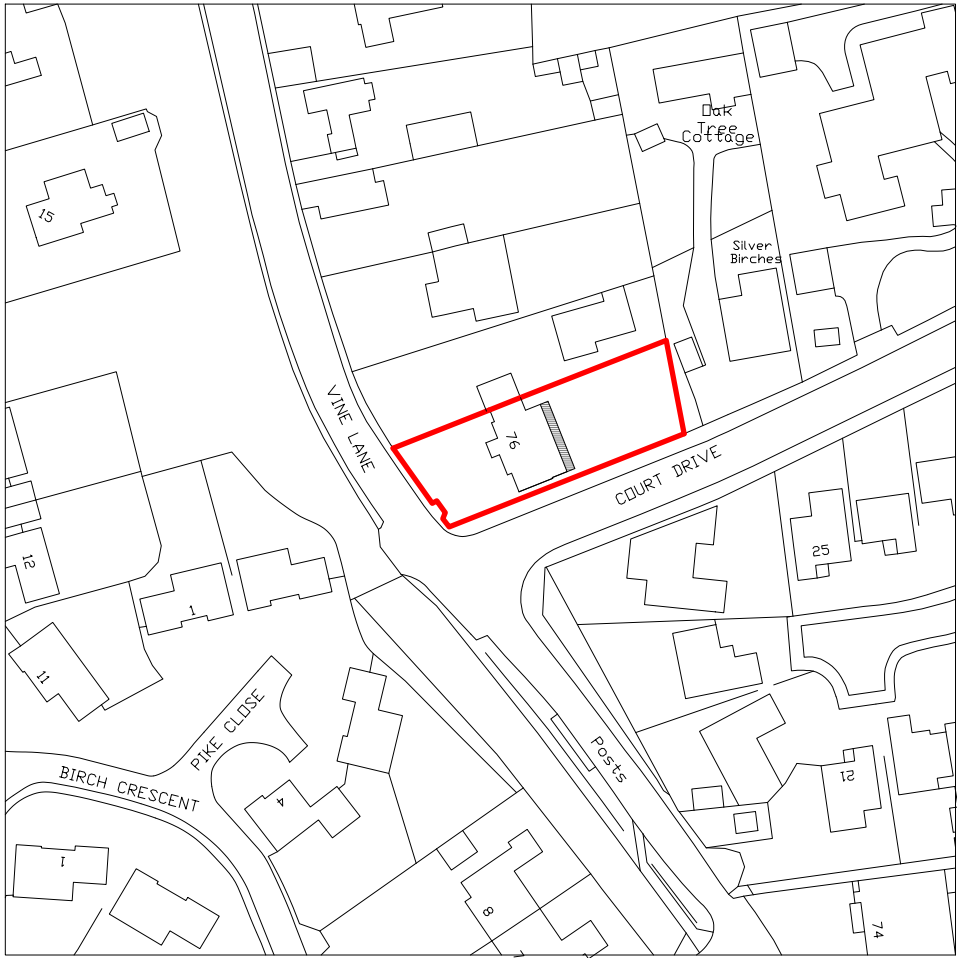


Location Plan
Scale 1:1250

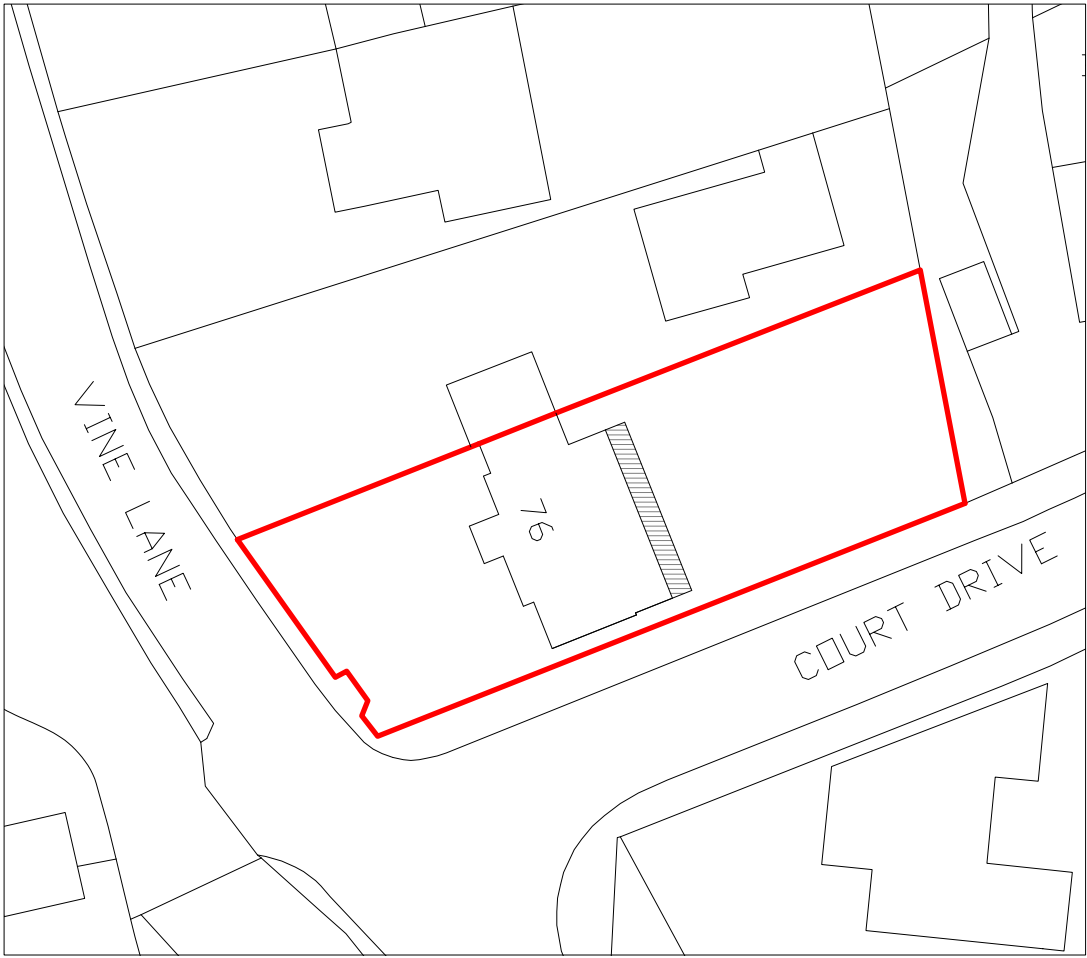

Block Plan
Scale 1:500

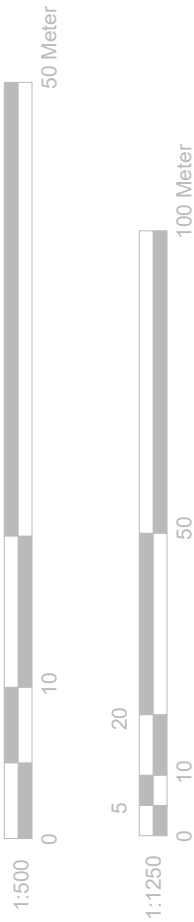

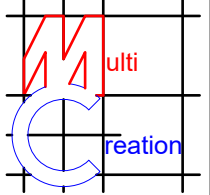	Project:	Title:	Scale: 1:1250/500@A3
	76 Vine Lane	Location Plan	Date: 28-04-2021
	Uxbridge, UB10 0BE	Block Plan	Drawing No.: 3489 - 08/DP
			Revision
239 Western Road, Southall, Middx, UB2 5HS Tel: 020 8571 1369 info@multicreation.co.uk			