


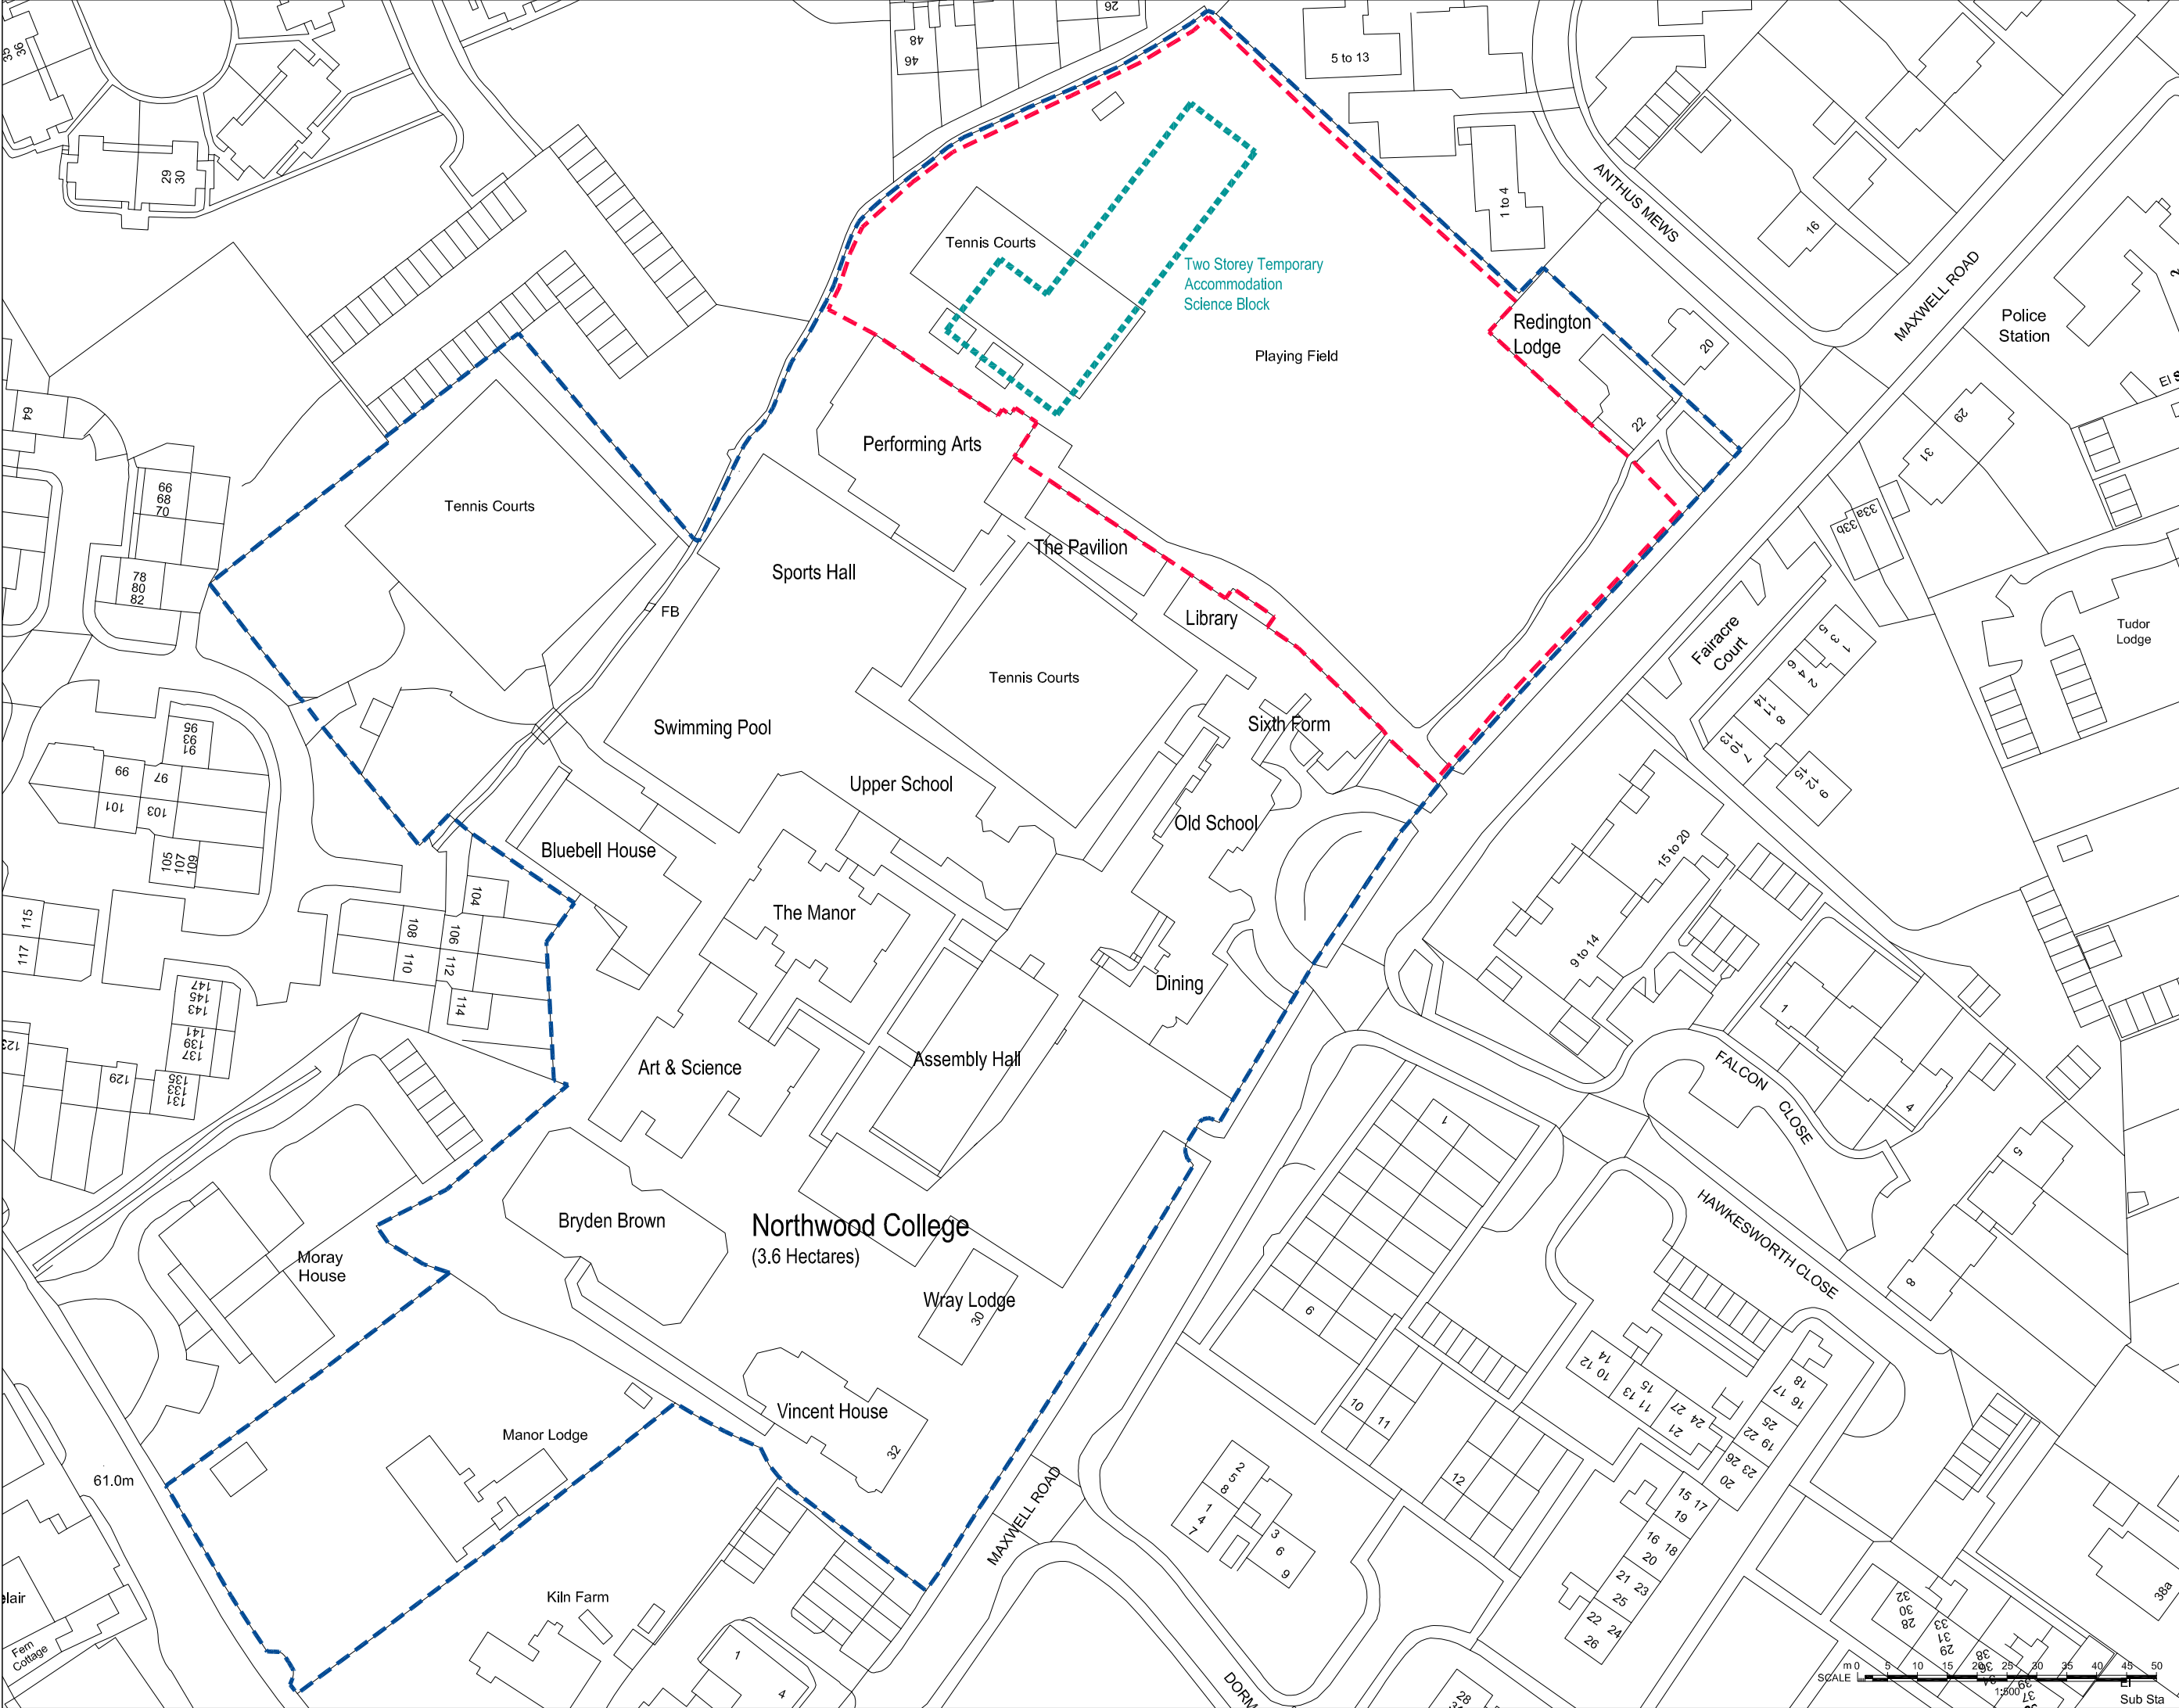

Notes

Copyright: All rights reserved.
This drawing must not be reproduced without permission.
This drawing must not be scaled. Dimensions are in millimetres unless specified.

North Point.

Key Plan.

D	06.02.14	Manor Lodge included	EWA	..
C	10.02.14	Temporary Accommodation moved south, closer to Performing Arts building	EWA	..
B	05.12.13	Dining and Sixth Form Temporary Accommodation omitted	EWA	..
A	15.11.13	Science Block Temporary Accommodation reinstated	EWA	..
Rev	Date	Revision Note	By	Check

EllisWilliams
Architects

151 Rosebery Avenue
London
EC1R 4AB
T: +44 (0)20 7841 7200

Job title
Northwood College

Drawing title
Site Plan - Proposed (Temporary Accommodation)

Status
Planning

Drawn by
EWA

Date
Nov13

Checked by
CRL cat

Date
Nov13

Scale at A1
1:500

Scale at A3
1:1000

Job No.
1904

CRF cat.
AP(0-)

Dwg No.
10

Revision
D

Contractors Drawing No.