
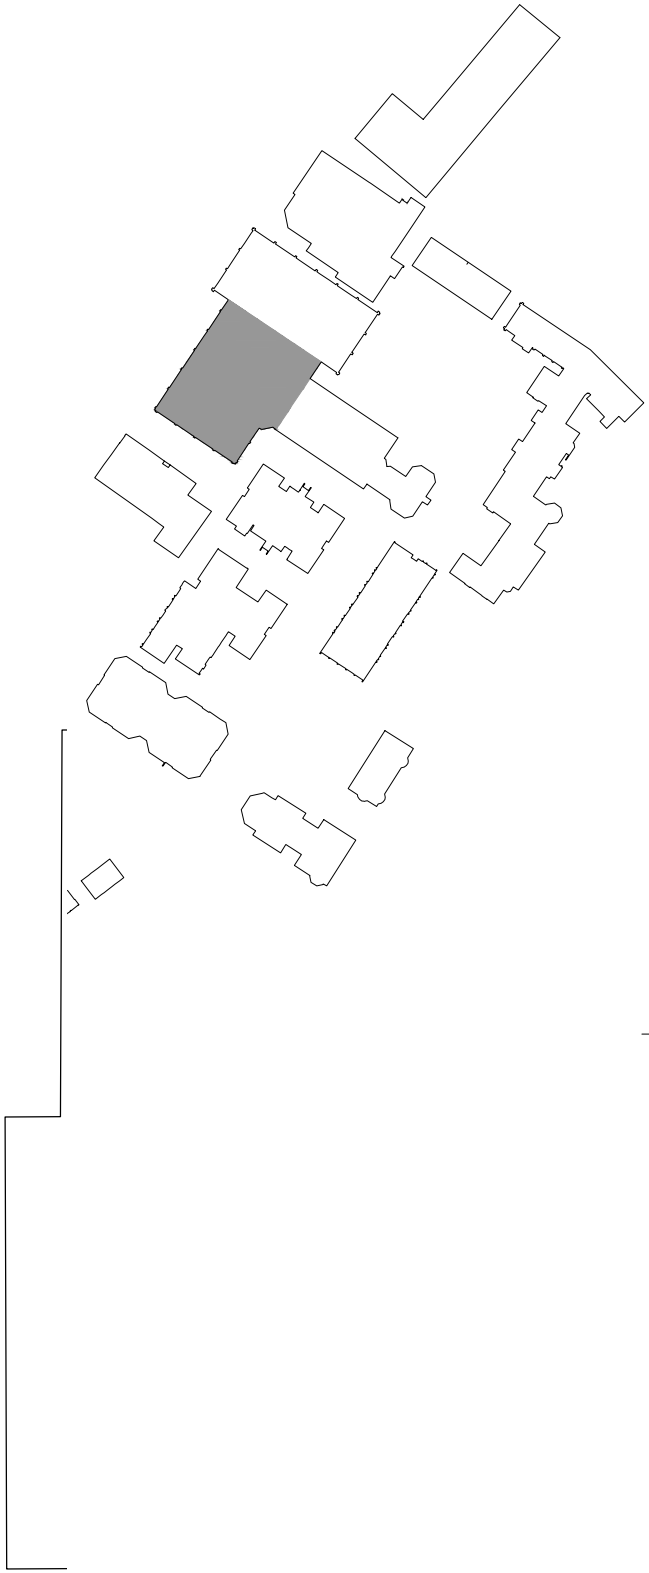
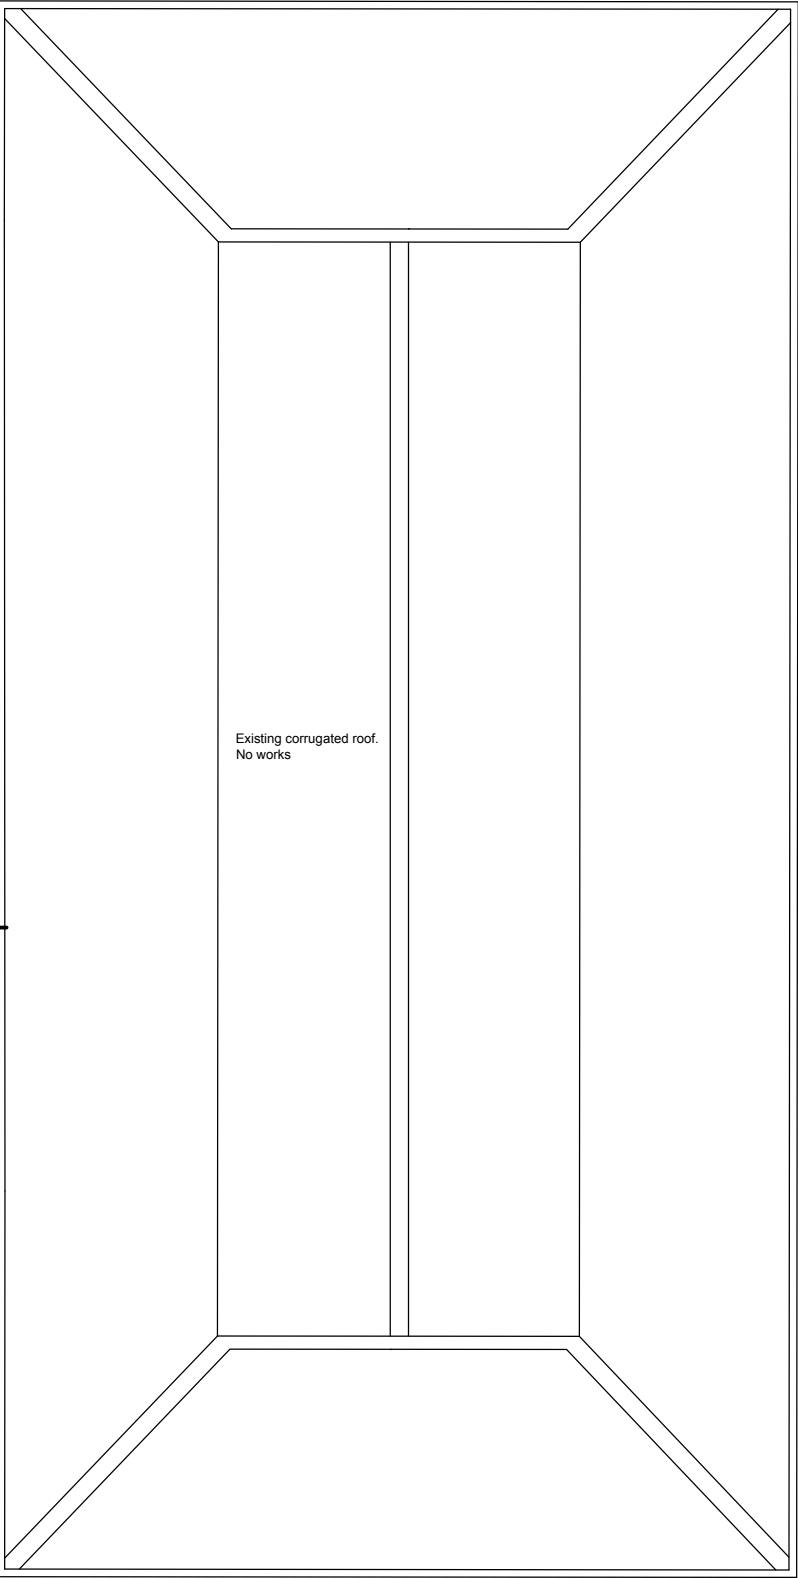


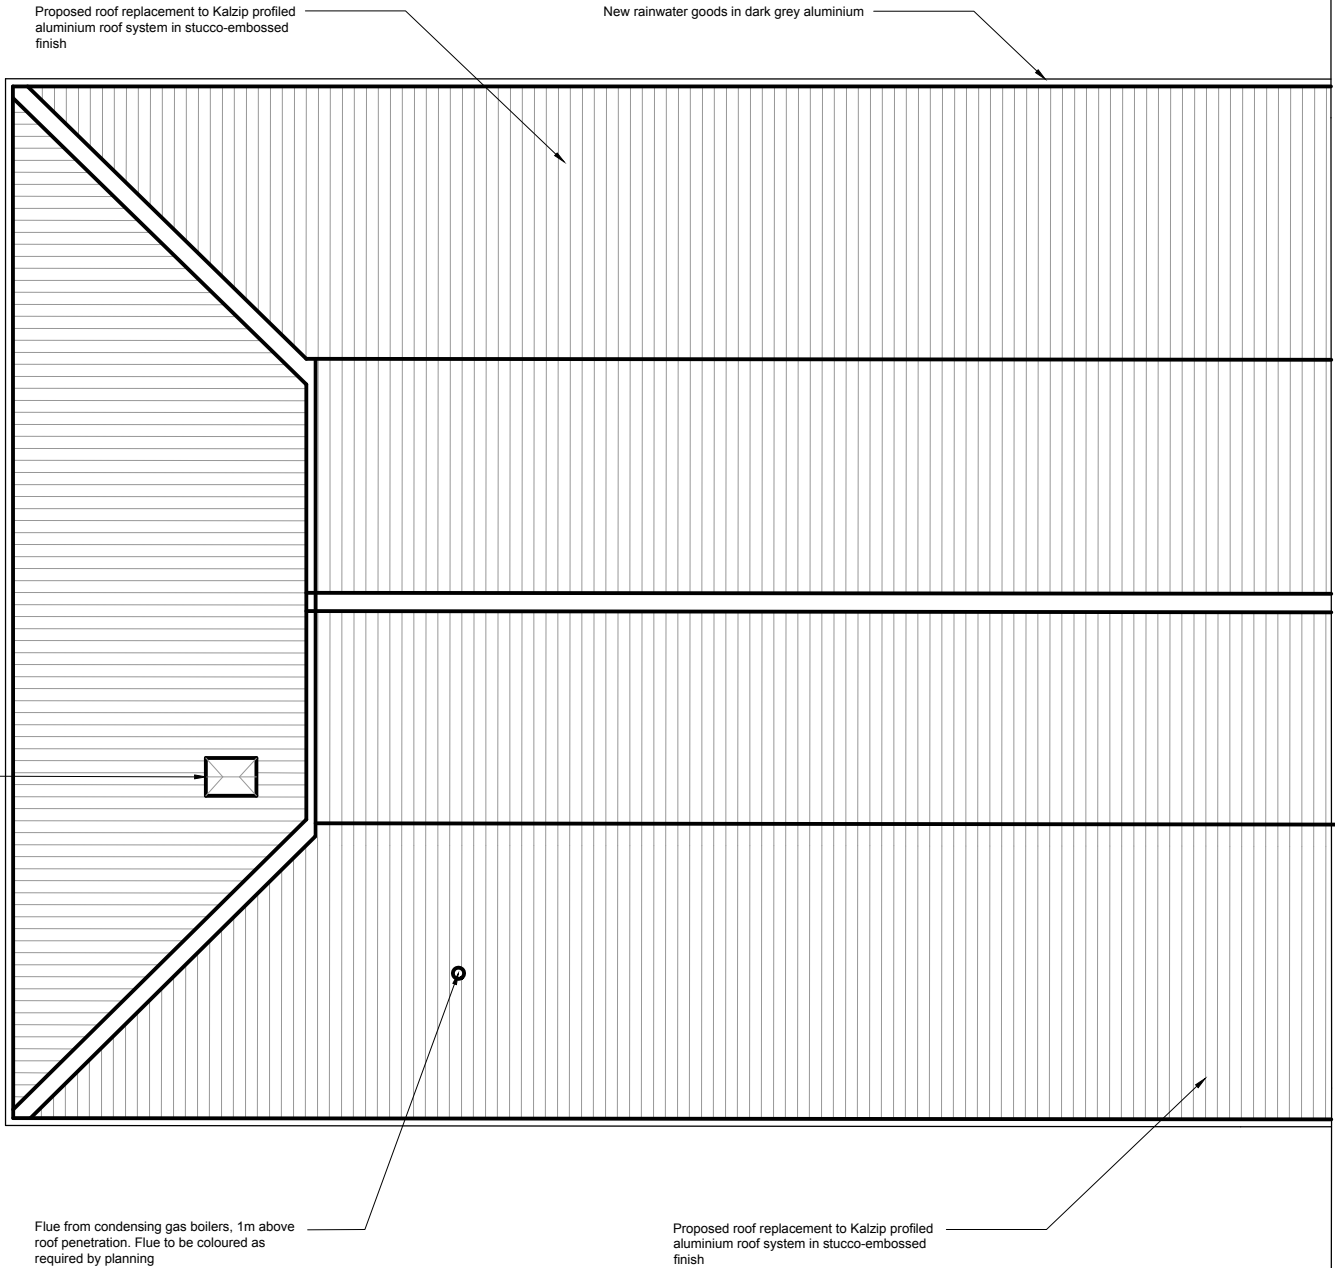

NOTES:

Report all discrepancies, errors and omissions
Do not scale from this drawing.
Verify all dimensions on site before commencing any work or preparing shop drawings.
All materials, components and workmanship are to comply with all the relevant British Standards, Codes of Practice, and appropriate manufacturers recommendations that from time to time shall apply.
For all specialist work, see relevant drawings.

This drawing and design are copyright of PELLINGS LLP

PLANNING

Rev	Date	Description	Name	Pellings LLP 24 Widmore Road Bromley Kent BR1 1RY t 020 8460 9114 f 020 8313 0019 e bromley@pellings.co.uk www.pellings.co.uk										Architecture & Planning ■ Building Surveying ■ Project Management ■ Cost Consultancy ■ CDM Co-ordination									
-	-/-/-		Pellings	CLIENT					PROJECT														
				GIRLS' DAY SCHOOL TRUST					NORTHWOOD COLLEGE														
				TITLE Proposed Roof Plan					DATE		SCALE		@A3		DRAWN		AL		CHK				
									DRAWING No					276					024				