
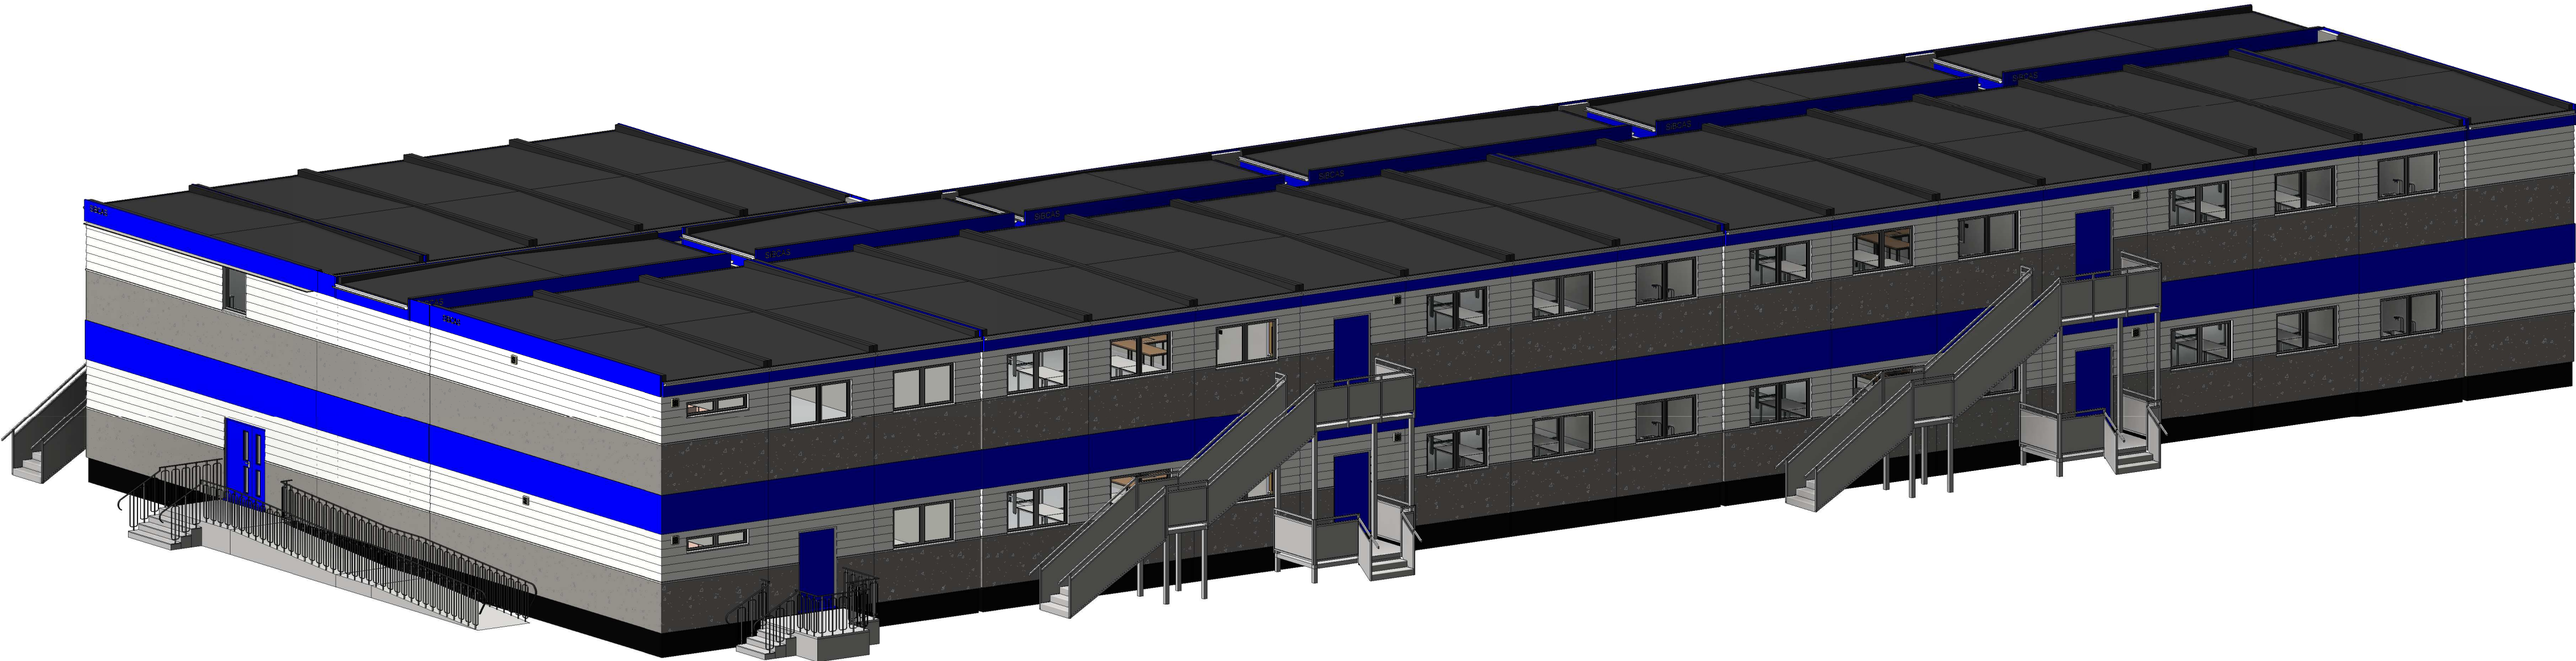


- External Wall - Sales Info
- 1 Hr Both Sides No Steel Protection
- 1 Hr Both Sides Steel Protection
- 1 Hr In to Out - No Steel Protection
- 1 Hr In To Out - Steel Protection

- 35dB Sound Rated Wall
- 40dB Sound Rated Wall
- 43dB Sound Rated Wall
- 46dB Sound Rated Wall
- 56dB Sound Rated Wall
- 1 Hour Fire Rated Both Sides
- 1 Hour Fire Rated In to Out

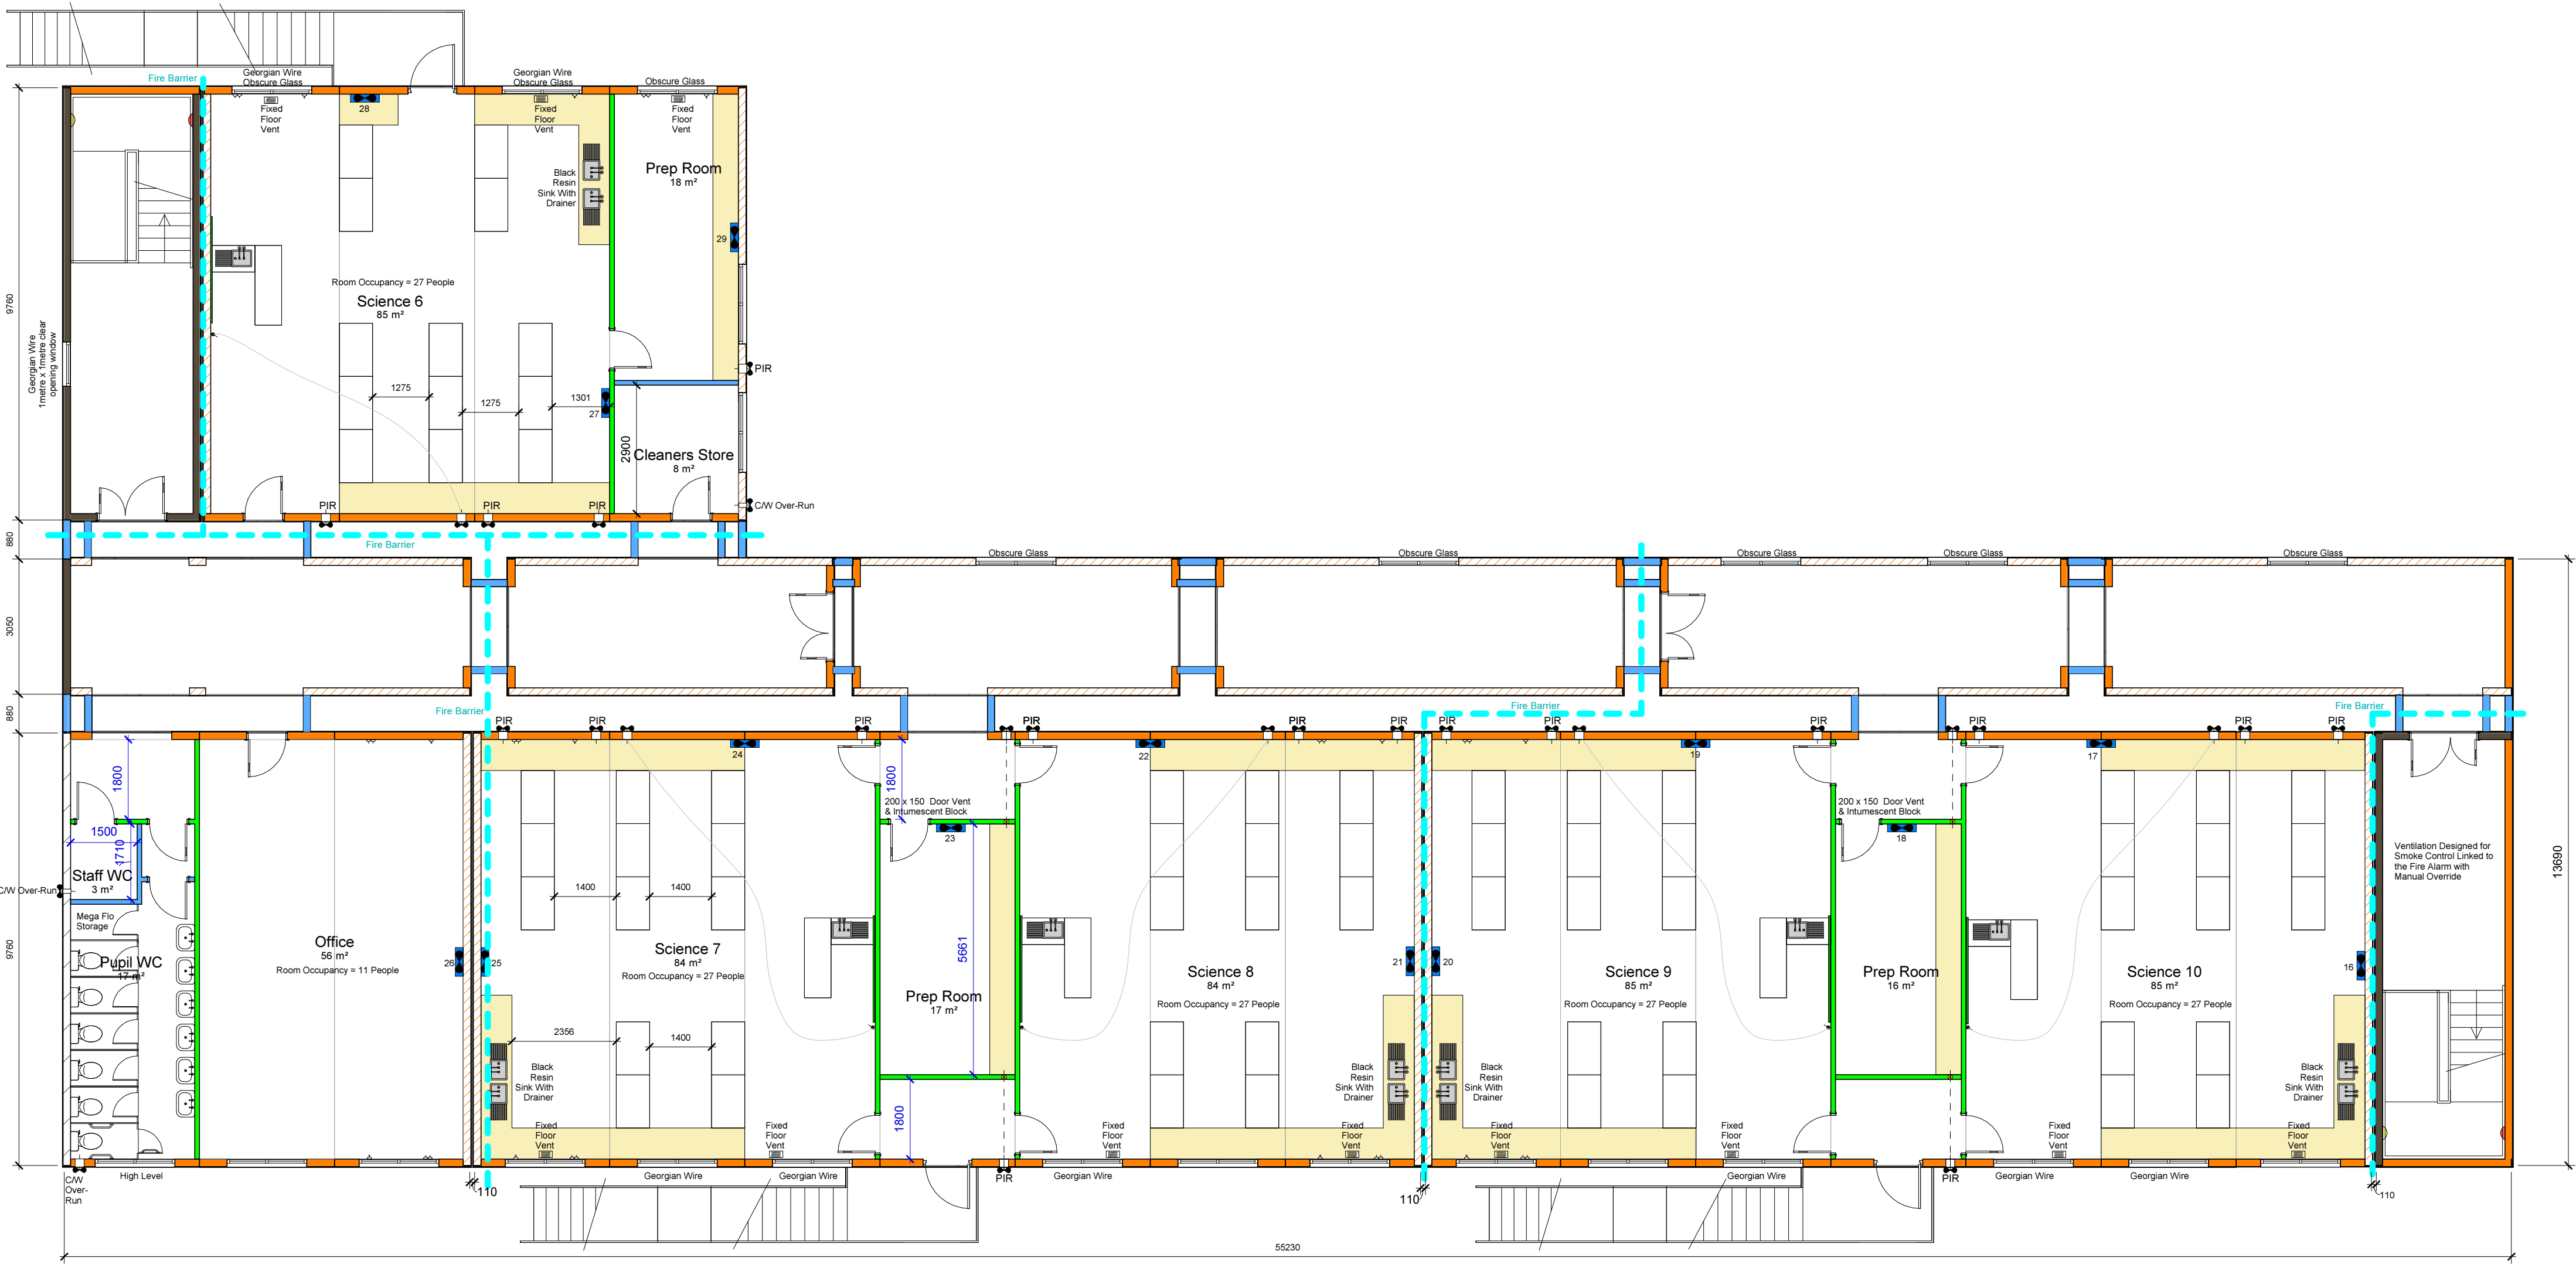

ALL KNOCK THROUGH LINKS TO BE CONSTRUCTED ON SITE

A 1200mm Clear Working Space Has To Be Provided On All Permaspace Single Module Installations.
A 2500mm Clear Working Space Has To Be Provided On All 2 or More Storey Module Permaspace Installations. Ground Condition To Be Level, Consolidated Ground. Unless Previously Agreed.

Do Not Scale From Drawing
If Unsure Please Contact The Sbcas Drawing Office
Sbcas Take No Responsibility For Errors Caused By Scaling From The Drawing

Rev	By	Date	Description	Chk	App
S-7	PK	15/04/14	Air Con/Fans/Sinks Added		
S-6	PK	08/04/14	Classroom Config Changed		
S-5	IF	28/03/14	Toilet Capacity Shown	RB	
S-4	IF	20/03/14	Classroom Furniture Amended	RB	
S-3	IF	06/03/14	Classroom Furniture Added	RB	
S-2	KG	05/02/14	Layout Changed	PK	
S-1	PK	11/11/13	Layout Changed		
S-0	PK	06/11/13	Initial Drawing		

Stage

SALES



flexible modular accommodation



Head Office
Easton Road,
Bathgate,
West Lothian,
EH48 2SF

Tel 01506 633122
Fax 01506 634320
www.sbcas.co.uk

Client

Ellis Williams Architects

Project

GDST
Northwood College

Drawing Title

Temporary Science Block
First Floor Plan

Scale

1:100 @ A1

Drawing No.

246 13 02

Revision

S-7