


- External Wall - Sales Info
- 1 Hr Both Sides No Steel Protection
- 1 Hr Both Sides Steel Protection
- 1 Hr In to Out - No Steel Protection
- 1 Hr In To Out - Steel Protection


External Wall Legend - A1

- 35dB Sound Rated Wall
- 40dB Sound Rated Wall
- 43dB Sound Rated Wall
- 46dB Sound Rated Wall
- 55dB Sound Rated Wall
- 1 Hour Fire Rated Both Sides
- 1 Hour Fire Rated In to Out

Internal Wall Legend - A1

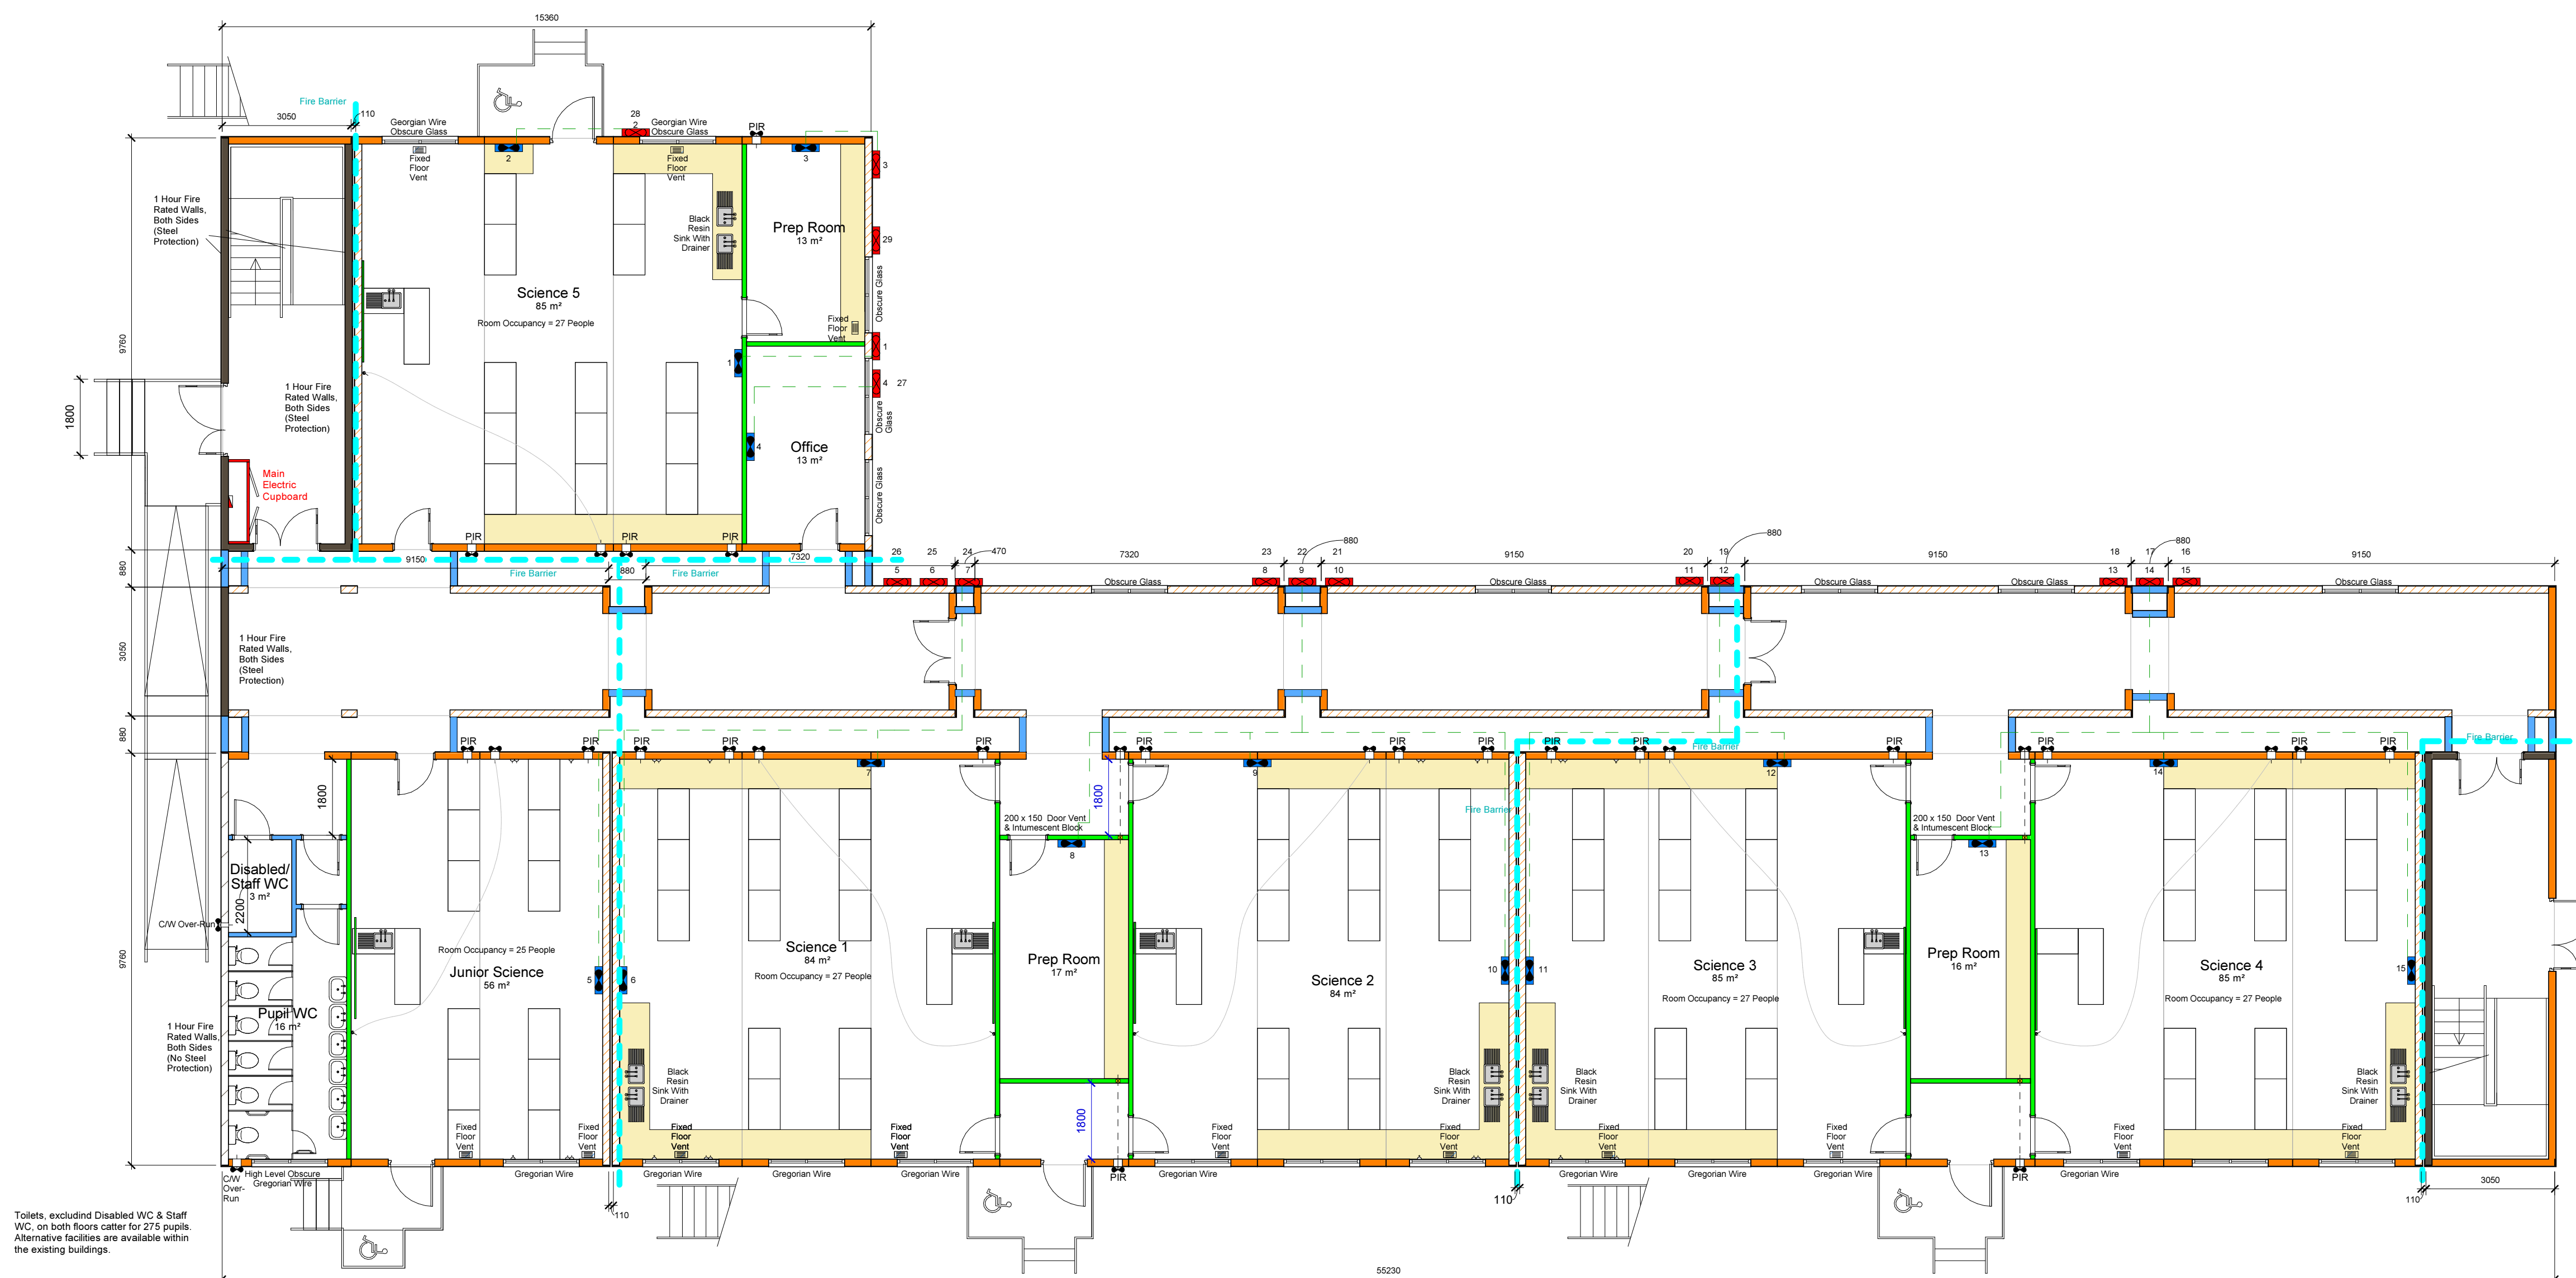

Toilets, excluding Disabled WC & Staff WC, on both floors cater for 275 pupils. Alternative facilities are available within the existing buildings.

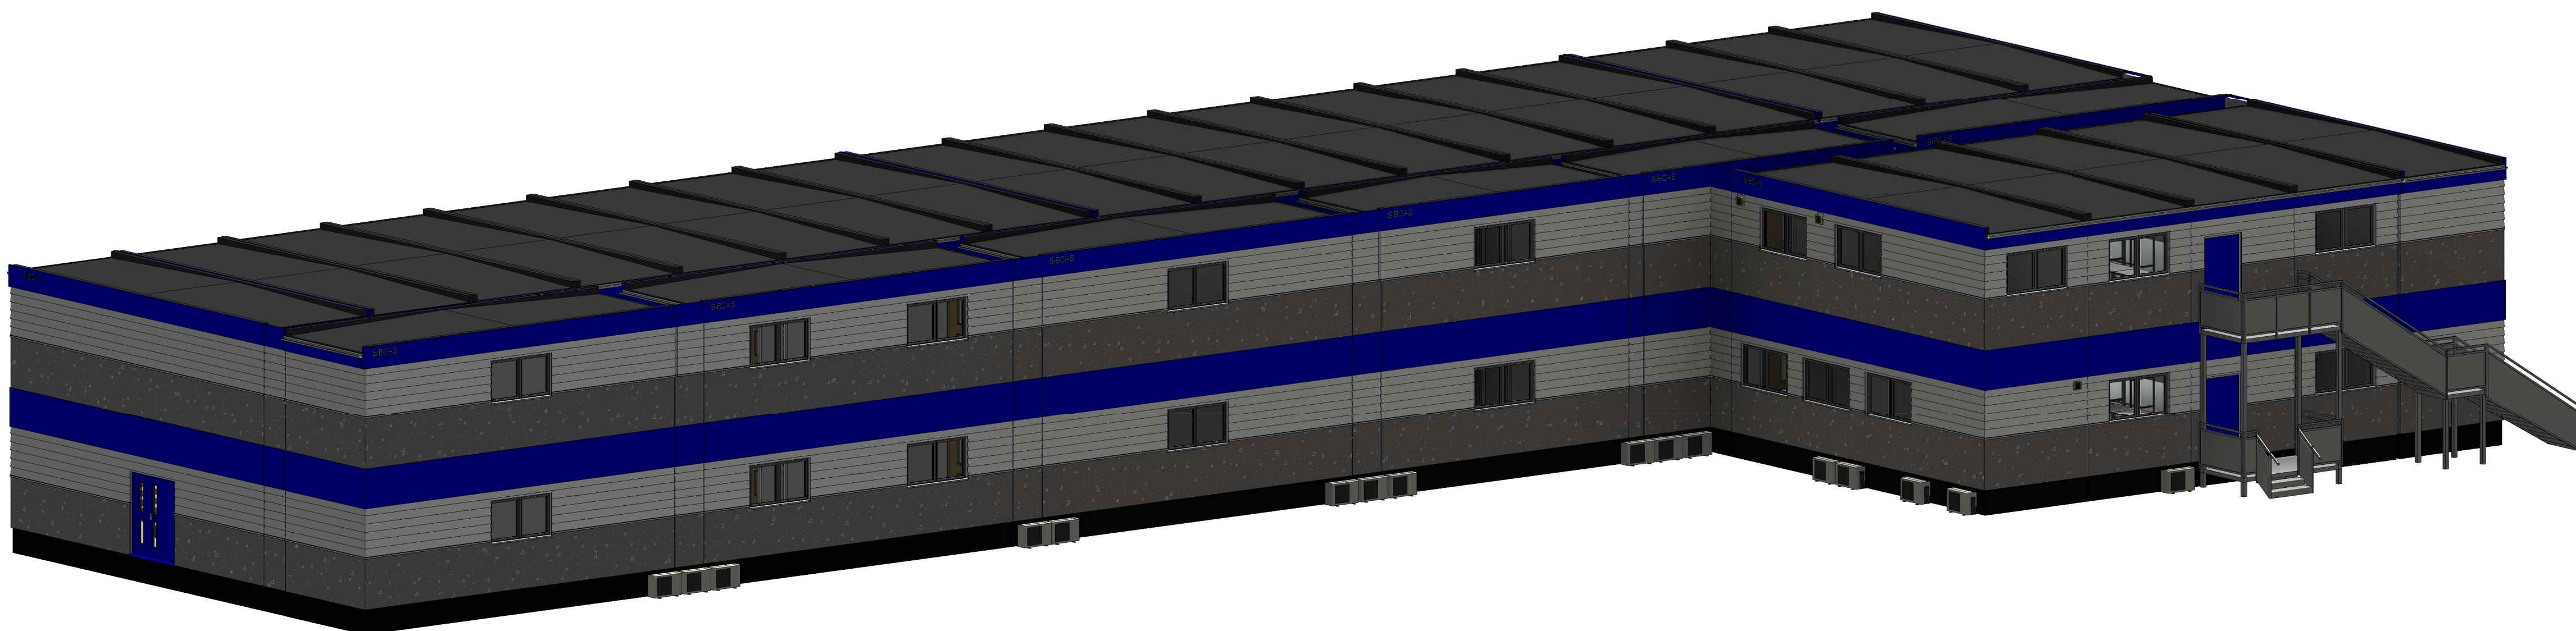

ALL KNOCK THROUGH LINKS TO BE CONSTRUCTED ON SITE

A 1200mm Clear Working Space Has To Be Provided On All Permaspace Single Module Installations.

A 2500mm Clear Working Space Has To Be Provided On All 2 or More Storey Module Permaspace Installations. Ground Condition To Be Level, Consolidated Ground. Unless Previously Agreed.

Do Not Scale From Drawing
If Unsure Please Contact The Sibcas Drawing Office
Sibcas Take No Responsibility For Errors Caused By Scaling From The Drawing

S-8	PK	15/04/14	Air Con/Fans/Sinks Added		
S-7	PK	08/04/14	Classroom Config Changed	RB	RB
S-6	IF	28/03/14	Toilet Capacity Shown	RB	RB
S-5	IF	20/03/14	Classroom Furniture Amended	RB	RB
S-4	IF	06/03/14	Classroom Furniture Added	RB	RB
S-3	KG	05/02/14	Layout Changed	PK	PK
S-2	PK	11/11/13	Office Added		
S-1	PK	11/11/13	Layout Changed		
S-0	PK	06/11/13	Initial Drawing		
Rev	By	Date	Description	Chk	App

Stage

SALES

SIBCAS

flexible modular accommodation

ISO9001
UKAS
10000

Head Office
Easton Road,
Bathgate,
West Lothian,
EH48 2SF

Tel 01506 633122
Fax 01506 634320
www.sibcas.co.uk

Client

Ellis Williams Architects

Project

GDST
Northwood College

Drawing Title

Temporary Science Block
Ground Floor Plan

Scale

1:100 @ A1

Drawing No.

246 13 01

Revision

S-8