


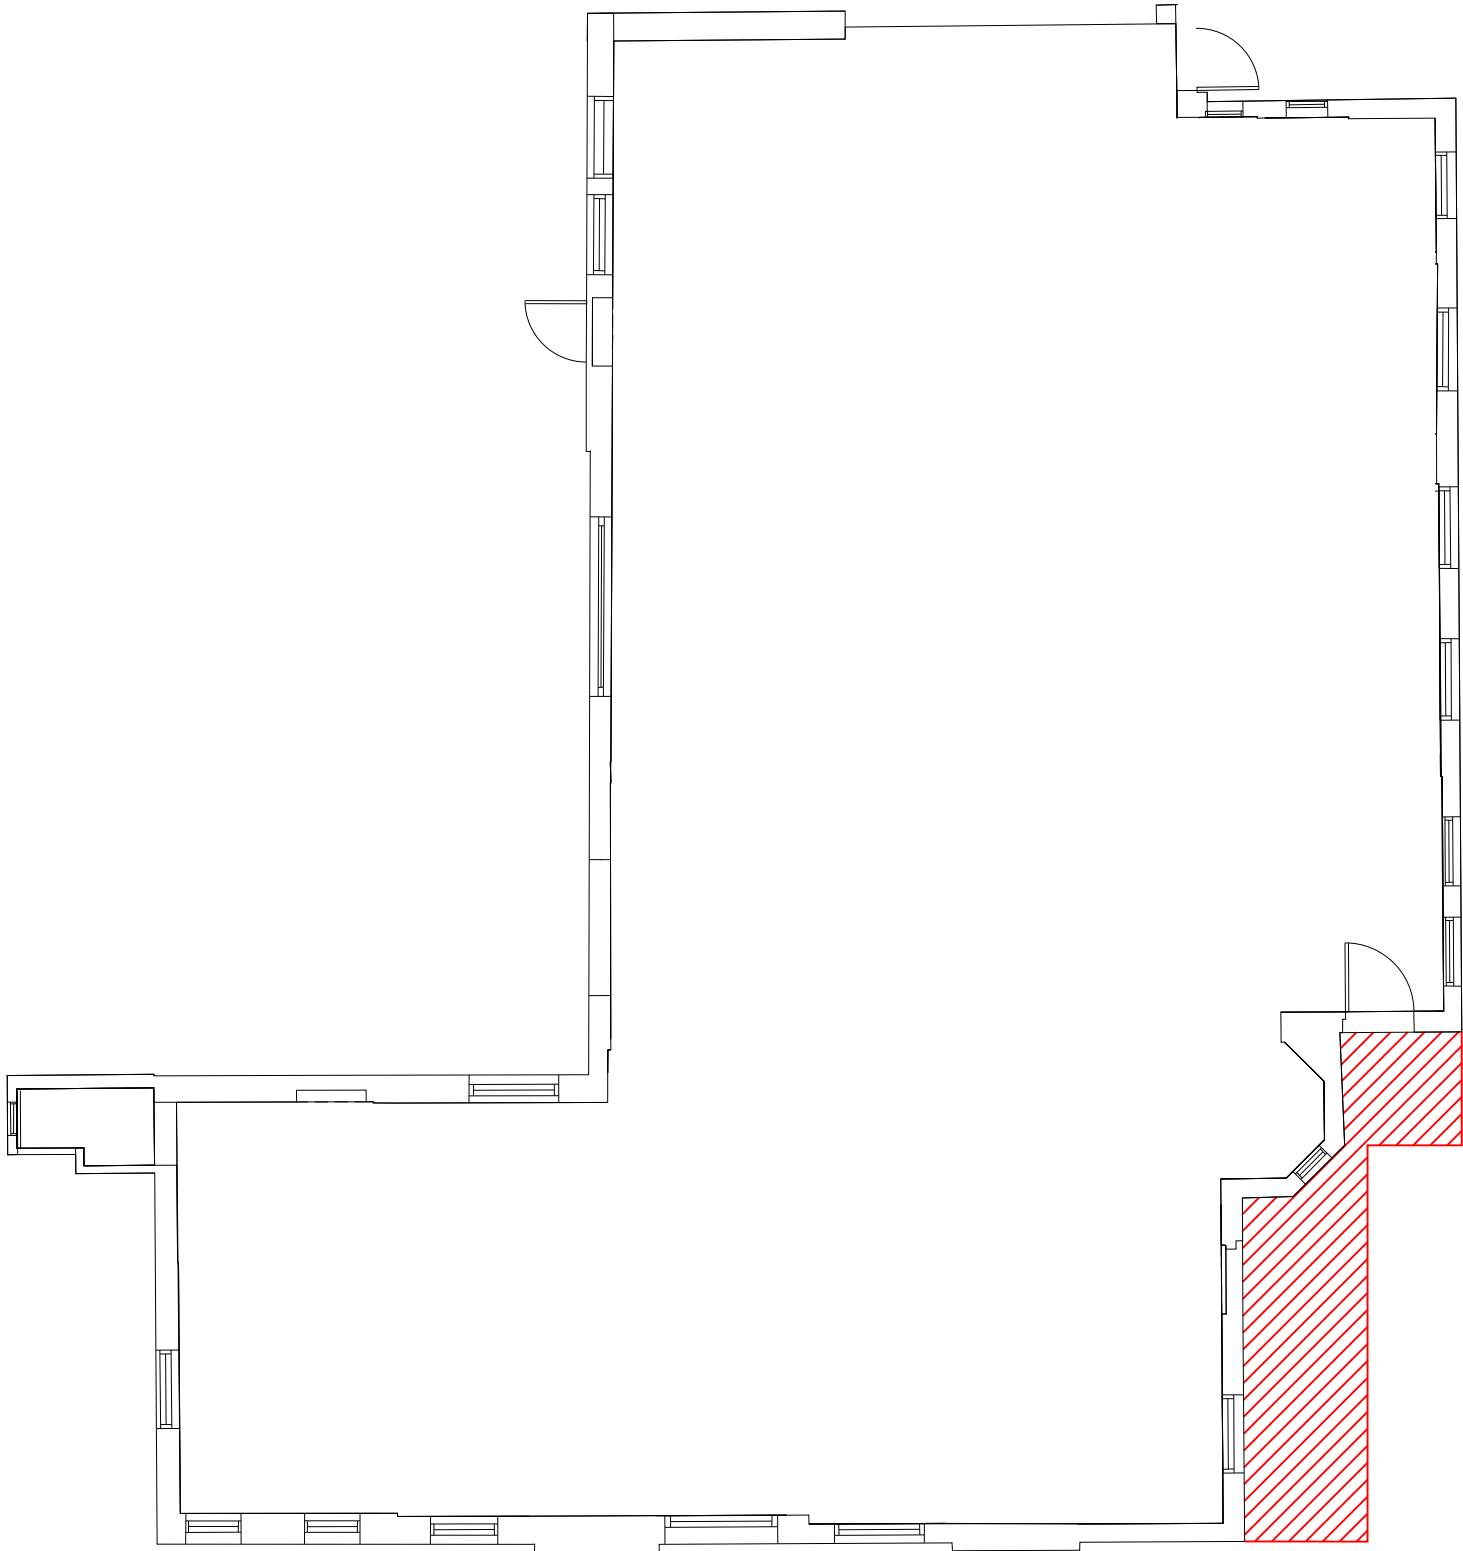

Existing Canopy

Key:



Existing Canopy To be removed.

No	Revision	Date
----	----------	------

Revisions		
-----------	--	--

Client:

GDST

Issue:

Planning

Project:

Northwood College

Title:

Existing Site Plan

Drawing No:	Rev:	A3 Scale:
-------------	------	-----------

0014359027-05

1:100

Date:	Drawn:	Approved:
-------	--------	-----------

04/03/2021

JM

SH



110 Bishopsgate
London
UK
EC2N 4AY

+44 (0) 207 398 8300
RLB_UK
RLB.com

This drawing is to be read in conjunction with all relevant specifications and drawings issued.
Do not scale this drawing, the Contractor is to check and verify all building, site dimensions and check levels before work commences.
For discrepancies or omissions contact Rider Levett Bucknall.
All work and materials to be in accordance with current applicable statutory legislation and to comply with all relevant Codes of Practice and British Standards.
Copyright © 2018 Rider Levett Bucknall UK Limited