


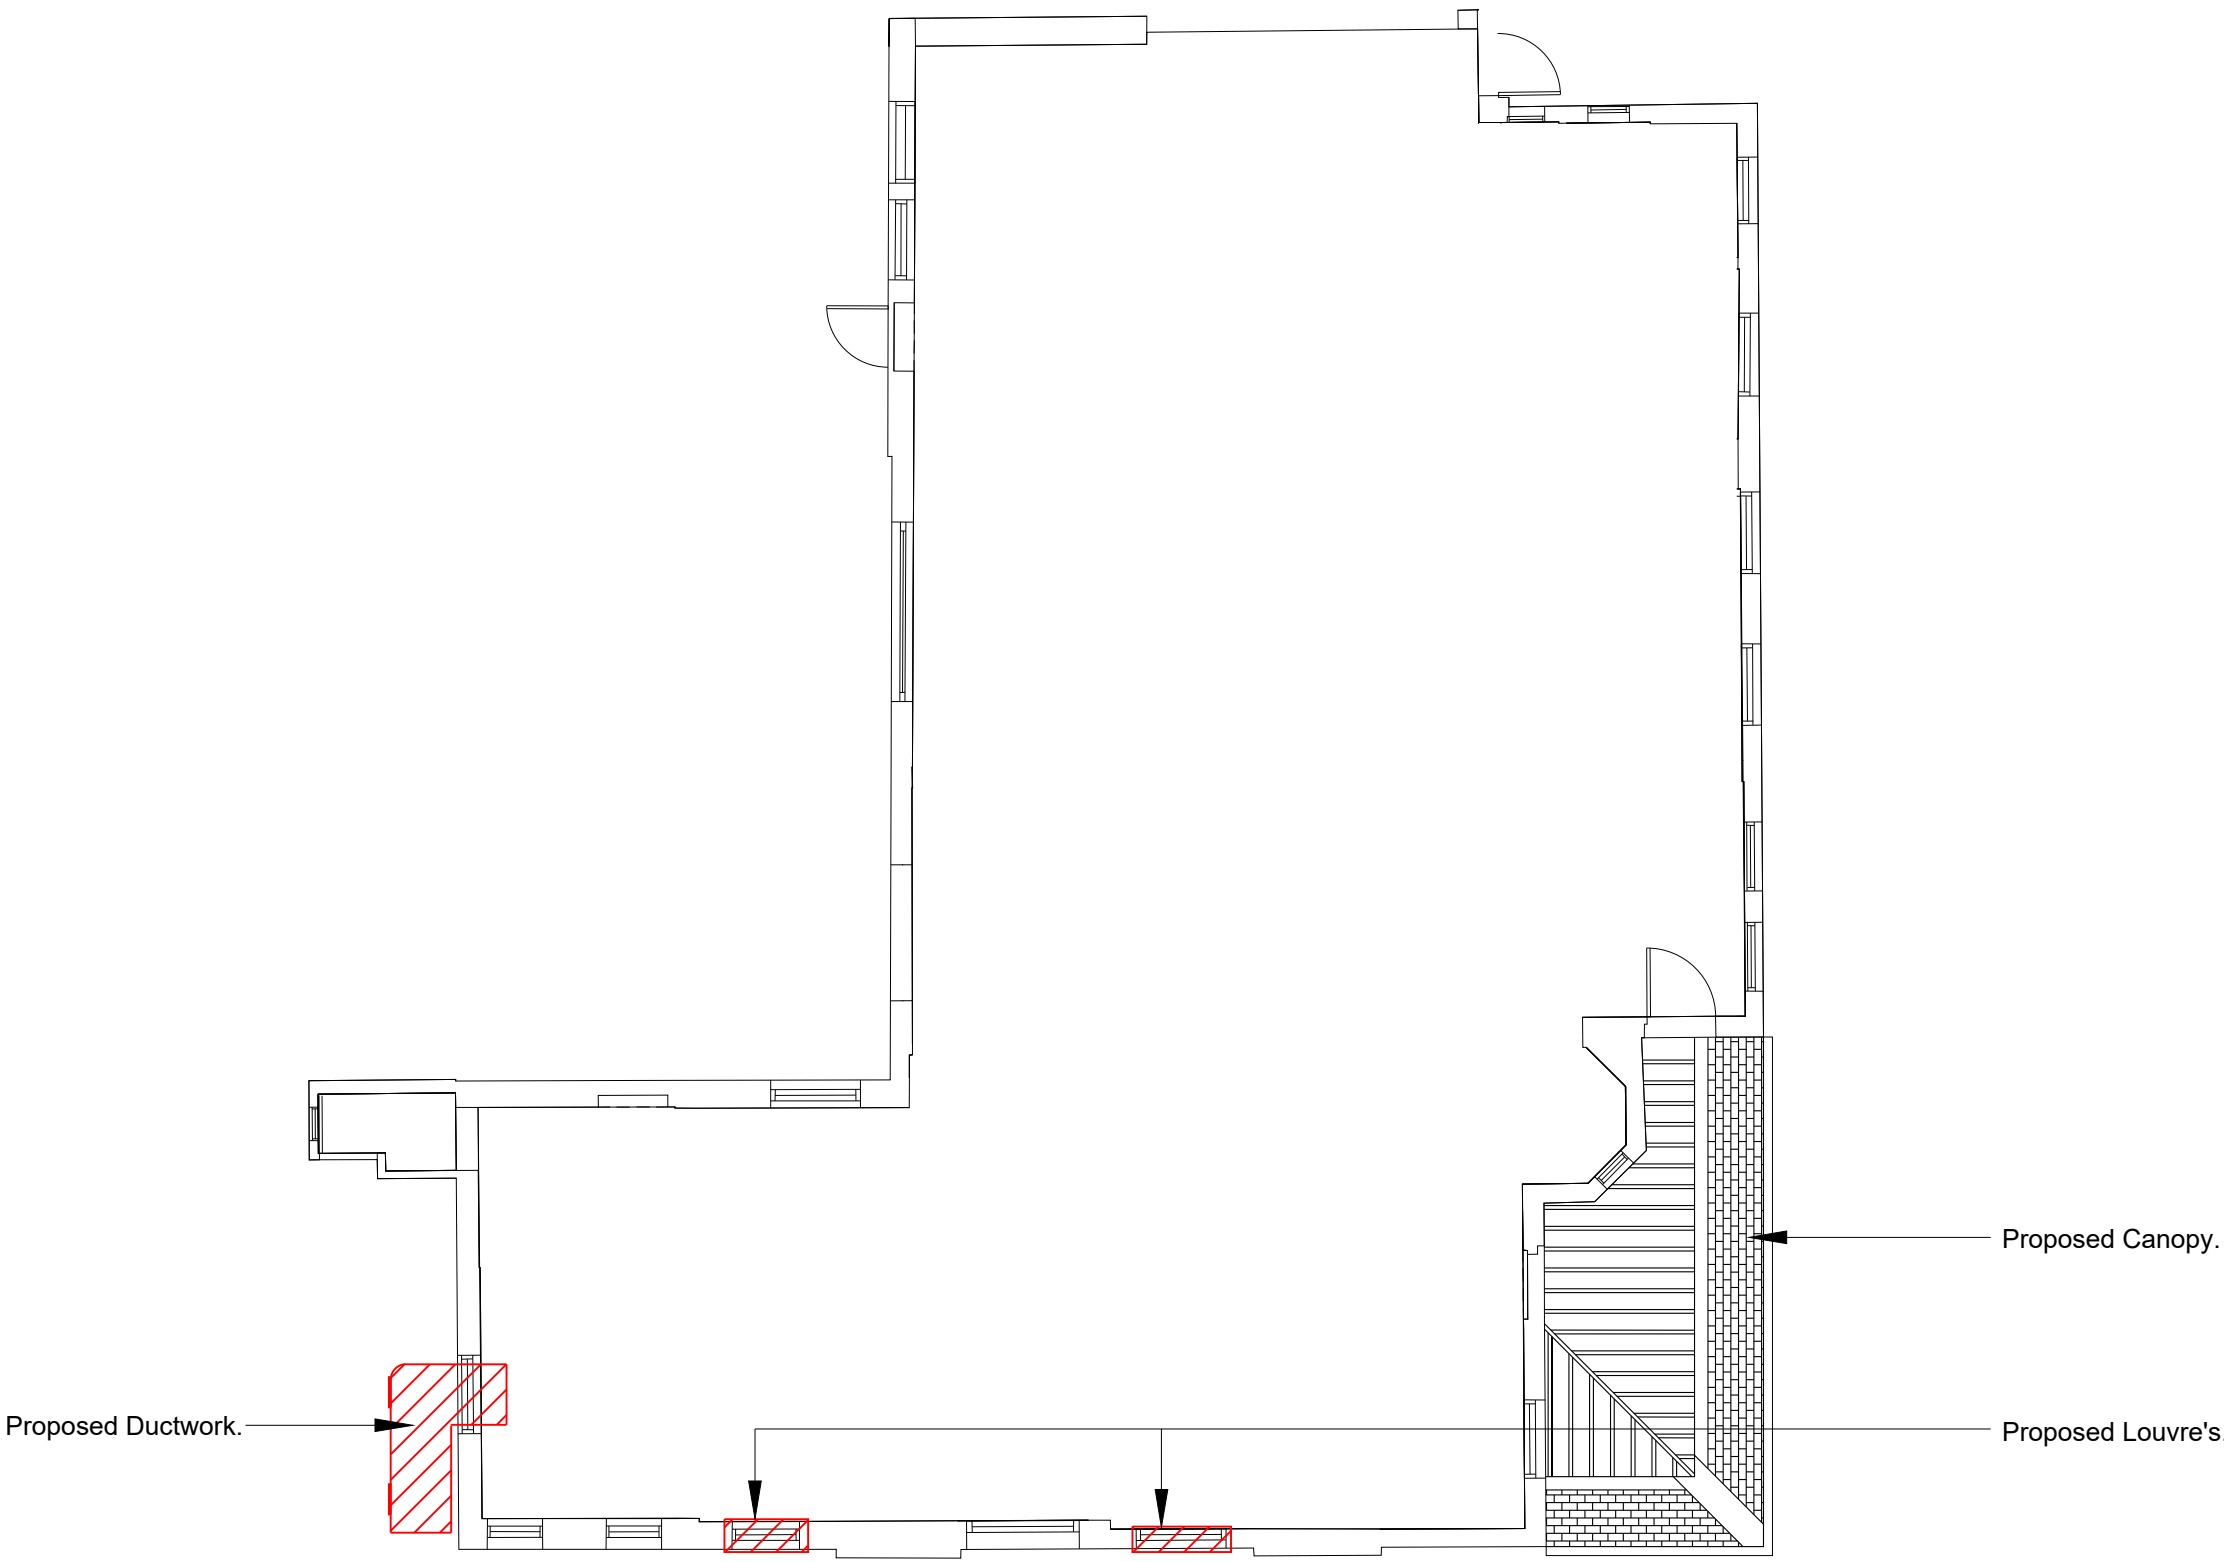

No Revision Date

Revisions		
-----------	--	--

Client:
GDST

Issue:
Planning

Project:
Northwood College

Title:
Proposed Site Plan

Drawing No:	Rev:	A3 Scale:
0014359027-06		1:100

Date:	Drawn:	Approved:
04/03/2021	JM	SH



110 Bishopsgate
London
UK
EC2N 4AY

+44 (0) 207 398 8300
RLB_UK
RLB.com

■ This drawing is to be read in conjunction with all relevant specifications and drawings issued.
■ Do not scale this drawing, the Contractor is to check and verify all building, site dimensions and check levels before work commences.
■ For discrepancies or omissions contact Rider Levett Bucknall.
■ All work and materials to be in accordance with current applicable statutory legislation and to comply with all relevant Codes of Practice and British Standards.
■ Copyright © 2018 Rider Levett Bucknall UK Limited