

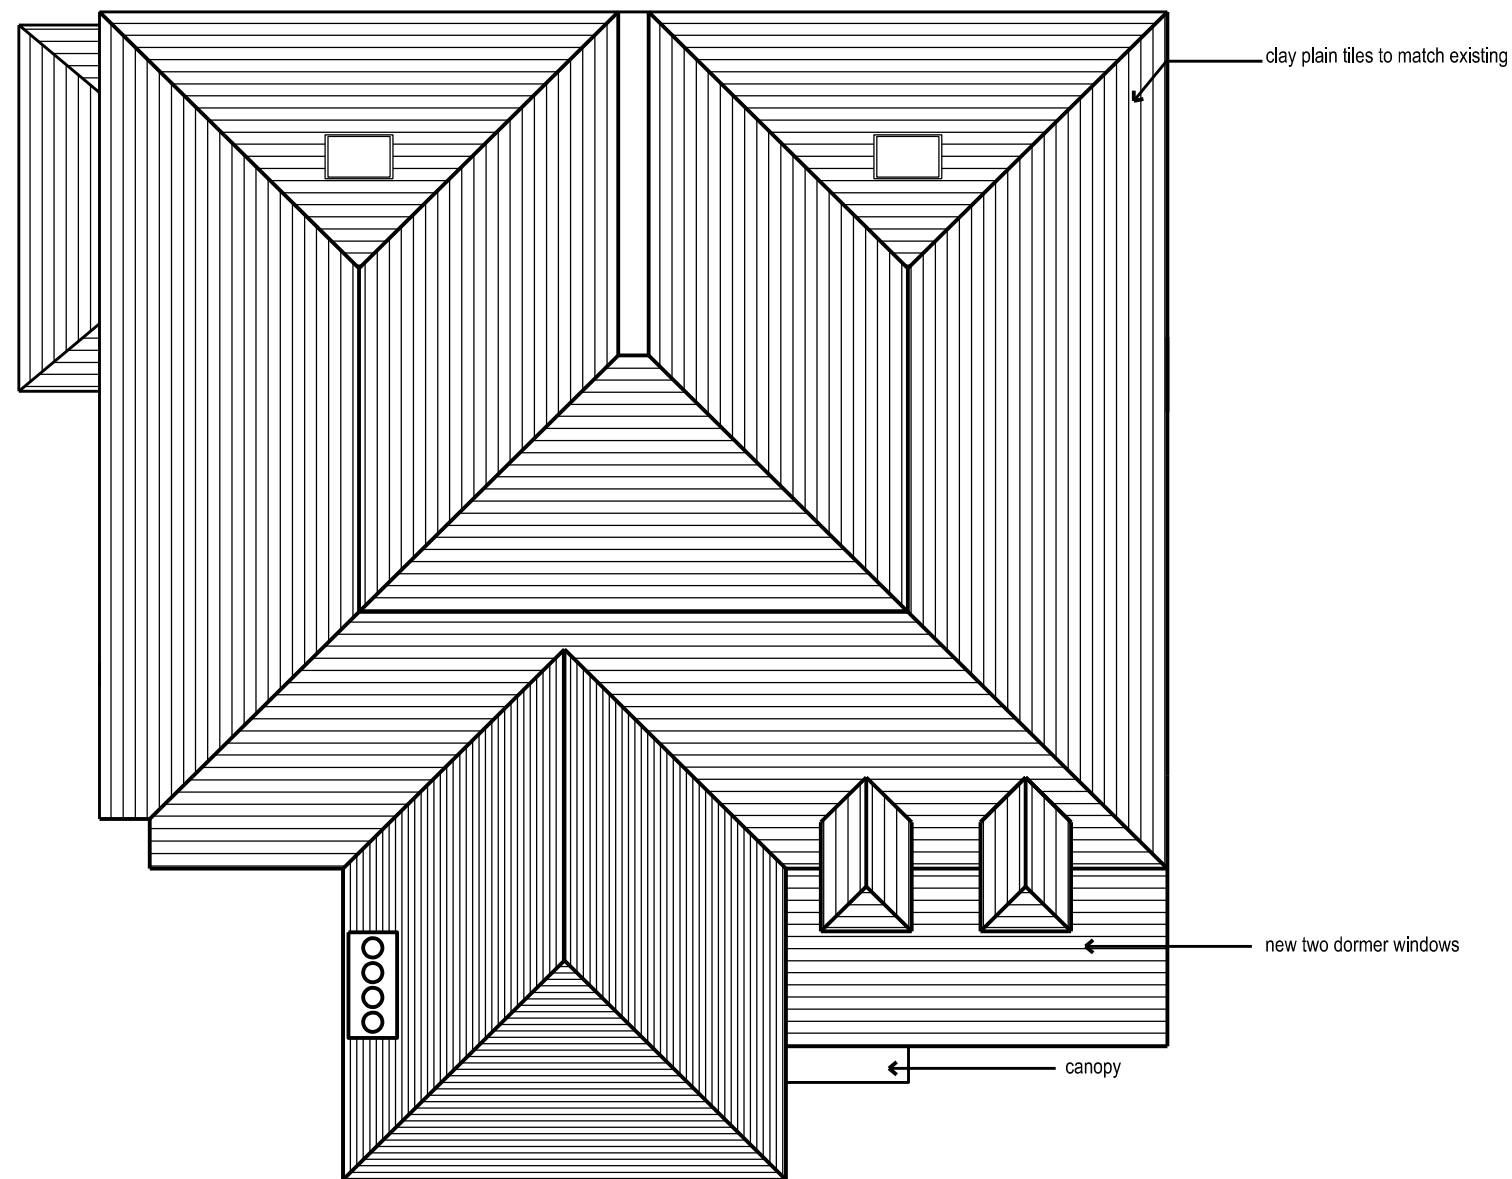


 

ROOF PLAN

 

 Derek Plummer Chartered Architect 28 Abbott Close Hampton TW12 3XR Tel: 020 8979 7443 email: derekplummerarchitect@gmail.com		
Client S.PHAKEY		
Job Title 7 HAMLIN CRESCENT PINNER SURREY HA5 2SU		
Drawing Title ROOF PLAN AS PROPOSED		
Scale 1:100@A3	Date 08/11/18	Drawn by NM
DRWG: 957 / 05 Q		