




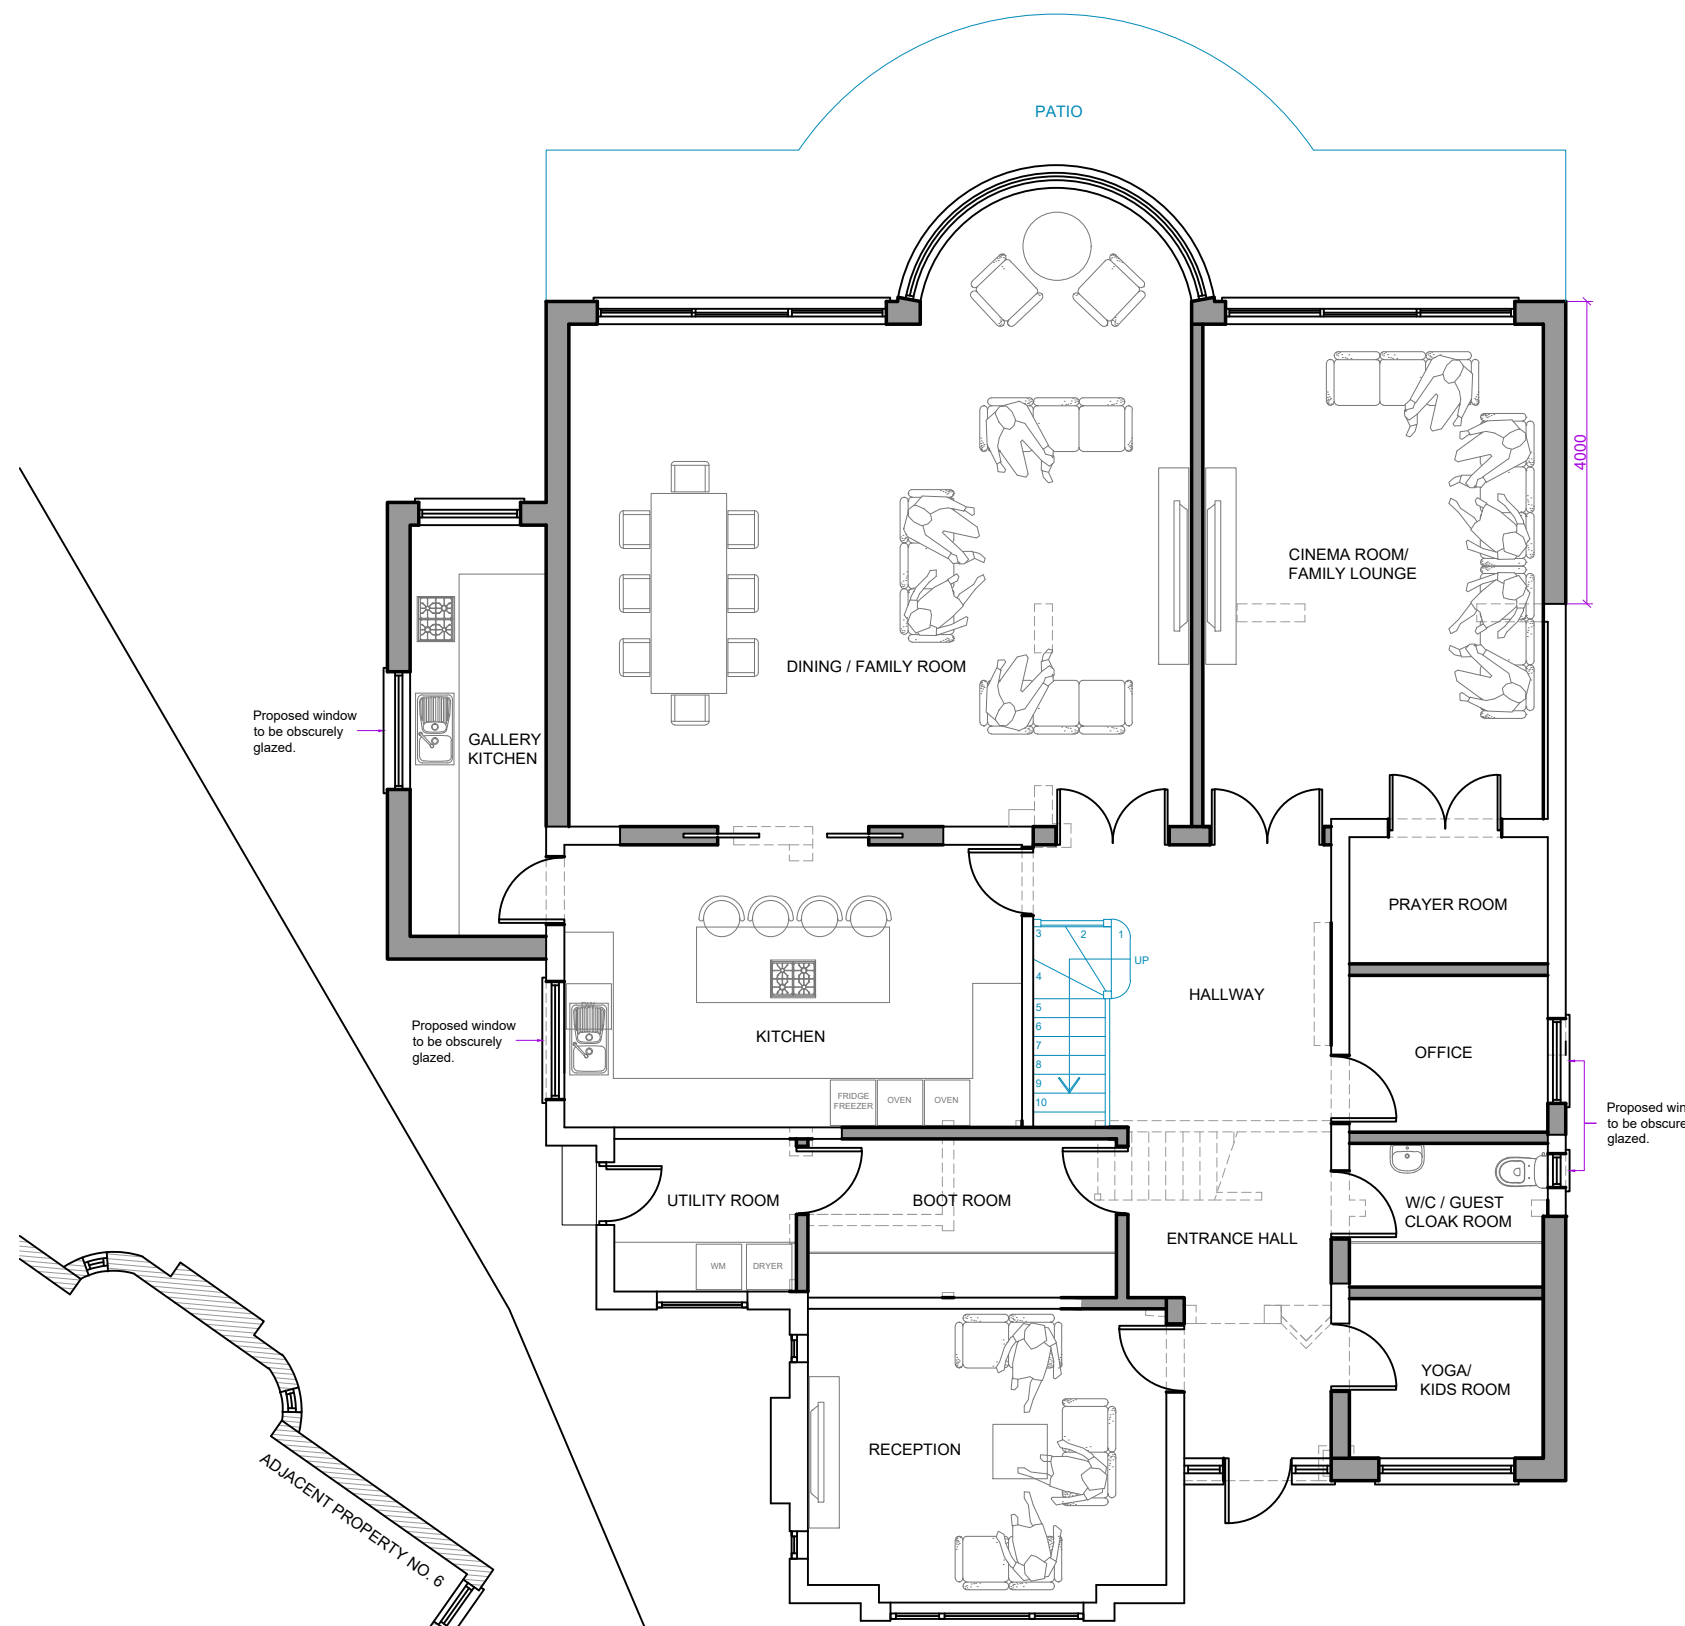

PROPOSED GROUND FLOOR PLAN

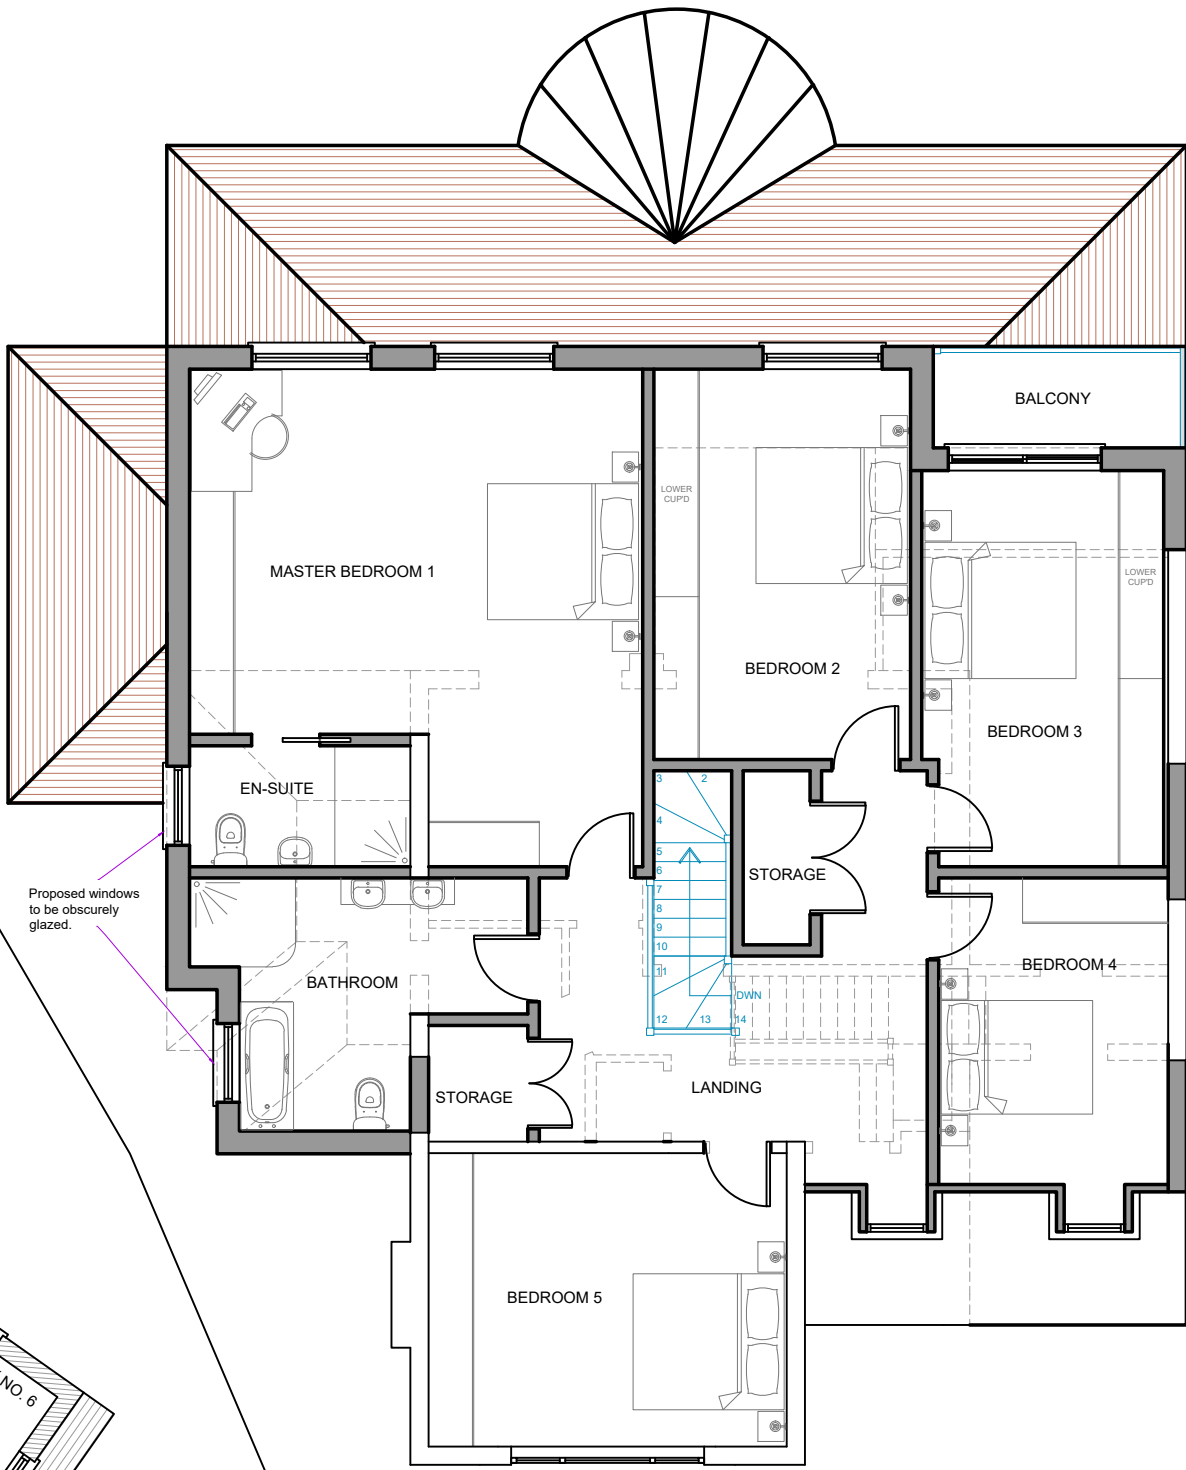



PROPOSED FIRST FLOOR PLAN

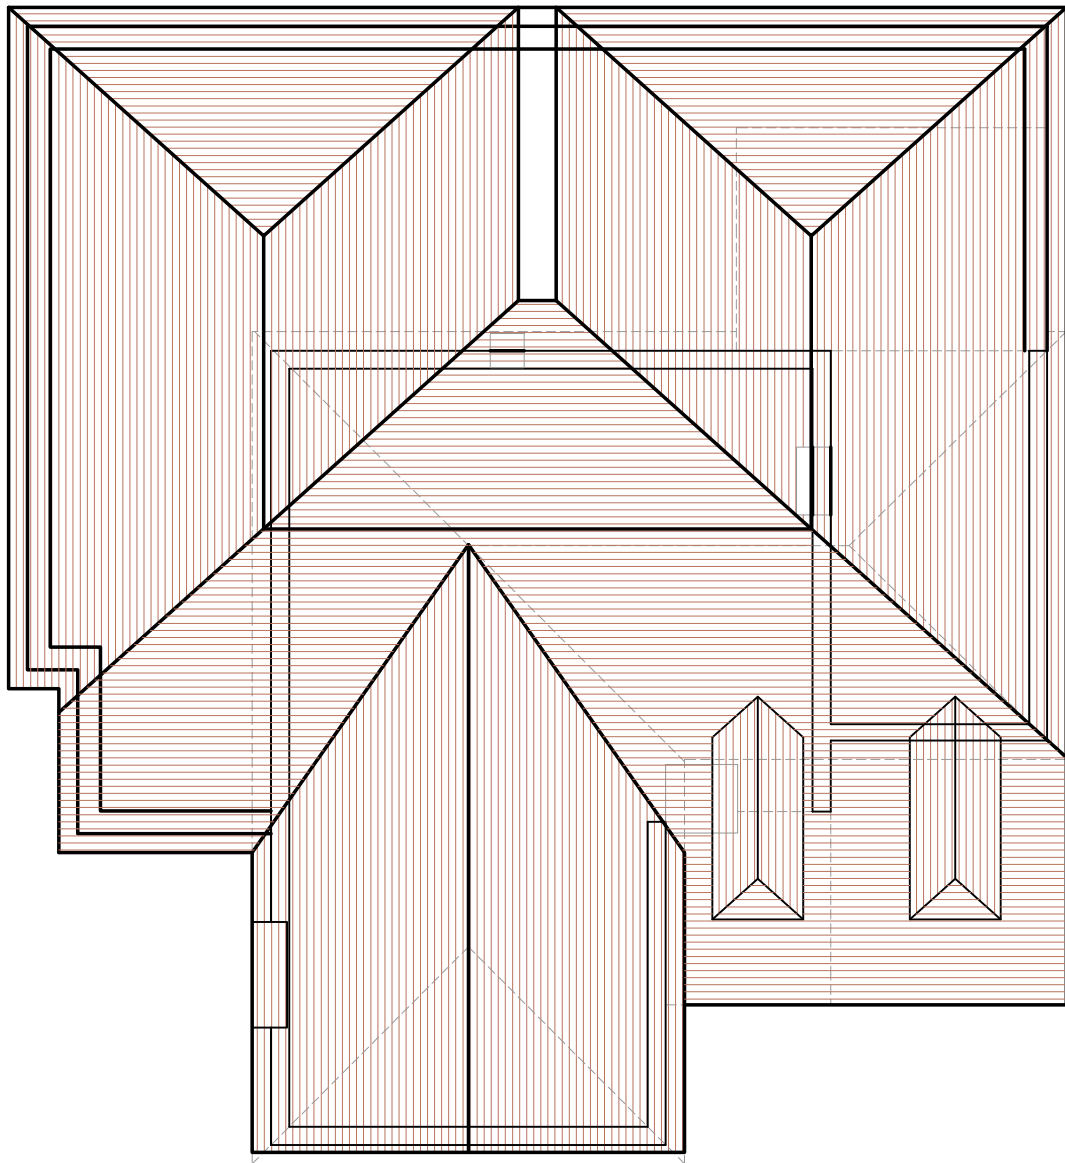

PROPOSED ROOF PLAN

PLANNING APPLICATION APPROVED
REF: 20905/APP/2018/3259 for: Two storey front extension, part two storey, part first floor side/rear extension and alterations to the front and side elevations.

IMPORTANT NOTE
The specification is to be read in conjunction with the plans/section details, and other associated Structural details as may be provided.
All work is to be carried out to the Local Authority Planning and Building Regulations Approval, and the Codes of Practice and British Standards as necessary.
All dimensions, levels, sizes, positions and locations of particulars as indicated on drawings are to be verified by the appointed Contractor on site prior to engaging in works. Any discrepancies must be reported to the Architect/Surveyor/Engineer or responsible person/s immediately.
The Contractor is responsible for ensuring compliance with the CDM Regulations, and appropriate Health & Safety on site precautions.
The Client/Building Owner must obtain any necessary PARTY WALL AGREEMENTS, prior to engaging in the works on site.

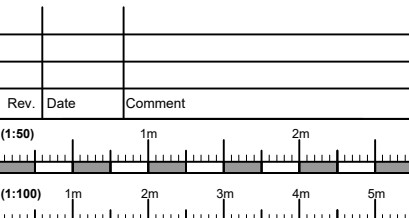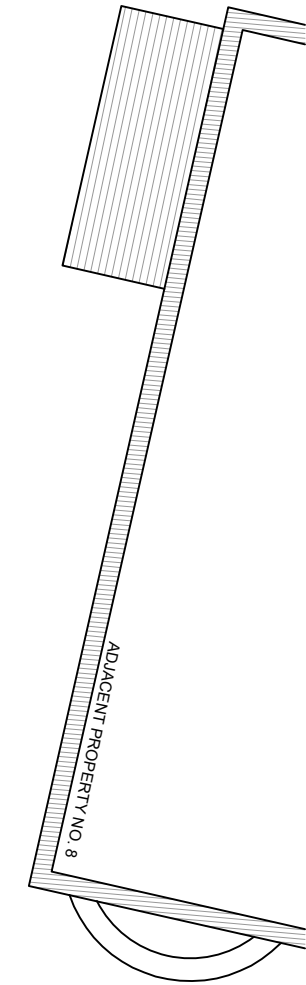

kdb building designs
Copyright ©
Chartered Architectural Technologist
020 3875 2000
plans@kdbdesigns.co.uk
www.kdbdesigns.co.uk

Client:	MR S PHAKEY		
Site Address:	7 HAMLIN CRESCENT PINNER HA5 2SU		
Project Title:	SINGLE STOREY SIDE AND REAR EXTENSION, TWO STOREY REAR EXTENSION, FIRST FLOOR SIDE EXTENSION & NEW ROOF CONSTRUCTION.		
Status:	PLANNING APPLICATION		
Drawn:	NB	Checked:	KB
Date:	25.03.2019	Scale:	1:100 @ A2
Drawing Title:	PROPOSED FLOOR PLANS		
Job No:	Drawing No:		Rev:
HAMC7	PL- A- 02		