


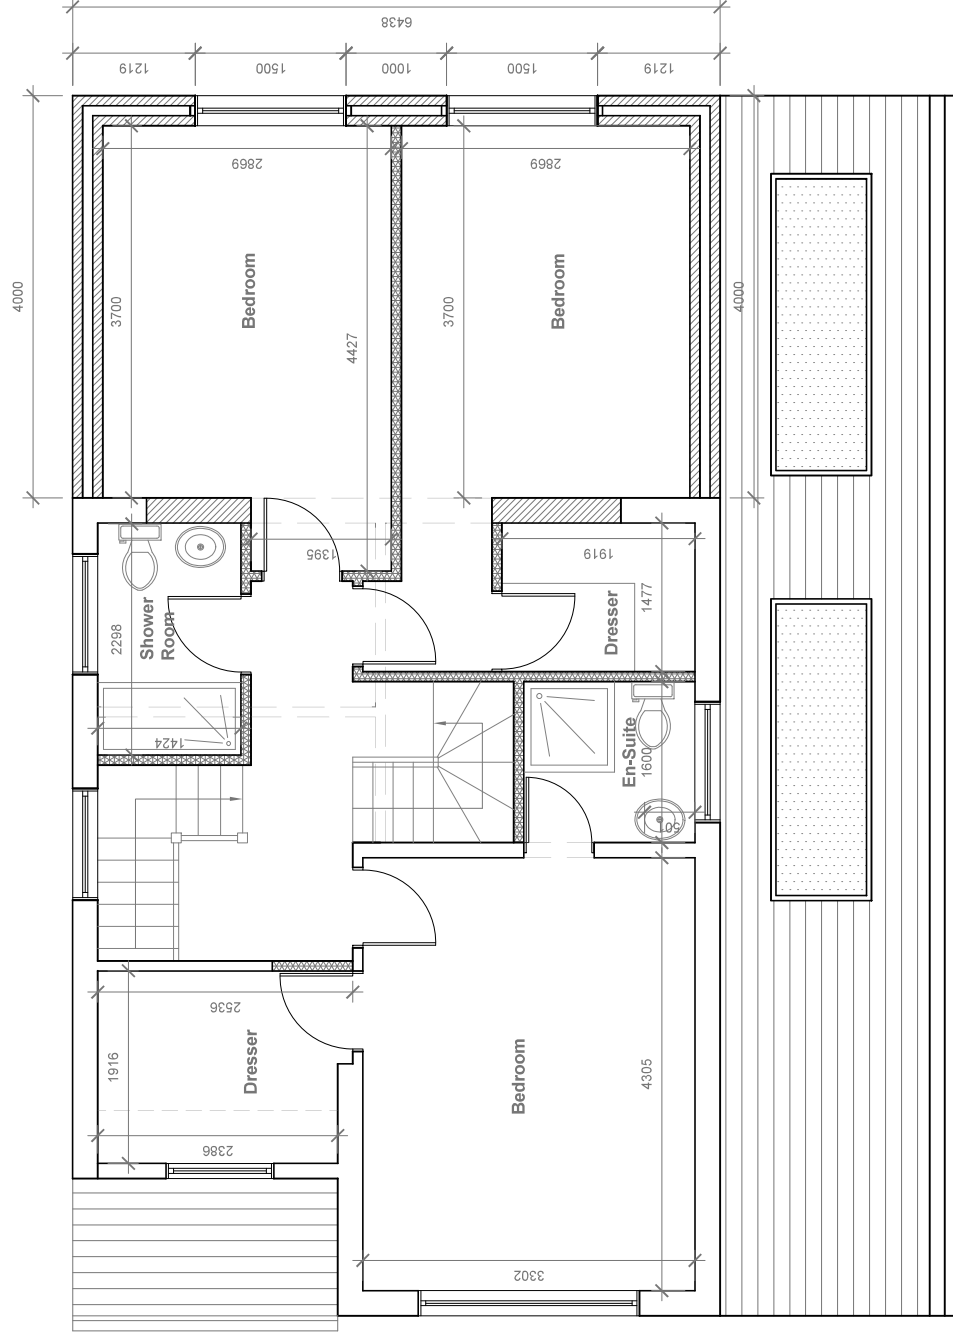

Proposed First Floor Plan  
Scale 1:50

GENERAL NOTES:  
1. ALL DIMENSIONS ARE IN MILLIMETER.  
2. VERIFY ALL DIMENSIONS AND CONDITIONS BEFORE BUILDING OR STARTING CONSTRUCTION. NOTIFY THE DESIGNER IMMEDIATELY OF ANY DISCREPANCY OR VARIATION.  
3. ALL WORK TO COMPLY WITH CURRENT BUILDING REGULATIONS AND CODES OF PRACTICE

Title:

## Proposed First Floor Plan

Site Address  
57 Tudor Way  
Uxbridge  
UB10 9AA

Scale: 1:50 @A3

Date: 24/01/2022

Drawing No.: 2022/07-04

Drawn By: FP

Revision Date:

e-mail -  
faluckpatel@yahoo.com  
(M) +44 (0) 7871 466 254

Faluck  
patel