

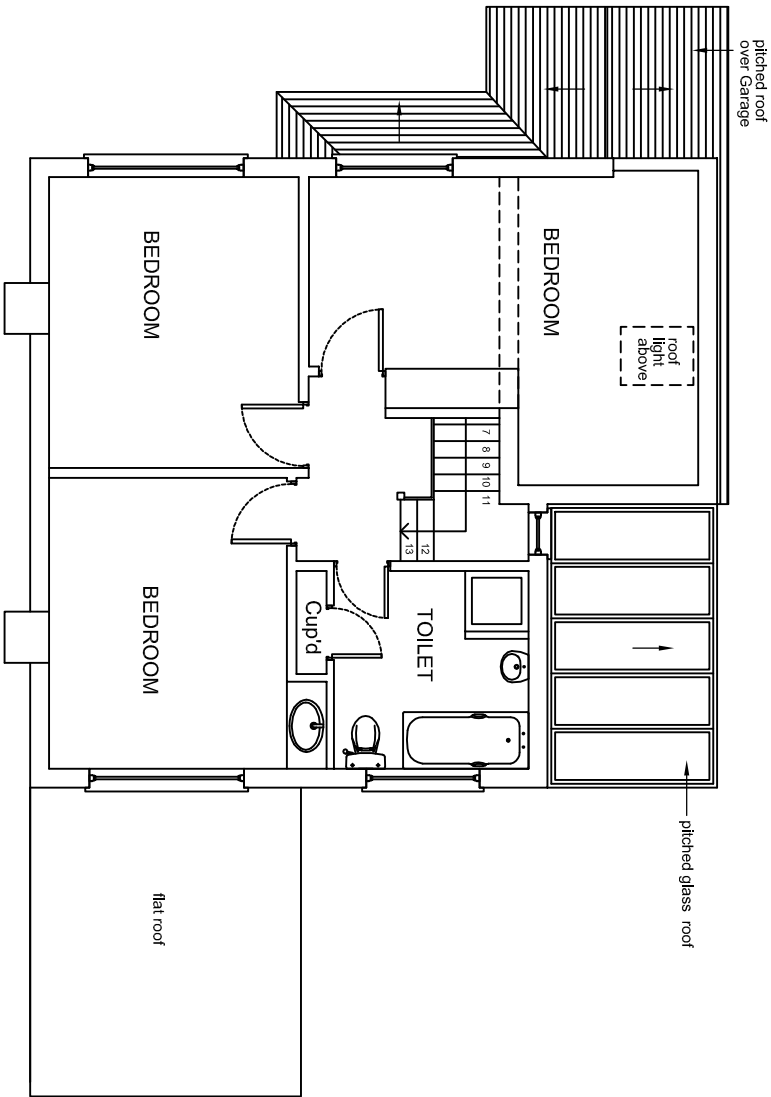



The Contractor must verify all dimensions at the before setting out, commencing work, or making any shop drawings. Any discrepancies must be reported to the Contract Administrator before proceeding.
DO NOT SCALE FROM THIS DRAWING

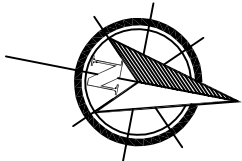


EXISTING FIRST FLOOR PLAN

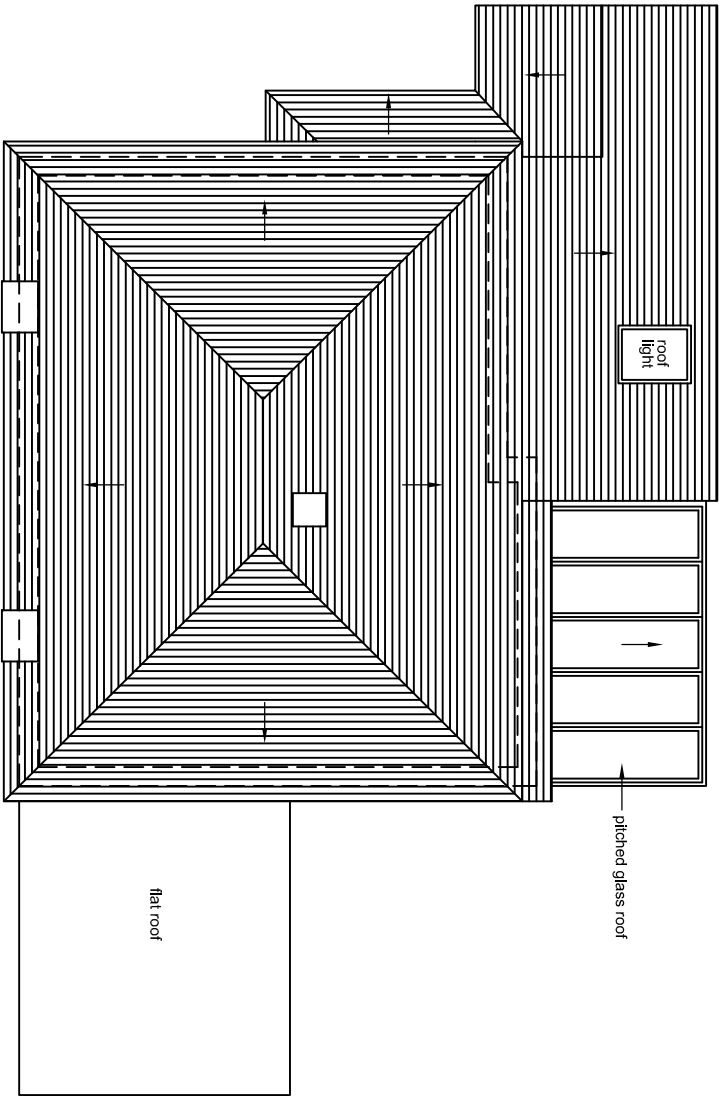

EXISTING ROOF PLAN

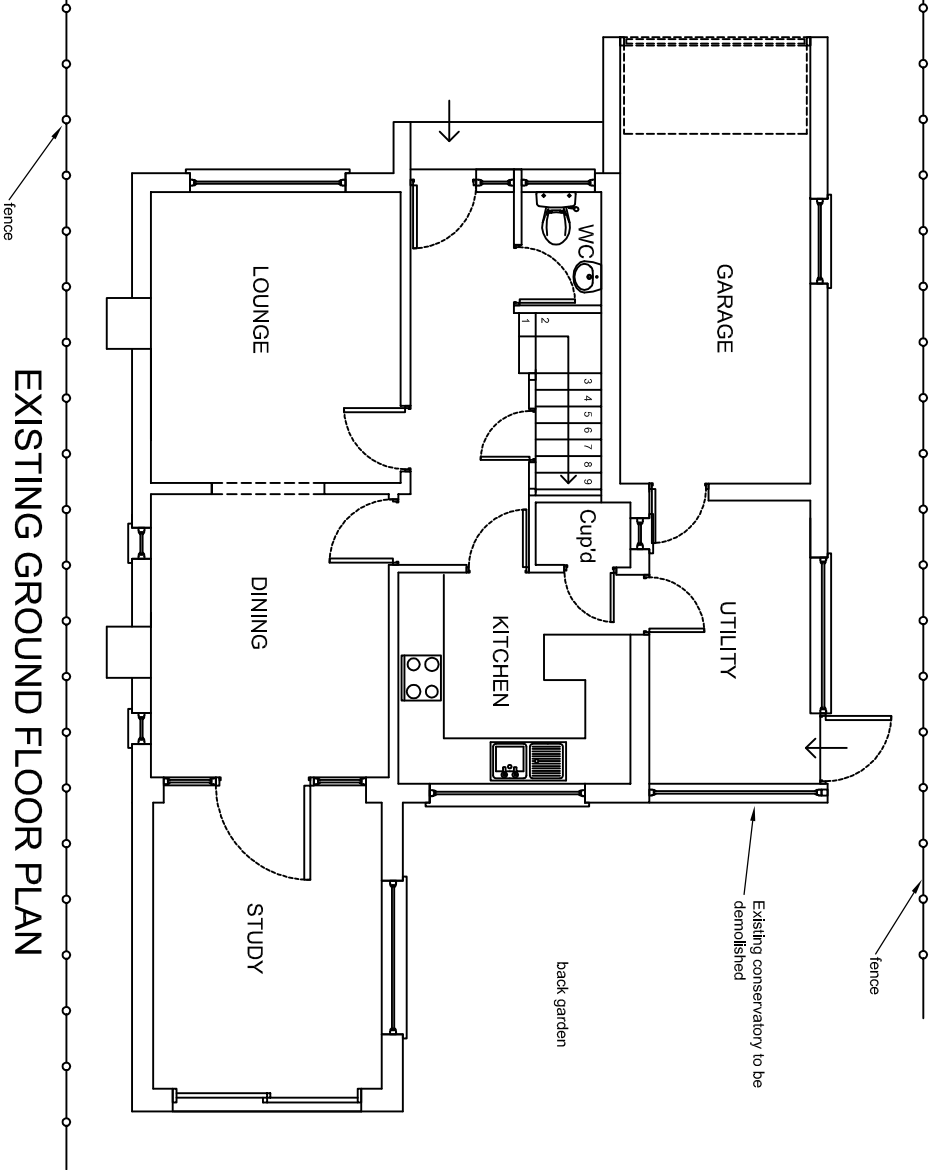

EXISTING GROUND FLOOR PLAN

 

Rev	Revision notes	Initials	Date
-		-	-
			
GGC DESIGN LTD CHARTERED ARCHITECT Tel: 01895 251323 Mob: 07976 732636 g.d.c@talon11@btinternet.com			
PROJECT 21 CEDARS DRIVE, HILLINGDON UB10 0JT SIDE EXTENSION			
DESCRIPTION EXISTING GROUND FLOOR , FIRST FLOOR AND ROOF PLANS			
SCALE 1:100 @ A3	DRAWN BY AK, GC	CHECKED BY GC	DATE 9/3/17
DRAWING NO. 21 CD / P / 03			REV: A