



FRONT ELEVATION




REAR ELEVATION

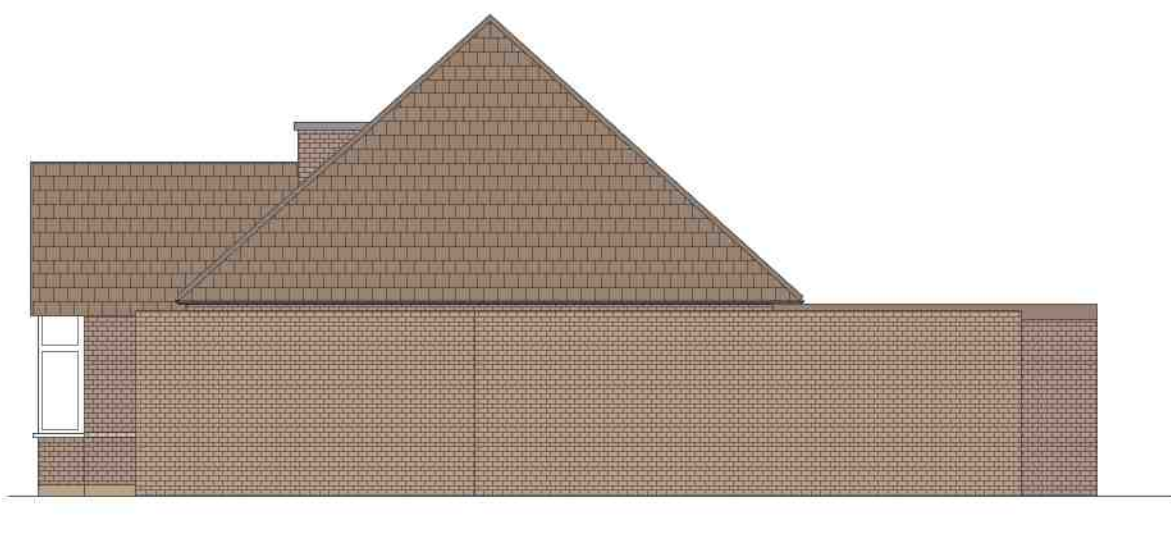


SIDE ELEVATION

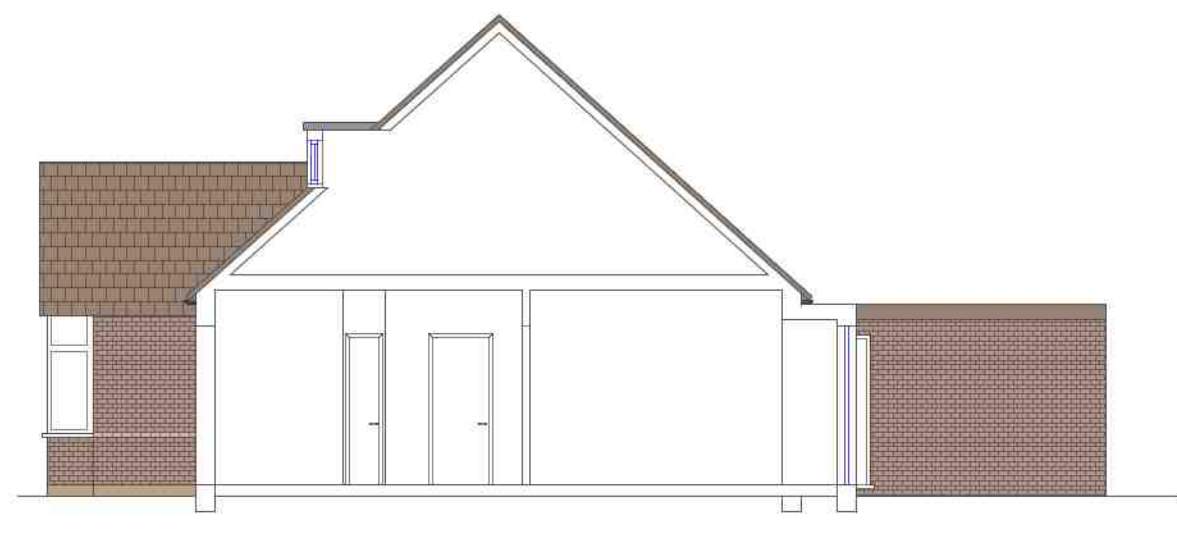


CROSS SECTION AA

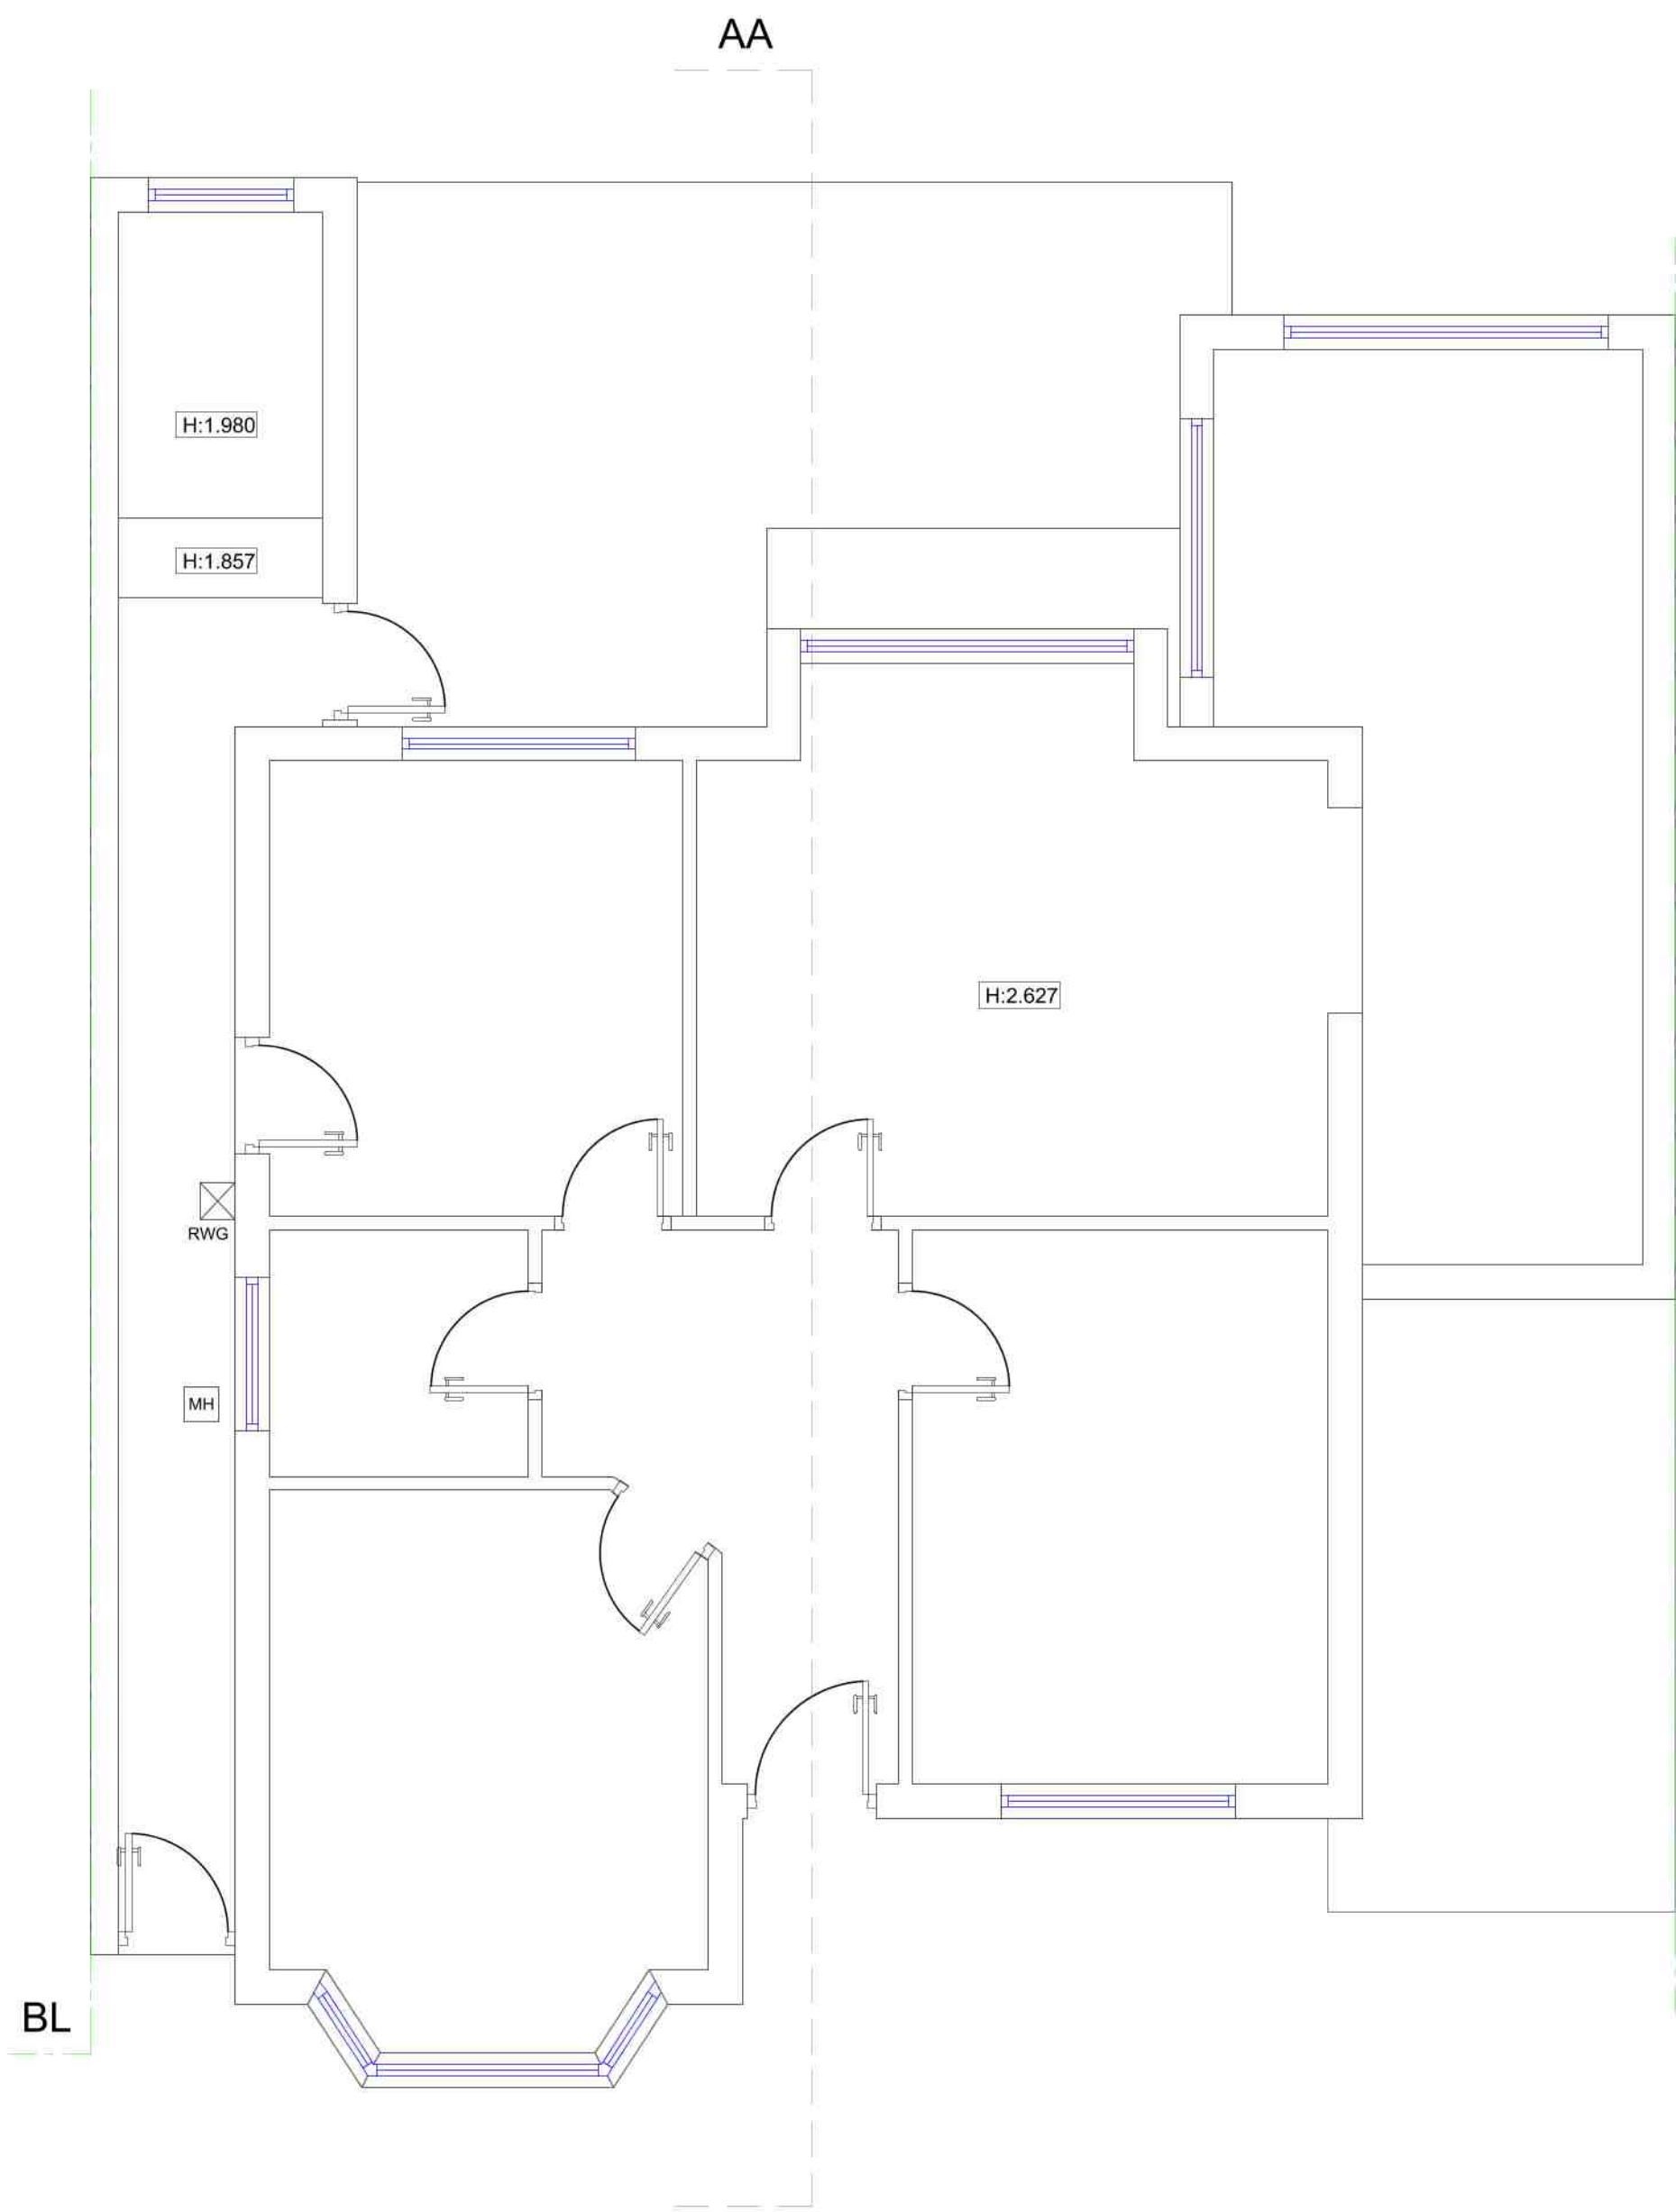

GROUND FLOOR PLAN

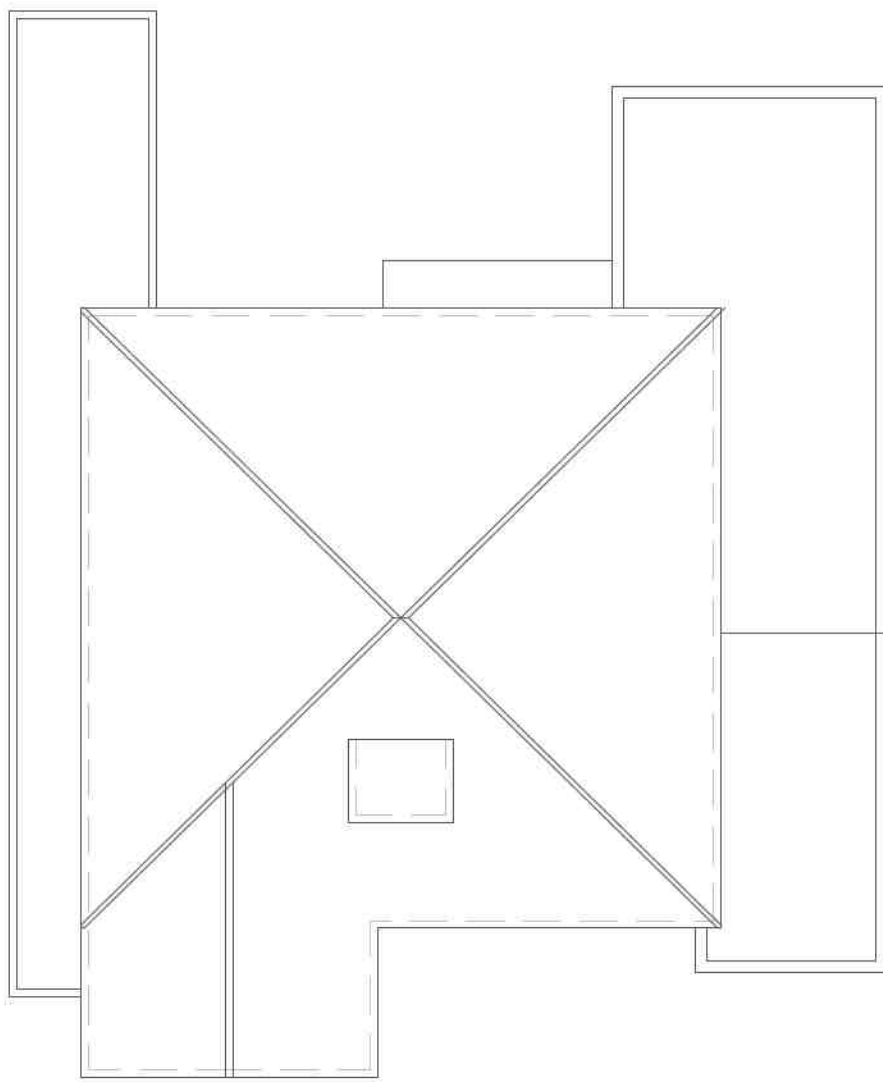

ROOF PLAN

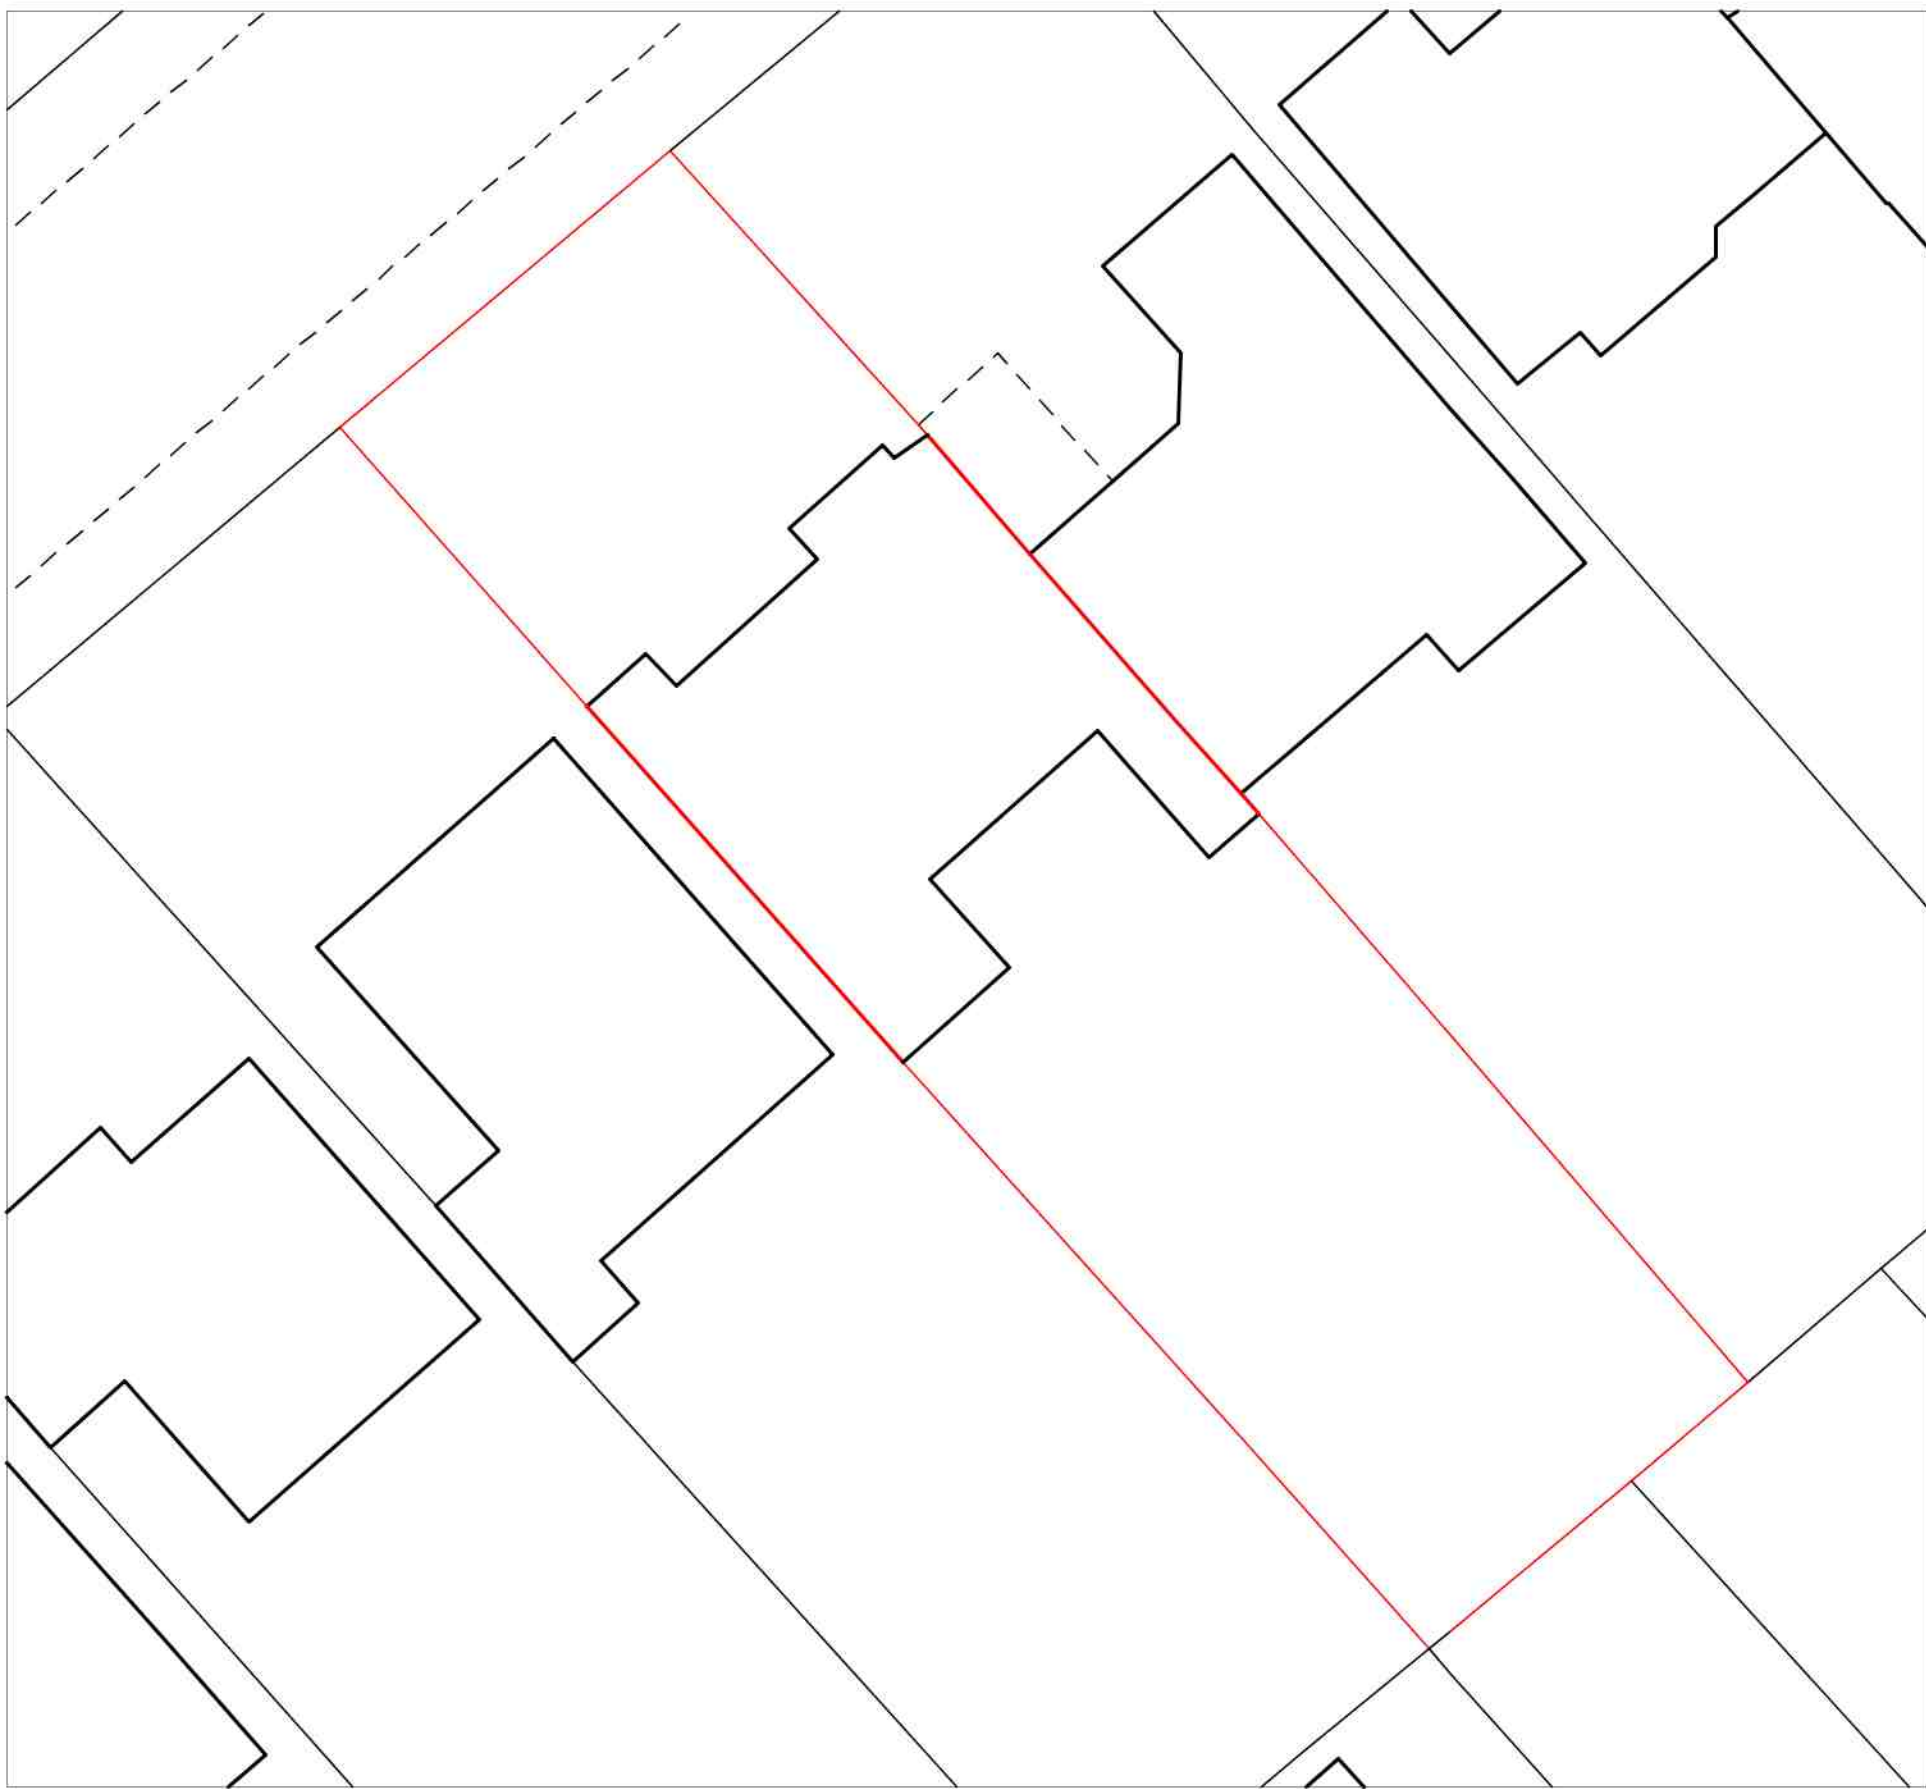

BLOCK PLAN 1:200

PROJECT TITLE				46 Stanly Road HA6 1RG				P							
DRAWING TITLE				Existing Plans and Elevations				A							
DWG STATUS				Planning Approval				D							
DRAWN				FILE				DATE		Sep 2019		REVISION			
CHECKED				JOB NO				SCALE		1/50 and 1/100		DWG NO		SR - 2019/001	