





FRONT ELEVATION




REAR ELEVATION

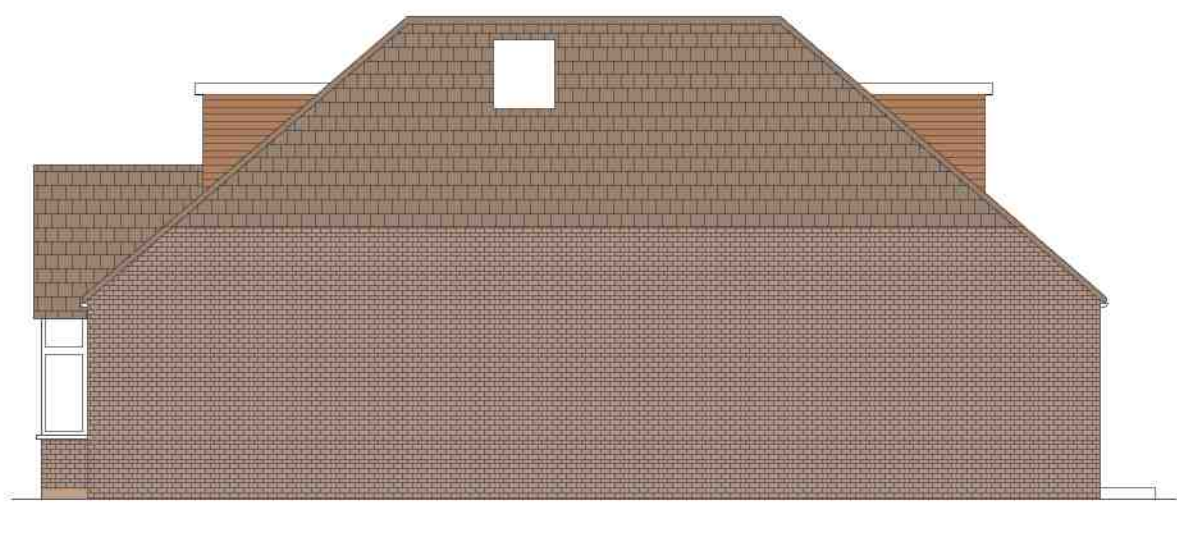


SIDE ELEVATION

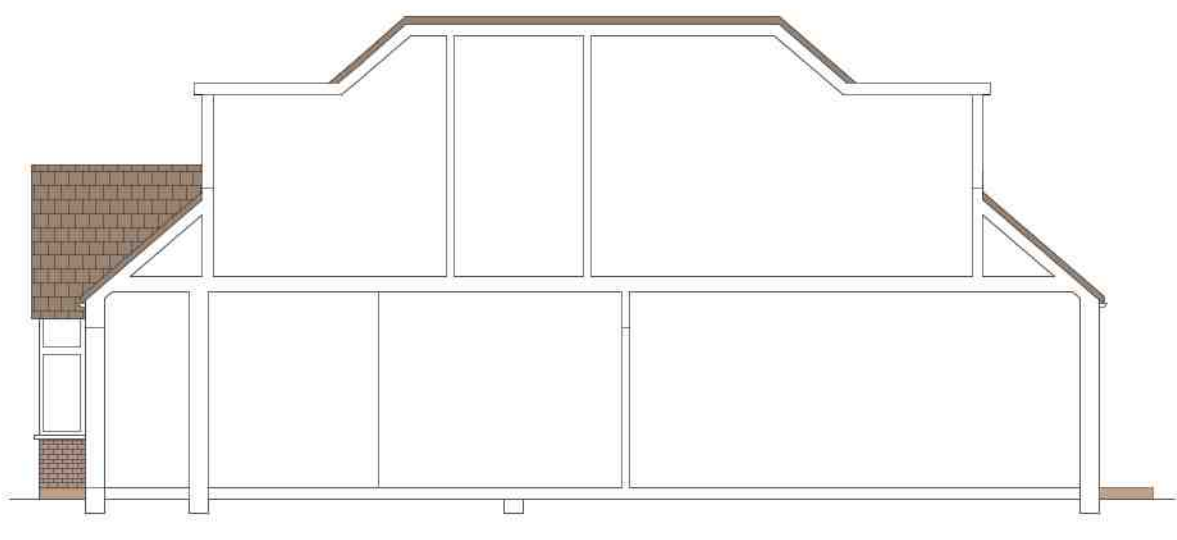


CROSS SECTION AA

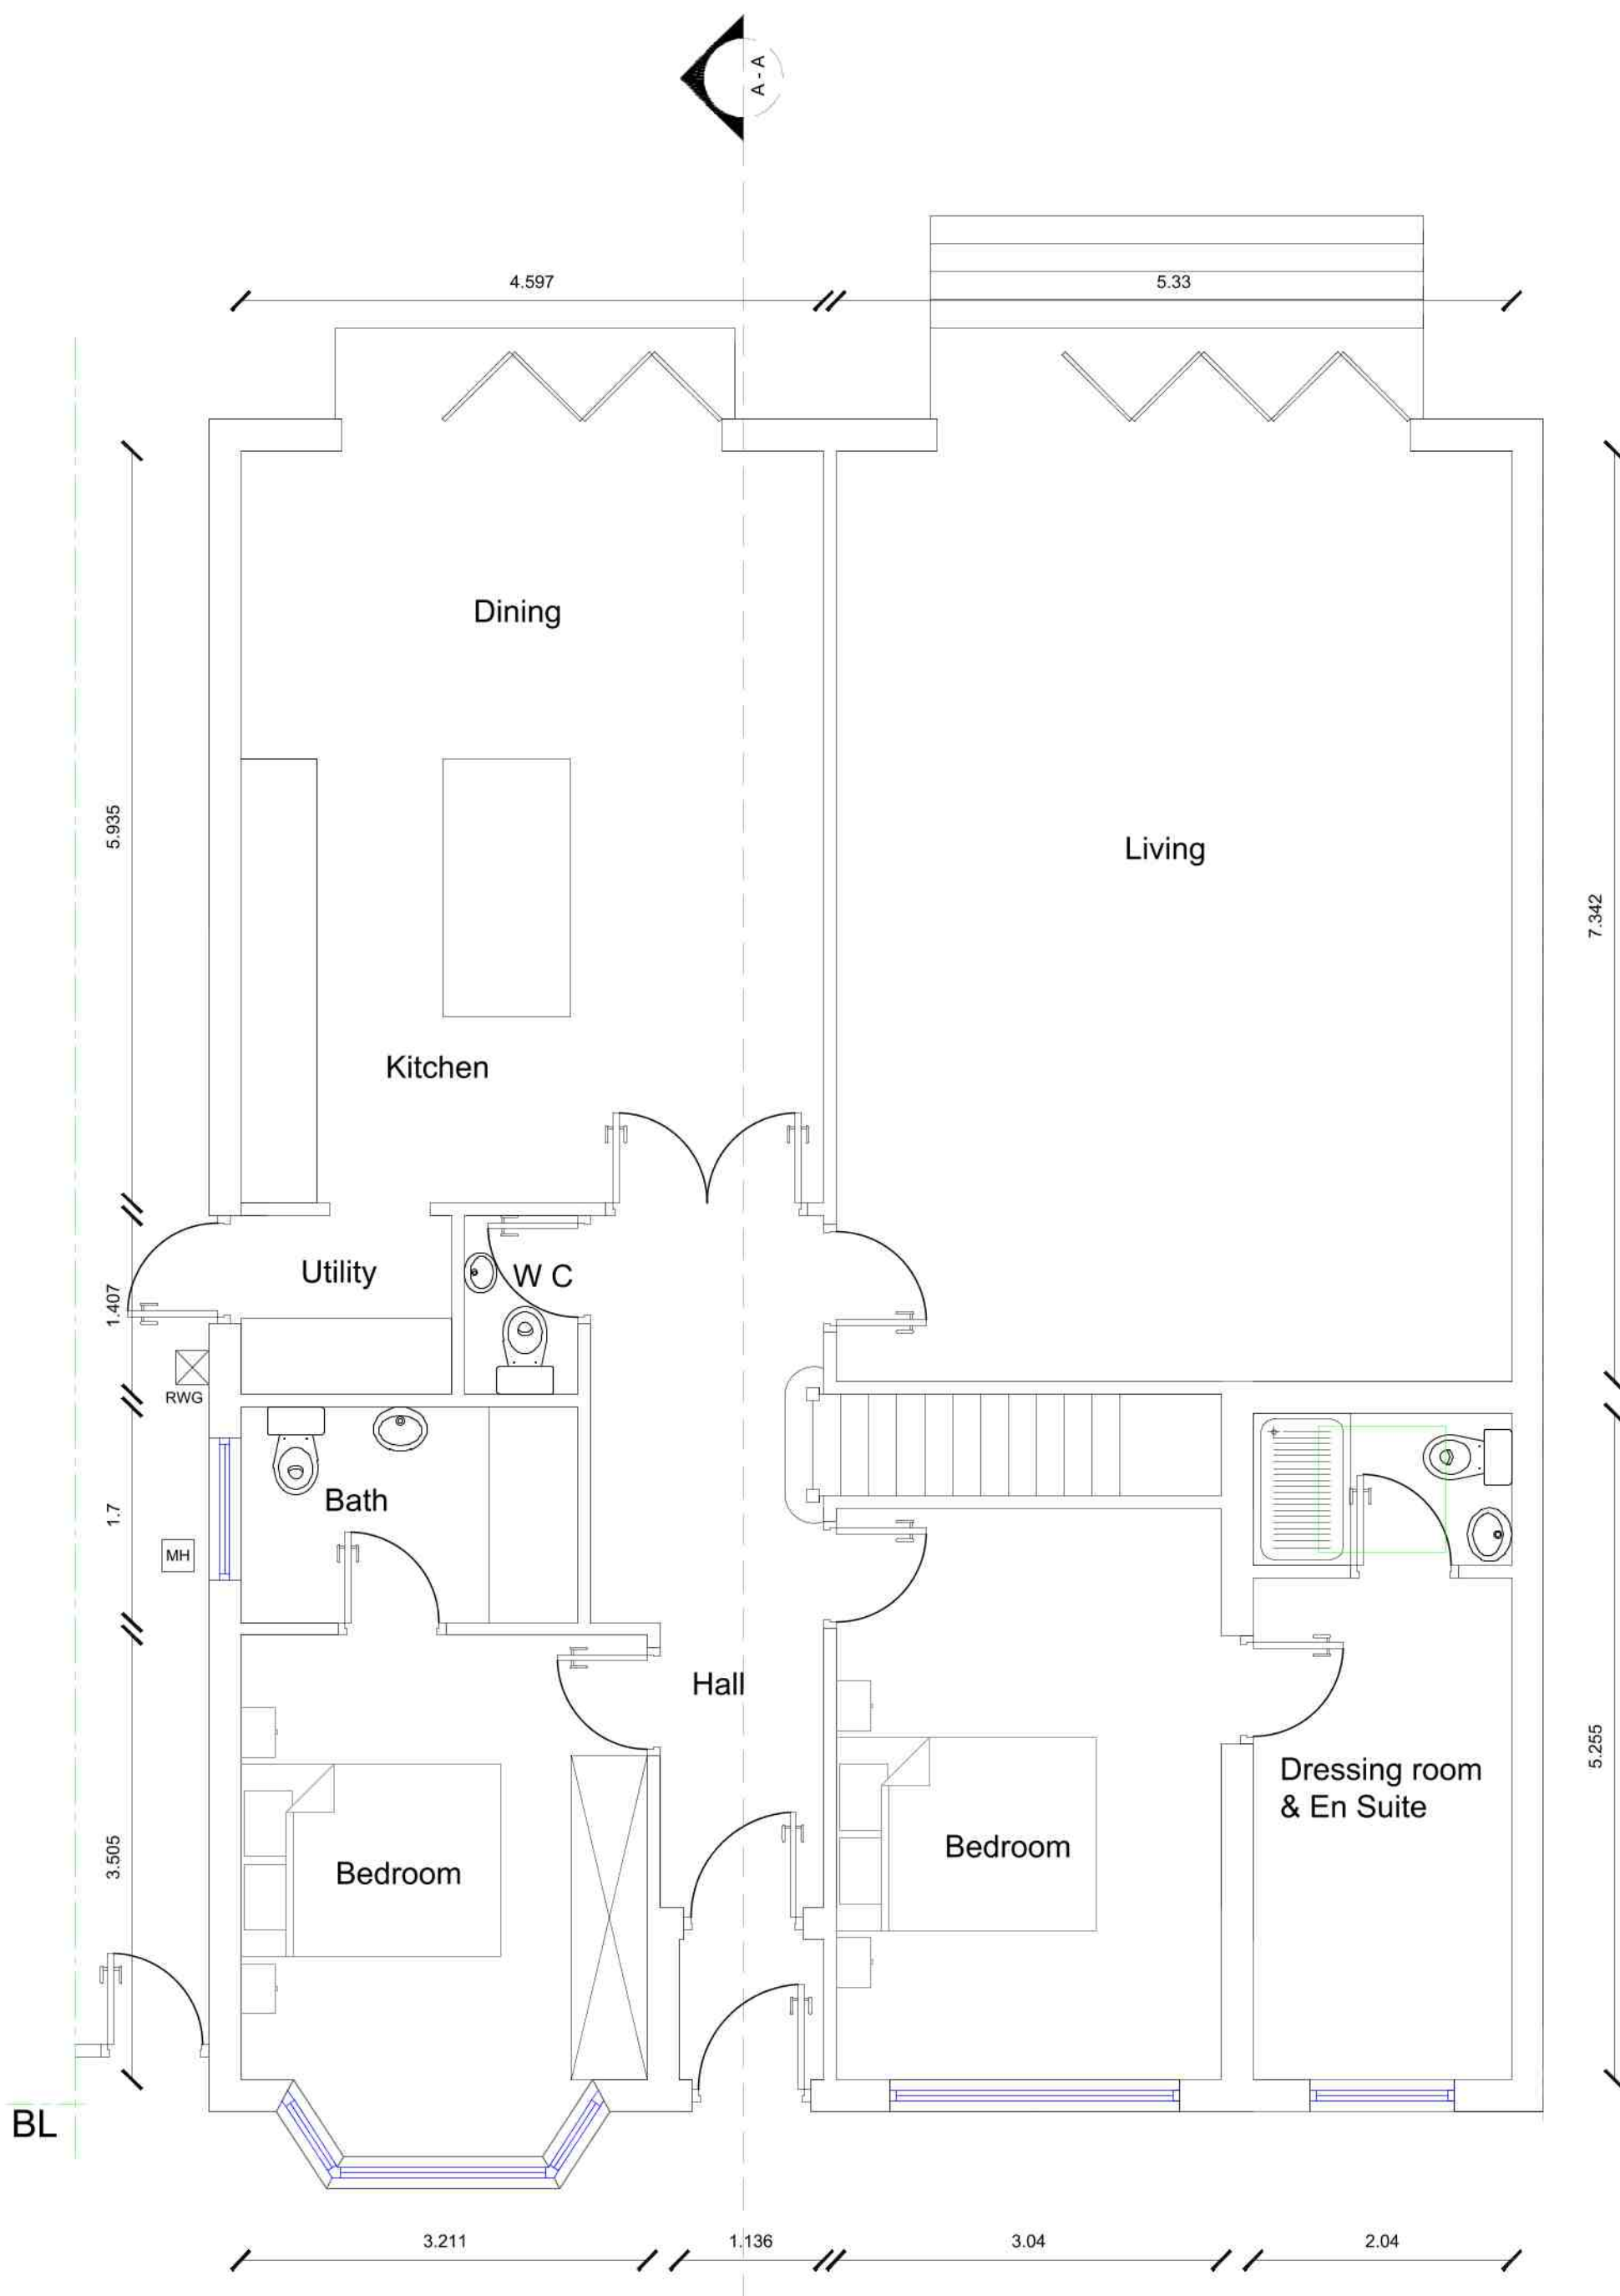

GROUND FLOOR PLAN

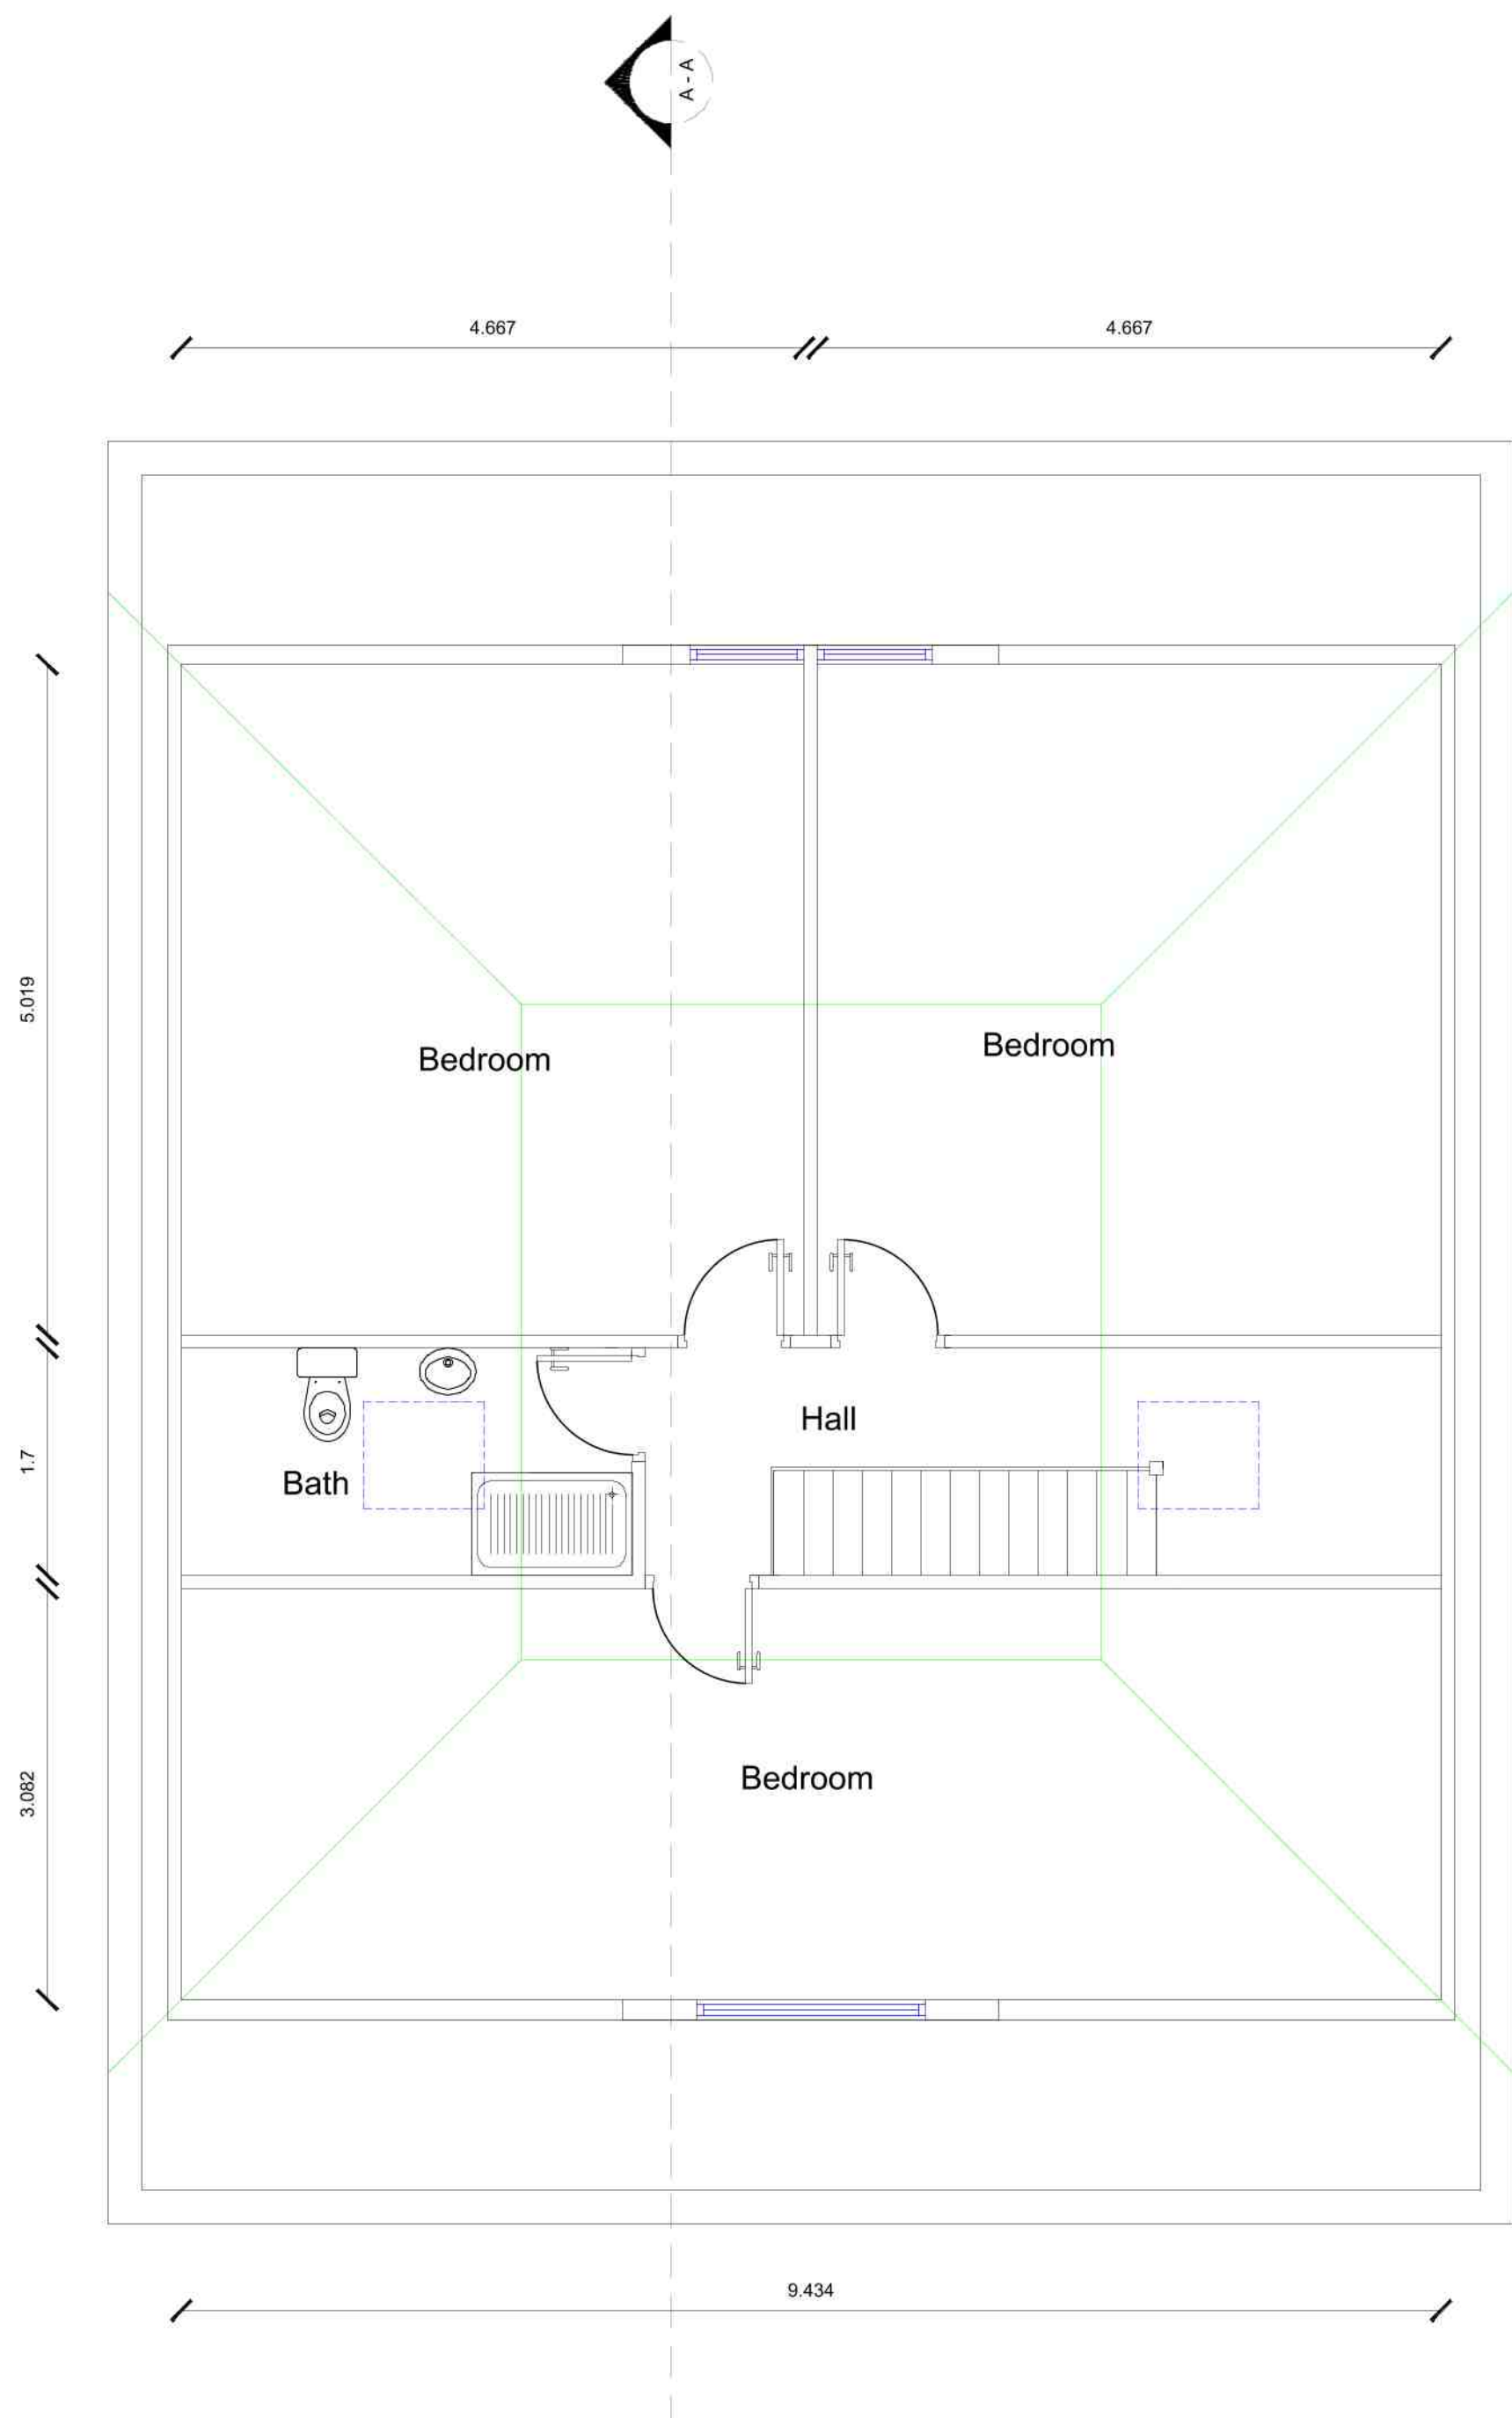

FIRST FLOOR PLAN

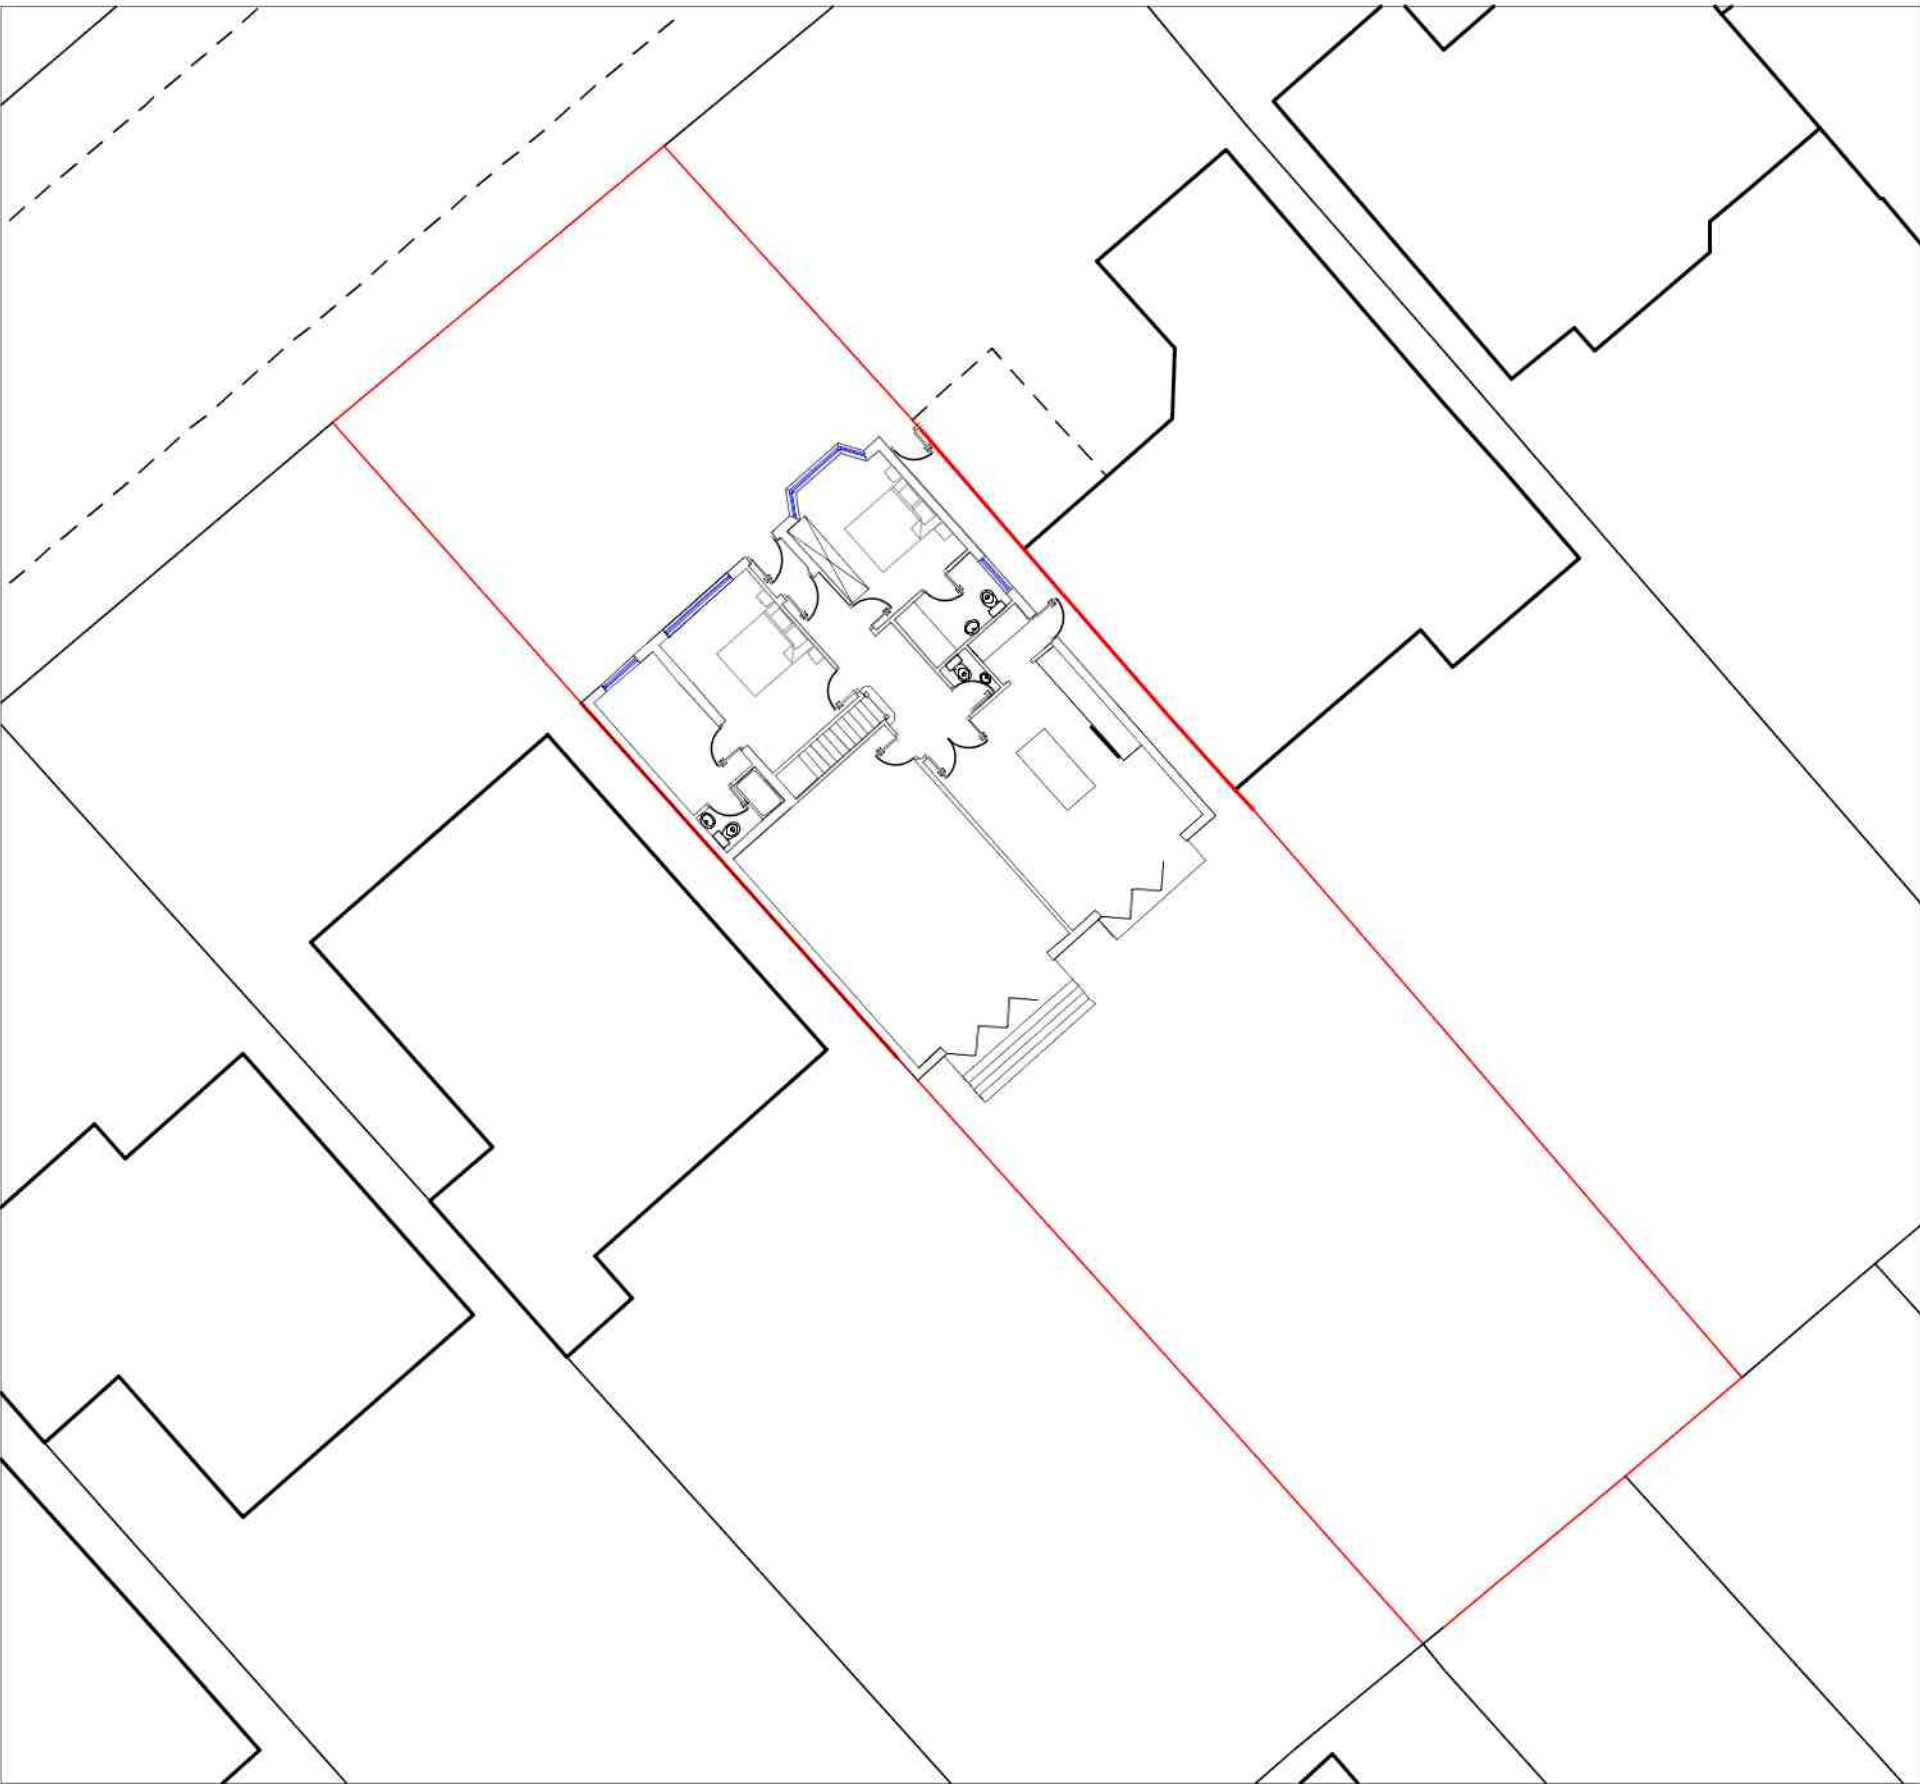

BLOCK PLAN 1:200

PROJECT TITLE		46 Stanly Road HA6 1RG				P A D	
DRAWING TITLE		Proposed Plans and Elevations					
DWG STATUS		Planning Approval					
DRAWN		FILE		DATE	Sep 2019	REVISION	
CHECKED		JOB NO		SCALE	1/50 and 1/100	DWG NO	SR - 2019/002