






FRONTELEVATION

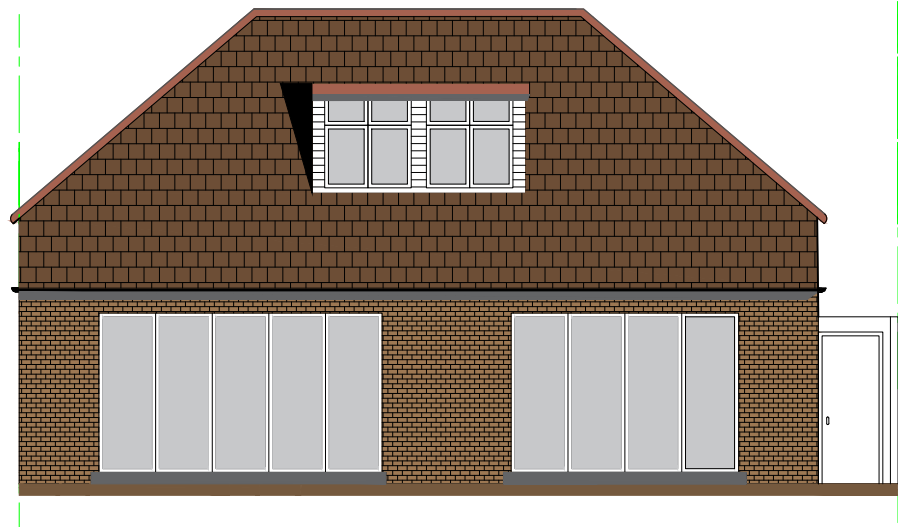


REARELEVATION

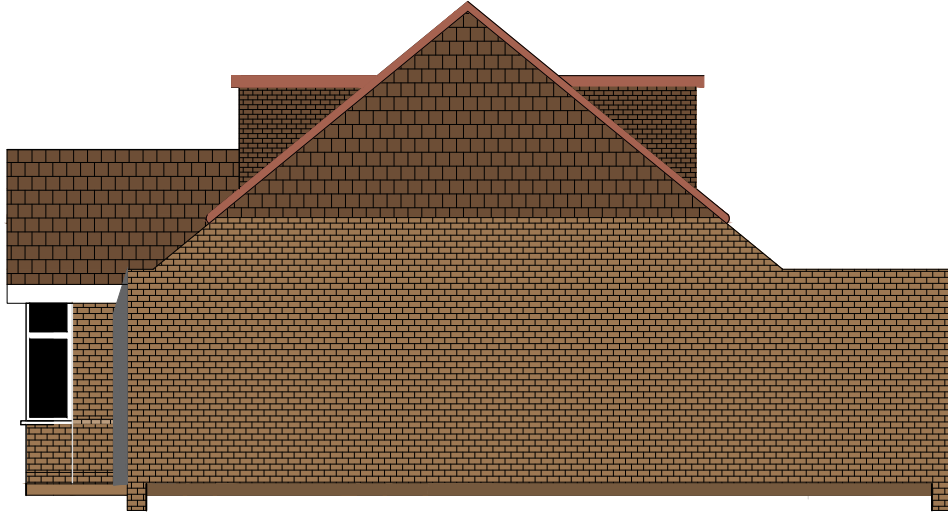


SIDEELEVATION

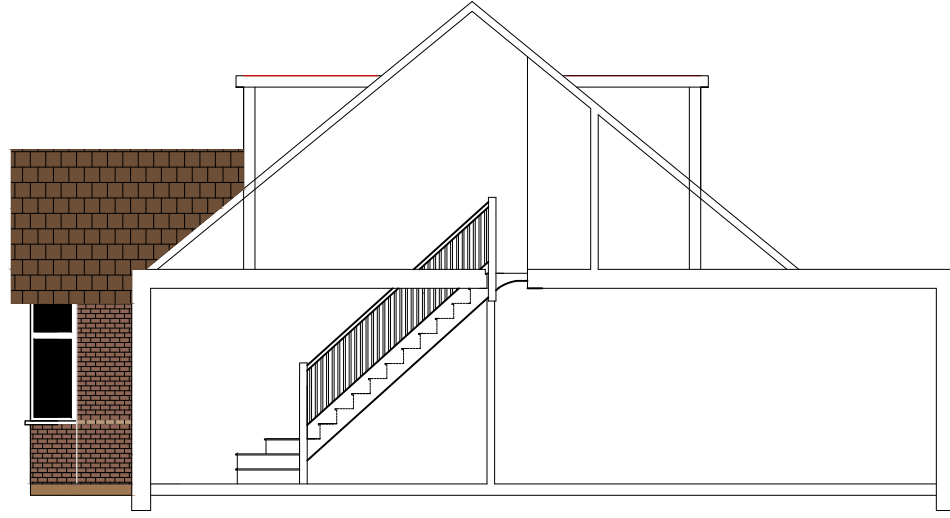


CROSSECTIONAA

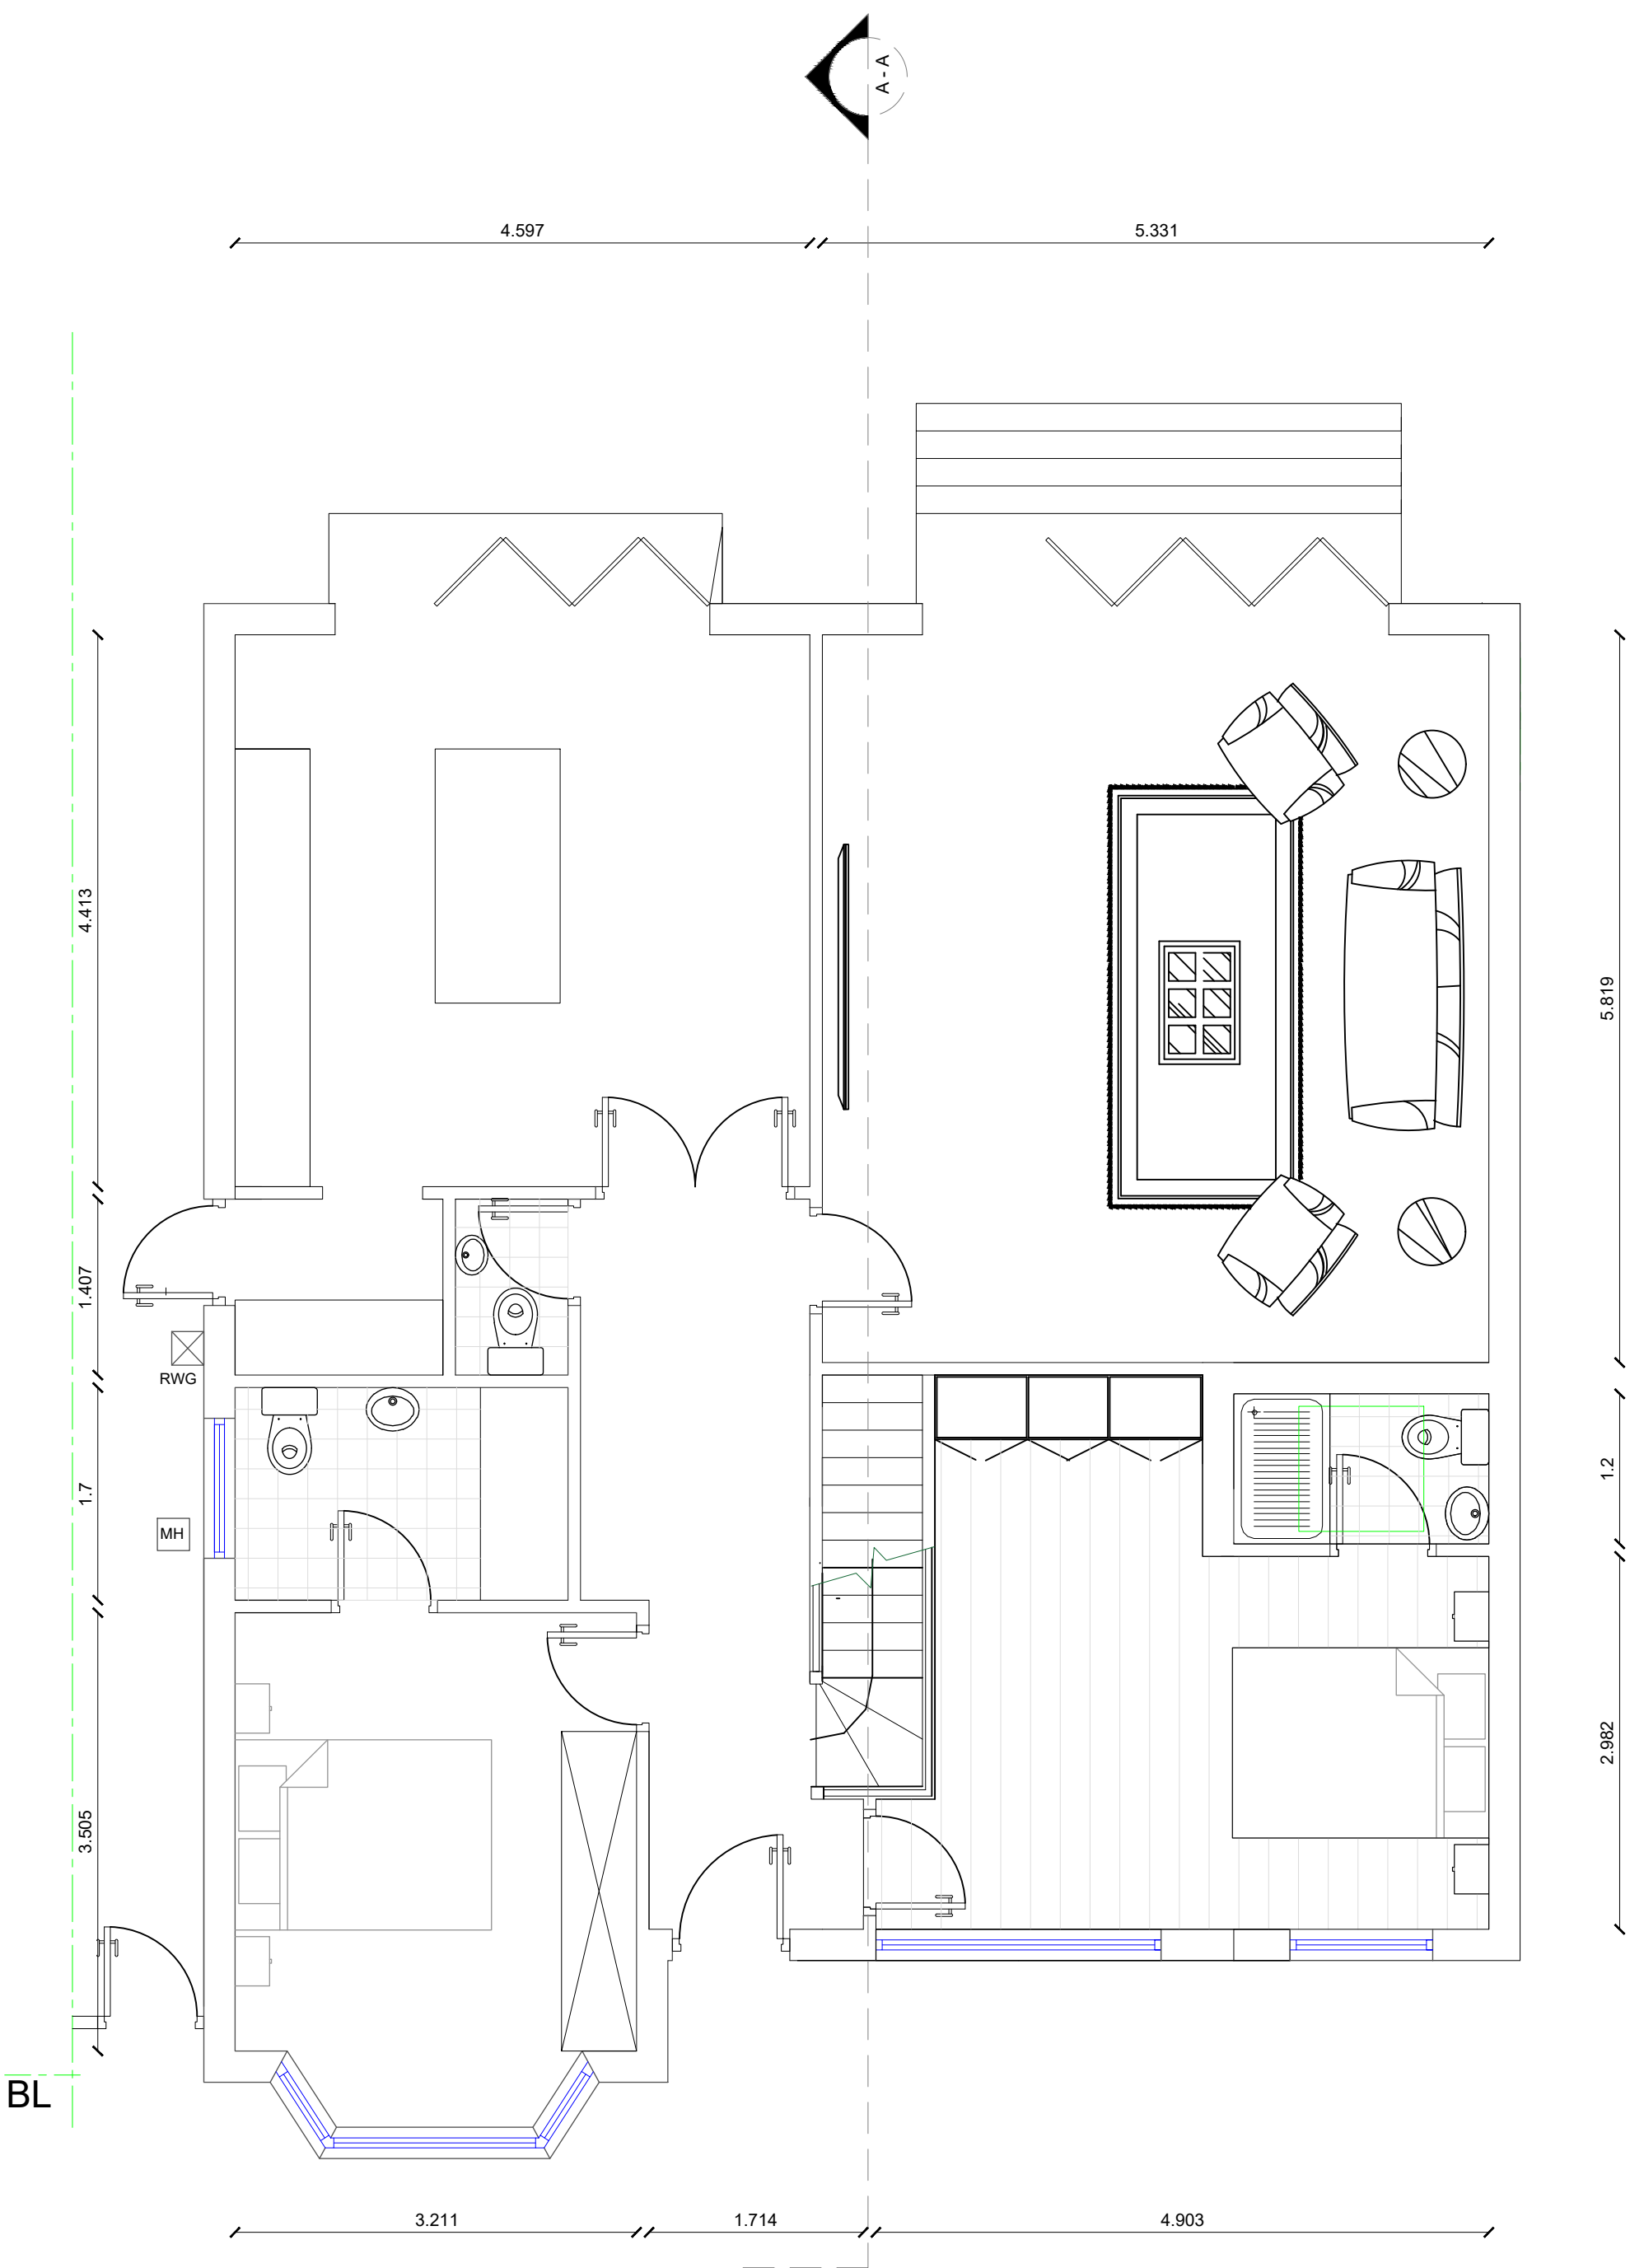

GROUND FLOOR PLAN

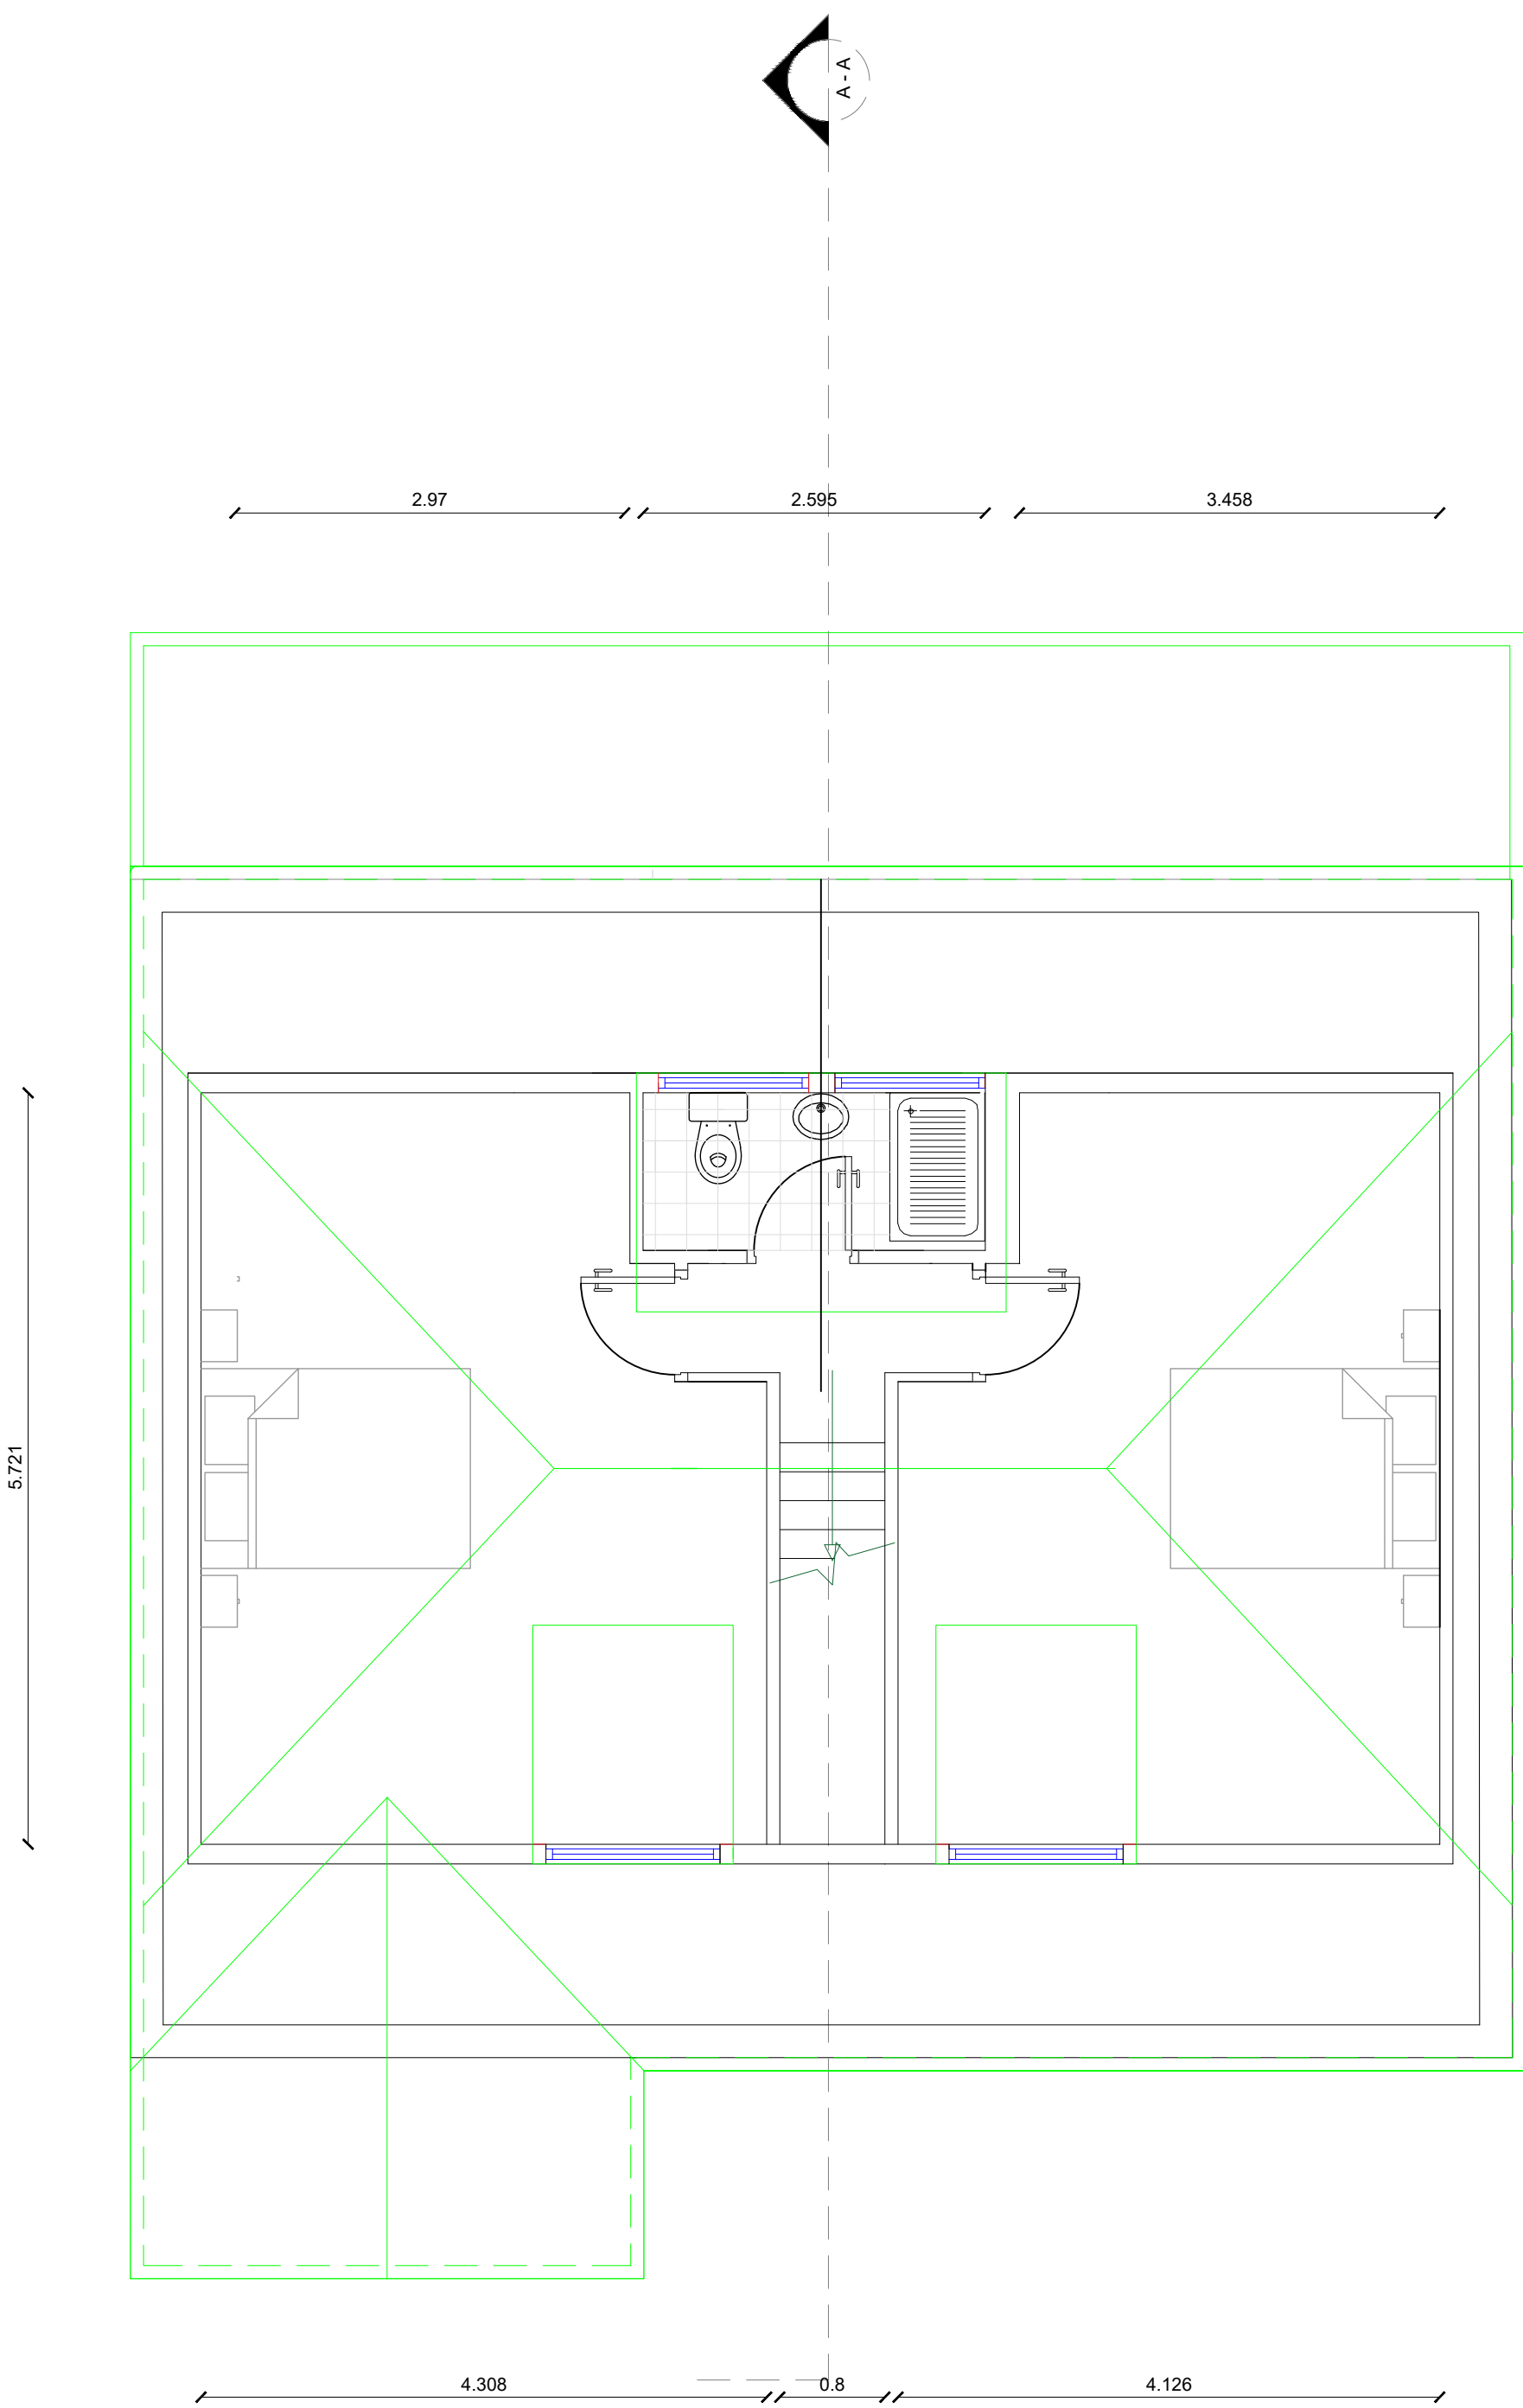

FIRST FLOOR PLAN

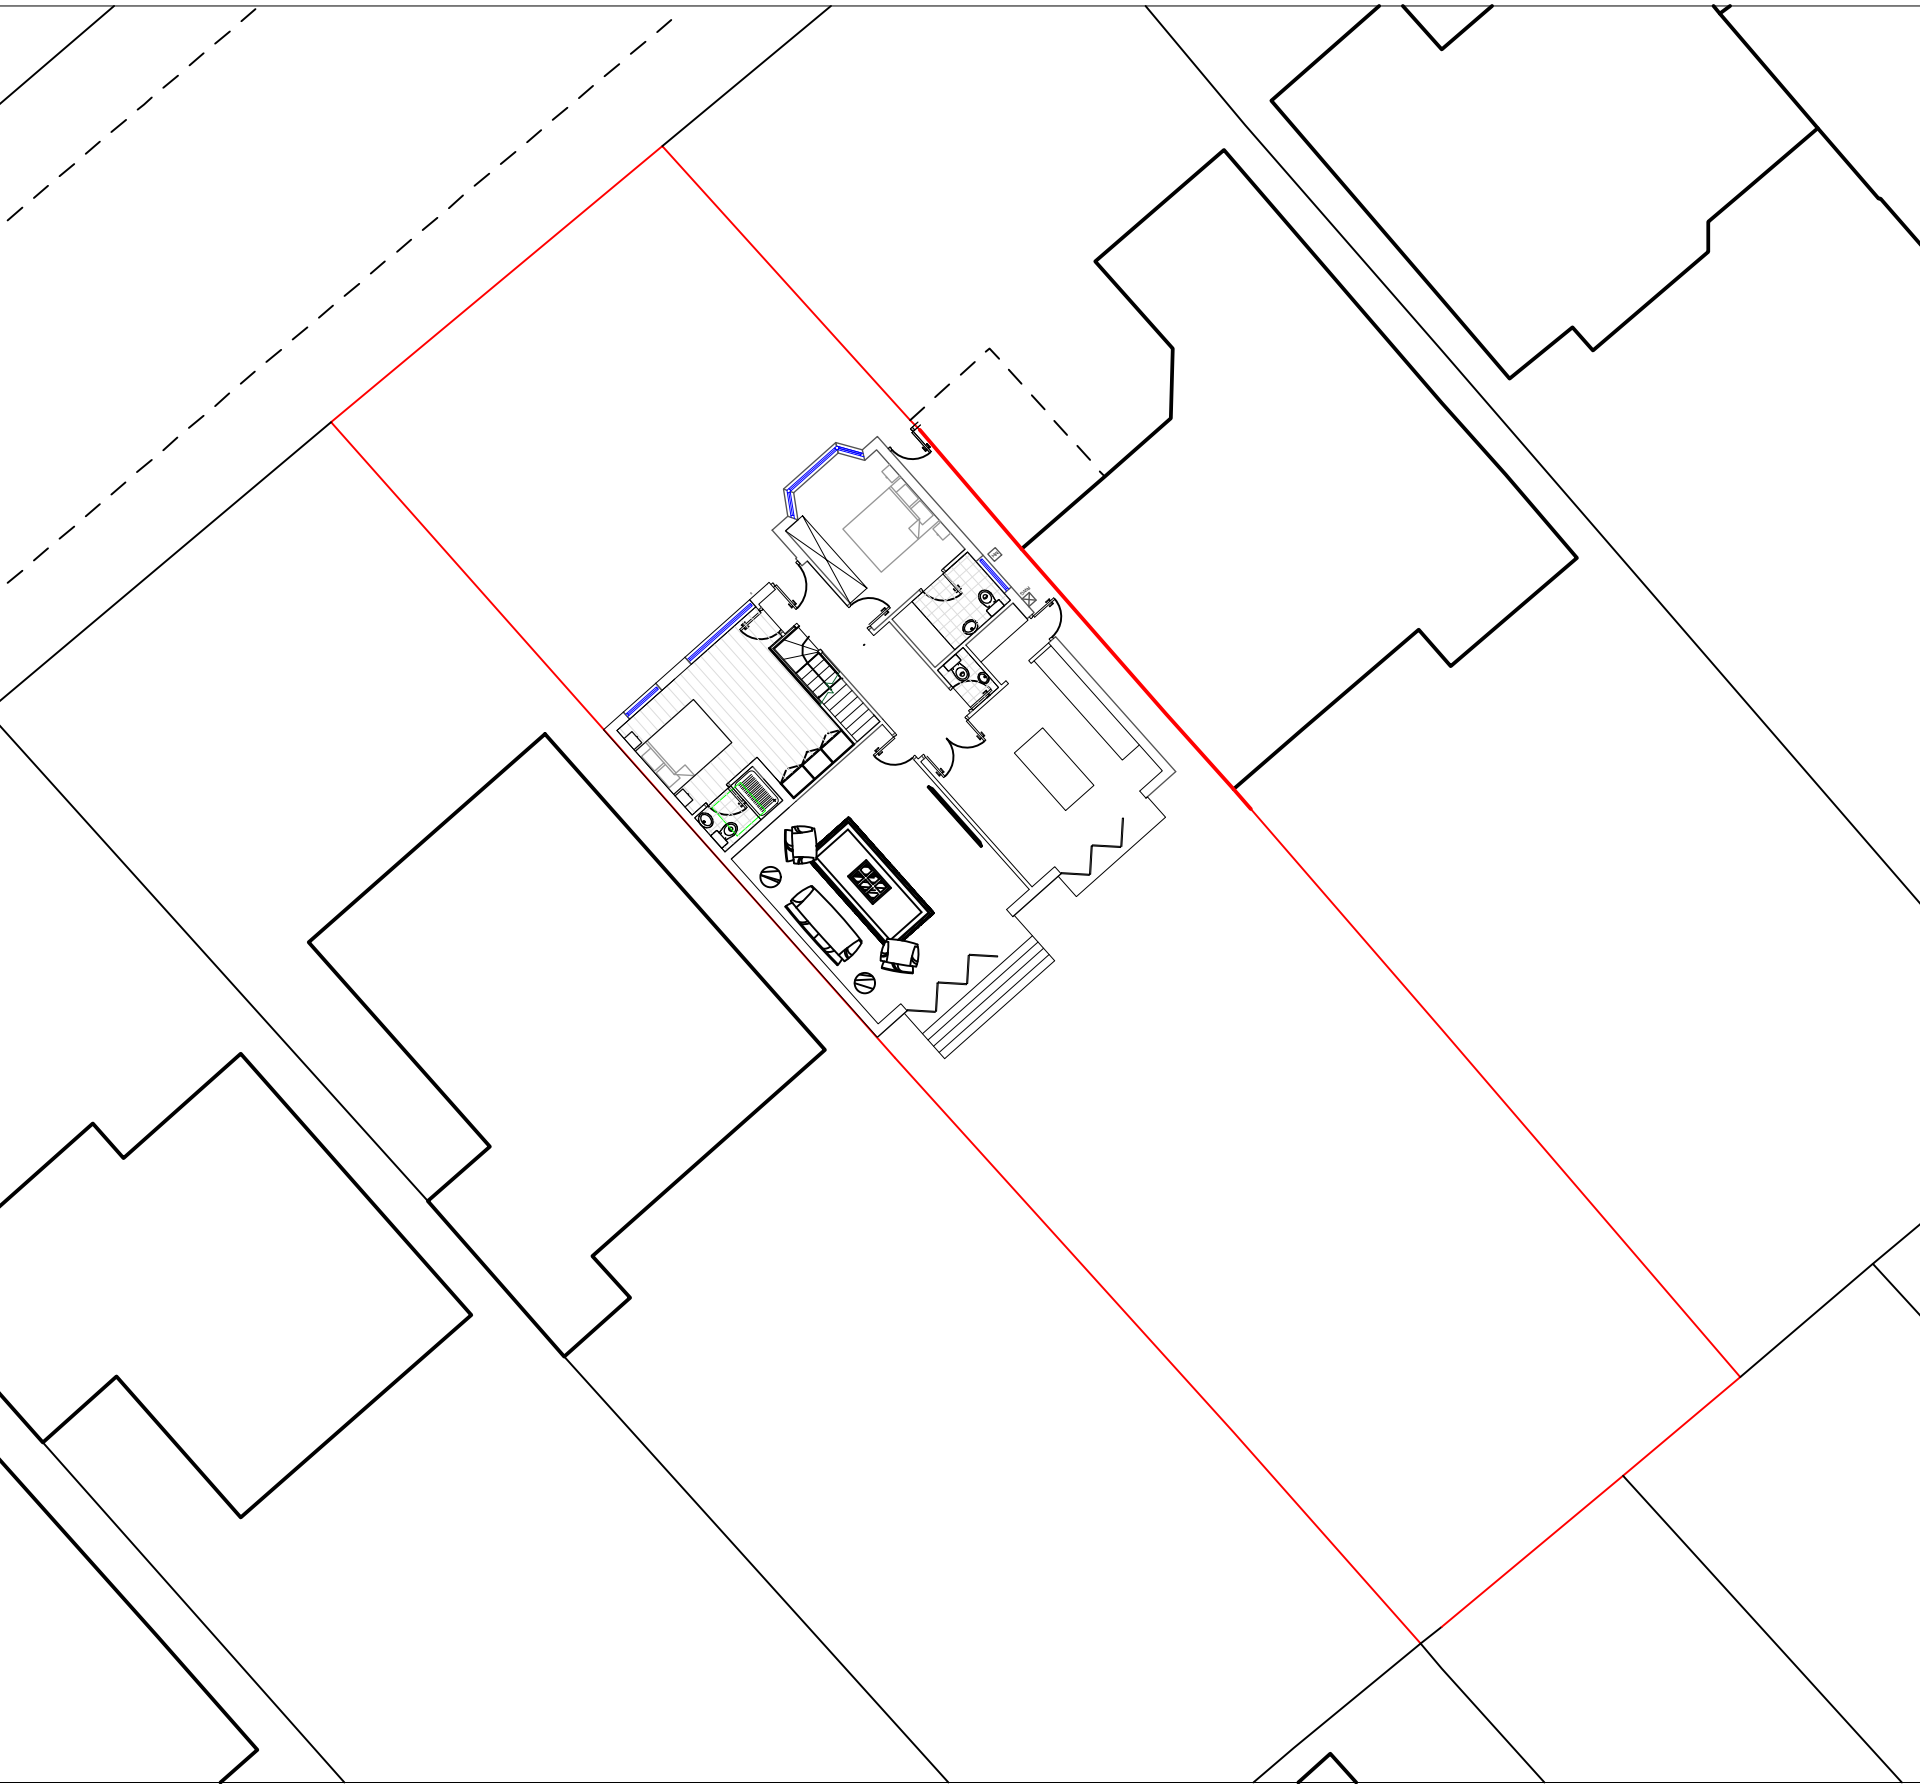

BLOCK PLAN 1:200

PROJECT TITLE		46 Stanly Road HA6 1RG							
DRAWING TITLE		Proposed Plans and Elevations							
DWG STATUS		Planning Approval							
DRAWN		FILE		DATE	Sep 2020	REVISION	R1		
CHECKED		JOB NO		SCALE	1/50 and 1/100	DWG NO	SR - 2019/002		