




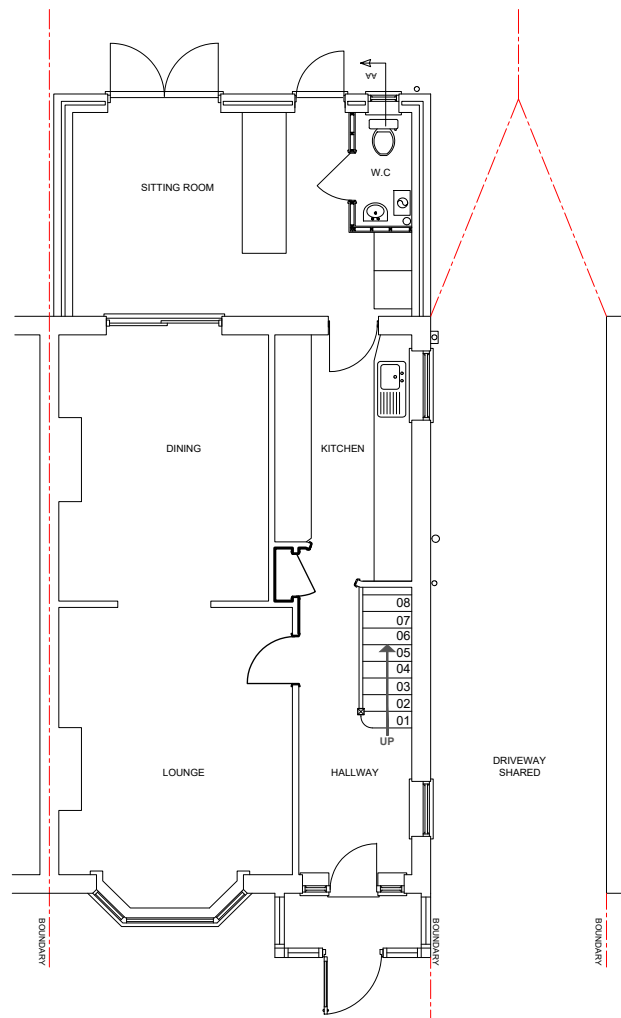

Existing Ground Floor

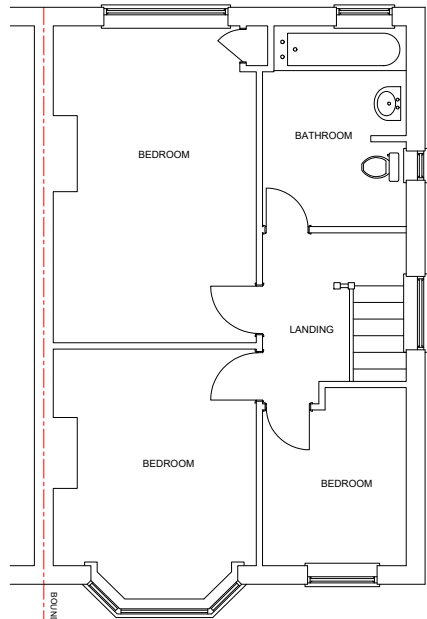

Existing First Floor

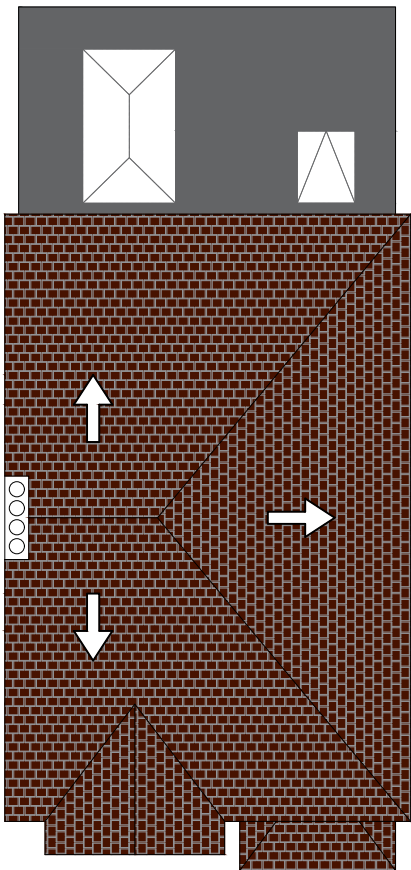

Existing Roof Plan



DRAWING STATUS:
PLANNING

DISCLAIMER:
Drawing to be read in conjunction with all other relevant documentation.

All written dimensions to be checked on the site before work commences. Discrepancies, where identified, must be reported to the designer.

PLANNING APPLICATION

Rev.	Date	Drawn By	Checked By

PROJECT:
12 Windermere AveRuislip HA4 9RE

CLIENT:
Kiran Topan

DRAWN: TI DATE: 19/06/2021

SHEET SIZE: A3 SCALE: 1:100 @ A3

PROJECT NO: 012/21	DRAWING NO. PA 01	REV. -
-----------------------	----------------------	-----------