




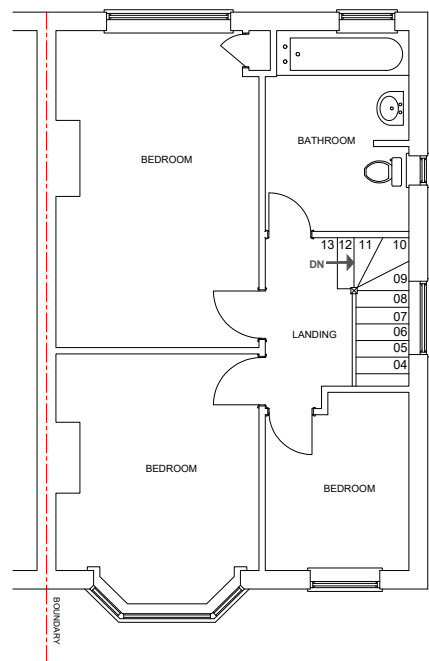


Existing First Floor

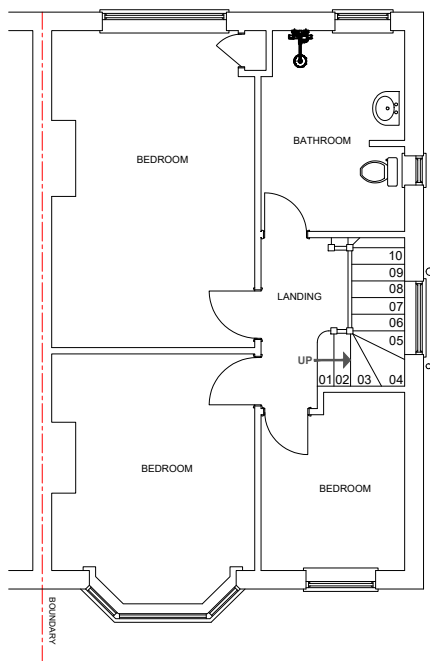

Proposed First Floor

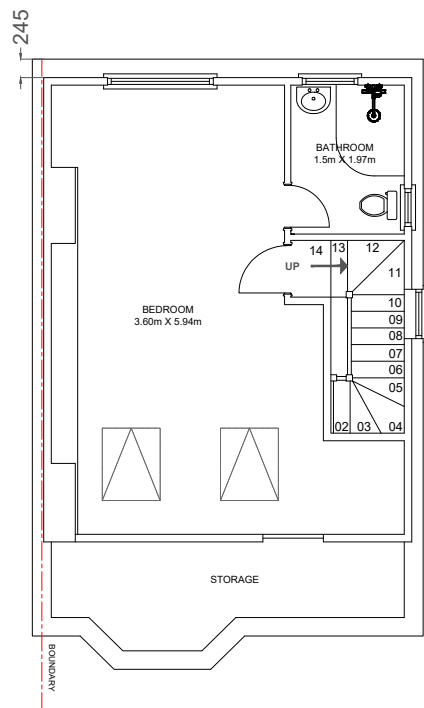

Proposed Loft Plan

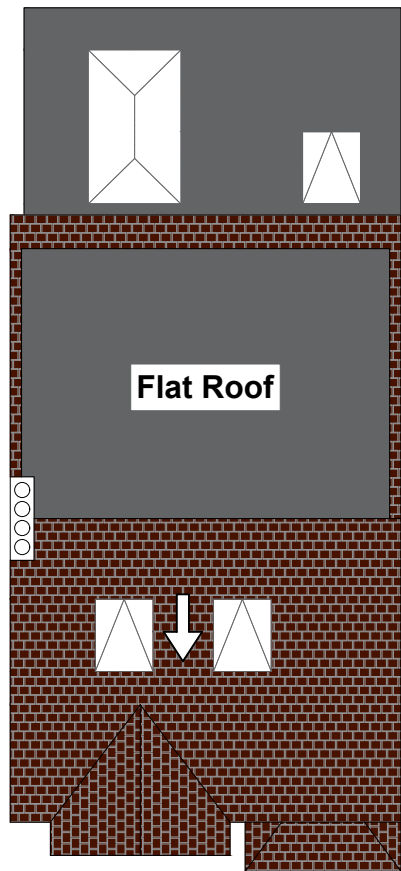

Proposed Roof Plan

Notes :

1. Dormer to be set in minimum 200 mm from the eaves.
2. Roof-lights not to be projected more than 150mm from the roof level.
3. Matching materials to be used for the proposed loft conversion.
4. Dormer face will be tile hung.



DRAWING STATUS:
PLANNING

DISCLAIMER:
Drawing to be read in conjunction with all other relevant documentation.

All written dimensions to be checked on the site before work commences. Discrepancies, where identified, must be reported to the designer.

PLANNING APPLICATION

Rev.	Date	Drawn By	Checked By
------	------	----------	------------

PROJECT:
12 Windermere AveRuislip HA4 9RE

CLIENT:
Kiran Topan

DRAWN: TI	DATE: 12/07/2021
SHEET SIZE: A3	SCALE: 1:100 @ A3
PROJECT NO: 012/21	DRAWING NO. PA 03
	REV. -