




All work to comply with current building regulations and codes of practice
Do not scale from drawings
all dimensions to be checked on site before the start of any work
All Proposed External Materials to Match Existing External Materials
Any Proposed Windows to Flank wall to be Obscure Glazed and Non-Opening below 1.7m from FFL

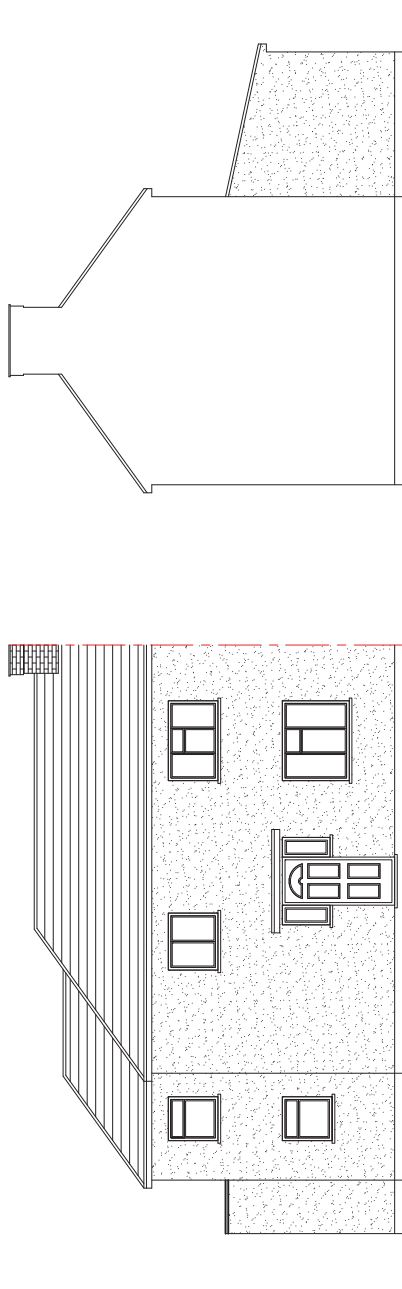


Proposed Front Elevation
Scale 1:100

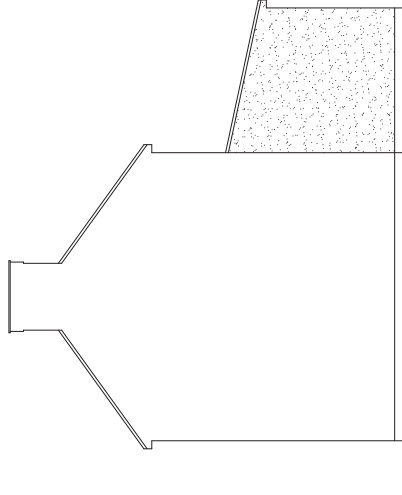


Proposed Side Elevation
Scale 1:100

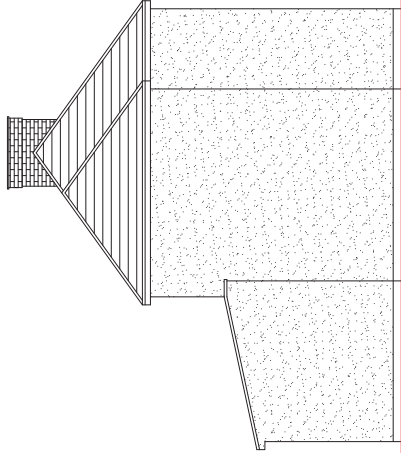

Proposed Side Elevation
Scale 1:100

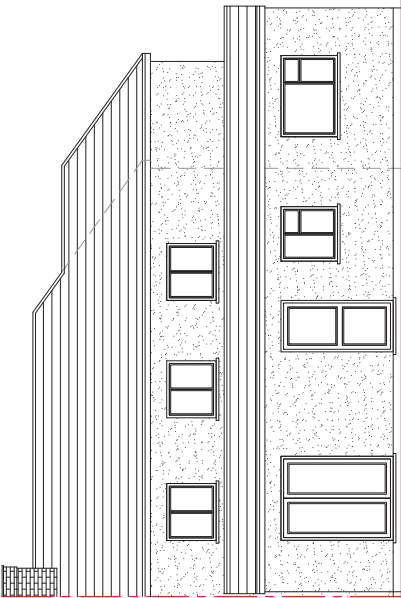

Proposed Rear Elevation
Scale 1:100

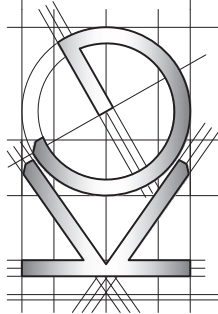

<u>Site Address:</u> 4 Wesley Road Hayes Middlesex UB3 2DR		<u>Drawing Content:</u> Proposed Elevations	<u>Drawings No:</u> 4wesleyroad/2021/08	<u>Date Drawn:</u> 18th February 2021	<u>Planting Issue</u> 7	
1		2	4	KG	6	
			<u>Drawings Scale:</u> 1:100	<u>Drawn By:</u>	<u>Revision:</u>	8