




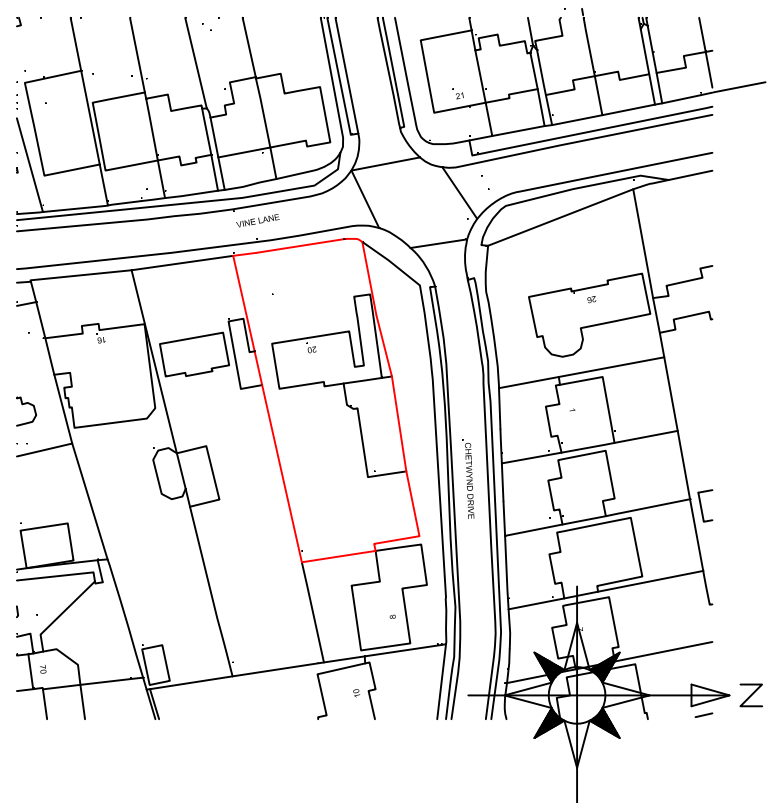


LOCATION PLAN 1:1250 SCALE

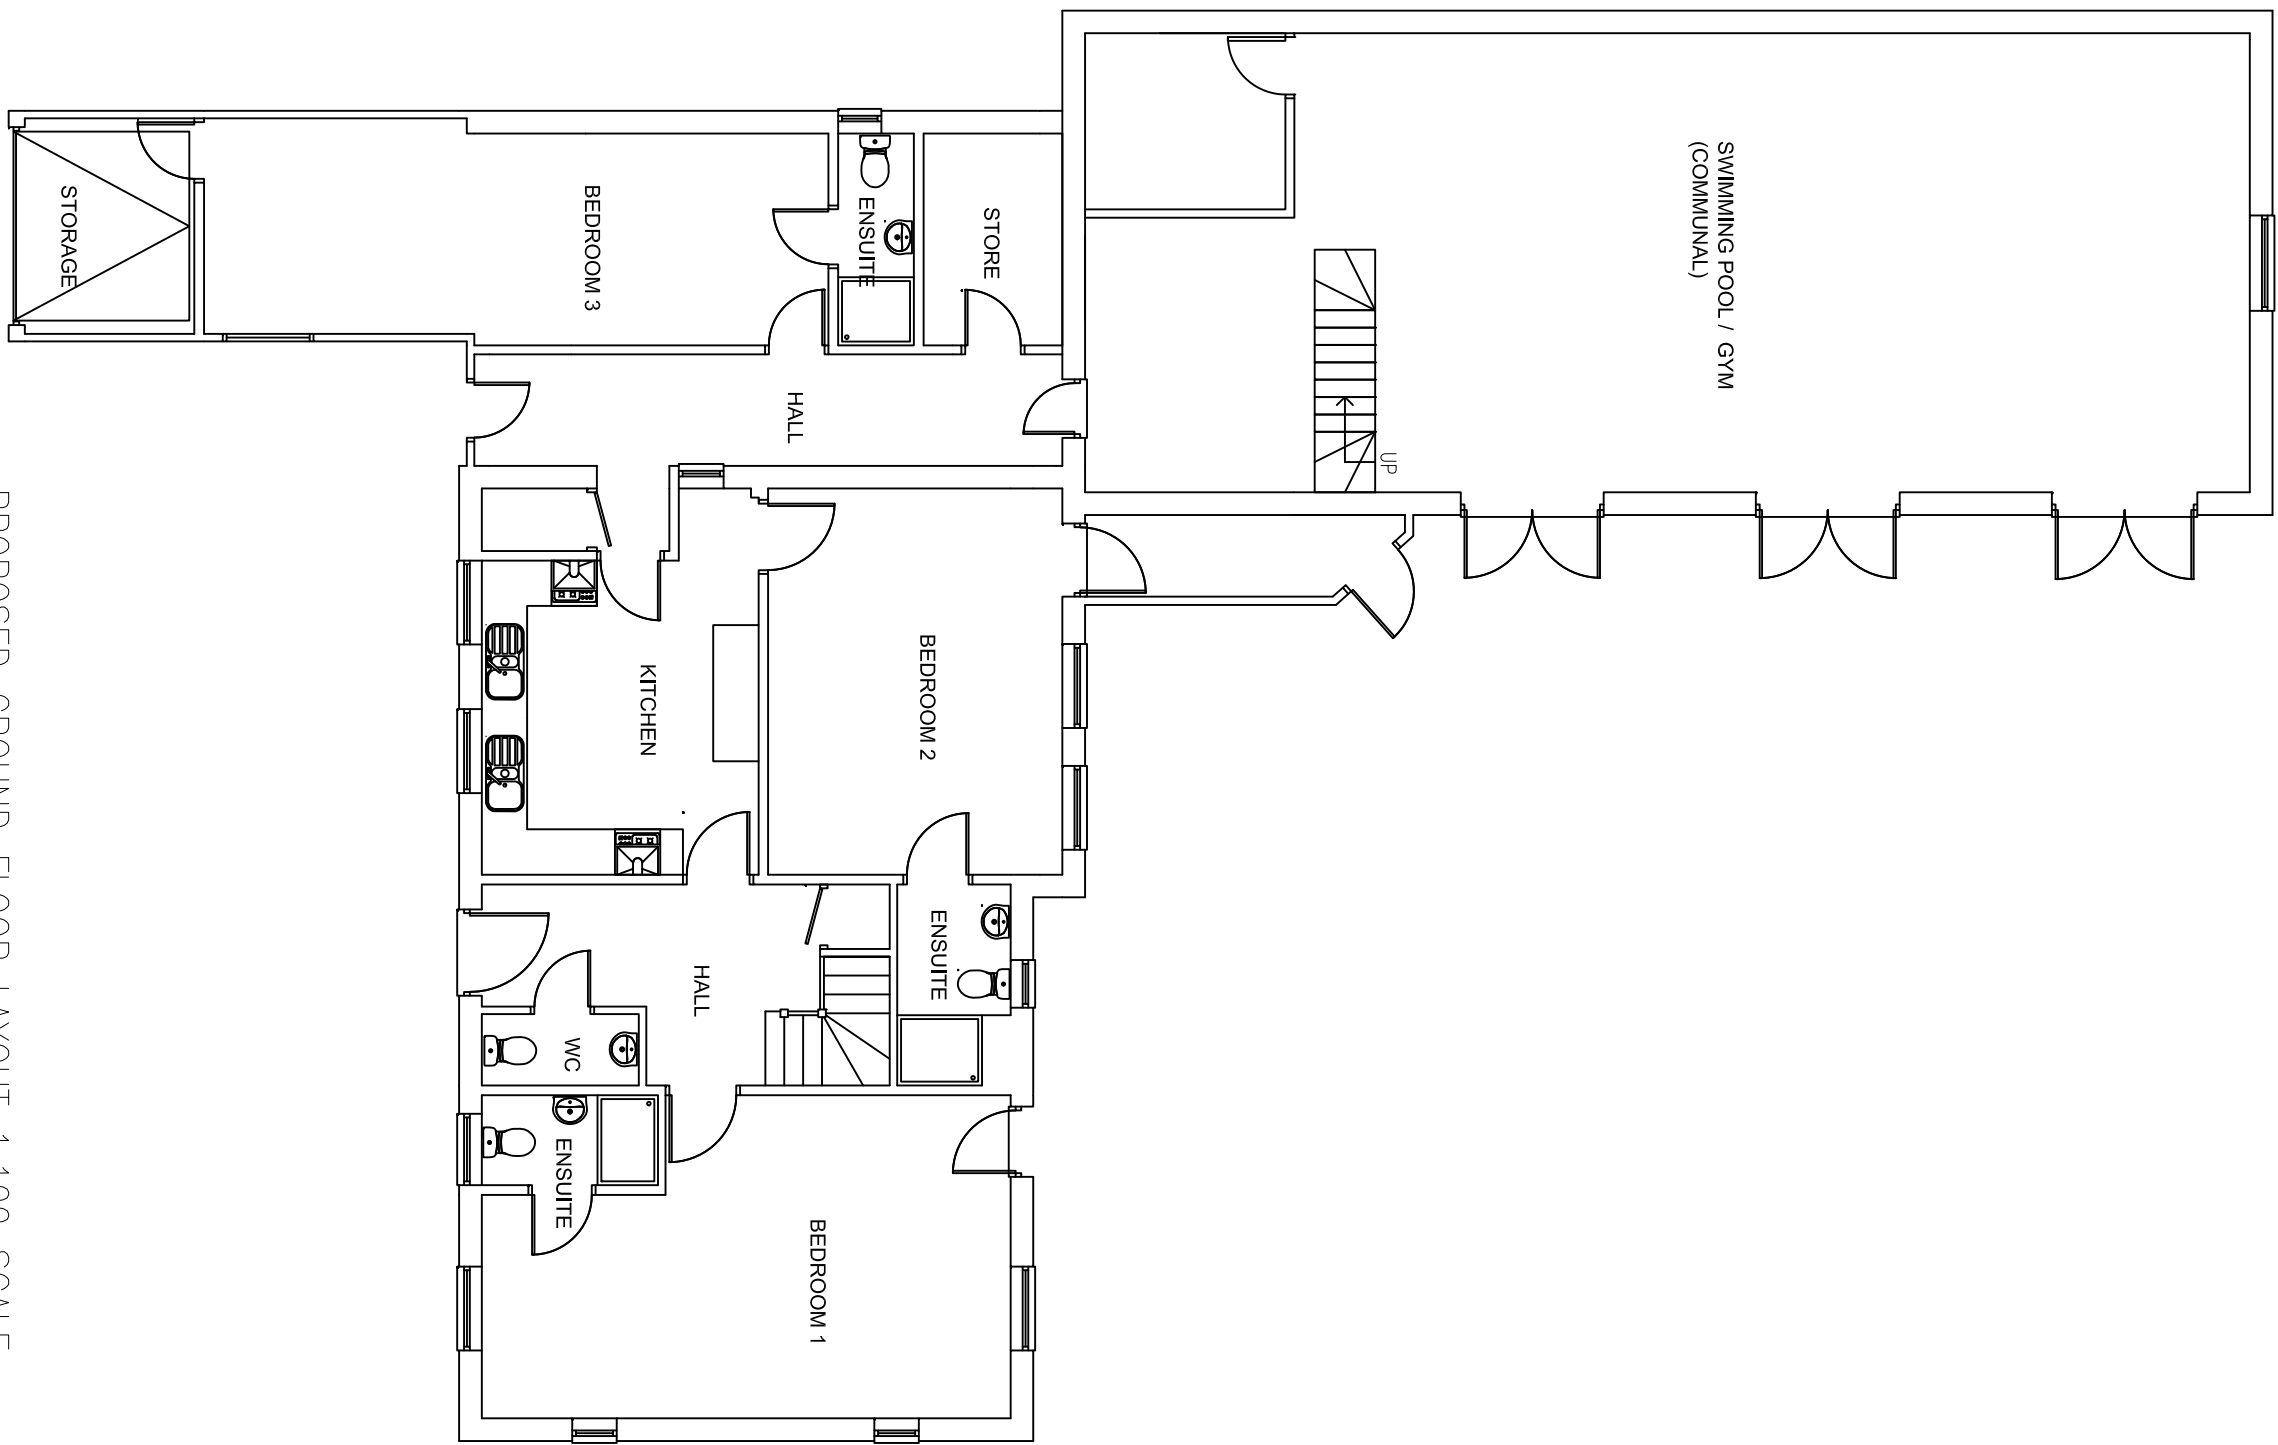

PROPOSED GROUND FLOOR LAYOUT 1:100 SCALE

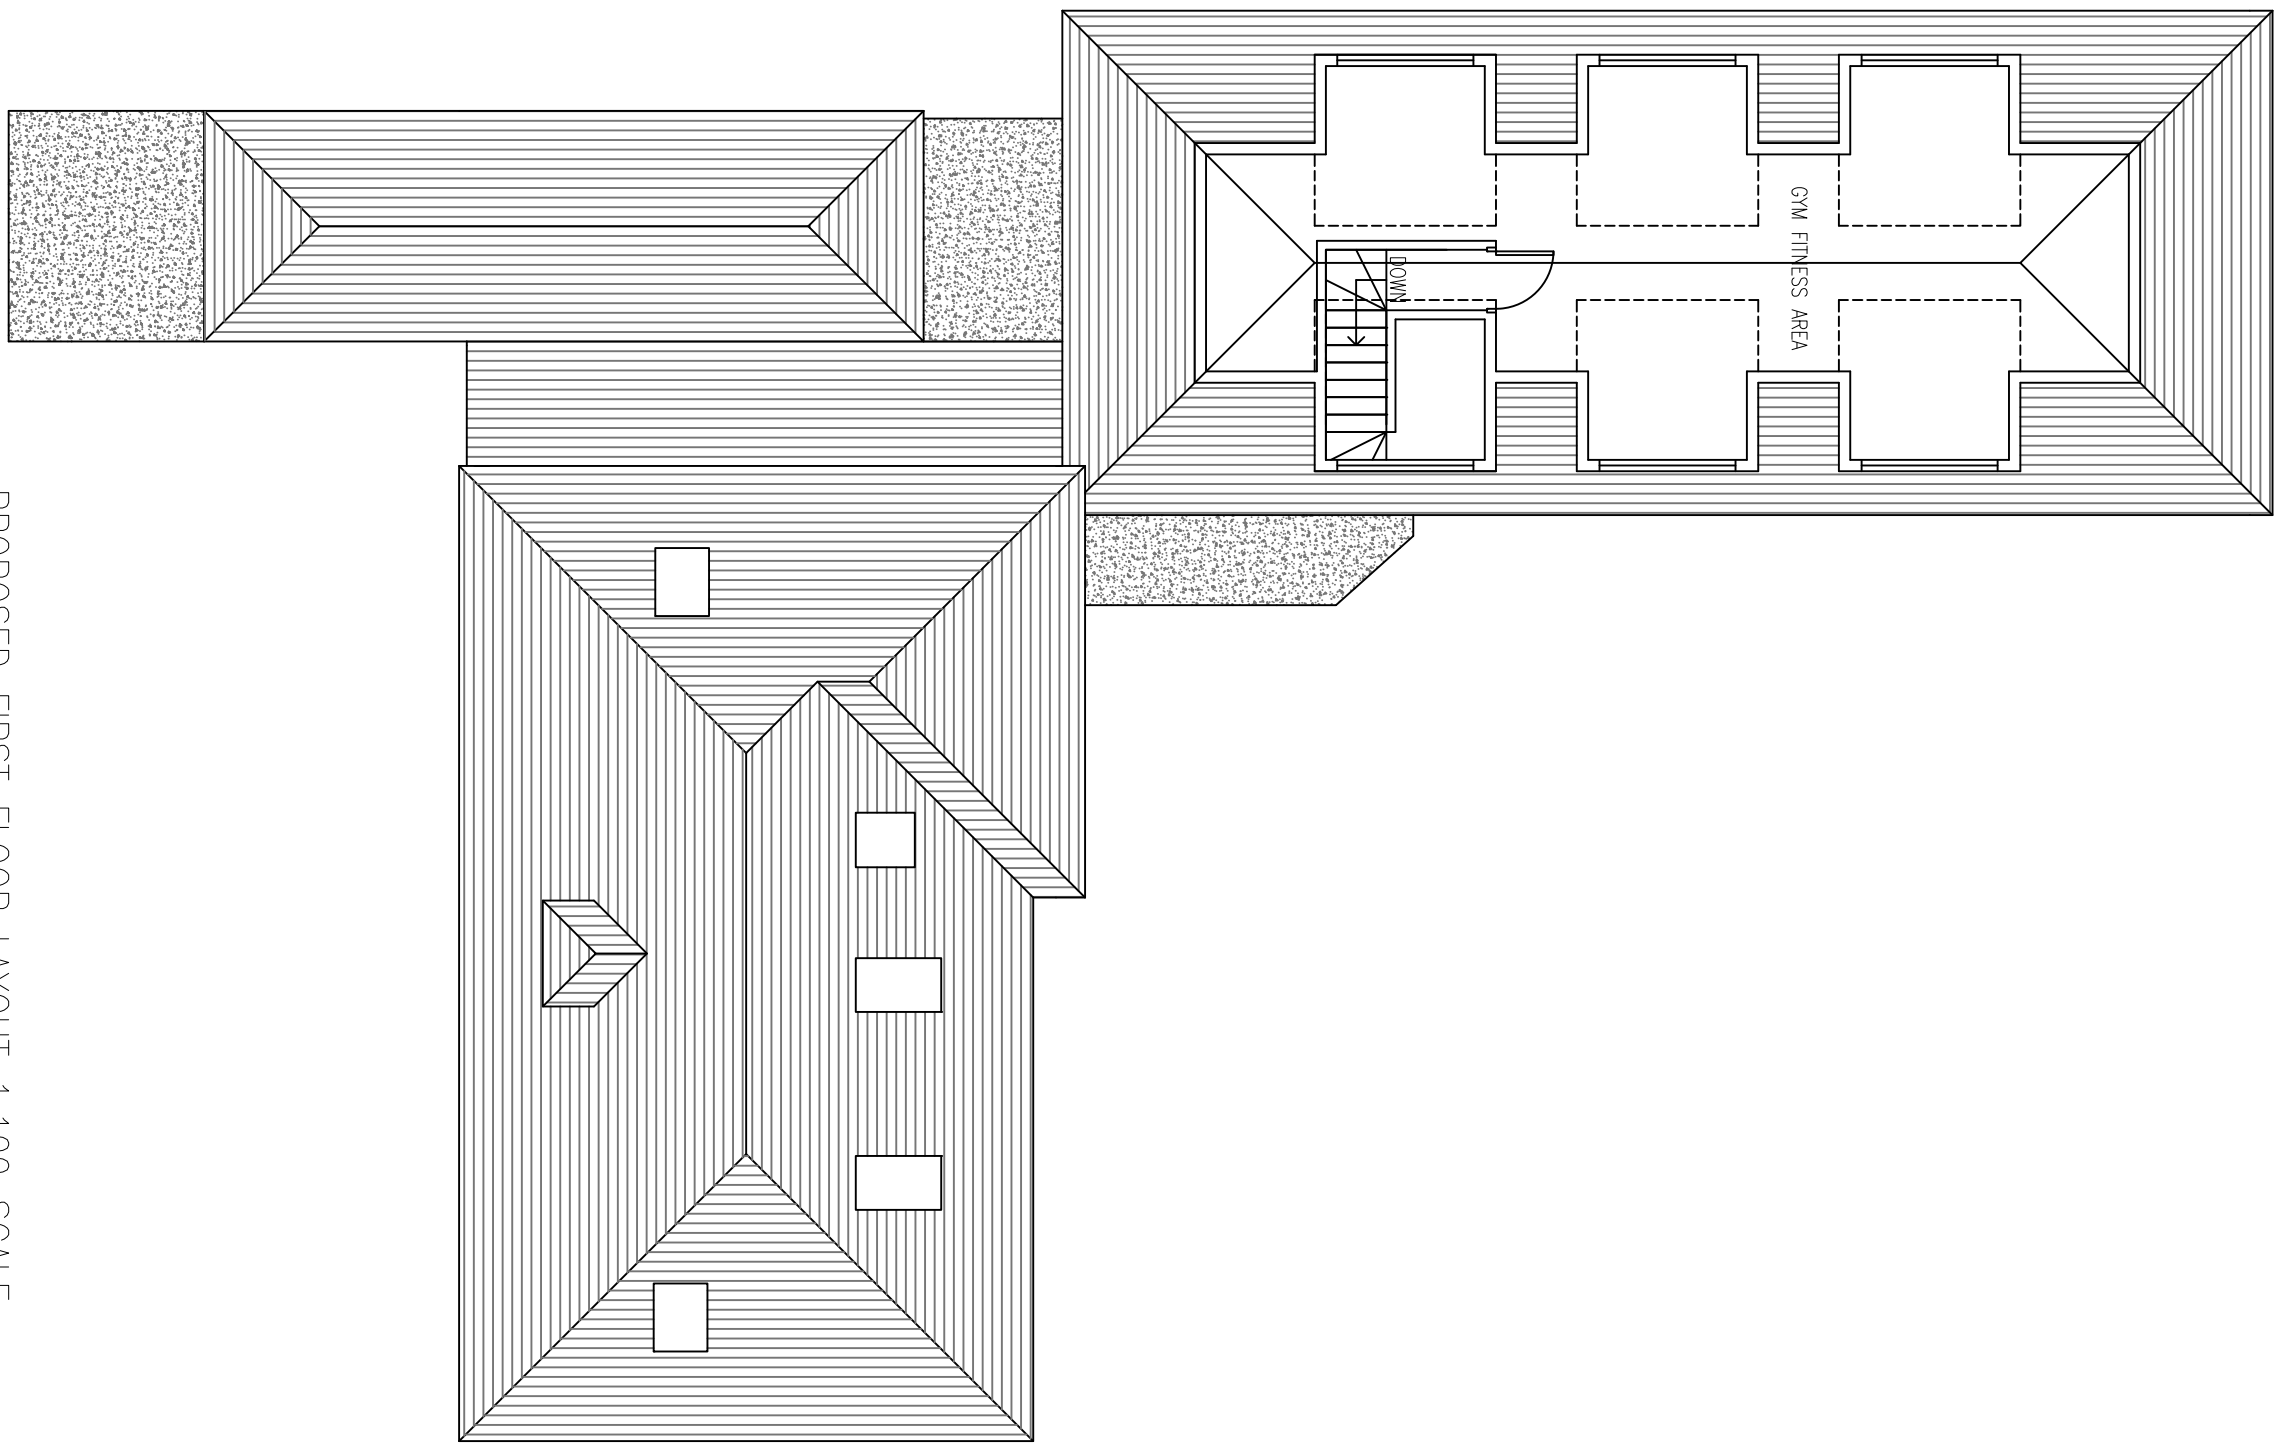


PROPOSED FIRST FLOOR LAYOUT 1:100 SCALE

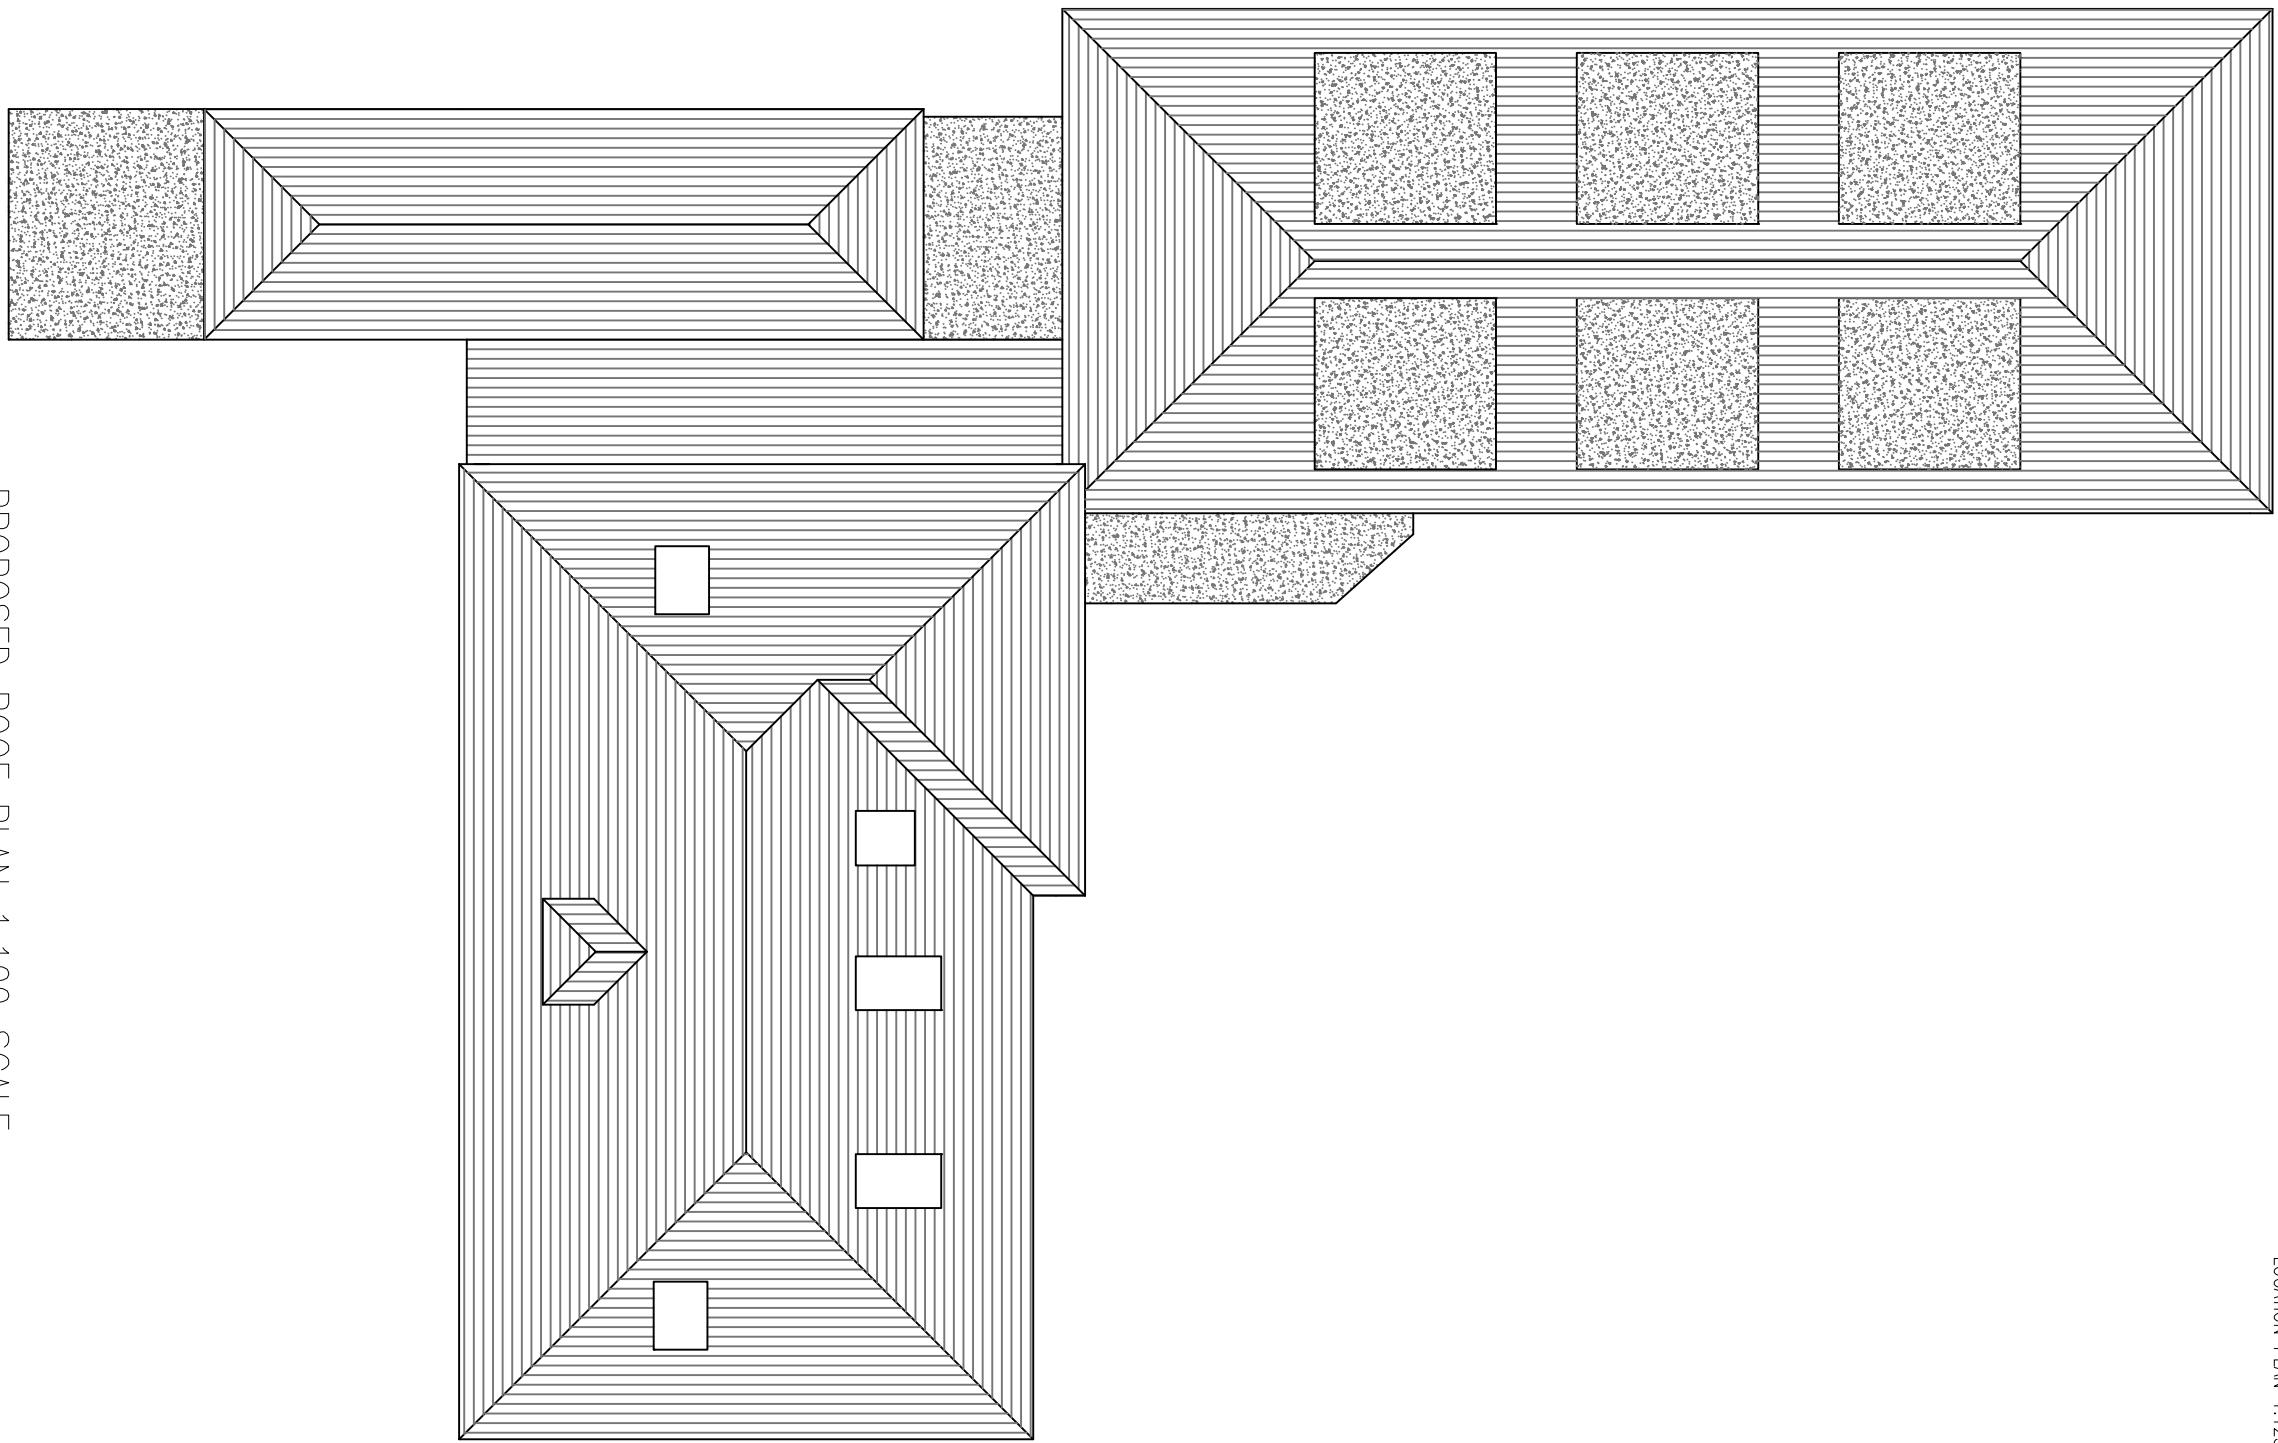

PROPOSED ROOF PLAN 1:100 SCALE

DESCRIPTION:
PROPOSED LOFT CONVERSION AND
DORMERS IN ROOF SLOPE

CLIENT: MR HARVEY PUREWAL
SITE ADDRESS:
20 VINE LANE
UXBRIDGE
UB8 0AY
SCALE: 1:100 @A1
DRAWING NUMBER: PLASB3
DATE: MAY 2021
REVISIONS:

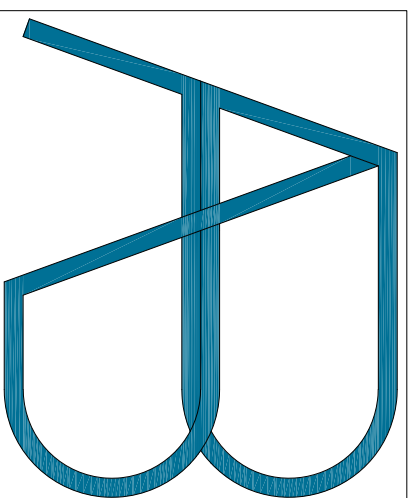

e-mail: architecturaldesigns@gmail.com
Tel: 0770 2167000

DISCLAIMER:
THESE DRAWINGS SHOULD BE APPROVED
BY LOCAL AUTHORITY OR APPROVED
INSPECTOR BEFORE WORK CAN START.

DO NOT SCALE FROM DRAWING
MEASUREMENTS TO BE TAKEN ON SITE.

PARTY WALL(ECT) ACT 1997 TO BE
AGREED WITH ADJOINING NEIGHBORS BY
CLIENT BEFORE COMMENCING WORKS.

ALL WORKS INCLUDING FOUNDATIONS,
WASTE LINES, ETC. ARE TO BE WITHIN
BOUNDARY LINES OF SITE.

