


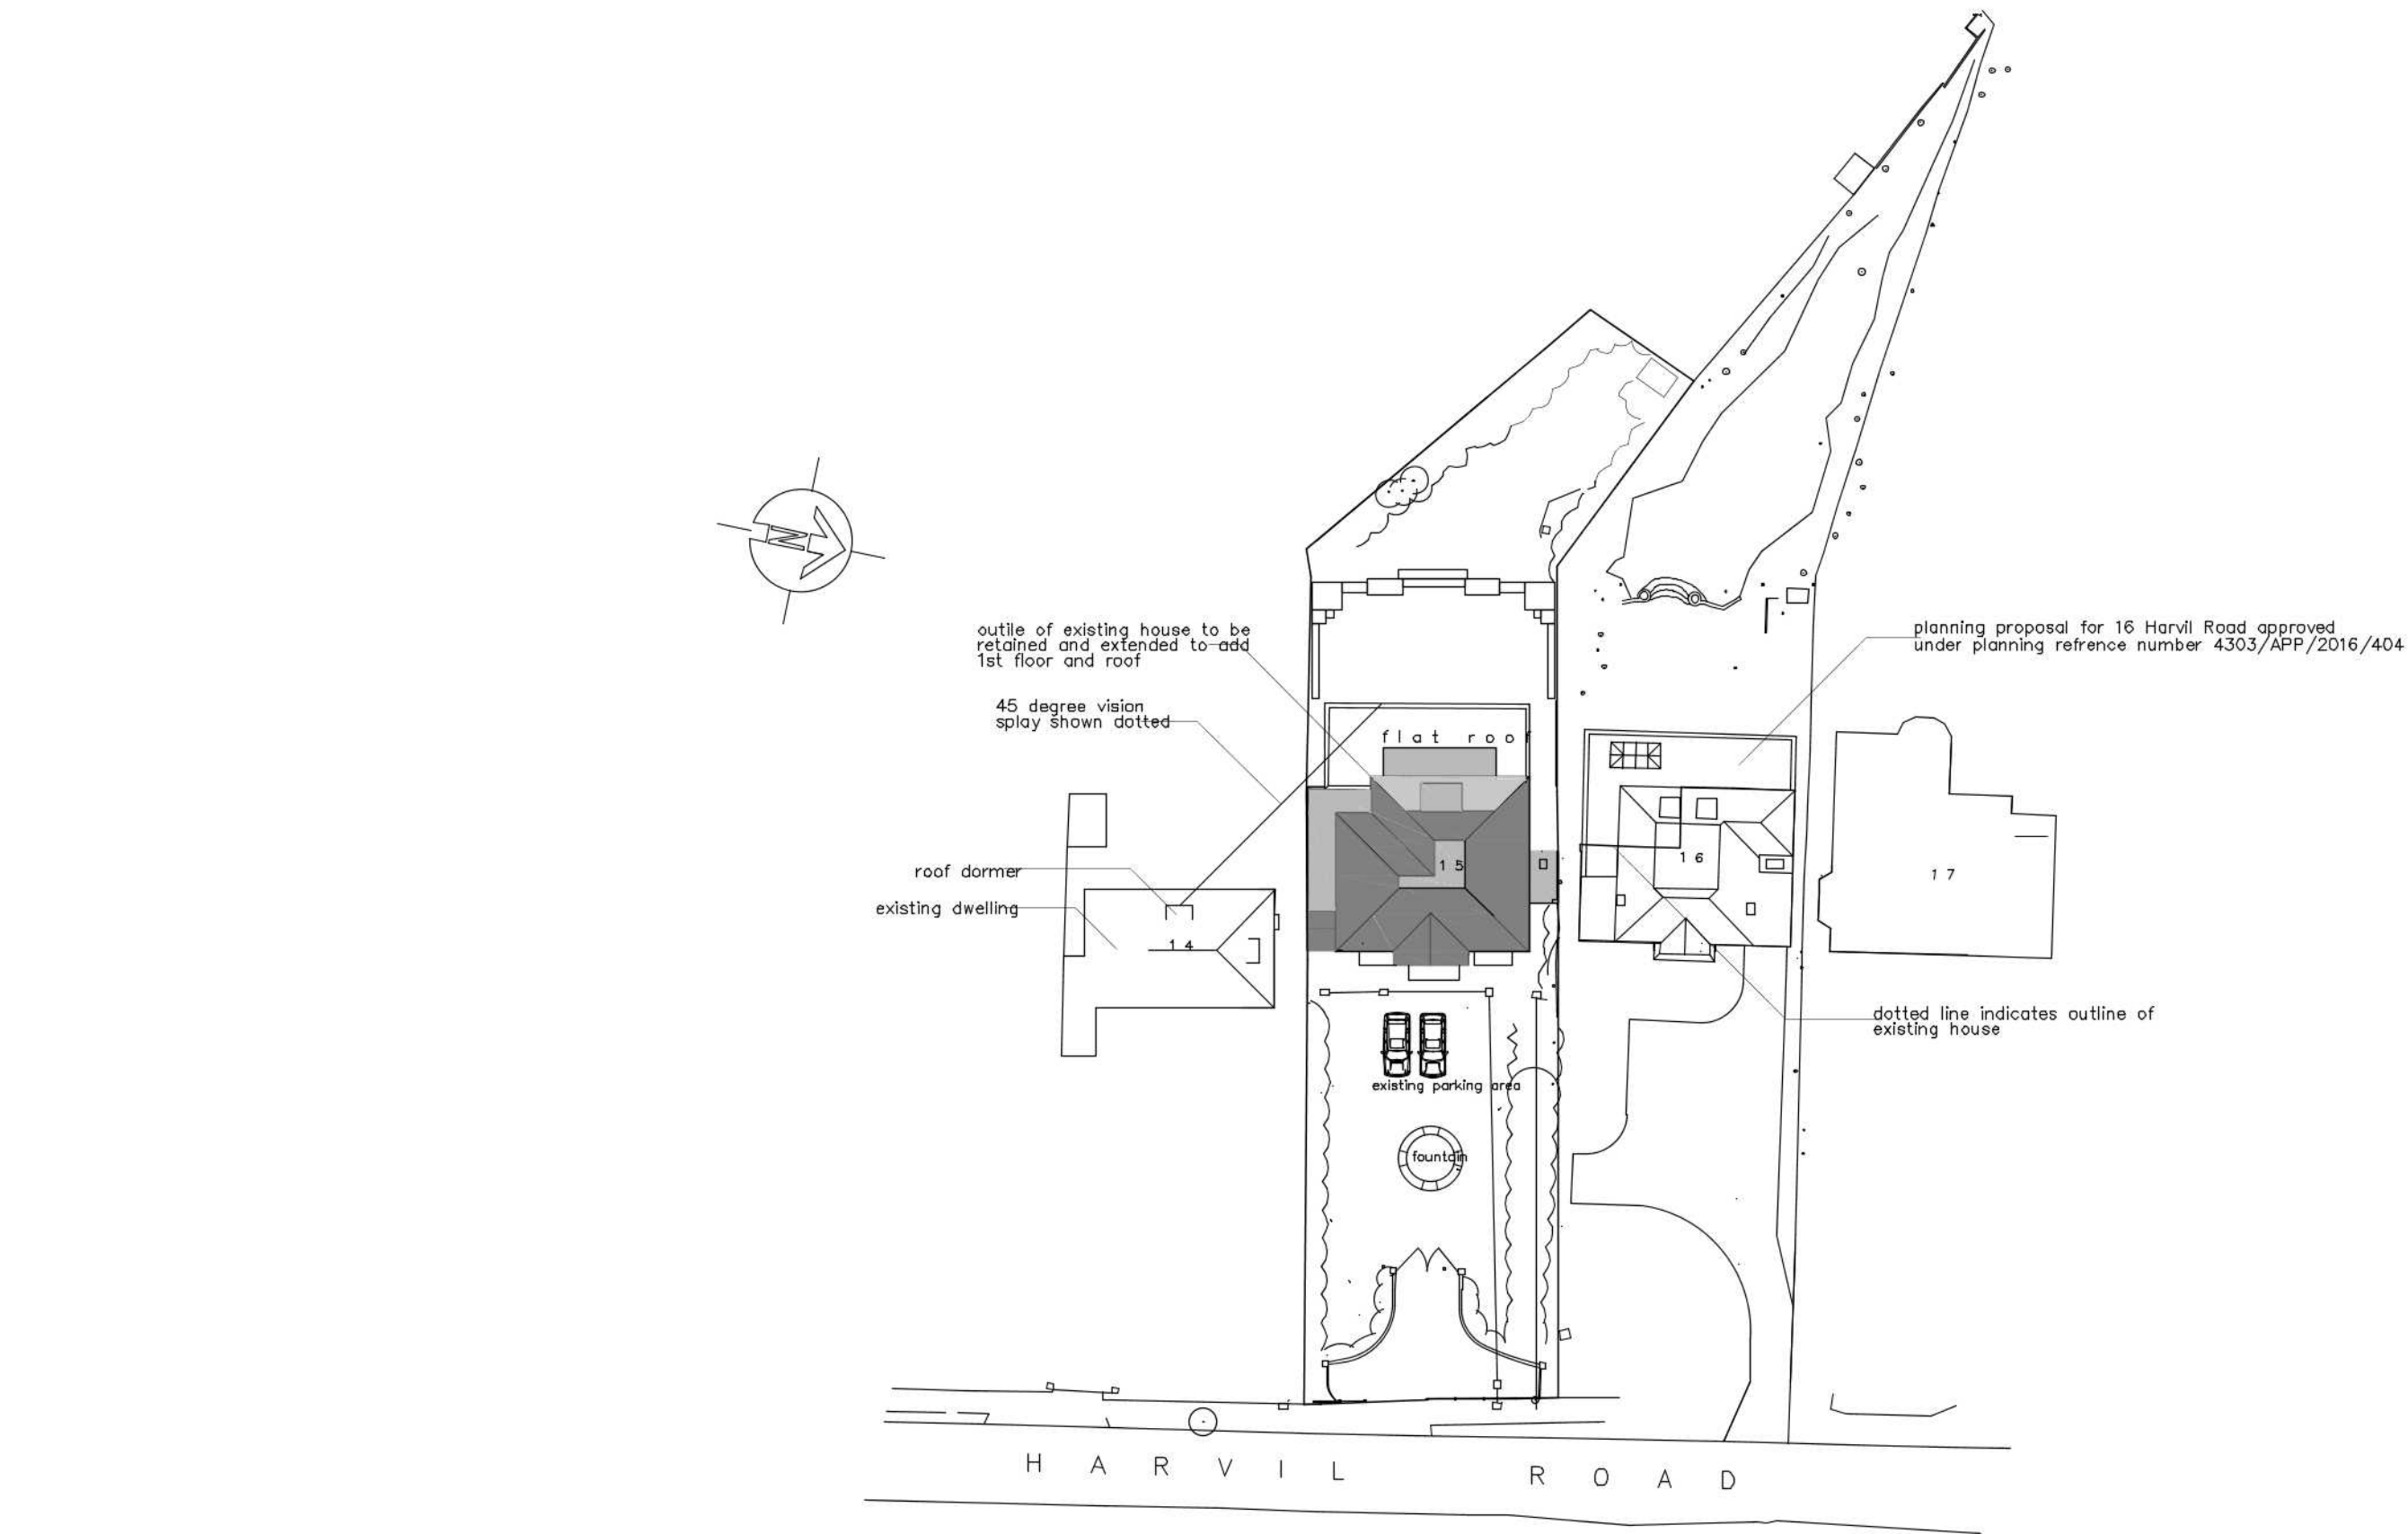

07
A3 **PROPOSED SITE PLAN**
SCALE: 1:500

NOTES:		REVISIONS:		ASKPLANNING Chartered Town Planners 18 The Common, London W5 3TR Tel 020 3255 0099 ask@askplanning.co.uk		From Inception to Occupation	
Figured dimensions are to be used in preference to scaled dimensions.				SCALE 1 : 500@A3		TITLE/VIEW	PROPOSED SITE PLAN
Contractors to verify all dimensions on site before commencing any work or shop drawing.				DRAWN BY ysk		PROJECT	Planning
Any discrepancies between these drawings and the actual situation encountered on site should be conveyed to ASK Planning and / or contract administrator immediately.				DRAWING NO. 2019/826/P/07		LOCATION	15 HARVIL ROAD ICKENHAM UB10 8AJ
All work to comply with the latest relevant code of practice, British Standards and Building Regulations.				DATE September.2019			
No part of this drawing may be reproduced without the permission of ASK Planning.				REV.			
© ASK Planning 1998							