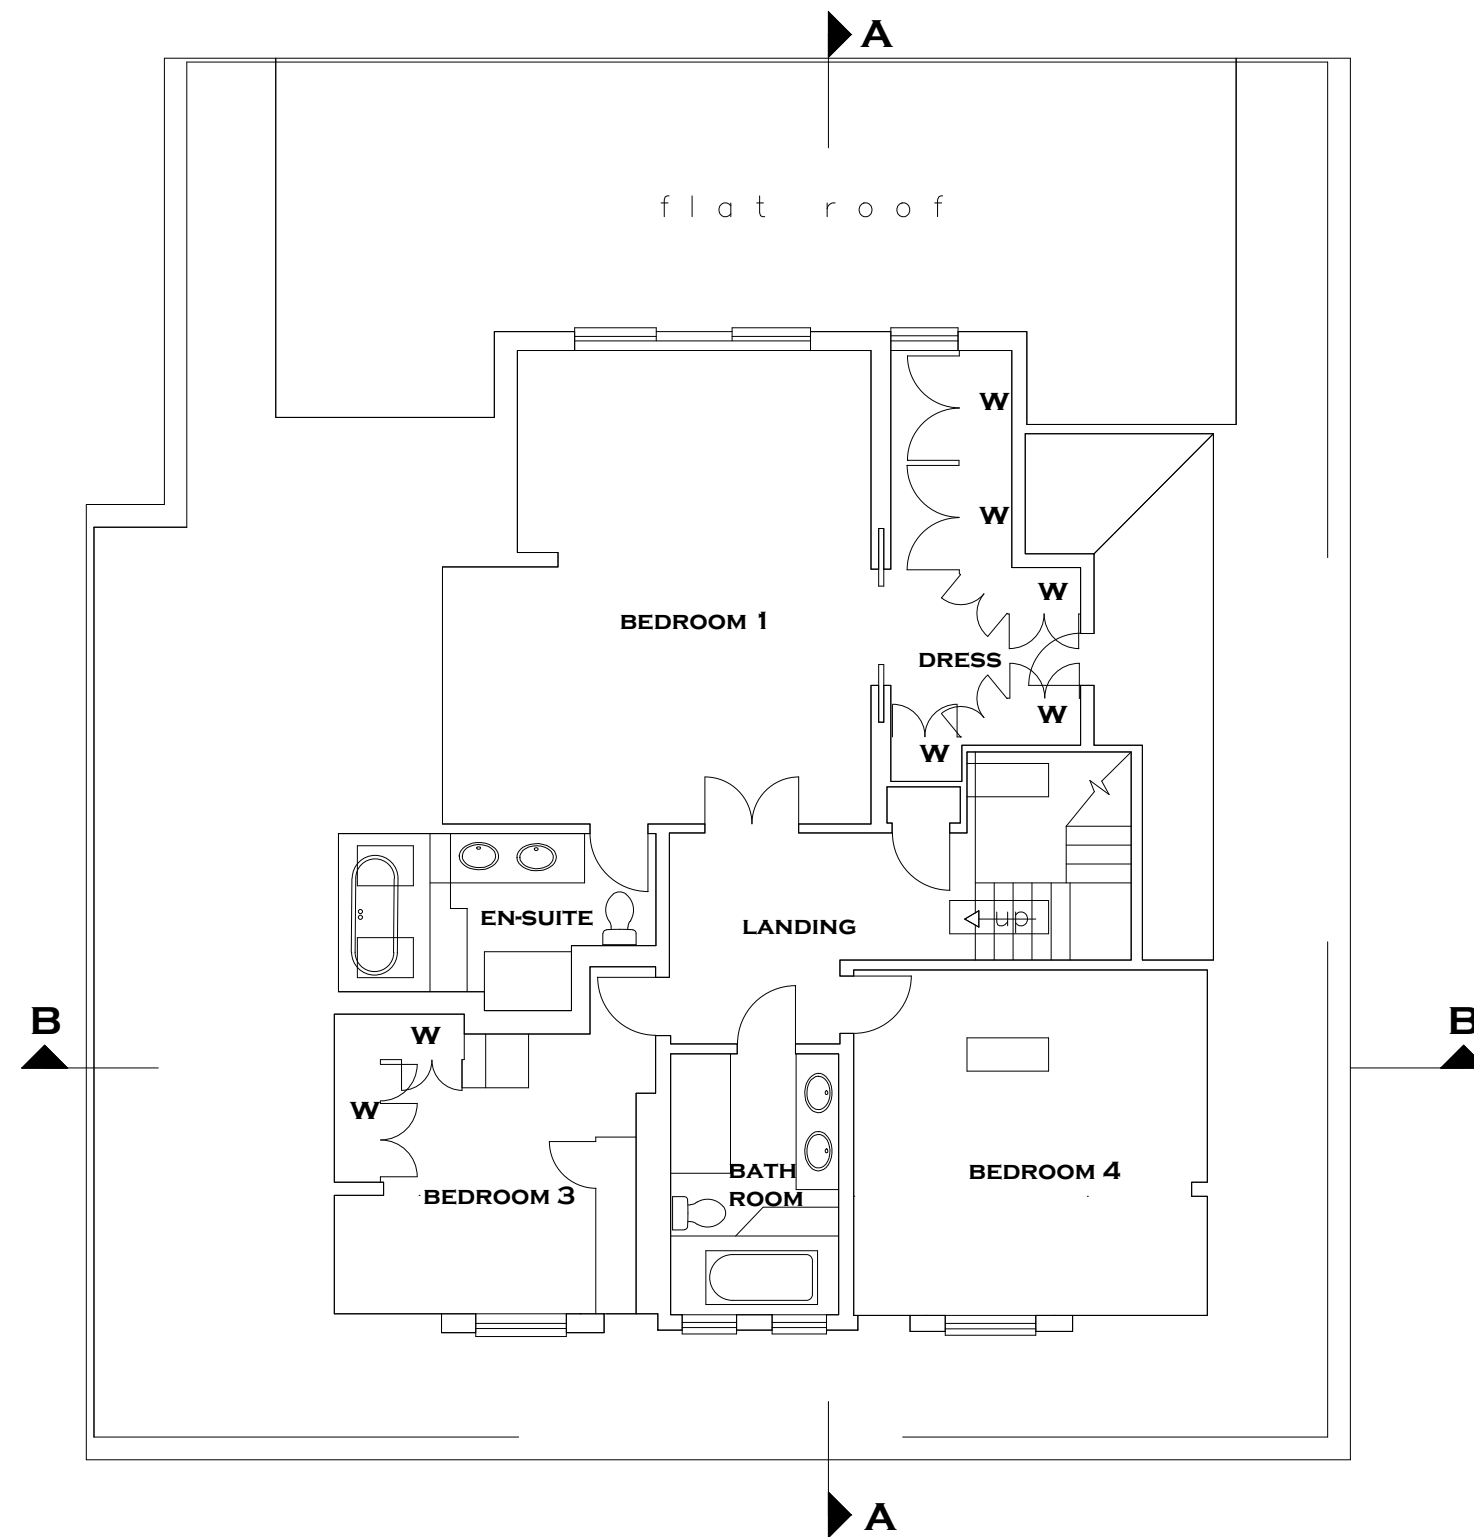
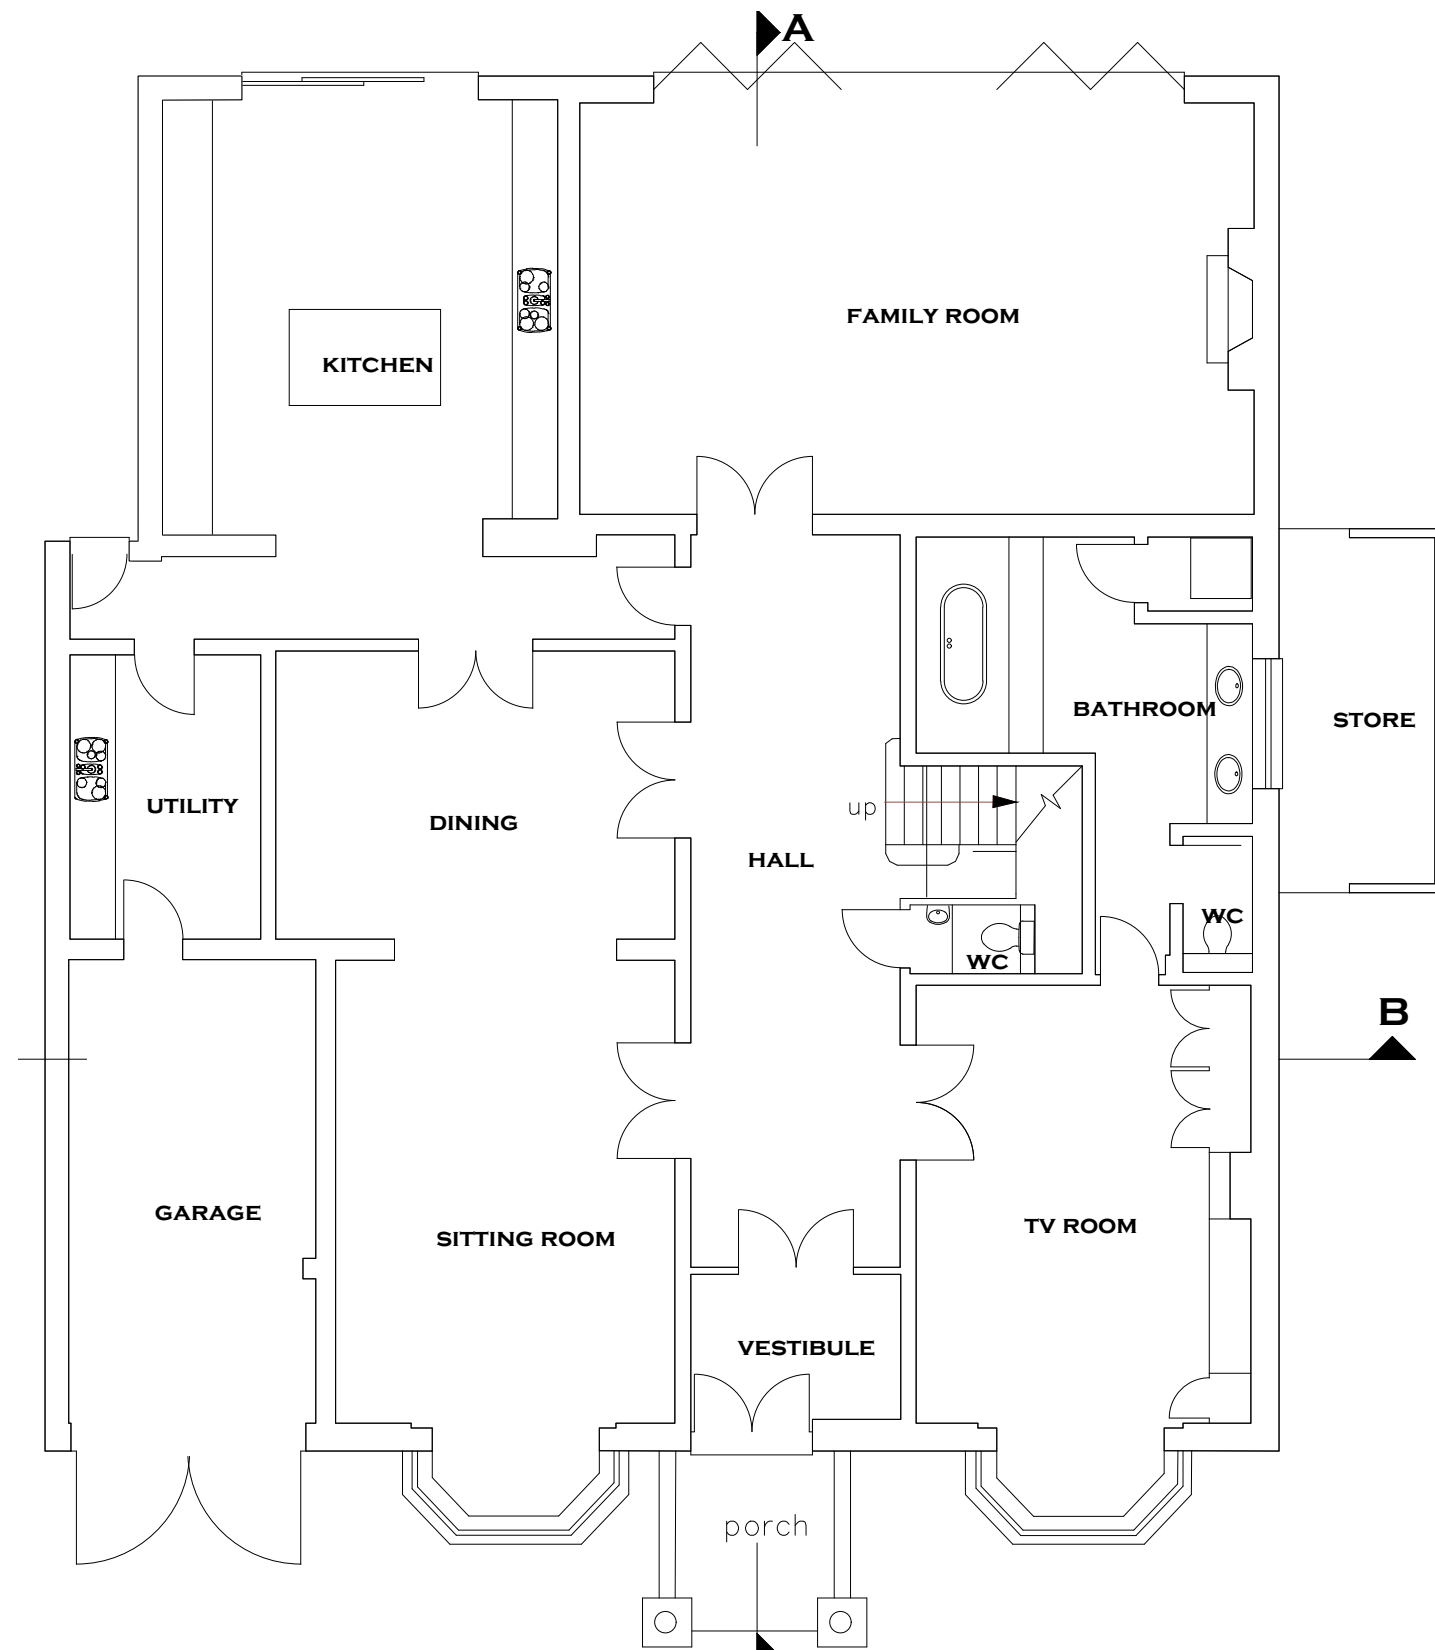


NOTES:		REVISIONS:		ASKPLANNING Chartered Town Planners		From Inception to Occupation	
Figured dimensions are to be used in preference to scaled dimensions. Contractors to verify all dimensions on site before commencing any work or shop drawing. Any discrepancies between these drawings and the actual situation encountered on site should be conveyed to ASK Planning and / or contract administrator immediately. All work to comply with the latest relevant code of practice, British Standards and Building Regulations. No part of this drawing may be reproduced without the permission of ASK Planning. © ASK Planning 1998				18 The Common, London W5 3TR Tel 020 3255 0099 ask@askplanning.co.uk		TITLE/VIEW	EXISTING FLOOR PLANS
				SCALE 1 : 100@A3		DRAWN BY	ysk
				DRAWING NO. 2019/826/P/03		DATE	September.2019
						REV.	
						LOCATION	15 HARVIL ROAD ICKENHAM UB10 8AJ