



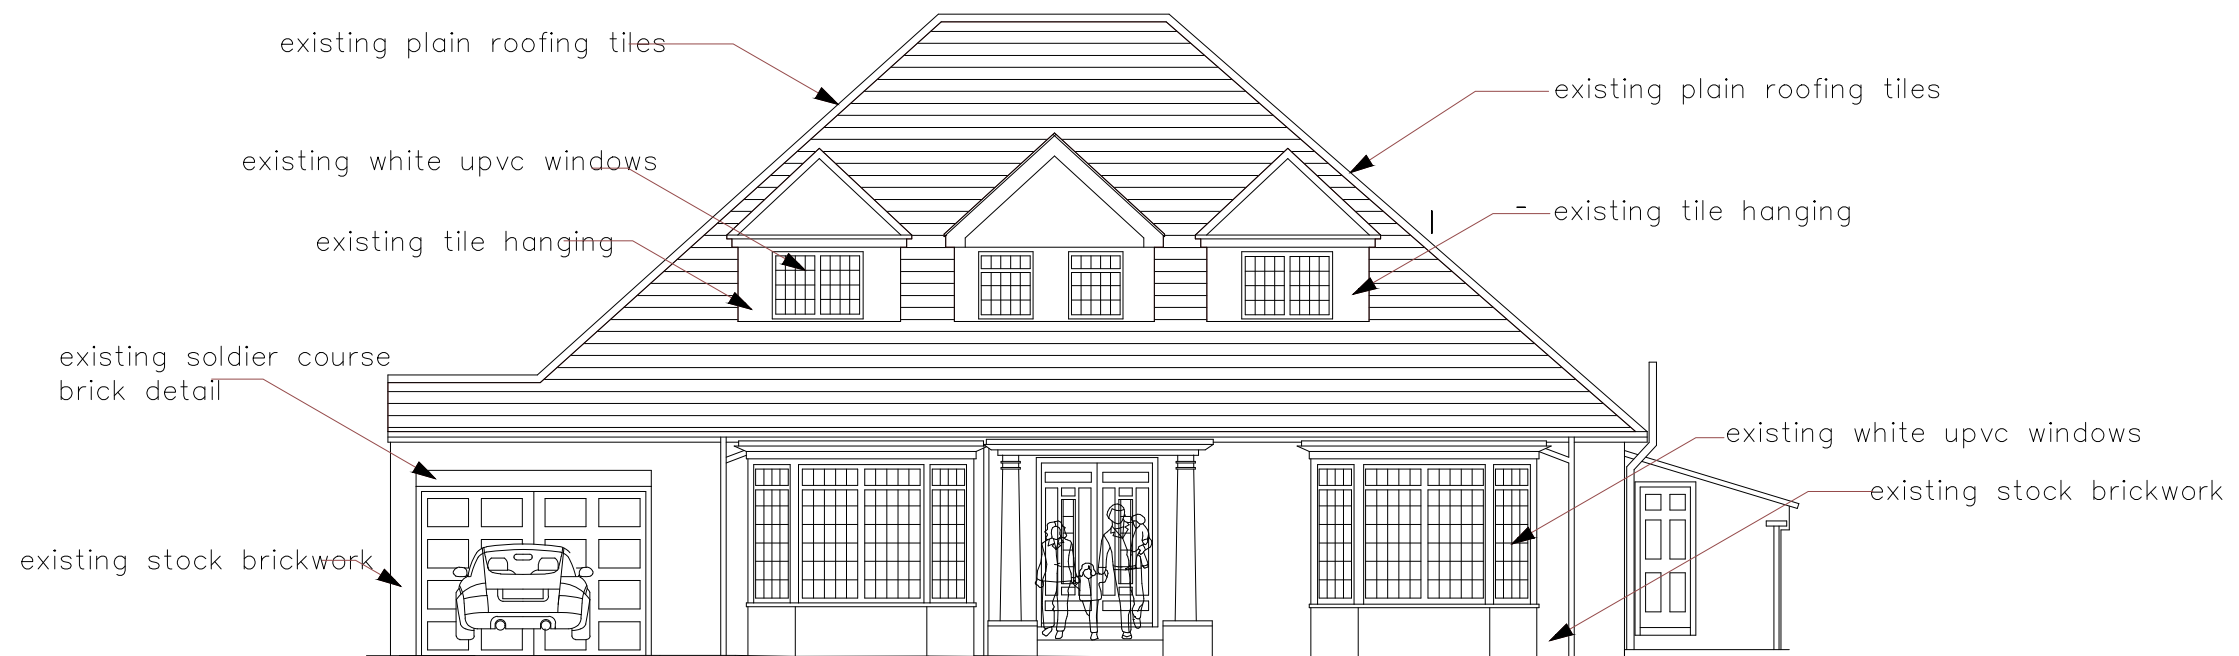

**04**  
**A3** **EXISTING EAST ELEVATION**  
**SCALE: 1:100**

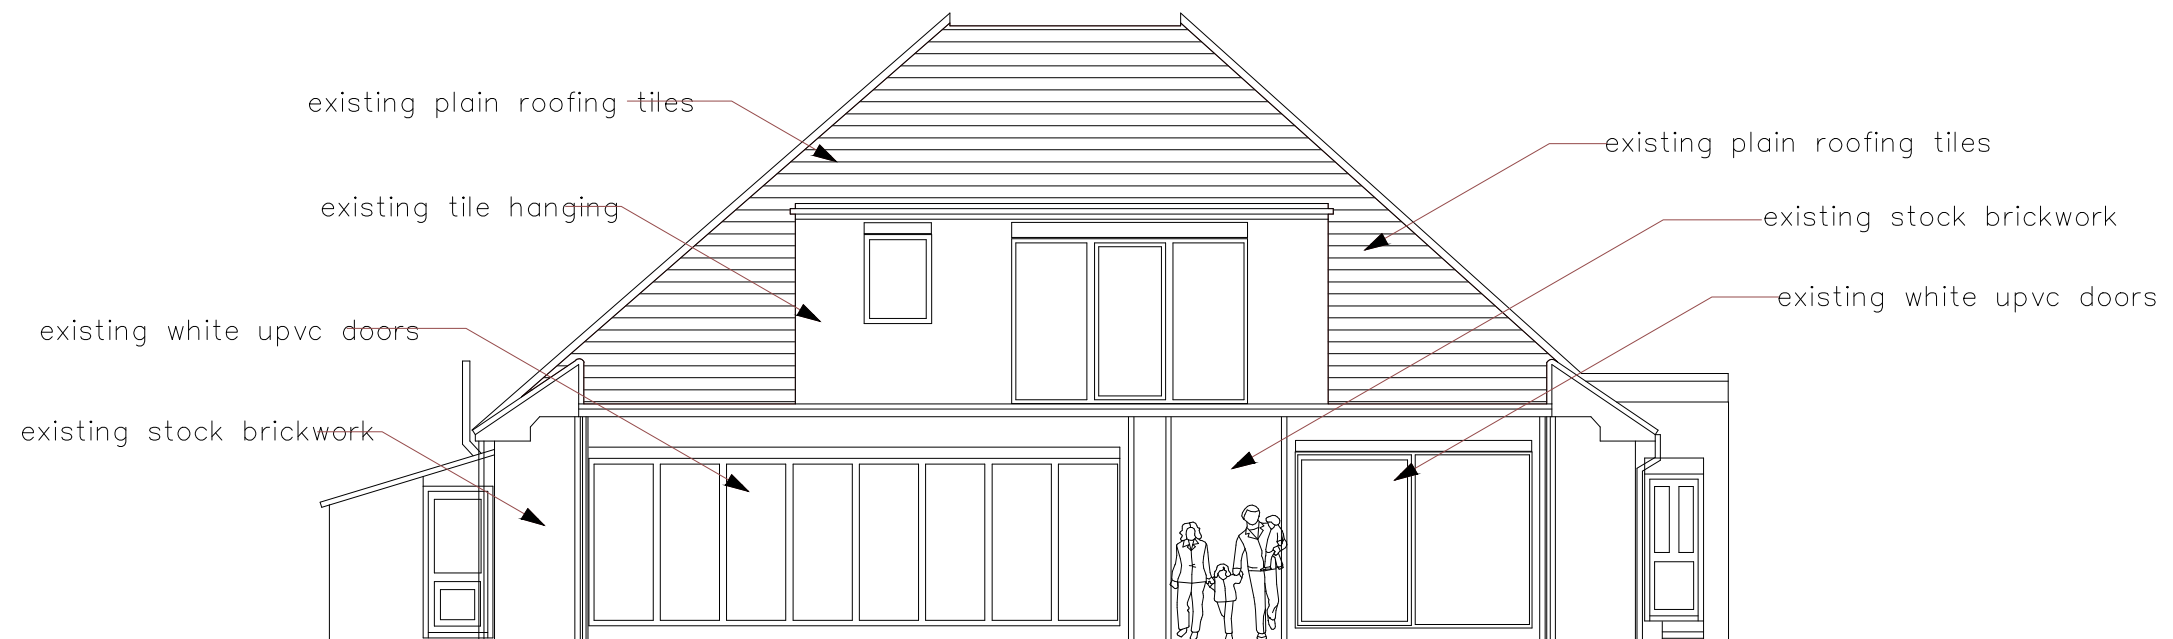

**04**  
**A3** **EXISTING WEST ELEVATION**  
**SCALE: 1:100**



| NOTES:   |  | REVISIONS: |  | ASKPLANNING<br>Chartered Town Planners                                  |  | From Inception to Occupation |                                        |
|---|--|------------|--|-------------------------------------------------------------------------|--|------------------------------|----------------------------------------|
| <p>Figured dimensions are to be used in preference to scaled dimensions.</p> <p>Contractors to verify all dimensions on site before commencing any work or shop drawing.</p> <p>Any discrepancies between these drawings and the actual situation encountered on site should be conveyed to ASK Planning and / or contract administrator immediately.</p> <p>All work to comply with the latest relevant code of practice, British Standards and Building Regulations.</p> <p>No part of this drawing may be reproduced without the permission of ASK Planning.</p> <p>© ASK Planning 1998</p> |  |            |  | 18 The Common, London W5 3TR<br>Tel 020 3255 0099 ask@askplanning.co.uk |  | TITLE/VIEW                   | EXISTING EAST & WEST ELEVATIONS        |
|   |  |            |  | SCALE 1 : 100@A3                                                        |  | PROJECT                      | Planning                               |
|   |  |            |  | DRAWING NO. 2019/826/P/04                                               |  | LOCATION                     | 15 HARVIL ROAD<br>ICKENHAM<br>UB10 8AJ |
|   |  |            |  | DRAWN BY ilan                                                           |  |                              |                                        |
|   |  |            |  | DATE September.2019                                                     |  |                              |                                        |
|   |  |            |  | REV.                                                                    |  |                              |                                        |