



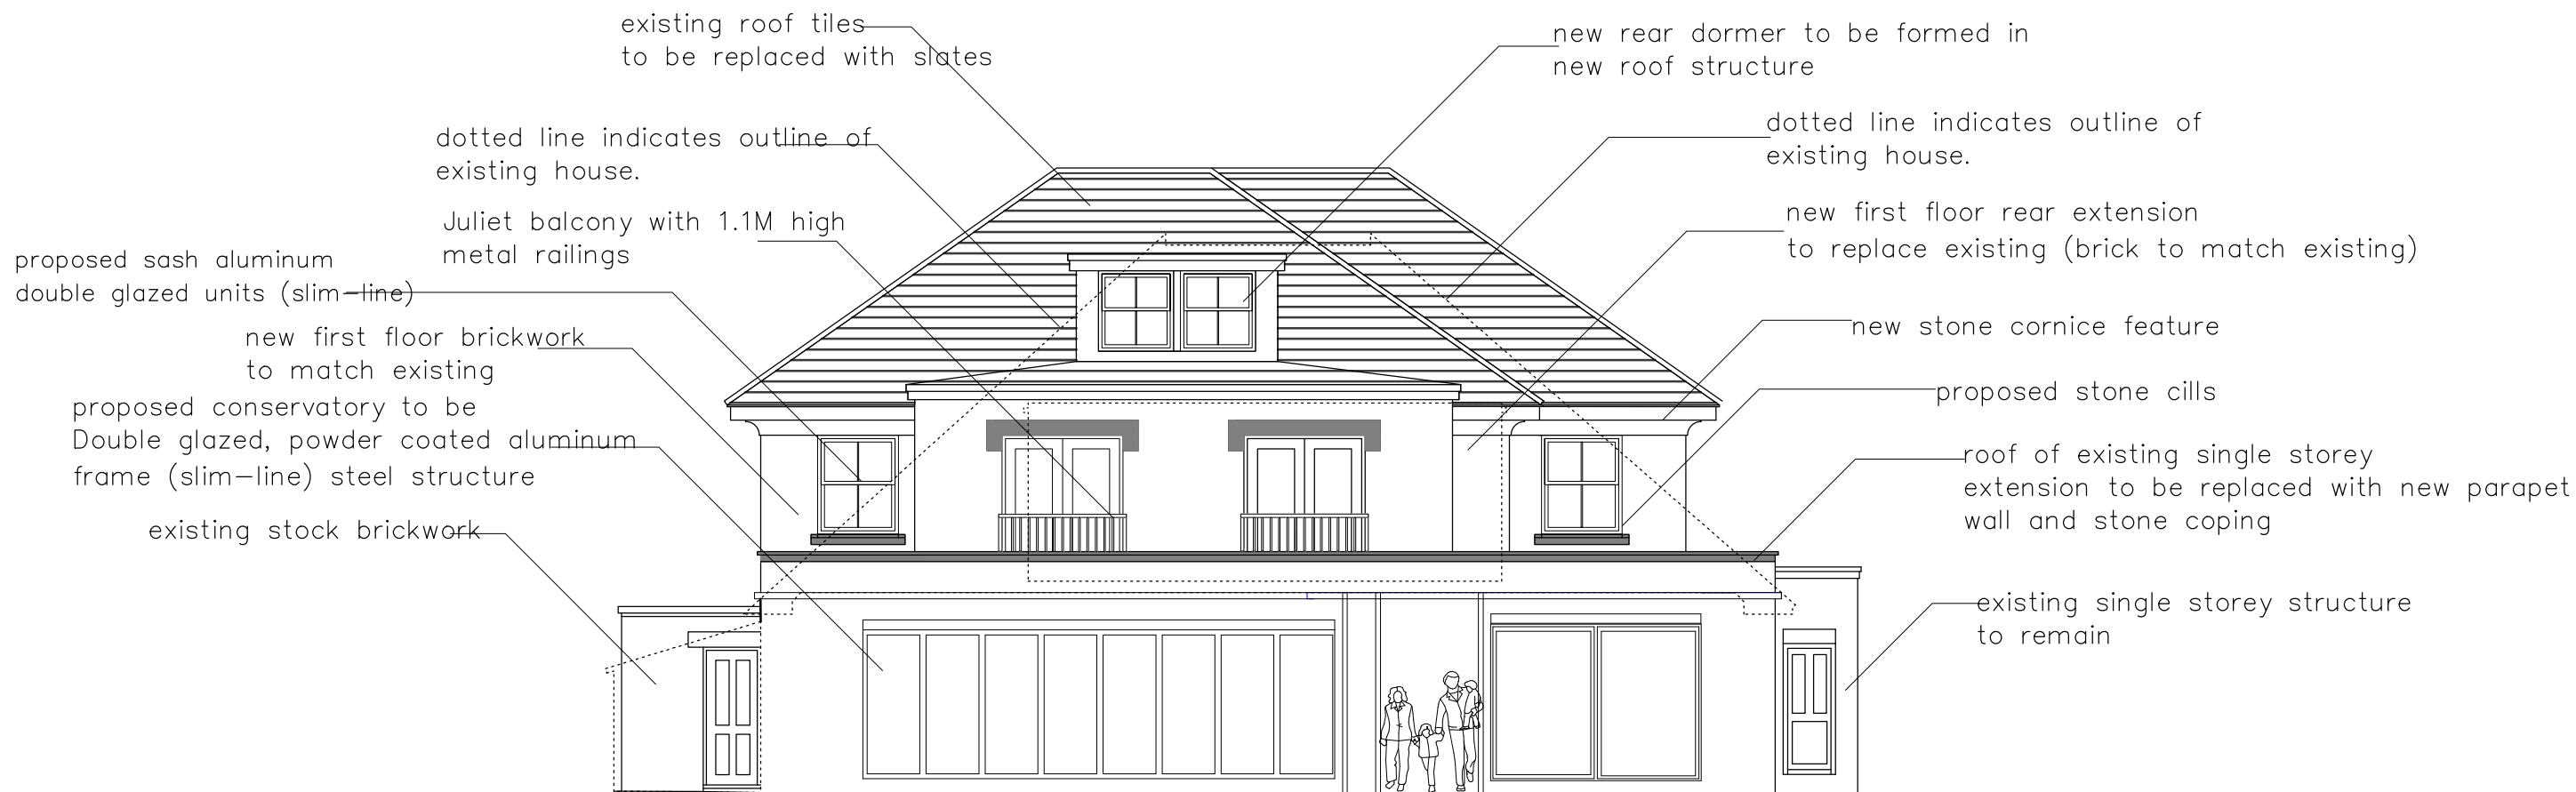

13
A3 **PROPOSED WEST ELEVATION**
SCALE: 1:100

 

NOTES:		REVISIONS:		ASKPLANNING		From Inception to Occupation	
Figured dimensions are to be used in preference to scaled dimensions.				Chartered Town Planners		TITLE/VIEW	PROPOSED WEST ELEVATION
Contractors to verify all dimensions on site before commencing any work or shop drawing.				18 The Common, London W5 3TR Tel 020 3255 0099 ask@askplanning.co.uk		PROJECT	Planning
Any discrepancies between these drawings and the actual situation encountered on site should be conveyed to ASK Planning and / or contract administrator immediately.				SCALE	1 : 100@A3	DRAWN BY	ysk
All work to comply with the latest relevant code of practice, British Standards and Building Regulations.				DRAWING NO.	2019/826/P/13	DATE	September 2019
No part of this drawing may be reproduced without the permission of ASK Planning.						REV.	
© ASK Planning 1998							LOCATION 15 HARVIL ROAD ICKENHAM UB10 8AJ