




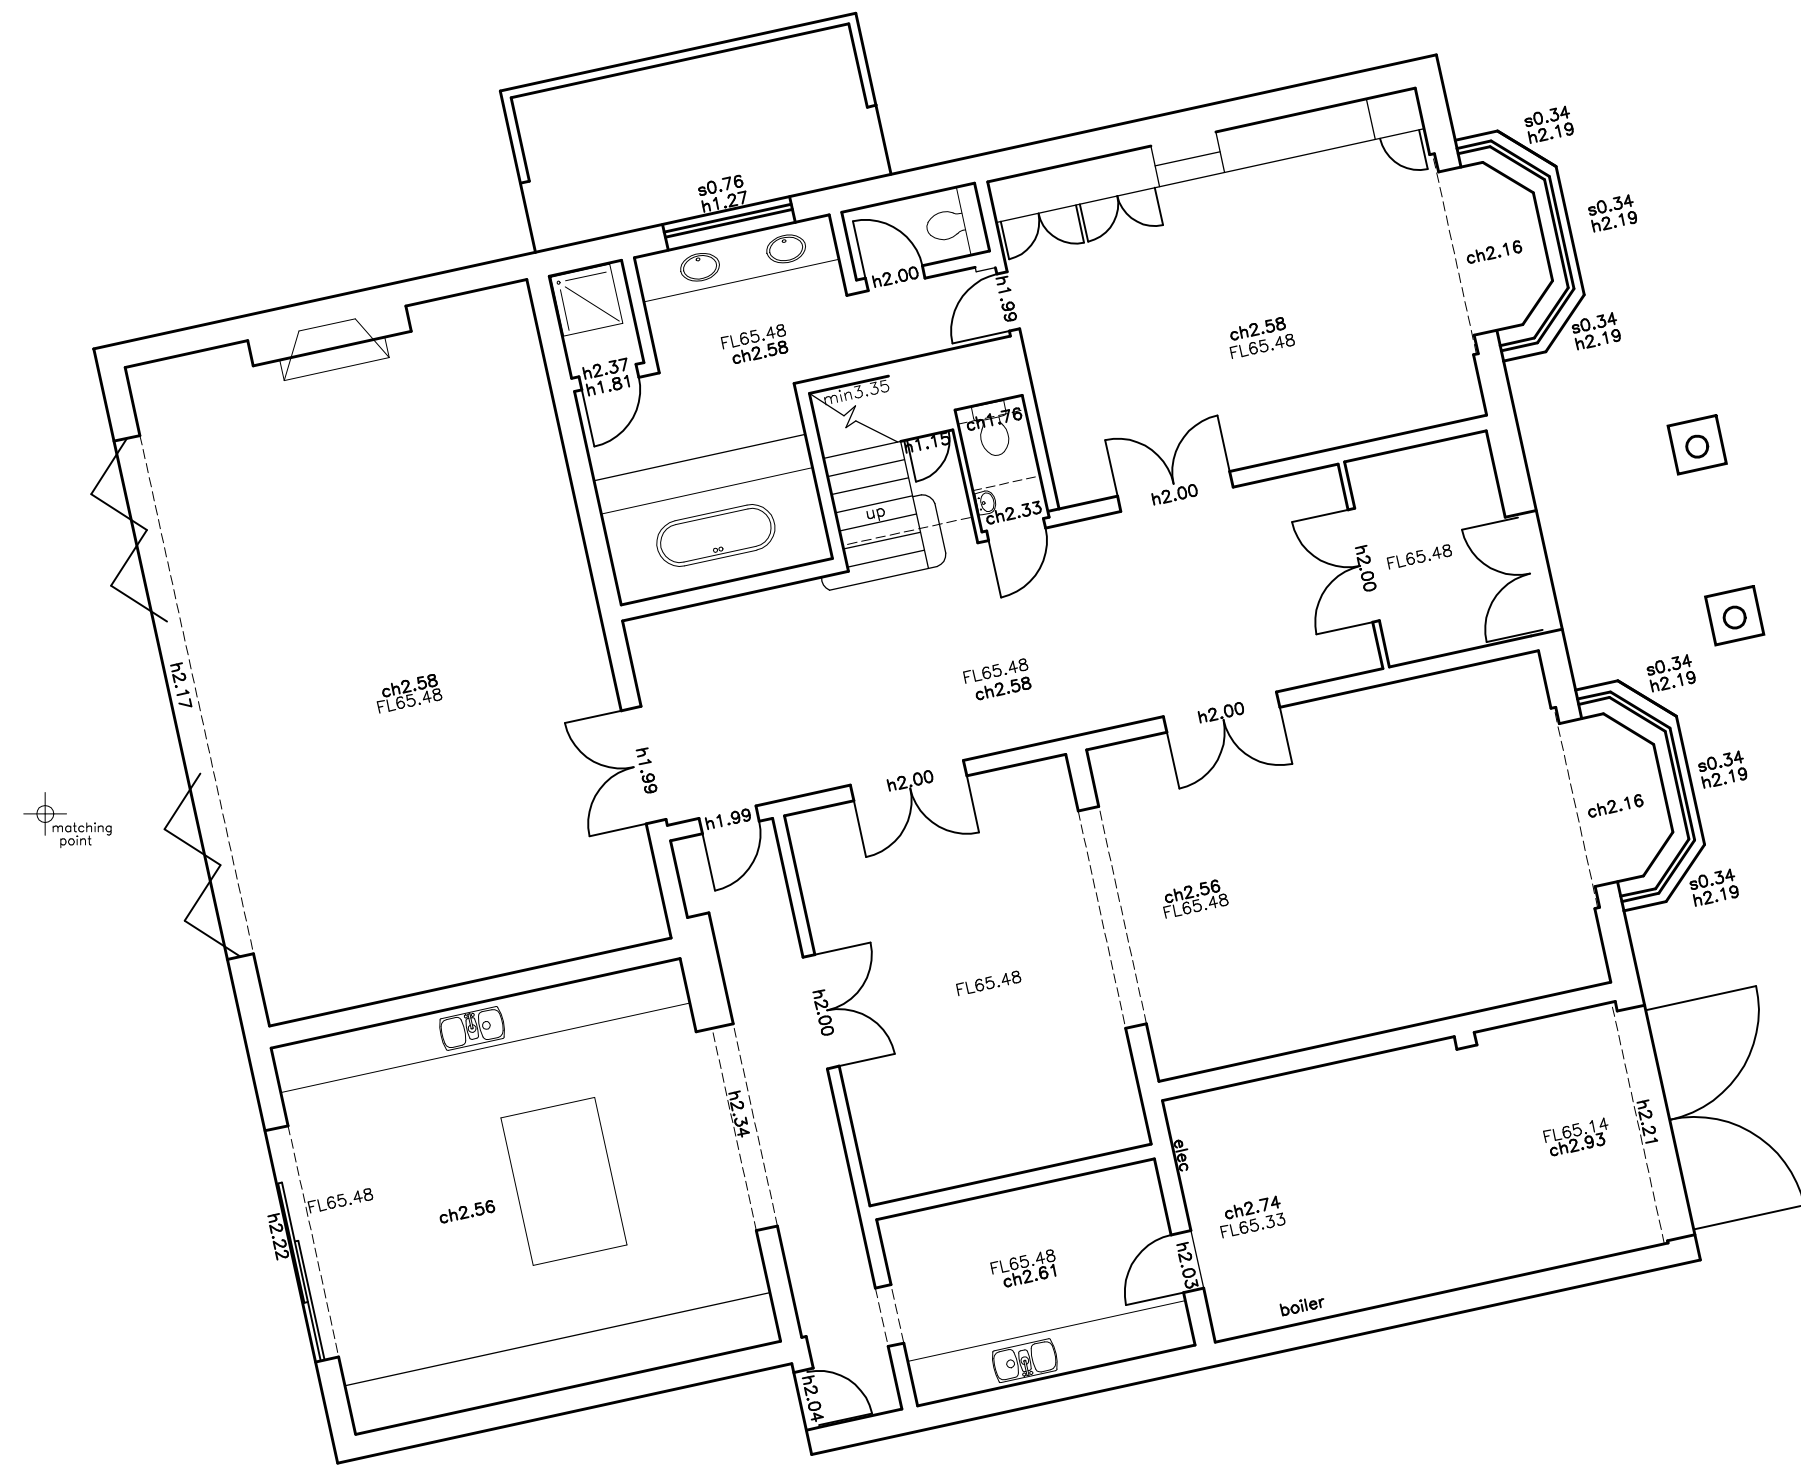


GROUND FLOOR PLAN

 


FIRST FLOOR PLAN

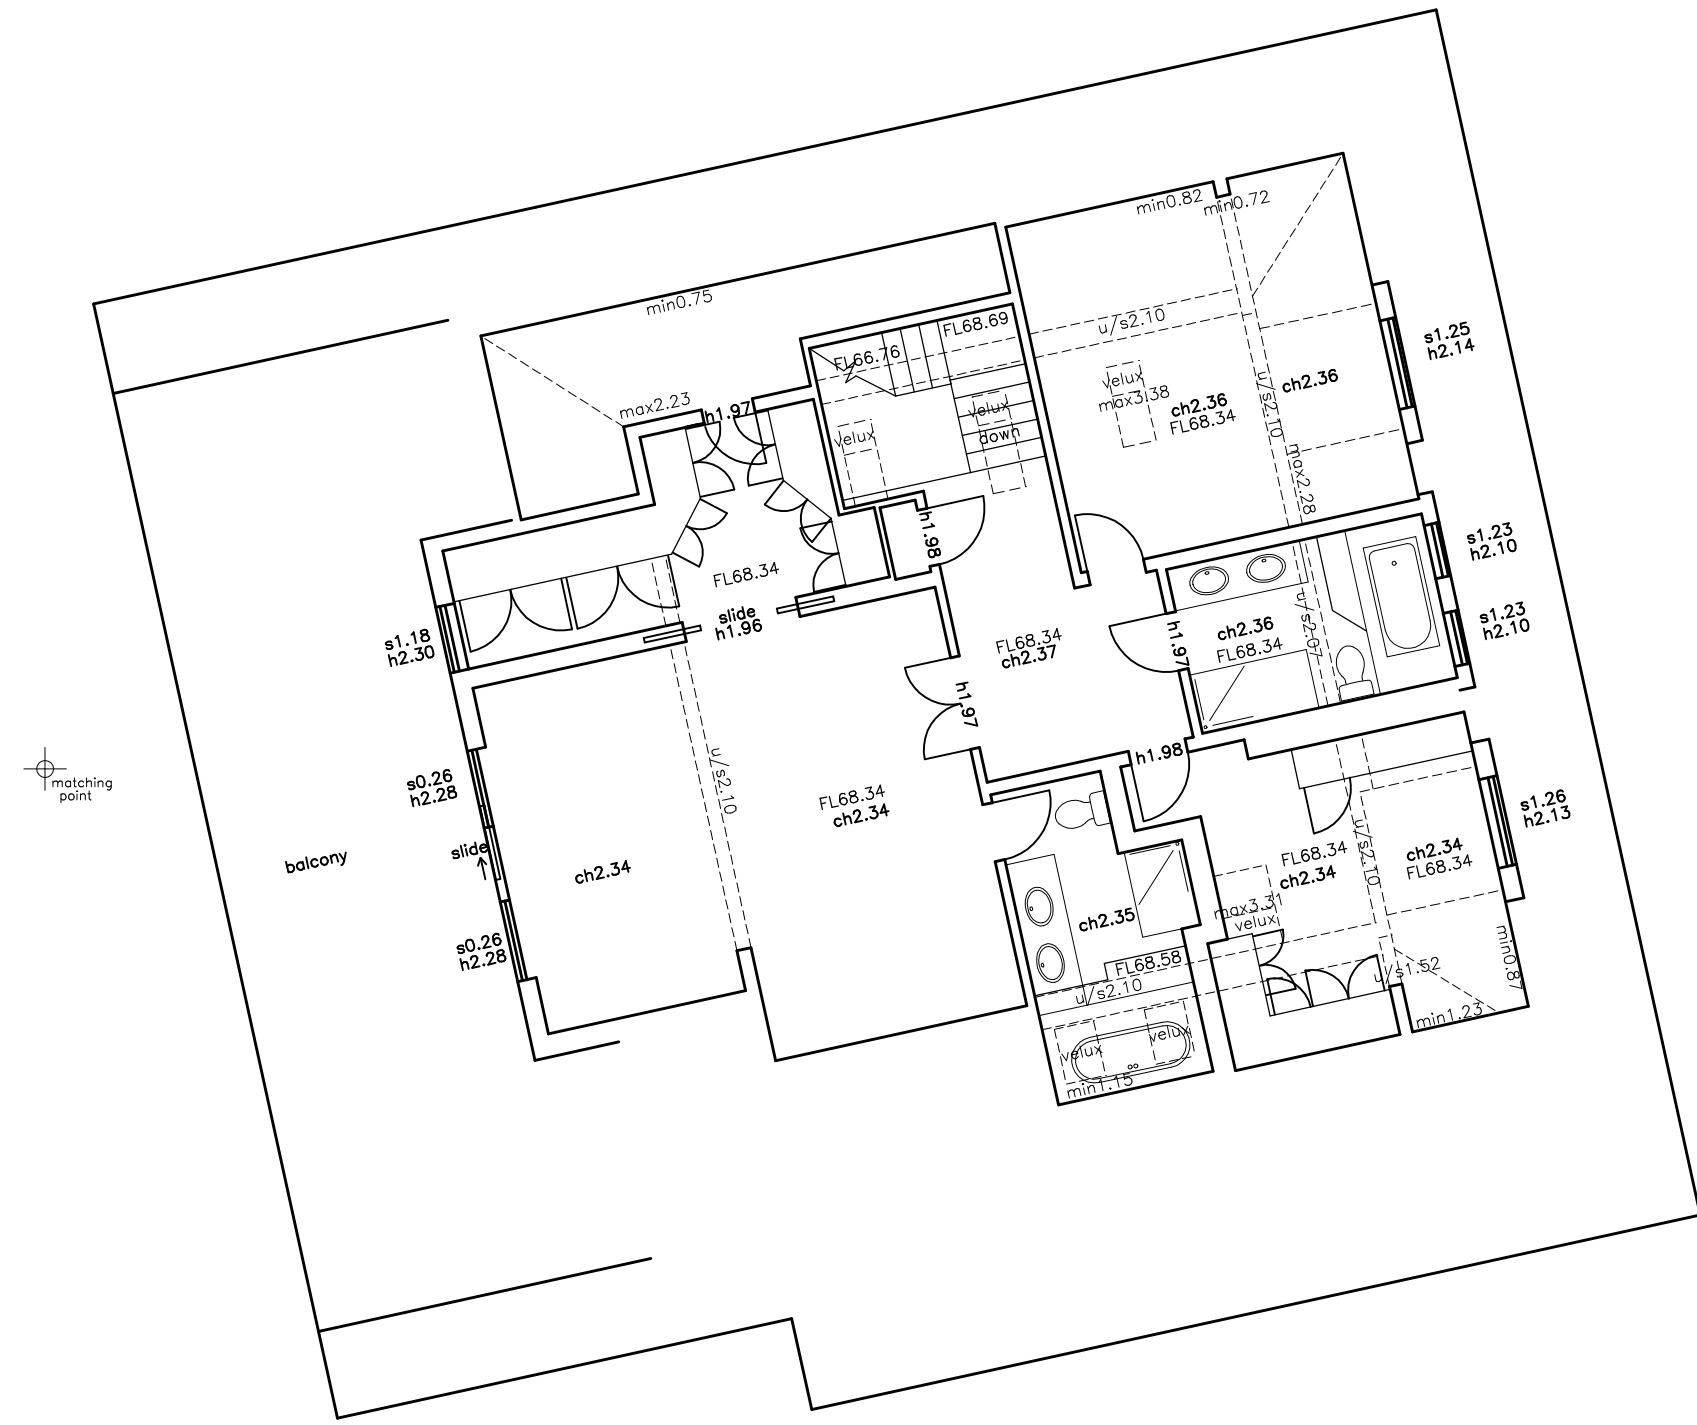


60.0m DATUM
EAST ELEVATION

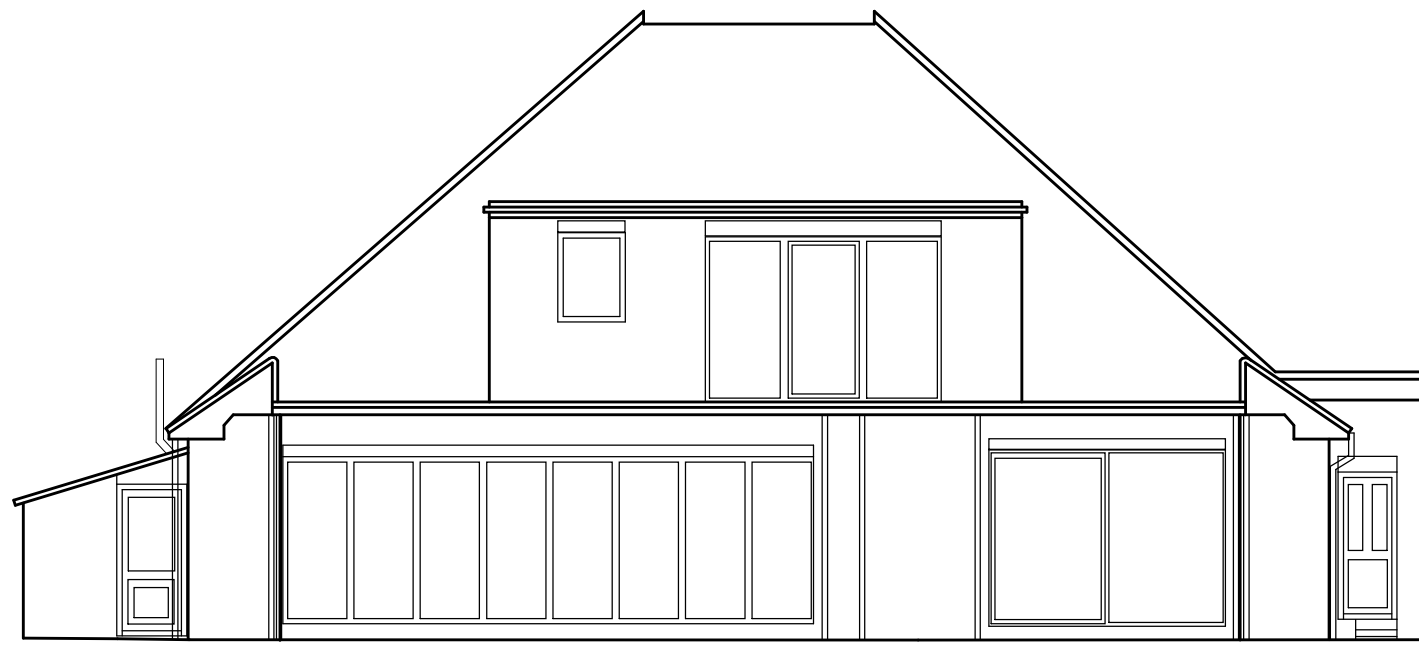

60.0m DATUM
WEST ELEVATION

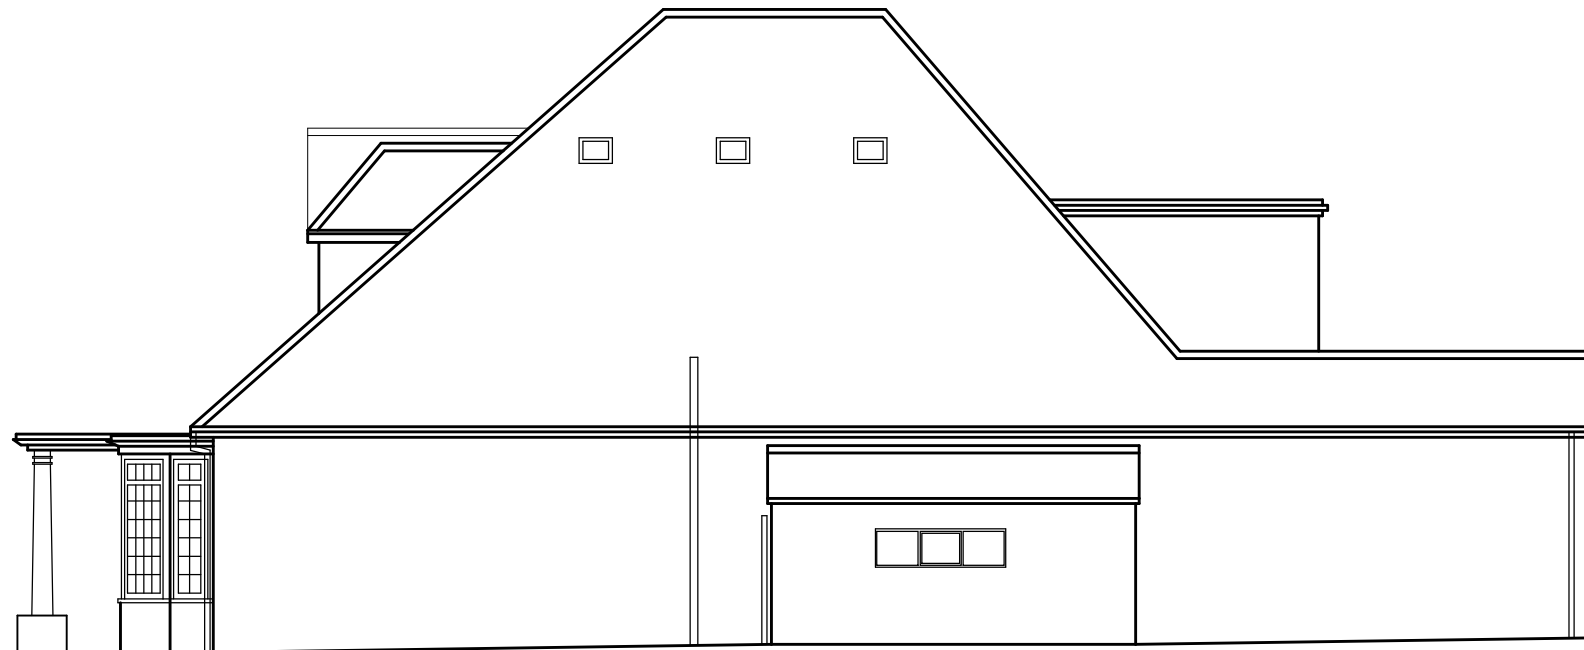

60.0m DATUM
NORTH ELEVATION

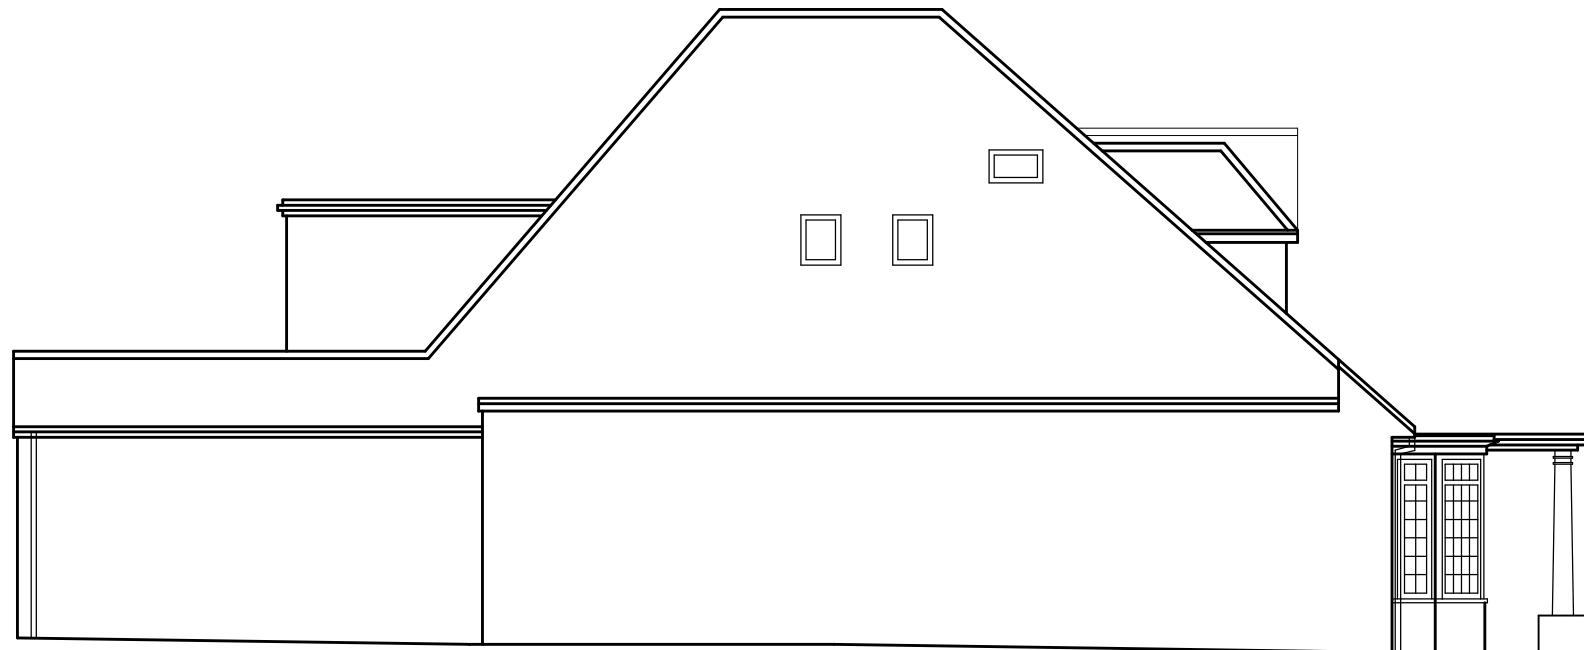

60.0m DATUM
SOUTH ELEVATION

key:-	
ch	ceiling height
Fl	Floor level relative to external survey
h	head height from Floor
im	immersion heater
min	minimum height from Floor
max	maximum height from Floor
s	sill height from Floor
u/s	height to underside

NOTES:
LEVELS RELATE TO D.S. DATUM

P STUBBINGTON LAND SURVEYS LTD

THE MEAD
DURLEY BROOK ROAD
DURLEY
SOUTHAMPTON
HAMPSHIRE
SO32 2AR

TEL : 023 8060 1876
MOBILE:-
07973 348165
EMAIL:-
PAUL@PSLANDSURVEYS.COM

CLIENT:- MR ALI AL-RUBAYE

CONTRACT:- 15 HARVIL ROAD,
ICKENHAM,
BUCKS

TITLE:- BUILDING SURVEY

SCALE:- 1:100 @A1

DRAWING NO. 5603/02

DATE:- JUNE 2016

SURVEYOR:- PS

