


INDICATIVE

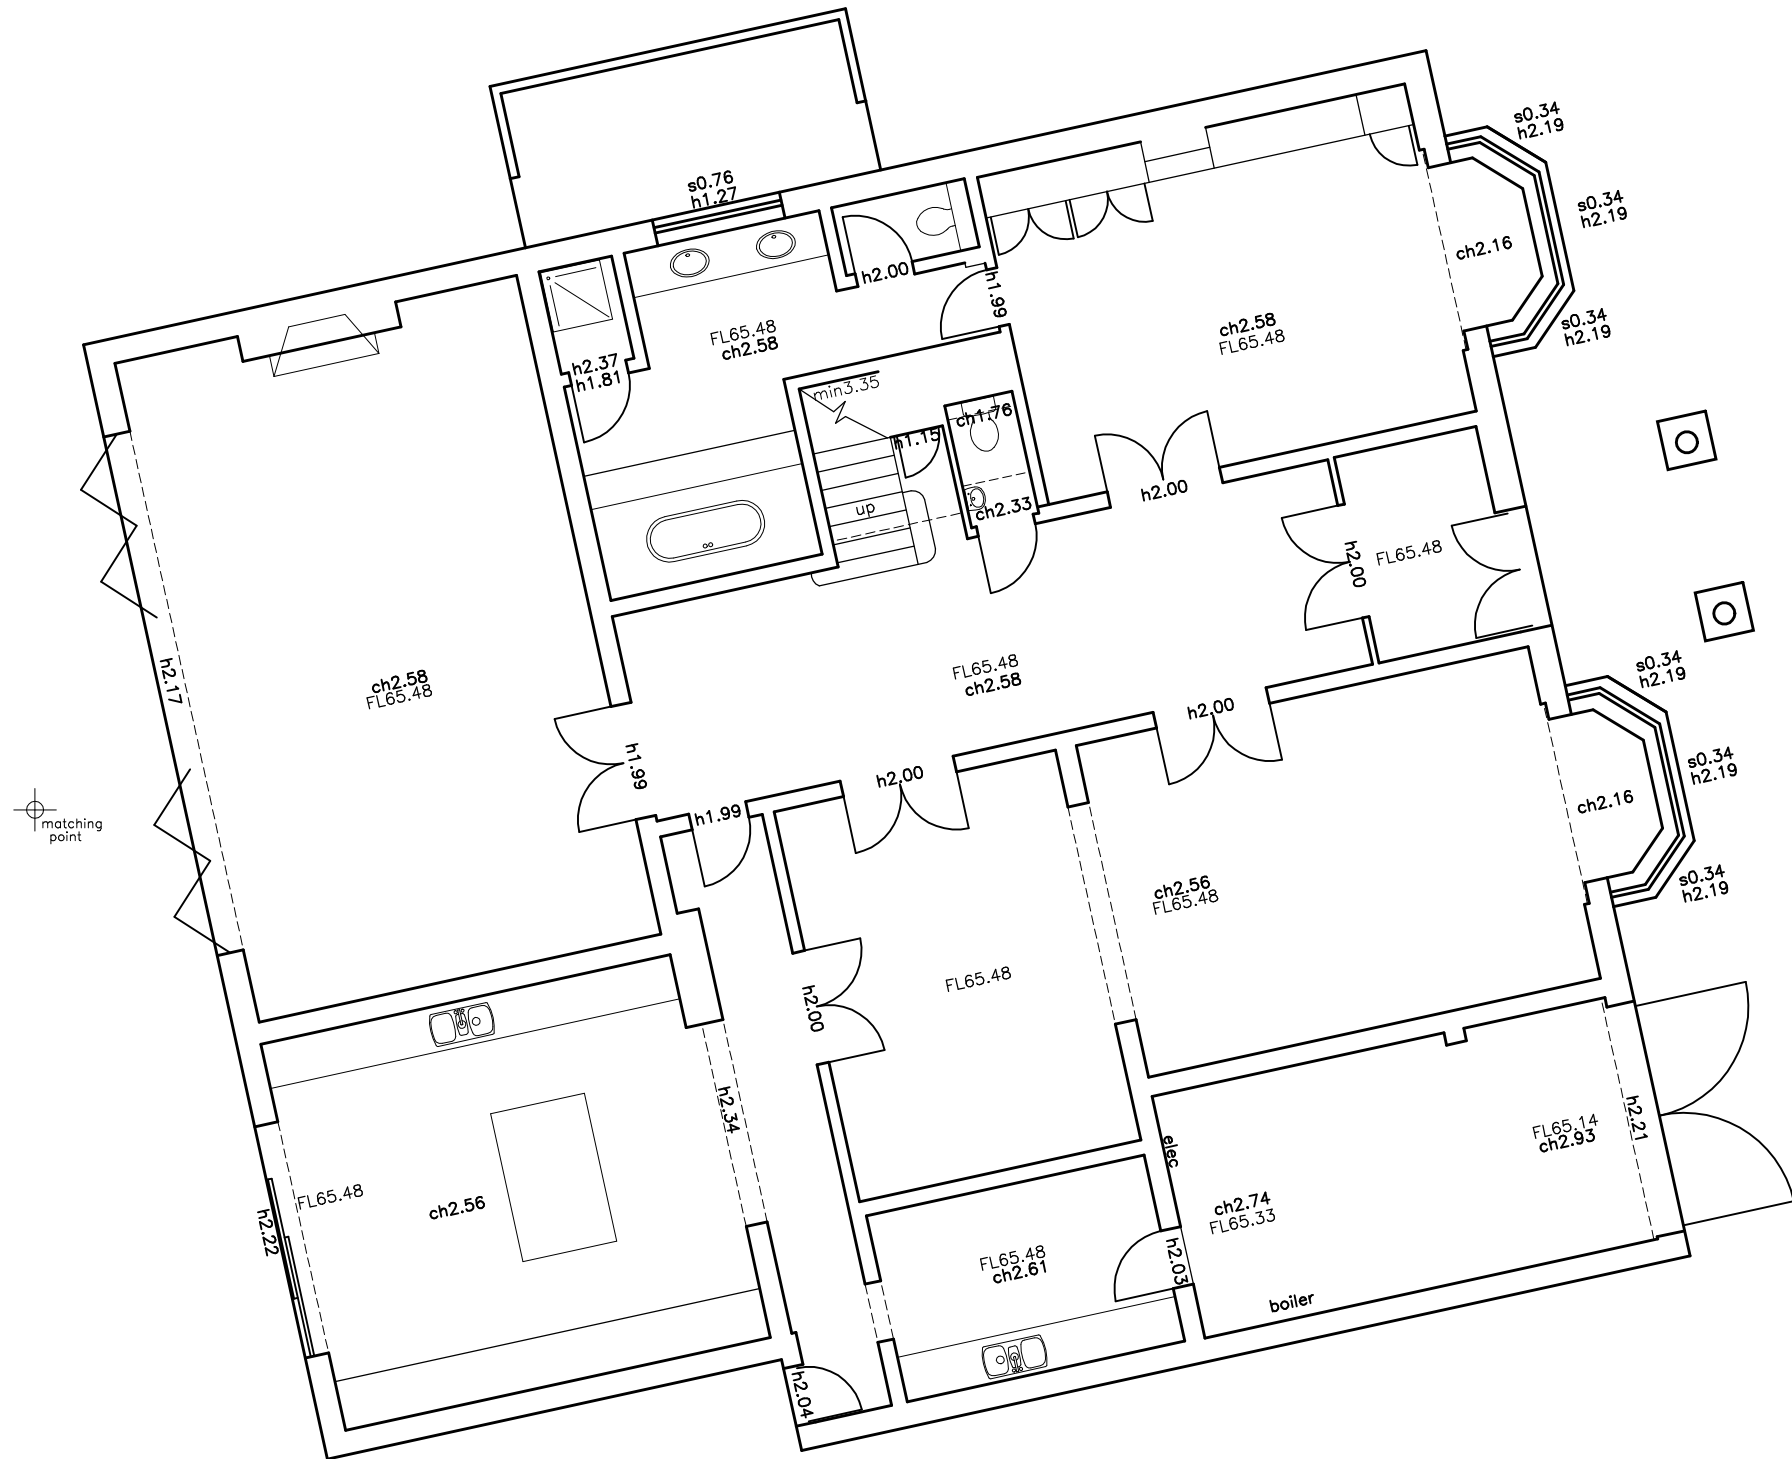

NOTES:
LEVELS RELATE TO D.S. DATUM

P STUBBINGTON LAND SURVEYS LTD

THE MEAD
DURLEY BROOK ROAD
DURLEY
SOUTHAMPTON
HAMPSHIRE
SO32 2AR

TEL : 023 8060 1876

MOBILE: -
07973 348165

EMAIL: -
PAUL@PSLANDSURVEYS.COM

CLIENT: - MR ALI AL-RUBAYE

CONTRACT: - 15 HARVIL ROAD,
ICKENHAM,
BUCKS

TITLE: - GROUND FLOOR PLAN

SCALE: - 1: 100 @A3

DRAWING NO. 5603/03

DATE: - JUNE 2016

SURVEYOR: - PS

