



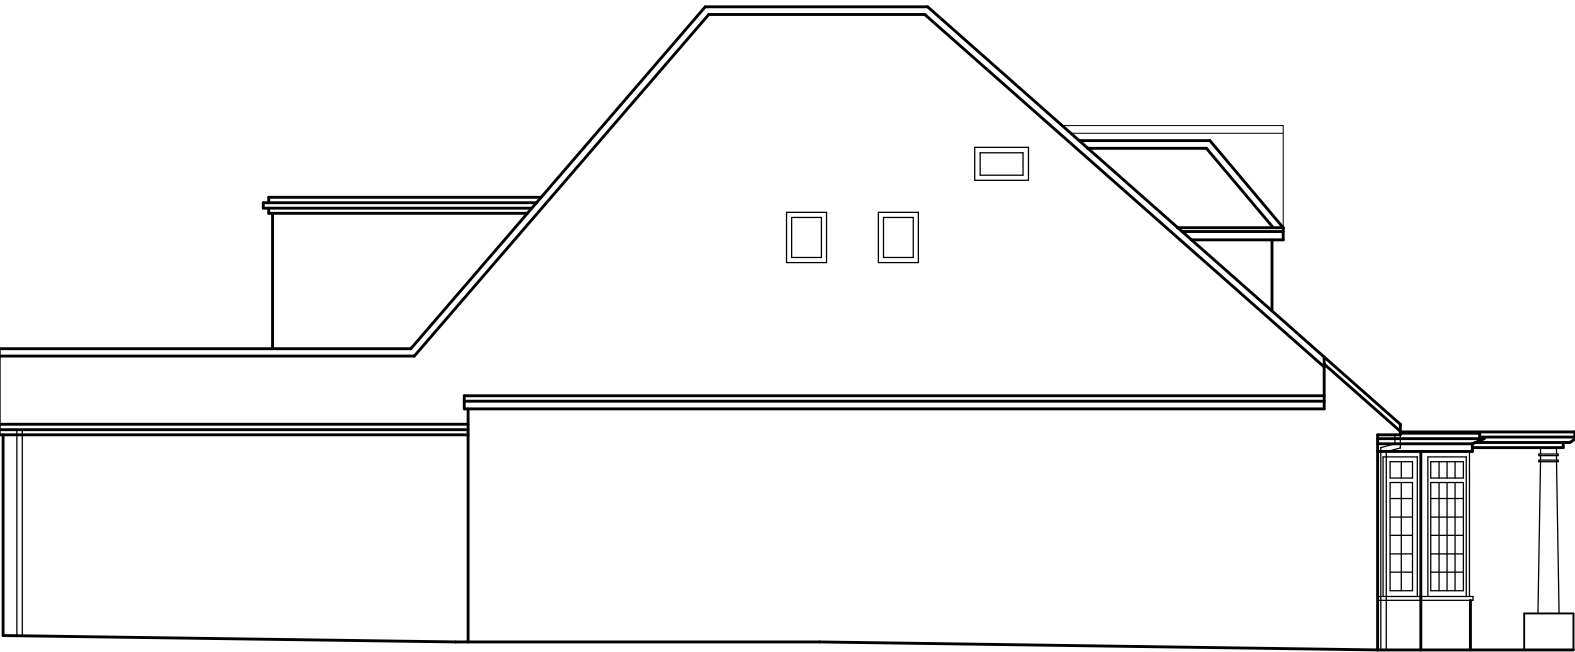

60.0m DATUM  
SOUTH ELEVATION

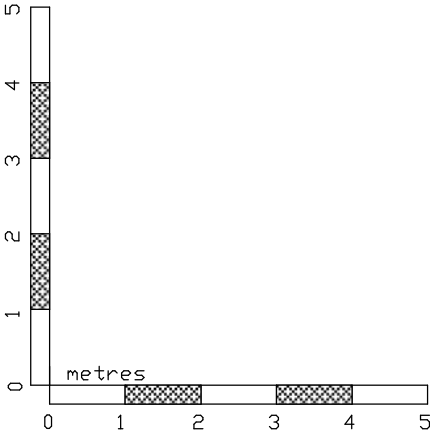

NOTES:  
LEVELS RELATE TO O.S. DATUM

P STUBBINGTON  
LAND SURVEYS LTD

THE MEAD  
DURLEY BROOK ROAD  
DURLEY  
SOUTHAMPTON  
HAMPSHIRE  
SO32 2AR

TEL : 023 8060 1876

MOBILE: -  
07973 348165

EMAIL: -  
PAUL@PSLANDSURVEYS.COM

CLIENT: - MR ALI AL-RUBAYE

CONTRACT: - 15 HARVIL ROAD,  
ICKENHAM,  
BUCKS

TITLE: - SOUTH ELEVATION

SCALE: - 1: 100 @A3

DRAWING NO. 5603/08

DATE: - JUNE 2016

SURVEYOR: - PS