





EXISTING GROUND FLOOR PLAN

NEW PEACHEY LANE

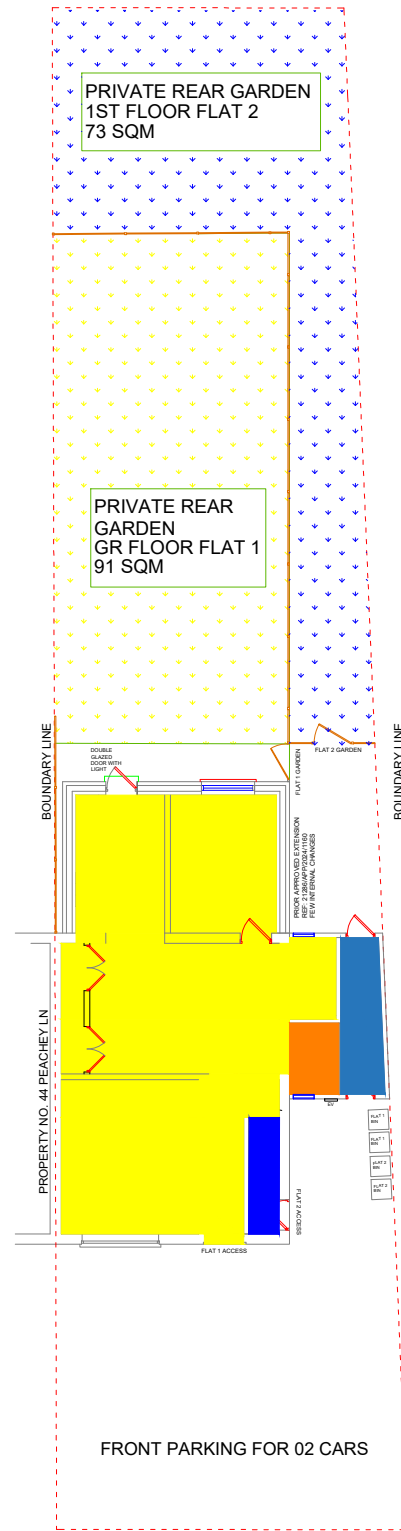


PROPOSED GROUND FLOOR PLAN

NEW PEACHEY LANE

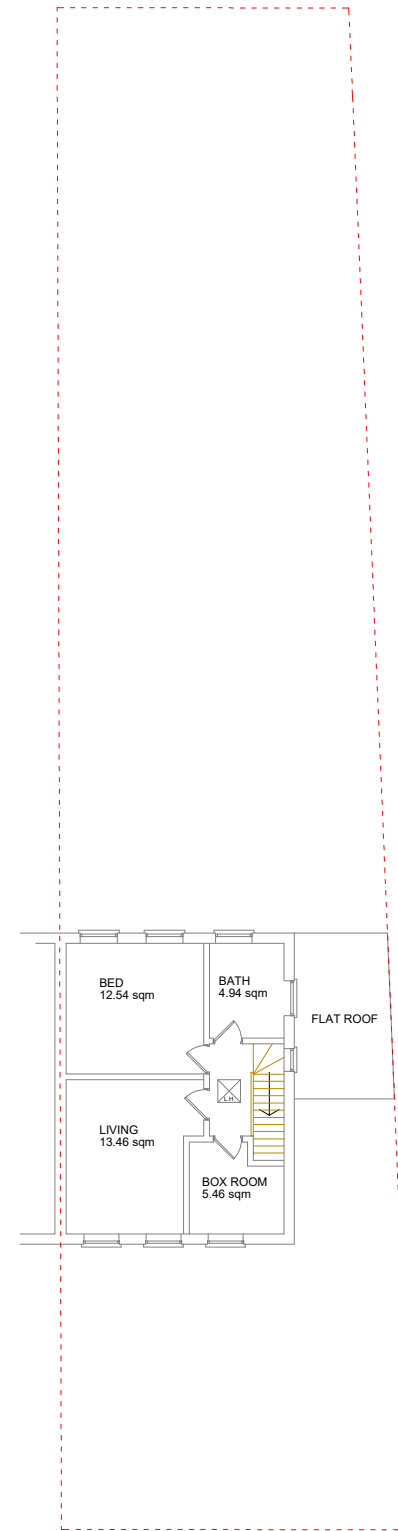

EXISTING FIRST FLOOR PLAN

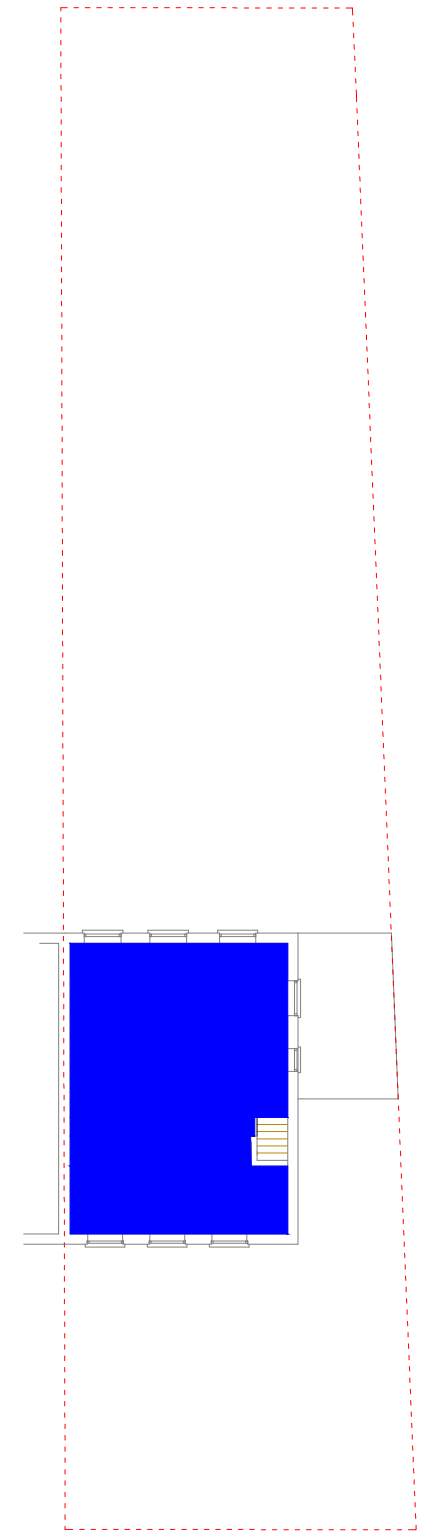

PROPOSED FIRST FLOOR PLAN

- FLAT 01 - 1 BED APARTMENT - 66.01 SQM
- FLAT 02 - STUDIO APARTMENT - 45.3 SQM
- SHARED CYCLE STORE - 2.45 SQM
- COMMON ACCESS AREA - 4.5 SQM
- FLAT 01 - PRIVATE GARDEN - 91 SQM
- FLAT 02 - PRIVATE GARDEN - 73 SQM



D-02	EX. & PROP MASTERPLAN	26.08.26
Drawing No.	Description	Date

Project			
PROJECT ADDRESS		FLAT CONVERSION 42-NEWPEACHEYLN-UXBRIDGE-UB82SX	
DrawingTitle			
TITLE DRAWING-NO		EXISTING-AND-PROPOSED-MASTERPLAN D-02	
Scale VARIOUS-@A3		Status FULL-PLANNING-LAYOUT	Chkd by AN
Client	JobNumber	Drawing number	Revision
MS	2026-02	JOB-42P-FPA-002	01