



PLANS OF CONSENTED SCHEME
21335/APP/2015/1162

PLAN 1.

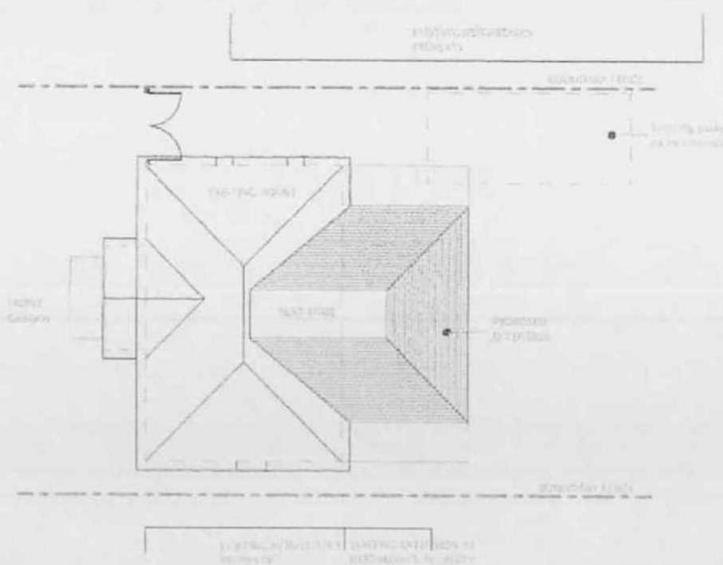


BLOCK PLAN (SCALE 1:200)

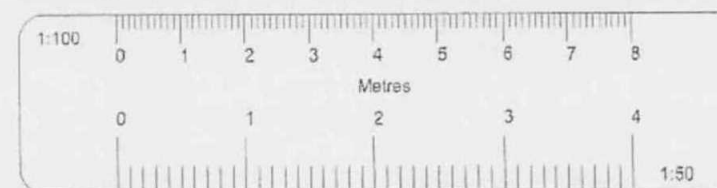


Consented Appl.
REF: 21335/APP/2015/1162

All dimensions verified on site.
 All work to comply with British Standards, Code of practice.
 All internal works to be in accordance with client instructions.
 All external surfaces to match existing.
 All work to be to the satisfaction of the local authority-building surveyor.
 Builder to serve building notice and comply fully in all respects.
 Owner responsible for compliance with Party Wall etc.
 This drawing is only for purposes of negotiating with local authority for planning permission only and no other purpose.

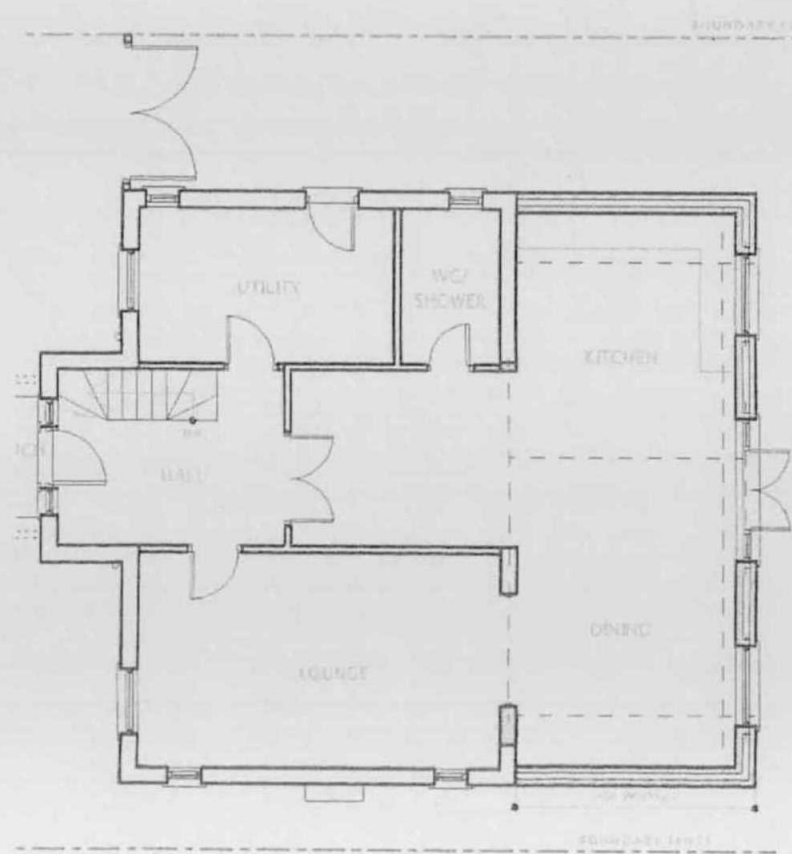


GROUND FLOOR PLAN

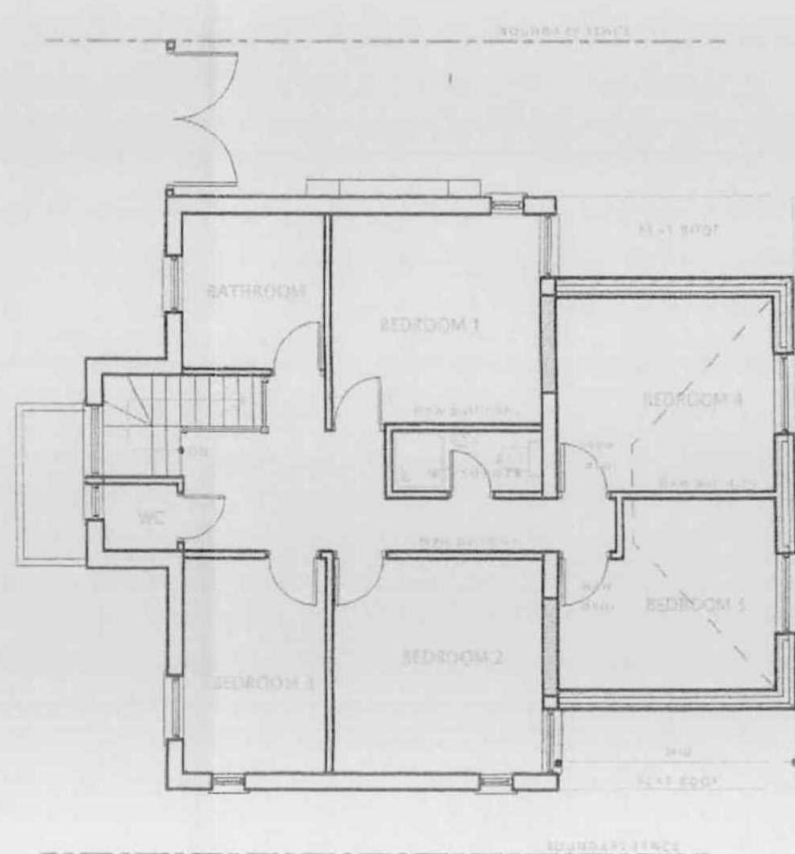


FIRST FLOOR PLAN


DATE	REVISION
COPYRIGHT	
JOB TITLE: 20 CHURCH AVENUE, RUSSEL	
DRAWING TITLE: PLANS	
SCALE: 1:100	
DATE: MARCH 2015	
DRAWN BY:	
ORG. NO. CH/02/03	REV.

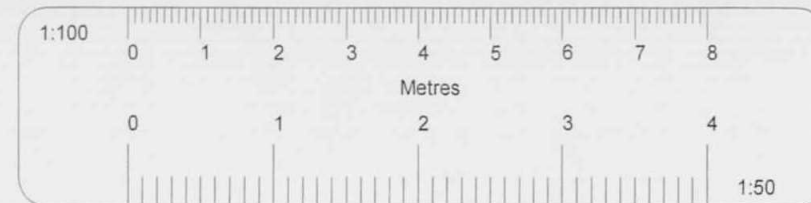


All dimensions verified on site.
All work to comply with British Standards, Code of practice.
All internal works to be in accordance with client instructions.
All external surfaces to match existing.
All work to be to the satisfaction of the local authority-building surveyor.
Builder to serve building notice and comply fully in all respects.
Owner responsible for compliance with Party Wall etc Act 1996.
This drawing strictly for purposes of negotiating with local authority for planning permission only and no other purpose.

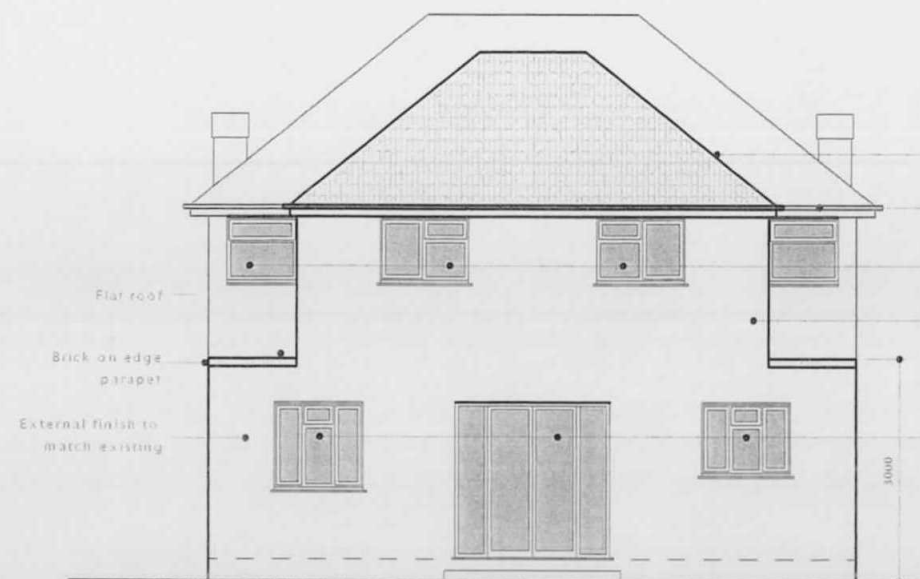

REAR ELEVATION

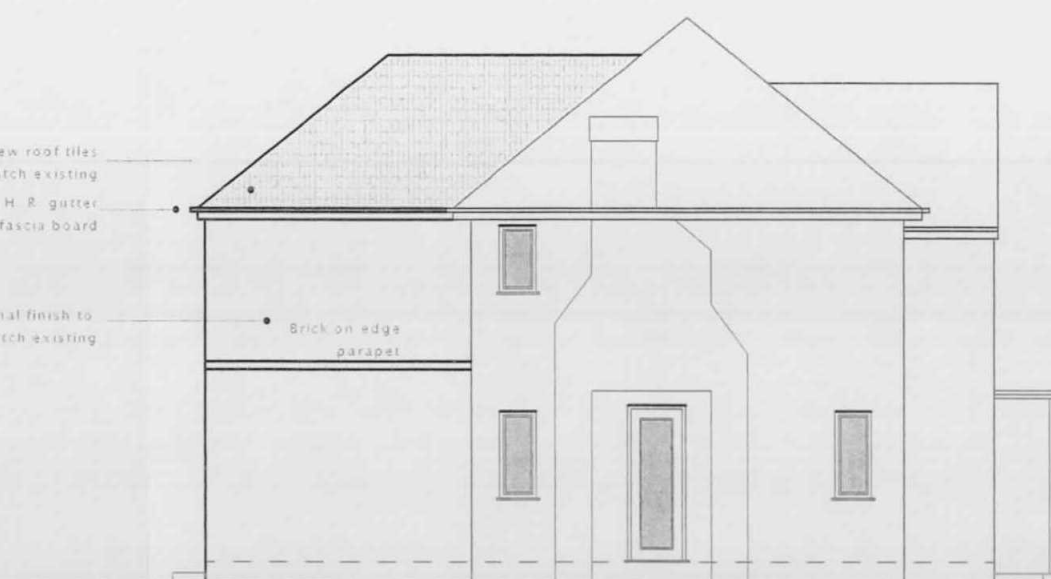

LEFT SIDE ELEVATION

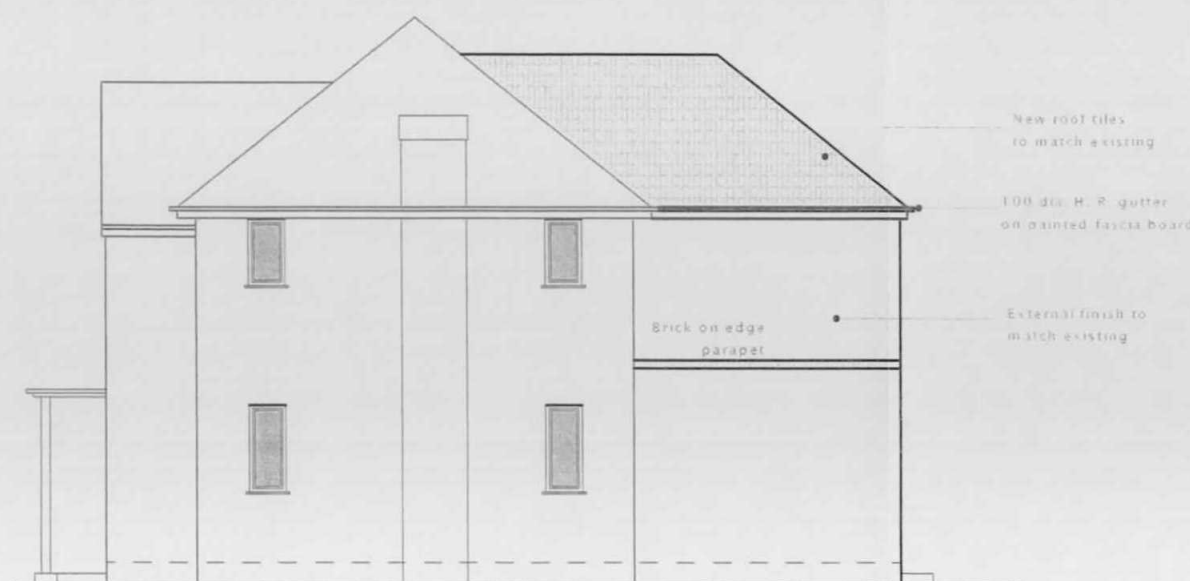

RIGHT SIDE ELEVATION

	DATE	REVISION
COPYRIGHT:		
JOB TITLE:		
20 CHURCH AVENUE, RUISLIP.		
DRAWING TITLE:		
ELEVATIONS		
SCALE: 1:100		
DATE: MARCH 2015		DRAWN BY:
DRG. NO.	REV.	
CH/02/04		