
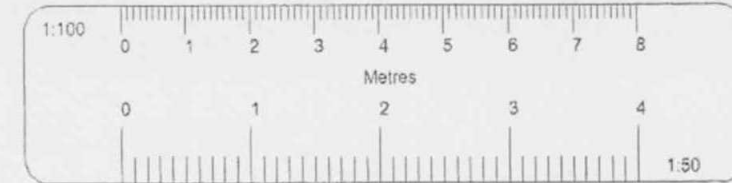



PLANS OF CONSENTED SCHEME
21335/APP/2015/3163

PLAN 2

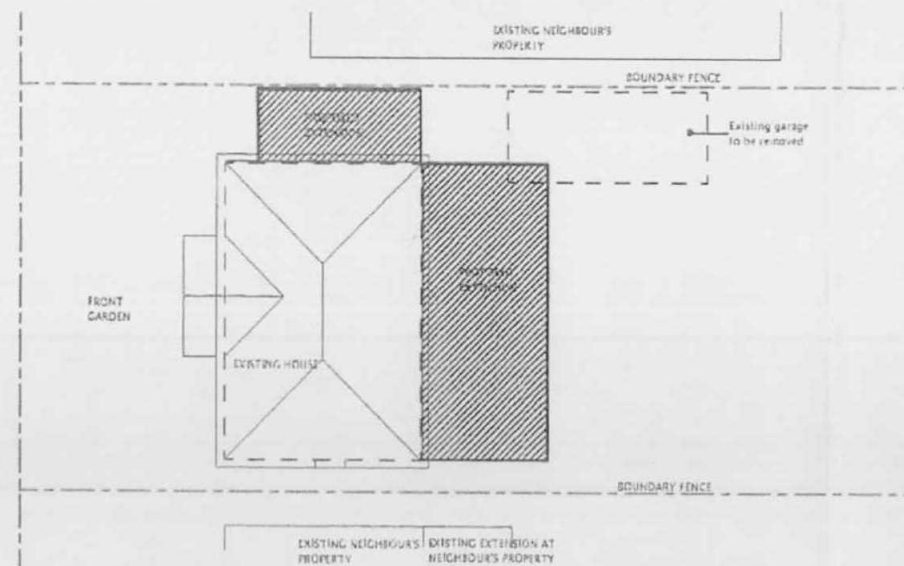


All dimensions verified on site.
 All work to comply with British Standards, Code of practice.
 All internal works to be in accordance with client instructions.
 All external surfaces to match existing.
 All work to be to the satisfaction of the local authority building surveyor.
 Builder to serve building notice and comply fully in all respects.
 Owner responsible for compliance with Party Wall etc. Act 1996.
 This drawing strictly for purposes of negotiating with local authority for planning permission only and no other purpose.

CONSENTED APPL.
 REF: 21335/APP/2015/3K3

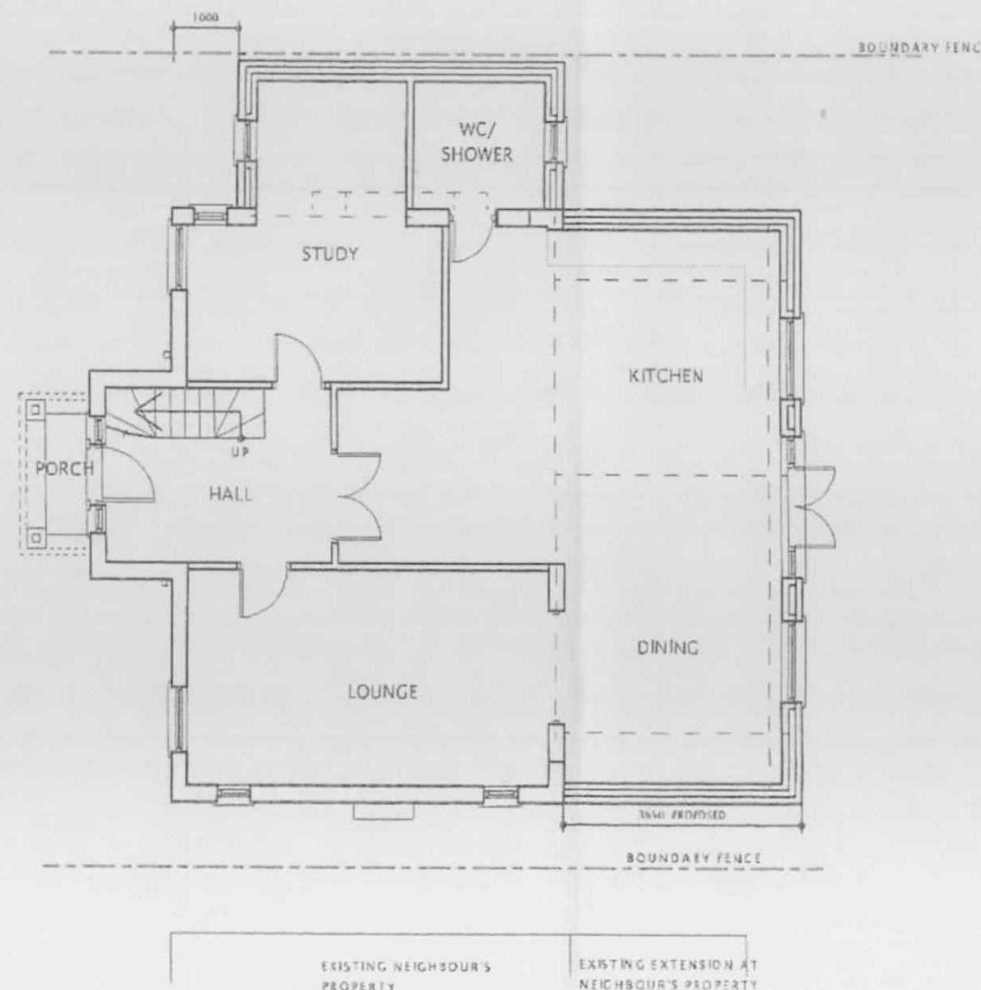

GROUND FLOOR PLAN


DATE	REVISION
COPYRIGHT:	
JOB TITLE:	
20 CHURCH AVENUE, RUISLIP.	
DRAWING TITLE:	
PROPOSED PLANS	
SCALE: 1:100	
DATE: OCT 2015	
DRAWN BY:	
DRG. NO.	REV.
CH/03/05	

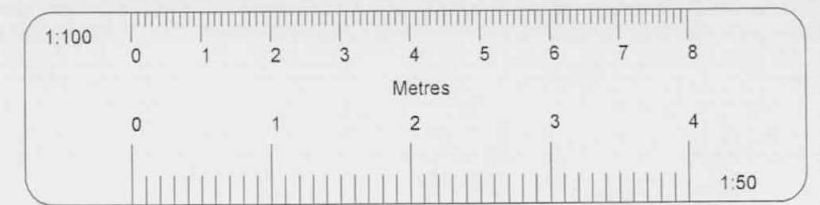


PROPOSED FRONT ELEVATION



PROPOSED REAR ELEVATION

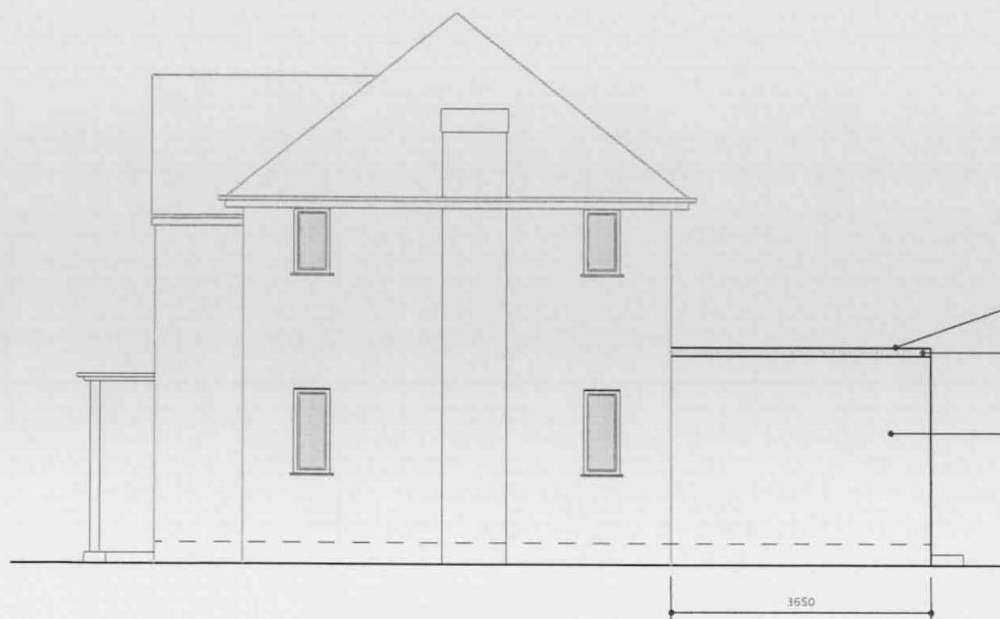

PROPOSED RIGHT SIDE ELEVATION

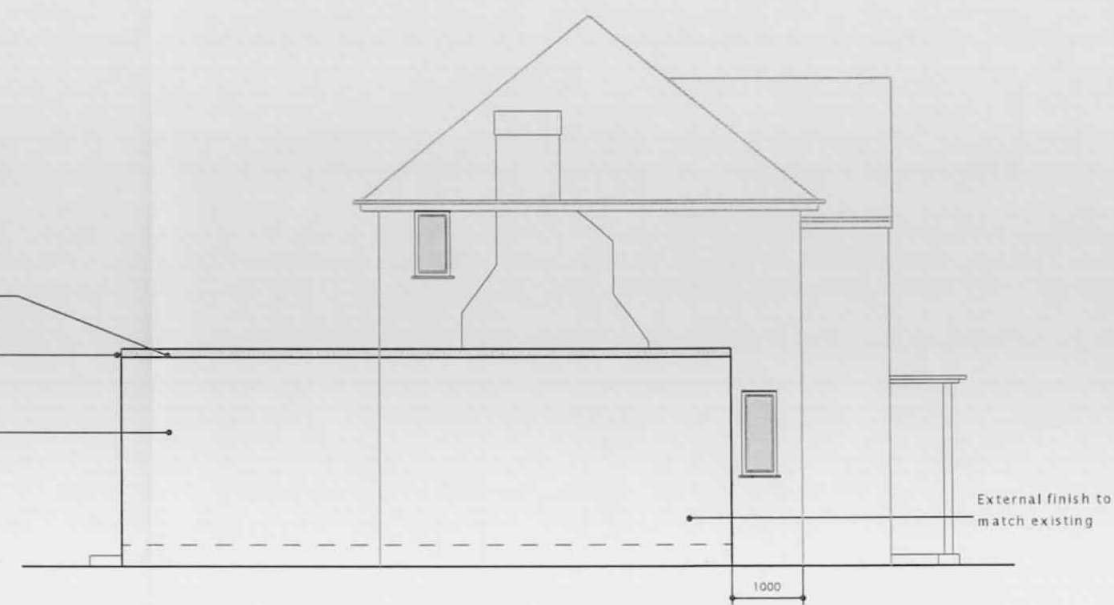

PROPOSED LEFT SIDE ELEVATION

All dimensions verified on site.
All work to comply with British Standards, Code of practice.
All internal works to be in accordance with client instructions.
All external surfaces to match existing.
All work to be to the satisfaction of the local authority-building surveyor.
Builder to serve building notice and comply fully in all respects.
Owner responsible for compliance with Party Wall etc Act 1996.
This drawing strictly for purposes of negotiating with local authority for planning permission only and no other purpose.

DATE	REVISION
COPYRIGHT:	
JOB TITLE: 20 CHURCH AVENUE, RUISLIP.	
DRAWING TITLE: PROPOSED ELEVATIONS	
SCALE: 1:100	
DATE: OCT 2015	DRAWN BY:
DRG. NO. CH/03/06	REV.