





All dimensions verified on site.
All work to comply with British Standards, Code of practice
All internal works to be in accordance with client
instructions
All external surfaces to match existing
All work to be to the satisfaction of the local
authority-building surveyor
Builder to serve building notices and comply fully in all
respects.
Owner responsible for compliance with Party Wall etc
Act 1996.
This drawing strictly for purposes of negotiating with
local authority for planning permission only and no
other purpose

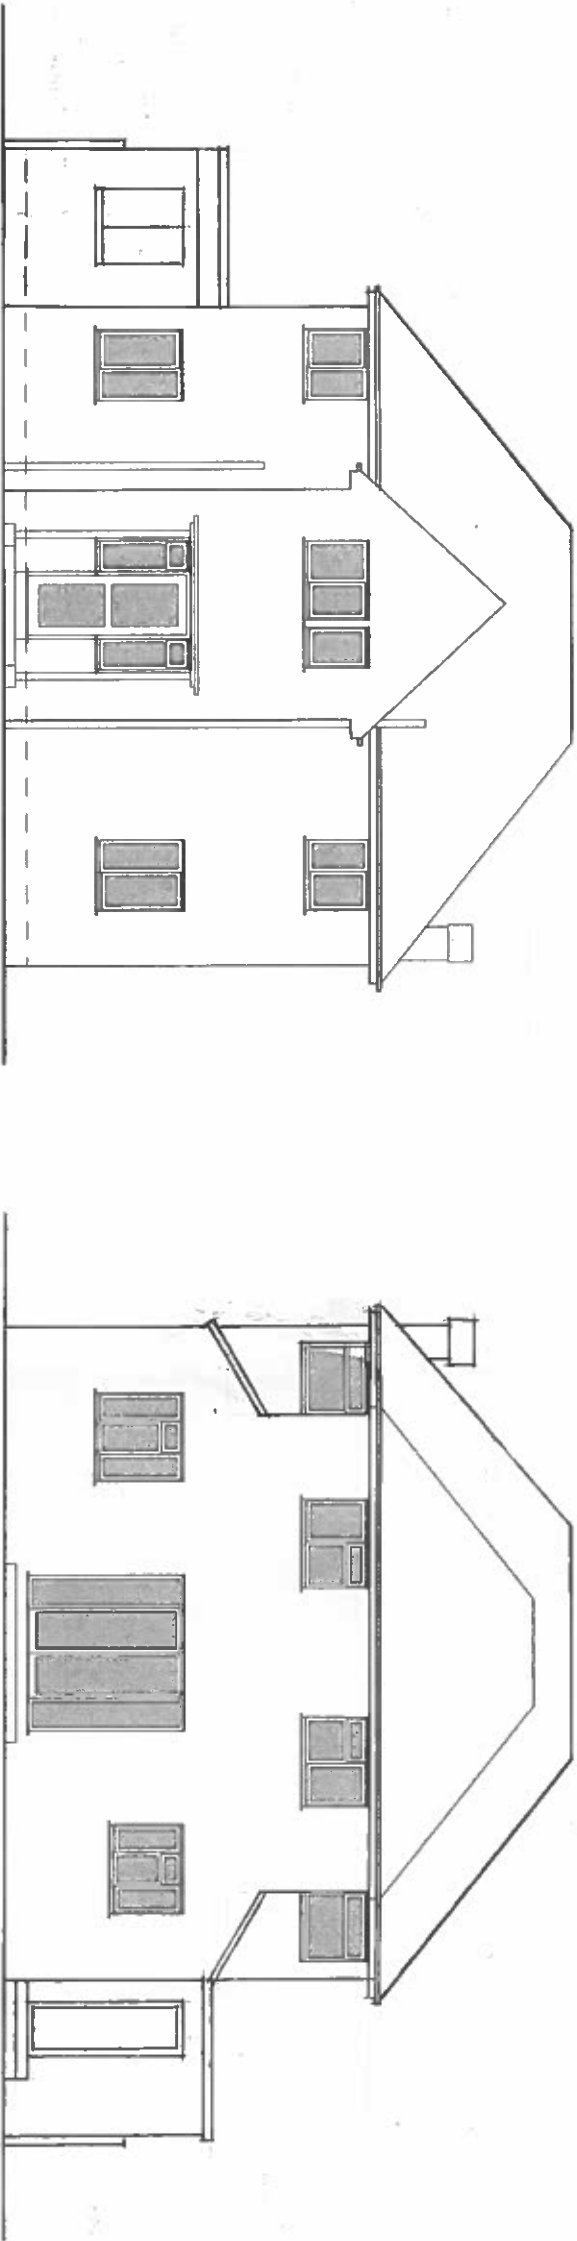

PROPOSED FRONT ELEVATION

PROPOSED REAR ELEVATION

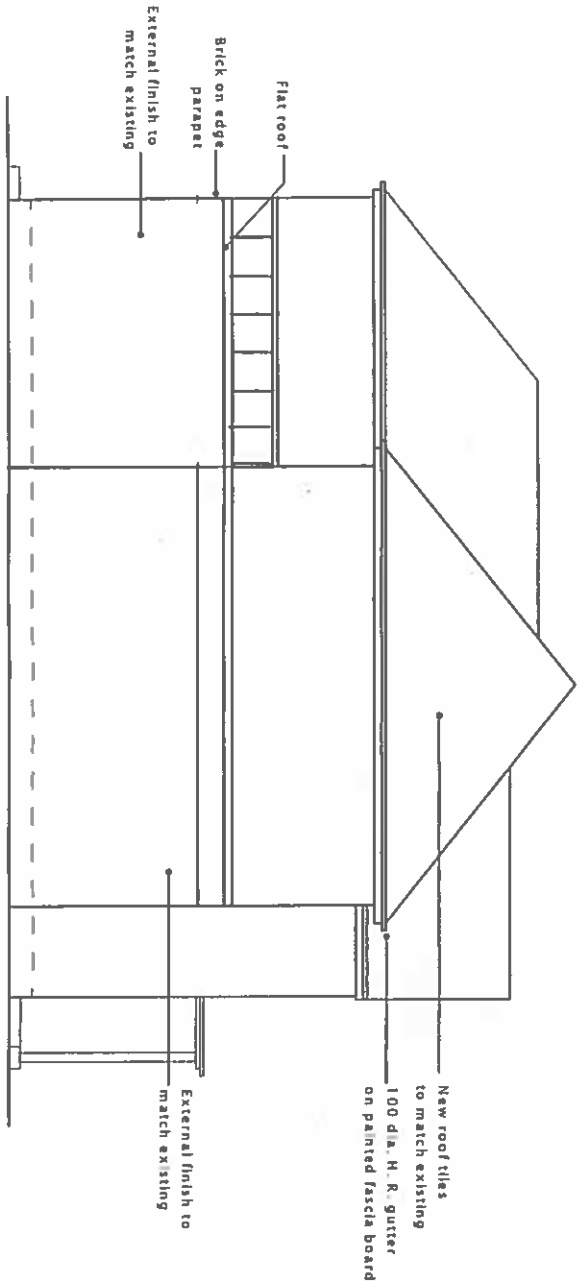

PROPOSED LEFT SIDE ELEVATION

COPYRIGHT:	
DATE	REVISION
JOB TITLE: 20 CHURCH AVENUE, RUISLIP	
DRAWING TITLE: PROPOSED ELEVATIONS	
SCALE: 1/100	
DATE: AUGUST 2015	DRAWN BY:
DRG. NO. 15/20/CAR/202	REV