



PLAN 3 NEW PROPOSAL

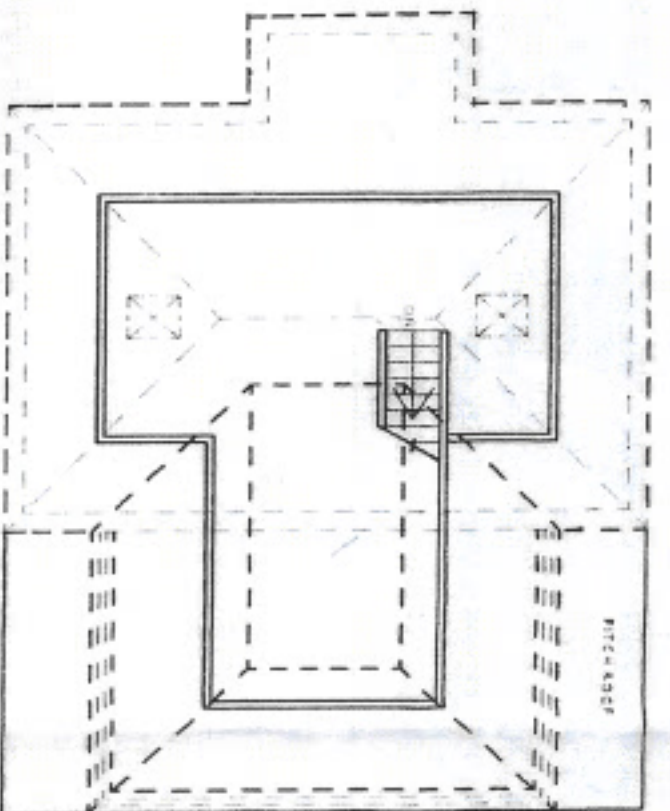

LOFT FLOOR PLAN

0 1 3 5


10 SCALE 1:100

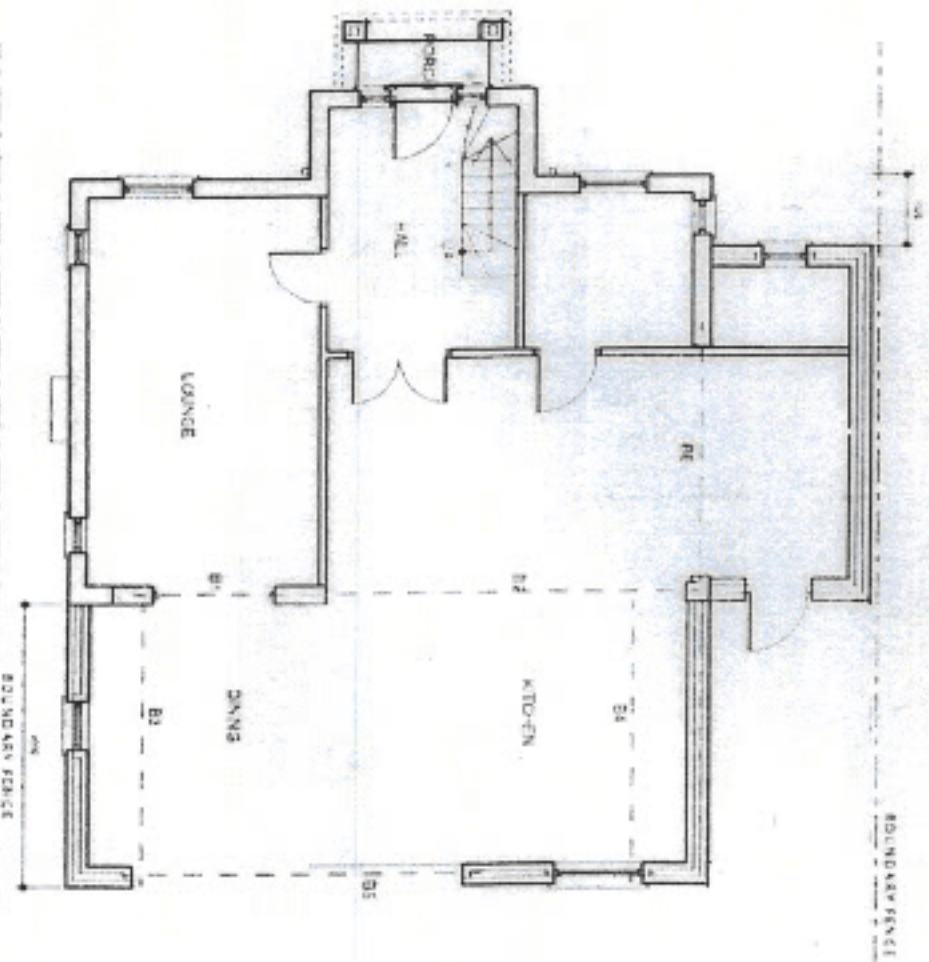

GROUND FLOOR PLAN

EXISTING NEIGHBOUR'S
PROPERTY

EXISTING EXTENSION
NEIGHBOUR'S PROPERTY

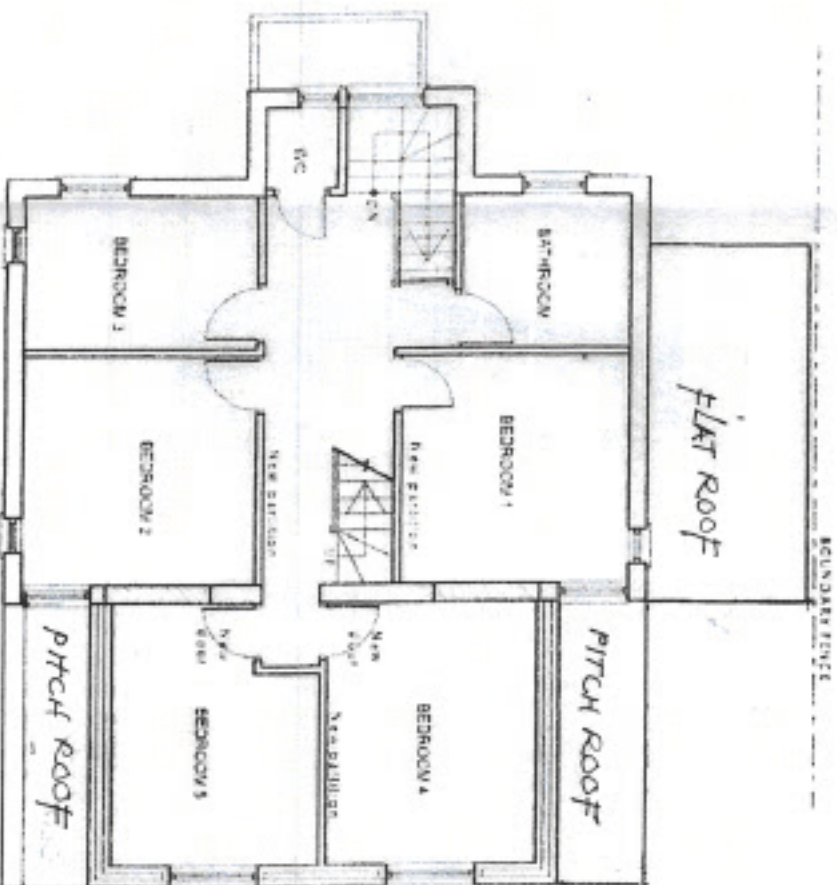

FIRST FLOOR PLAN

EXISTING NEIGHBOUR'S
PROPERTY

EXISTING EXTENSION
NEIGHBOUR'S PROPERTY

As shown on the site plan, the proposed development is situated on a plot of land of approximately 0.25 hectares (2500 sqm) and is bounded by the existing development to the north and east. The proposed development is a new three-story residential building with a total floor area of approximately 10,000 sqm. The building is proposed to be constructed on a plot of land which is currently occupied by a small existing building and a large area of open land. 

DATE	REVISION

DATE

REVISION

JOB TITLE

20 CHADWICK AVENUE

PL/BLP

DRAWING TITLE

PLANS

SCALE 1:100


DATE 28 MAR 2017

DRAWN BY

CHK NO


CH/04/08

REV

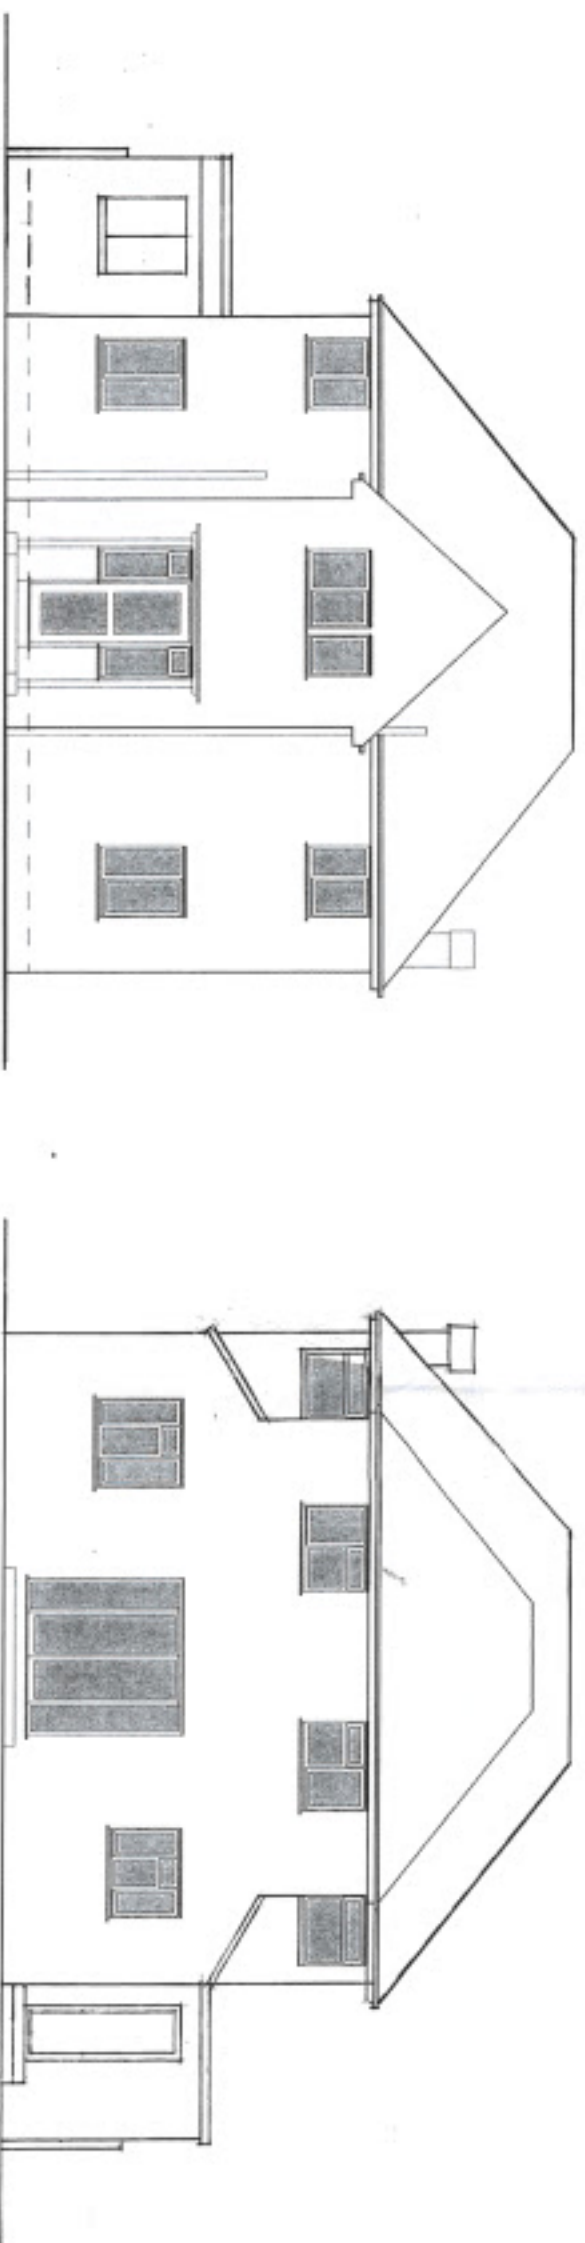

PROPOSED FRONT ELEVATION

PROPOSED REAR ELEVATION

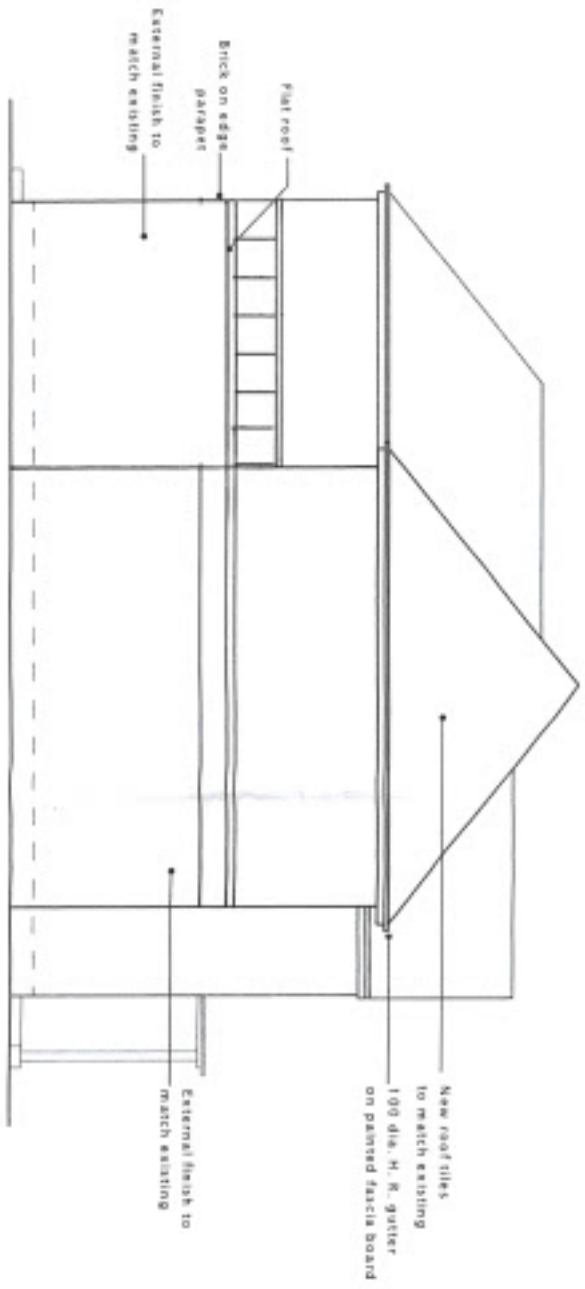

PROPOSED LEFT SIDE ELEVATION



All dimensions verified on site.
All work to comply with British Standards, Code of practice.
All internal works to be in accordance with client instructions.
All external surfaces to match existing.
All work to be to the satisfaction of the local authority building supervisor.
Builder to serve building notice and comply fully in all respects.
Owner responsible for compliance with Party Wall etc. Act 1996.
This drawing is for the purpose of negotiating with local authority for planning permission only and no other purposes.

DATE	REVISION

COPYRIGHT:

JOB TITLE:
20 CHURCH AVENUE,
RUSHP.

DRAWING TITLE:
PROPOSED ELEVATIONS

SCALE: 1:100

DATE: AUGUST 2015

DRAWN BY:

DWG. NO. REV.

CH/04/08