




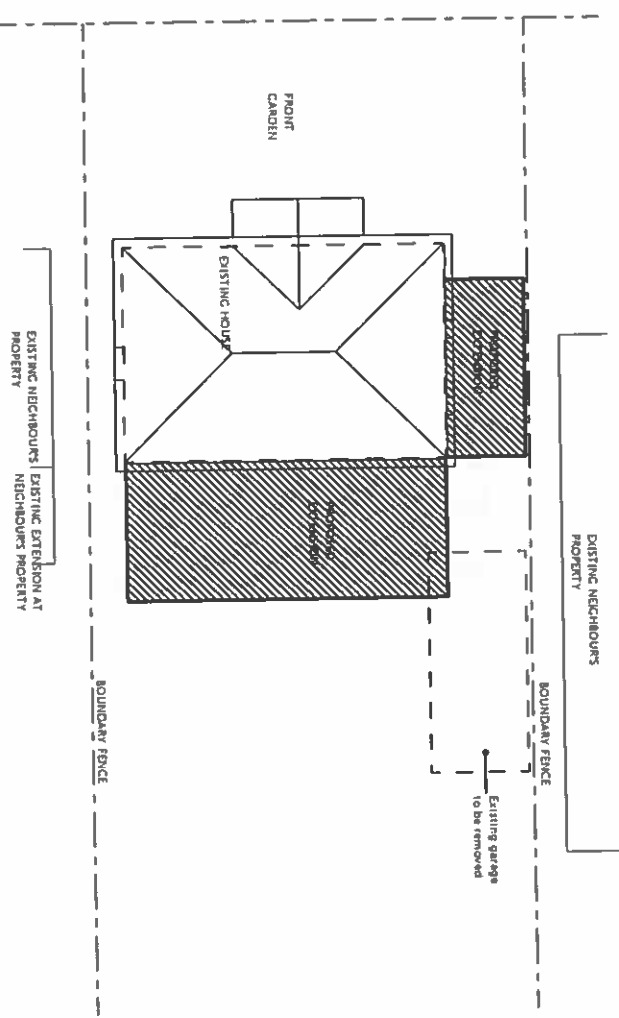

Consented BLOCK PLAN (SCALE 1:200)

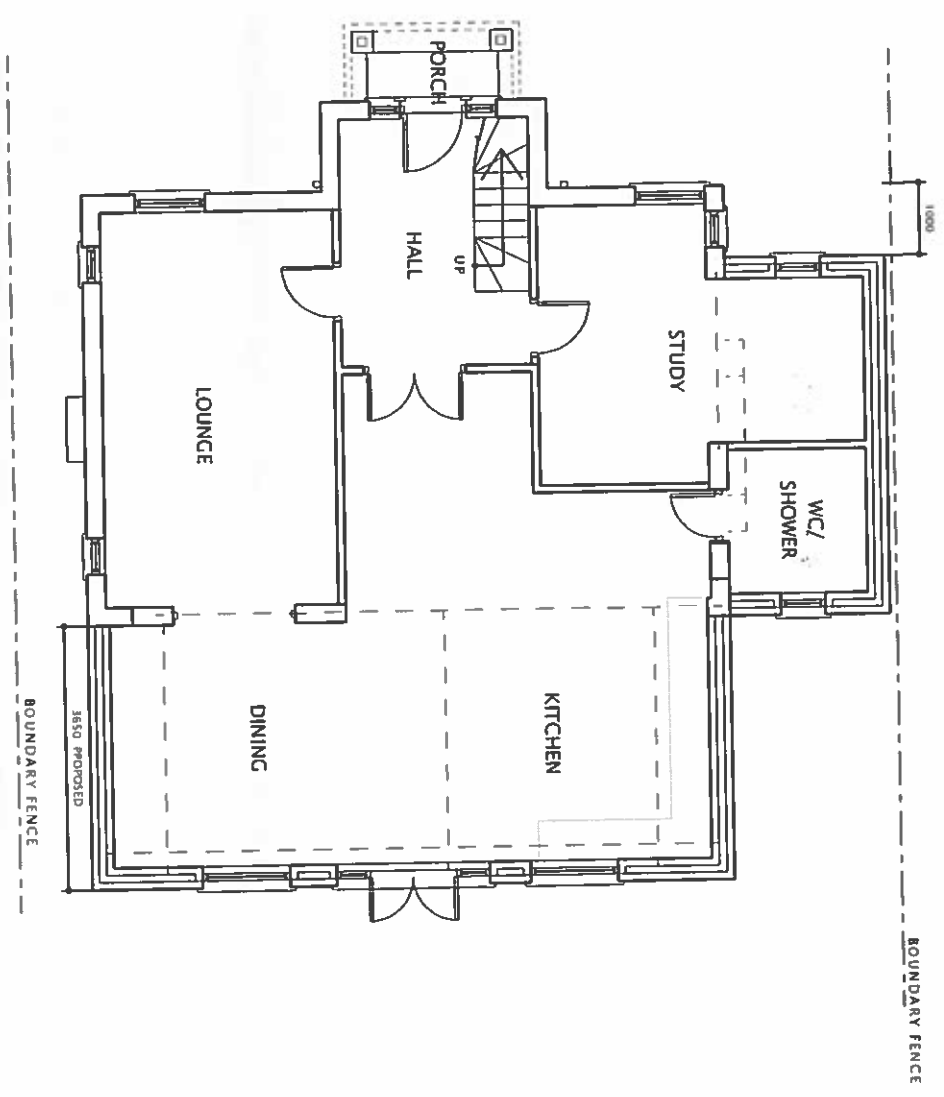

Consented GROUND FLOOR PLAN

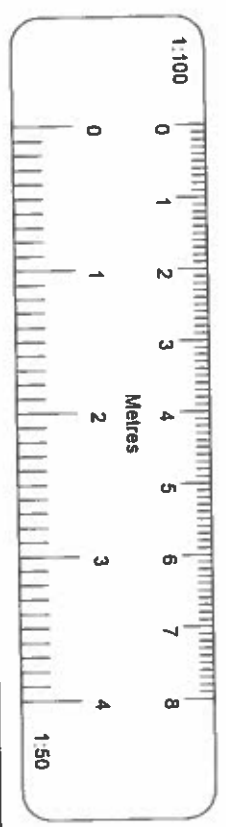


All dimensions verified on site.
All work to comply with British Standards, Code of practice.
All material works to be in accordance with client instructions.
All external surfaces to match existing.
All work to be to the satisfaction of the local authority-building surveyor.
Builder to serve building notice and comply fully in all respects.
Owner responsible for compliance with Party Wall etc Act 1996.
This drawing strictly for purposes of negotiating with local authority for planning permission only and no other purpose.


Consented Application
REF: 21335/APP/2015/3163

COPYRIGHT:	
DATE	REVISION
JOB TITLE: 20 CHURCH AVENUE, RUSLIP	
DRAWING TITLE: PLANS	
SCALE: 1:100	
DATE: OCT 2015	DRAWN BY:
DRG. NO.: 15/20/CAR/303	REV.


Consented Application
Ref: 21335/APP/2015/3163

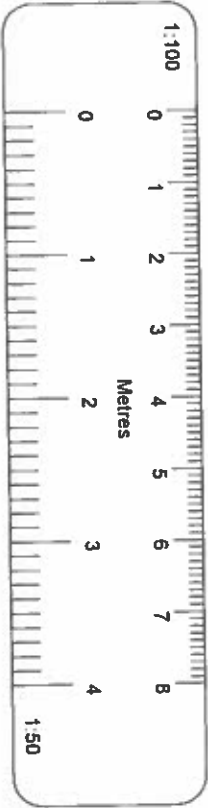


All dimensions verified on site.
All work to comply with British Standards, Code of practice.
All internal works to be in accordance with client instructions.
All external surfaces to match existing.
All work to be to the satisfaction of the local authority-building surveyor.
Builder to serve building notice and comply fully in all respects.
Owner responsible for compliance with Party Wall etc Act 1996.
This drawing strictly for purposes of negotiating with local authority for planning permission only and no other purpose.

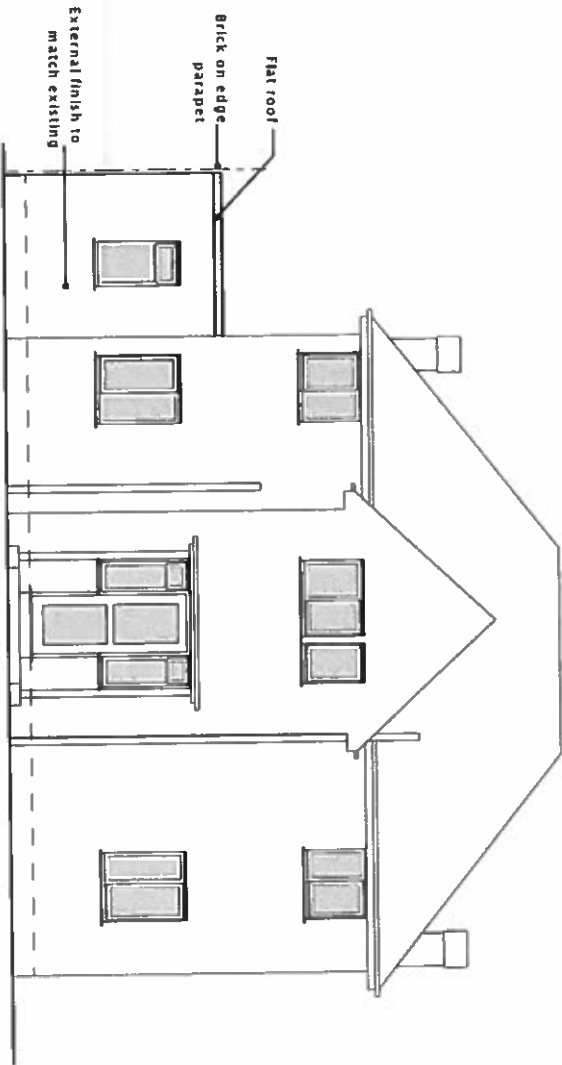


Consented FRONT ELEVATION

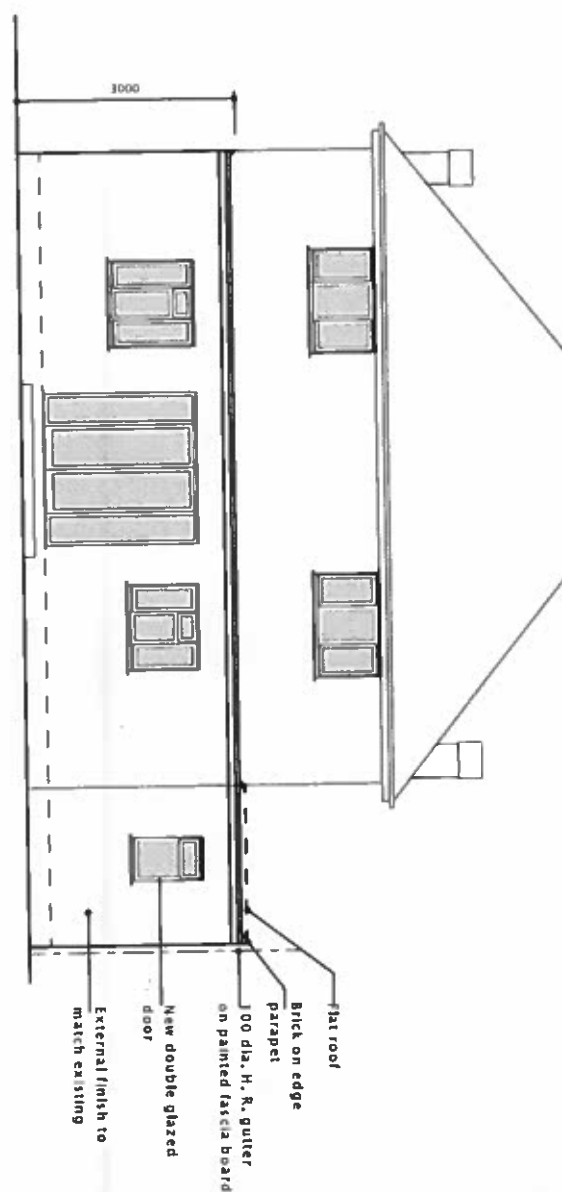

Consented REAR ELEVATION

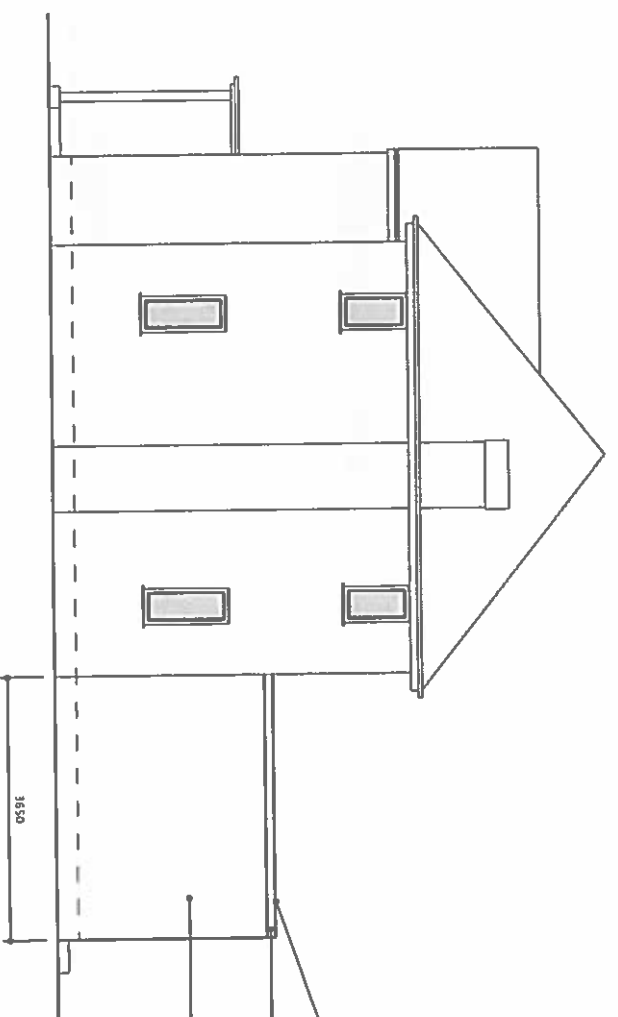


Consented RIGHT SIDE ELEVATION

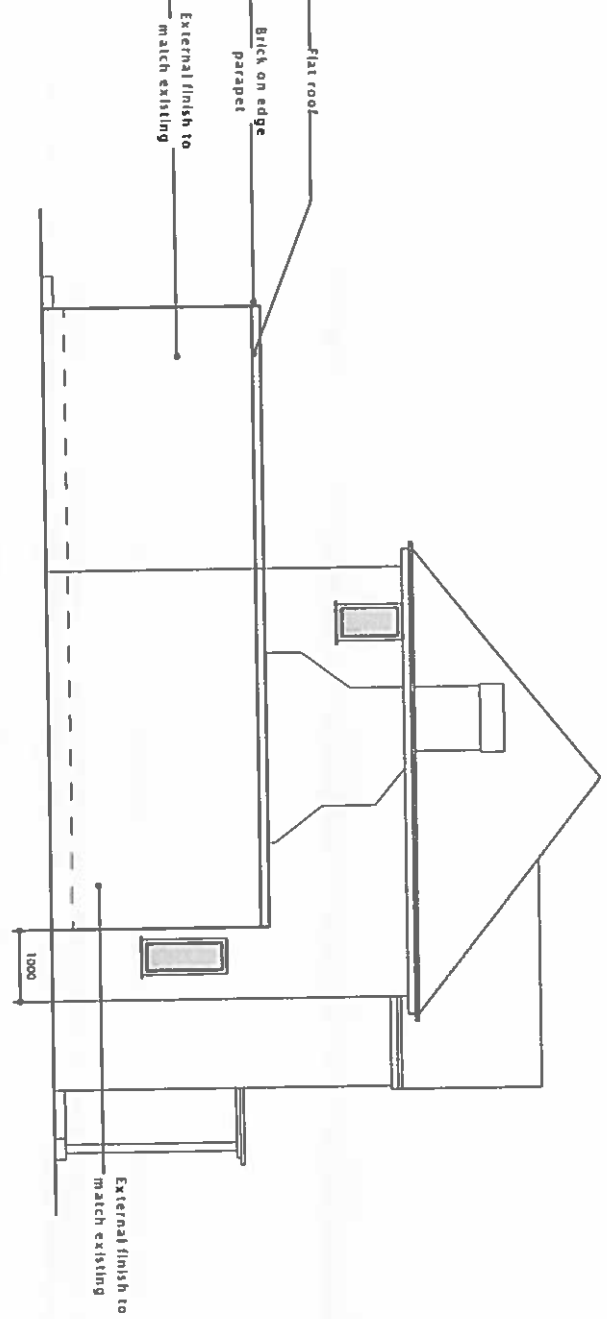


Consented LEFT SIDE ELEVATION

COPYRIGHT	
DATE	REVISION
JOB TITLE: 20 CHURCH AVENUE. RUISLIP.	
DRAWING TITLE: ELEVATIONS	
SCALE: 1:100	
DATE: OCT 2015	DRAWN BY:
DRG. NO. 15/20CAR304	REV.


Consented Application
Ref: 21335/APR/2015/1162

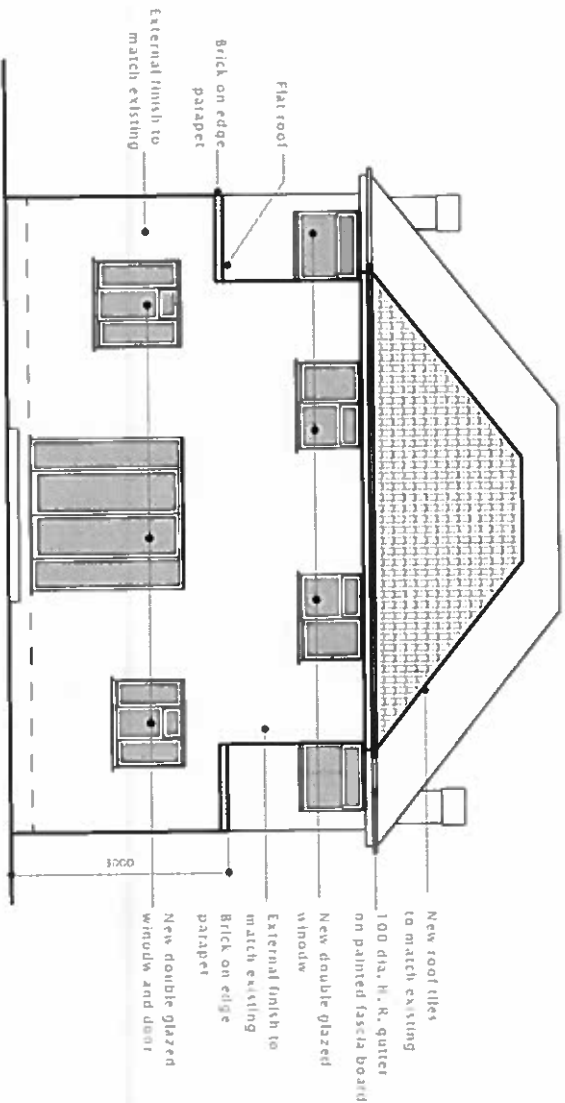


Consented REAR ELEVATION

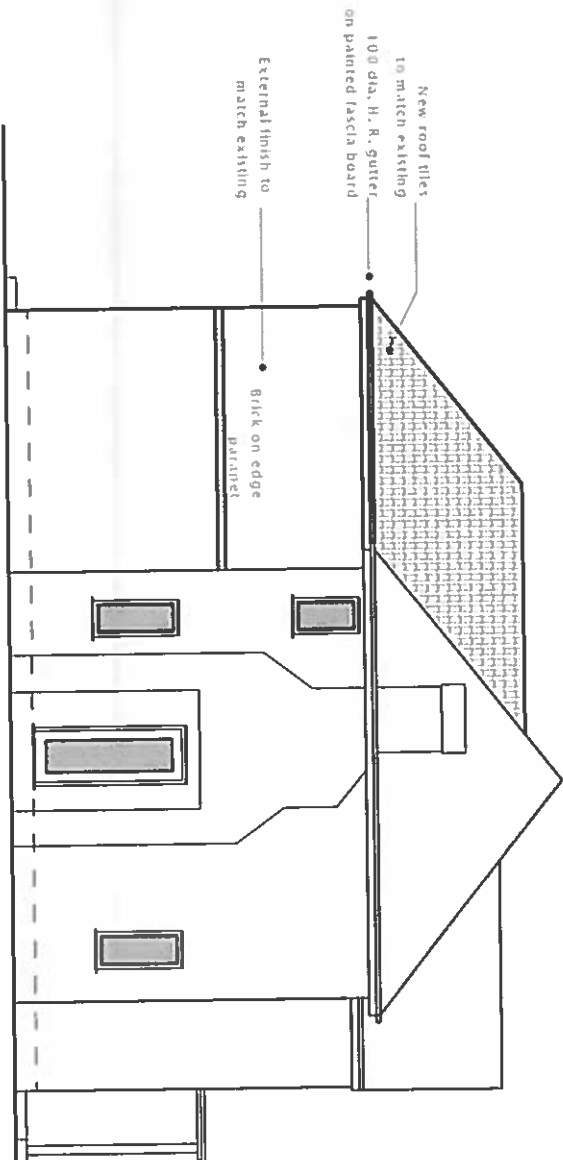

Consented LEFT SIDE ELEVATION

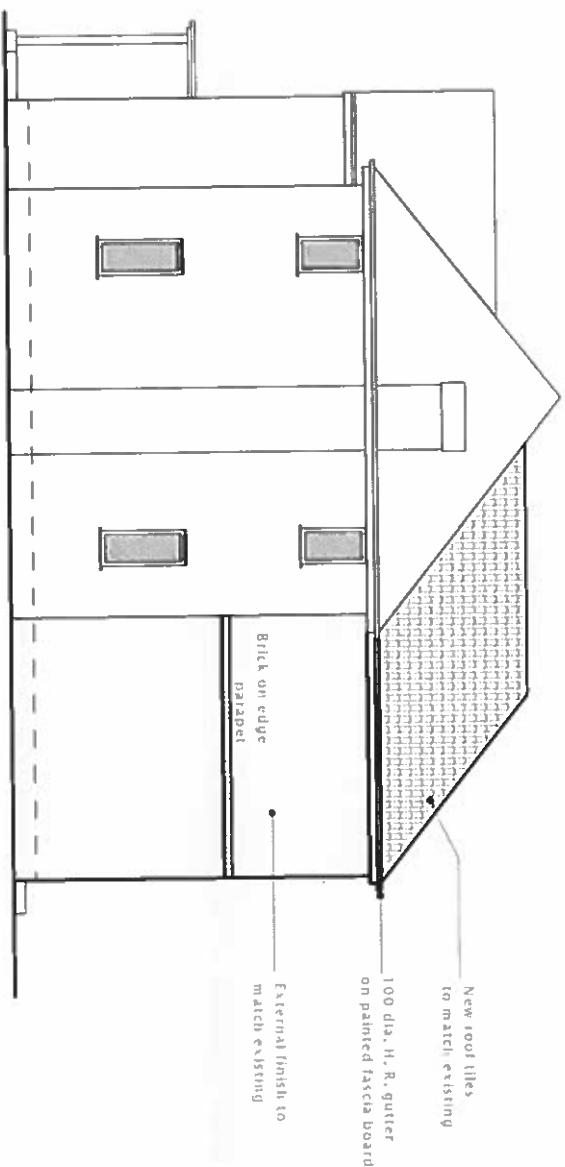

Consented RIGHT SIDE ELEVATION

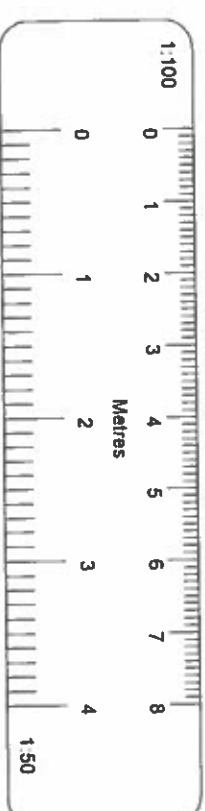

All dimensions verified on site.
All work to comply with British Standards. Code of practice.
All internal works to be in accordance with client instructions.
All external surfaces to match existing.
All work to be to the satisfaction of the local authority-building surveyor.
Builder to serve building notice and comply fully in all respects.
Owner responsible for compliance with Party Wall etc Act 1996.
This drawing strictly for purposes of negotiating with local authority for planning permission only and no other purpose.

COPYRIGHT	
DATE	REVISION
JOB TITLE: 20 CHURCH AVENUE, RUSLIP	
DRAWING TITLE: ELEVATIONS	
SCALE: 1:50	
DATE: MARCH 2015	DRAWN BY:
DRG. NO.: 15/20/CAR/204	REV.

Architectural drawing of a proposed roof plan. The drawing shows a central 'FLAT ROOF' area, a 'PROJECTED ELEVATION' on the left, and an 'EXISTING HOUSE' on the right. A 'BOUNDARY FENCE' is indicated by a dashed line. A note at the bottom right states: 'Existing house to be removed'.



3550 sq. ft. (approx.)

BOUNDARY FENCE

BOUNDARY FENCE

LOUNGE

DINING

KITCHEN

UTILITY

WC/ SHOWER

HALL

PORCH

UP




This floor plan shows a 5-bedroom house with a flat roof. The layout includes:

- Bedrooms:** Five bedrooms labeled BEDROOM 1 through BEDROOM 5. BEDROOM 1 is at the top right, BEDROOM 2 is in the middle left, BEDROOM 3 is at the top left, BEDROOM 4 is at the bottom right, and BEDROOM 5 is at the bottom left.
- Bathroom:** A bathroom is located between BEDROOM 1 and BEDROOM 3.
- WC:** A water closet (WC) is located between BEDROOM 3 and BEDROOM 1.
- Staircase:** A staircase is located between the WC and the bathroom.
- Shower:** A shower is located between BEDROOM 1 and BEDROOM 2.
- Partitions:** Several partitions are indicated, including a "New partition" between BEDROOM 1 and BEDROOM 2, and another "New partition" between BEDROOM 4 and BEDROOM 5.
- Roof:** The roof is labeled "FLAT ROOF" in two locations.
- Boundary:** A "BOUNDARY FENCE" is indicated on the right side of the plan.



CAUSEMENT FIRST FLOOR PLAN

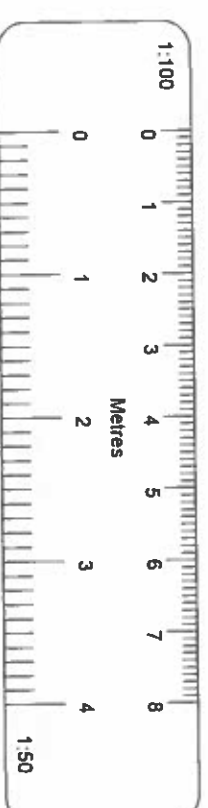

- AI dimensions relating on **Site**
- AI work to comply with British Standards, Code of practice
- AI internal works to be in accordance with client instructions.
- AI external surfaces to match existing.
- AI work to be to the satisfaction of the local authority-building surveyor.
- Builder to serve building notice and comply fully in all respects.
- Owner responsible for compliance with Party Wall etc Act 1996.
- This drawing strictly for purposes of negotiating with local authority for planning permission only and no other purpose.

[illegible]

COPYRIGHT

JOB TITLE:
20 CHURCH AVENUE,
RUISLIP

DRAWING TITLE:
PLANS

SCALE : 1:100

DATE: MARCH 2015

DRAWN BY:

DRG NO.

REV

15/20/CAR/203