


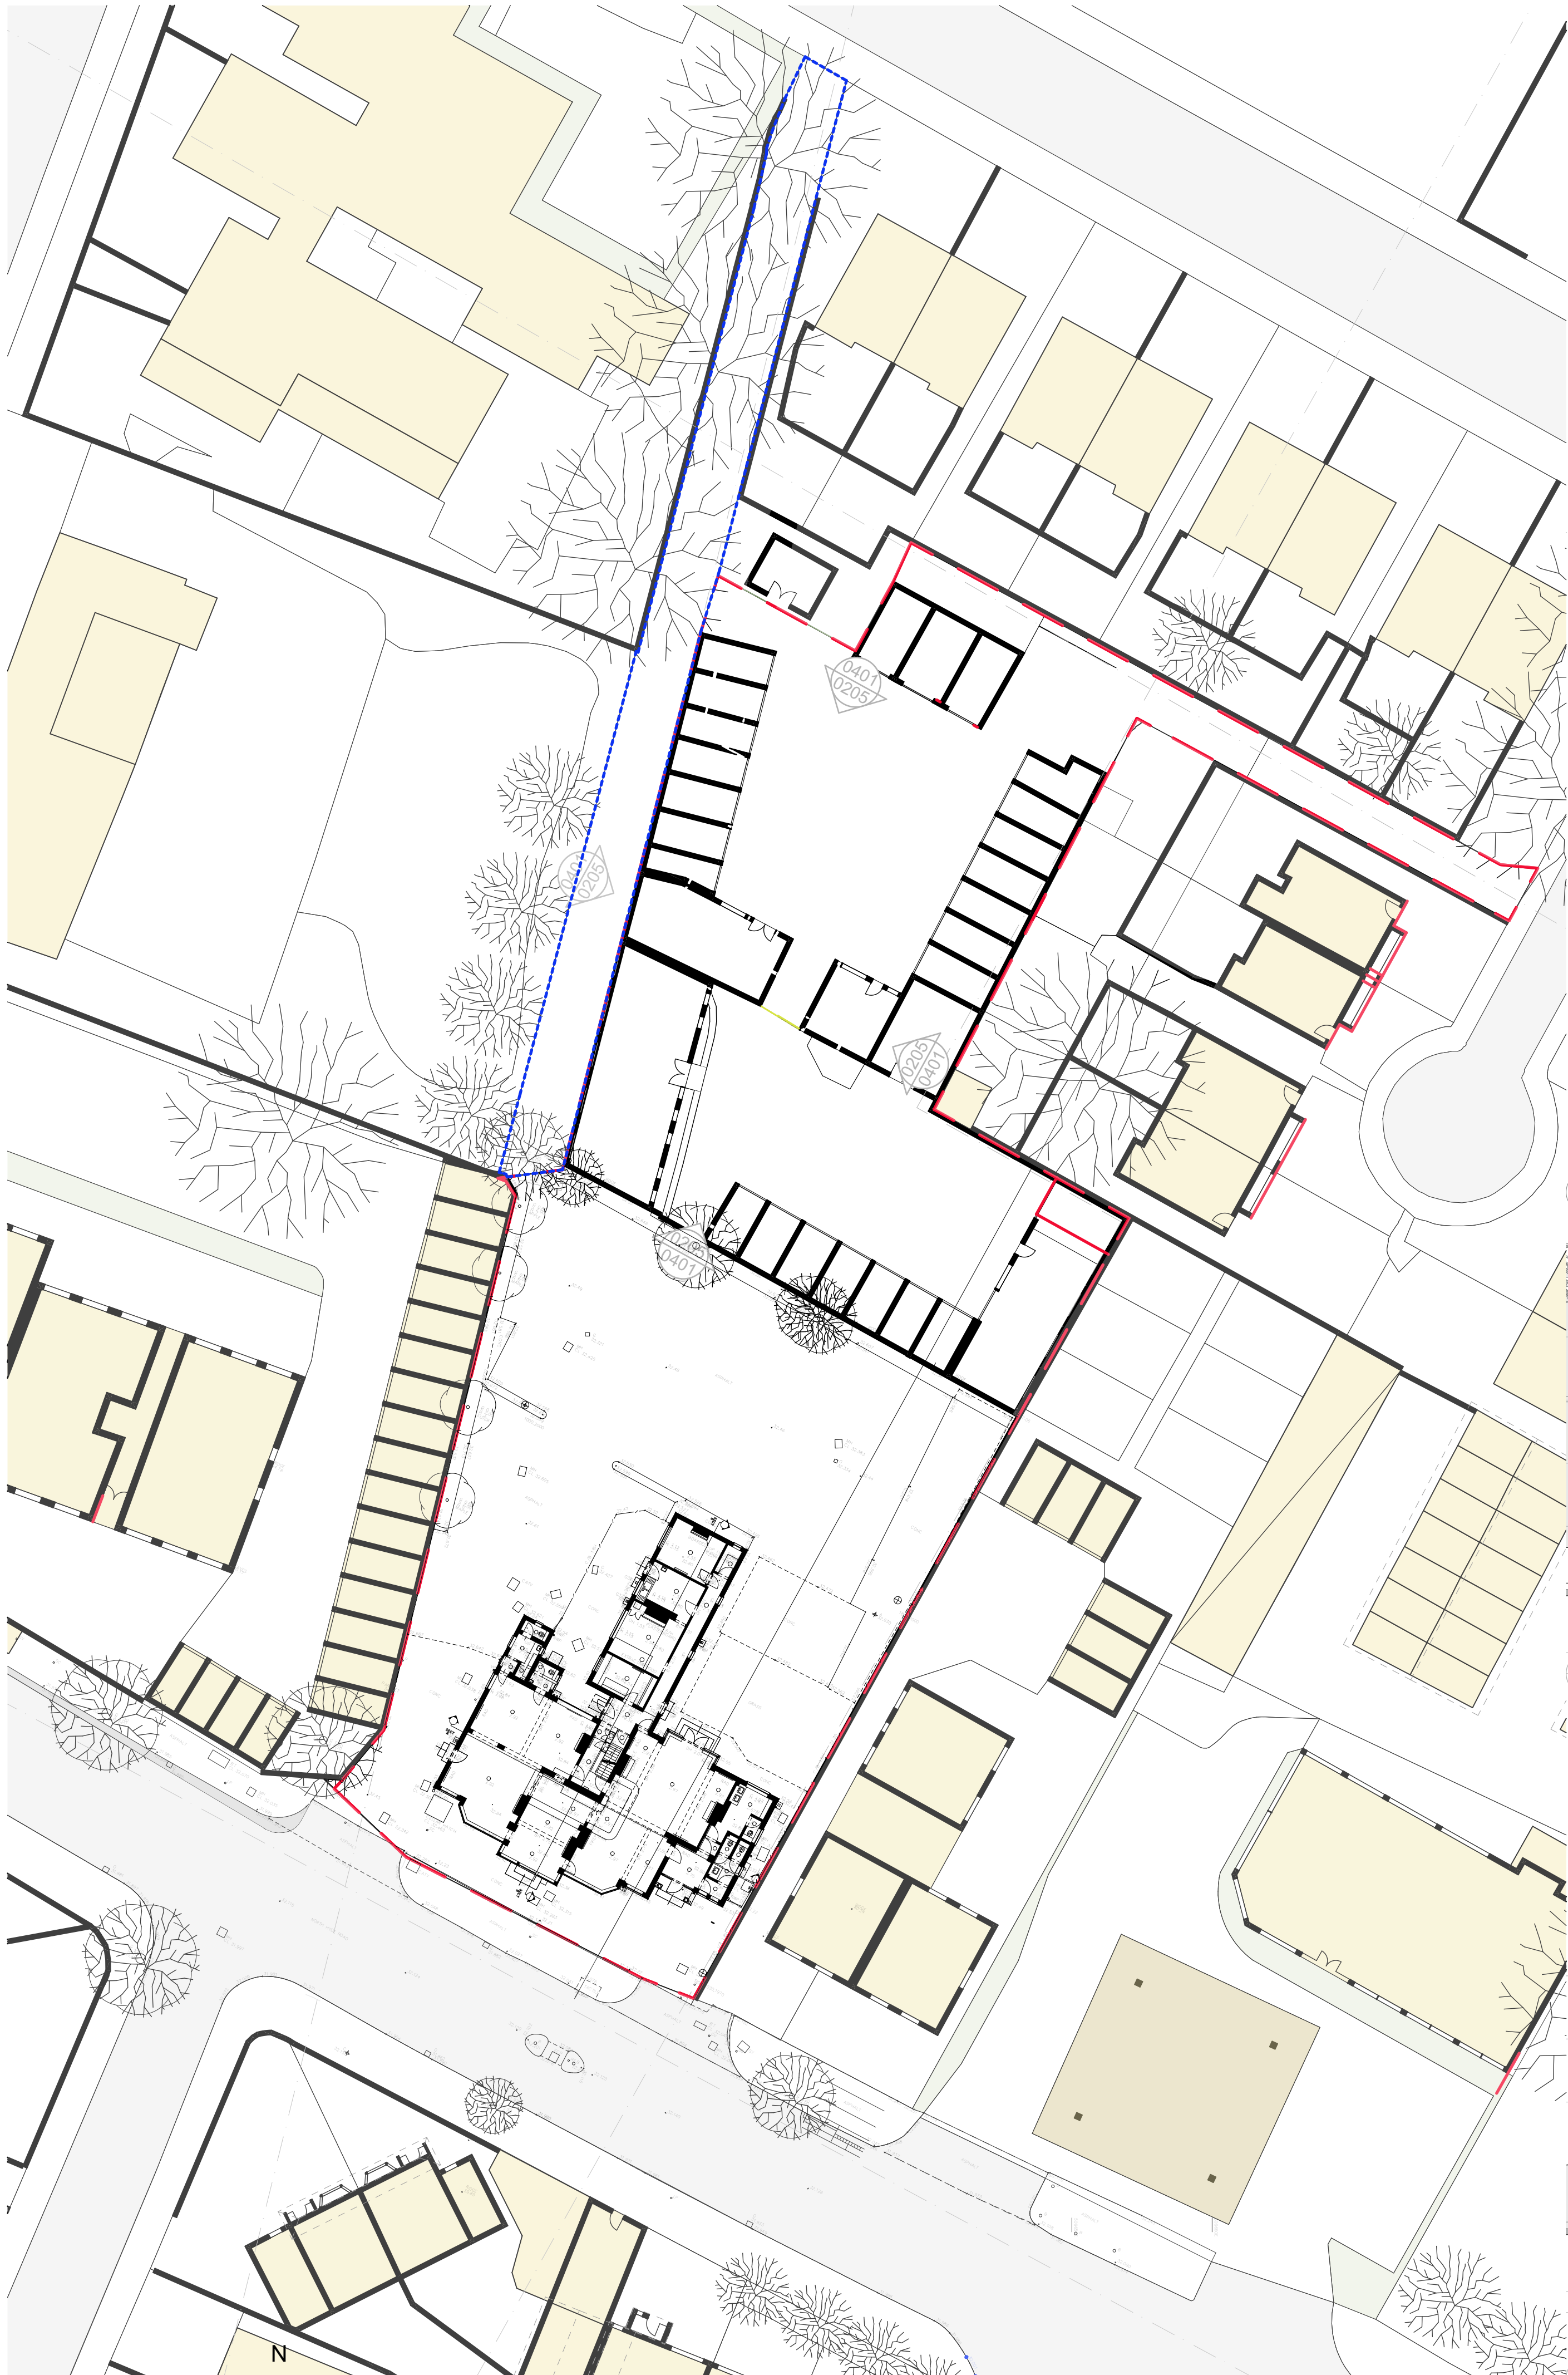


0300 Site Survey plan
1:300



AXONOMETRIC VIEW




0301 South Elevation
1:200

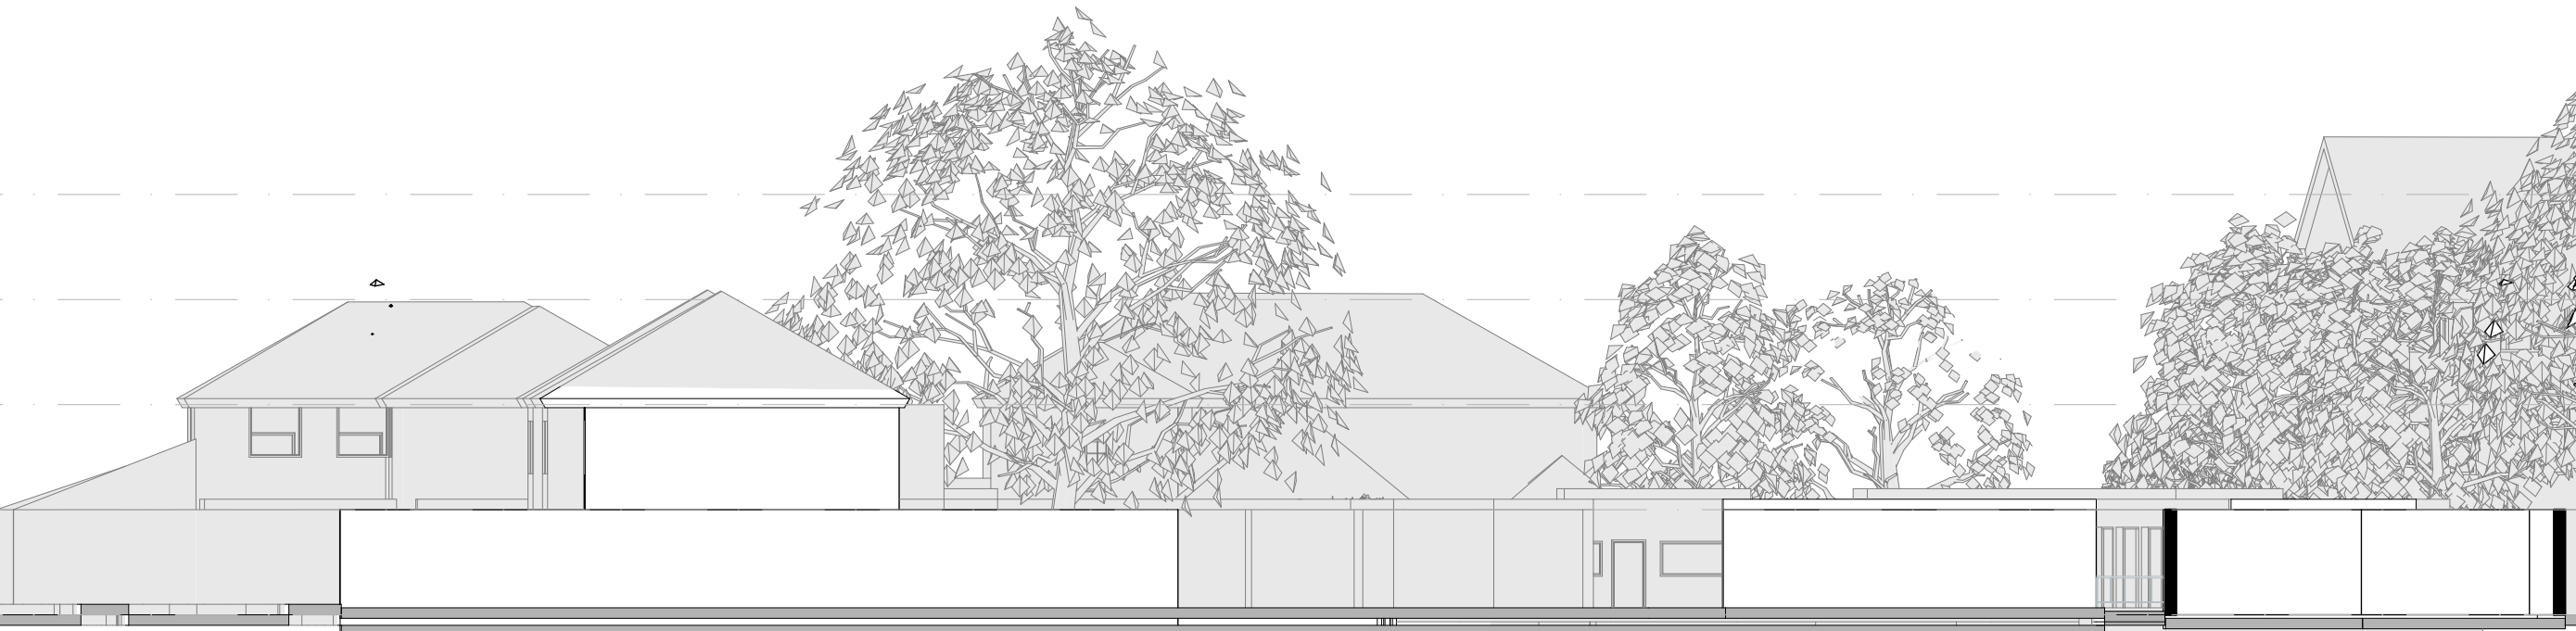

0302 North Elevation
1:200

1:200
0 4 8 12m

NOTES:
This document and its design content is copyright ©. It shall be read in conjunction with all other associated project information including models, specifications, schedules and related consultant documents. Do not scale from documents. All dimensions to be checked on site. Immediately report any discrepancies, errors or omissions on this document to the Originator. If in doubt ASK.

 

REV DESCRIPTION DRAWN CHECKED DATE

CREATE
DESIGN + ARCHITECTURE
Wigglesworth House 69 Southwark Bridge Road London SE1 9HH
+44 207 021 0267 info@createdesign.org www.createdesign.org

PROJECT: ABC01
BUILDING: #Site Name
ADDRESS: AS1 2CD

CLIENT: CLIENT COMPANY

DRAWING NAME: SITE SURVEY PLAN

DRAWING SERIES: SITE LOCATION PLAN

CDA REF: SCALE(S): ORIGINAL PAPER SIZE:

000 1:300, 1:200 A1

REVISION: REVISION DESCRIPTION:

PROJECT ORIGINATOR VOLUME LEVEL TYPE ROLE CLASS NUMBER

000 - CDA - A - 00 - DR - A - 00 - 0100